





Front Elevation
as Existing

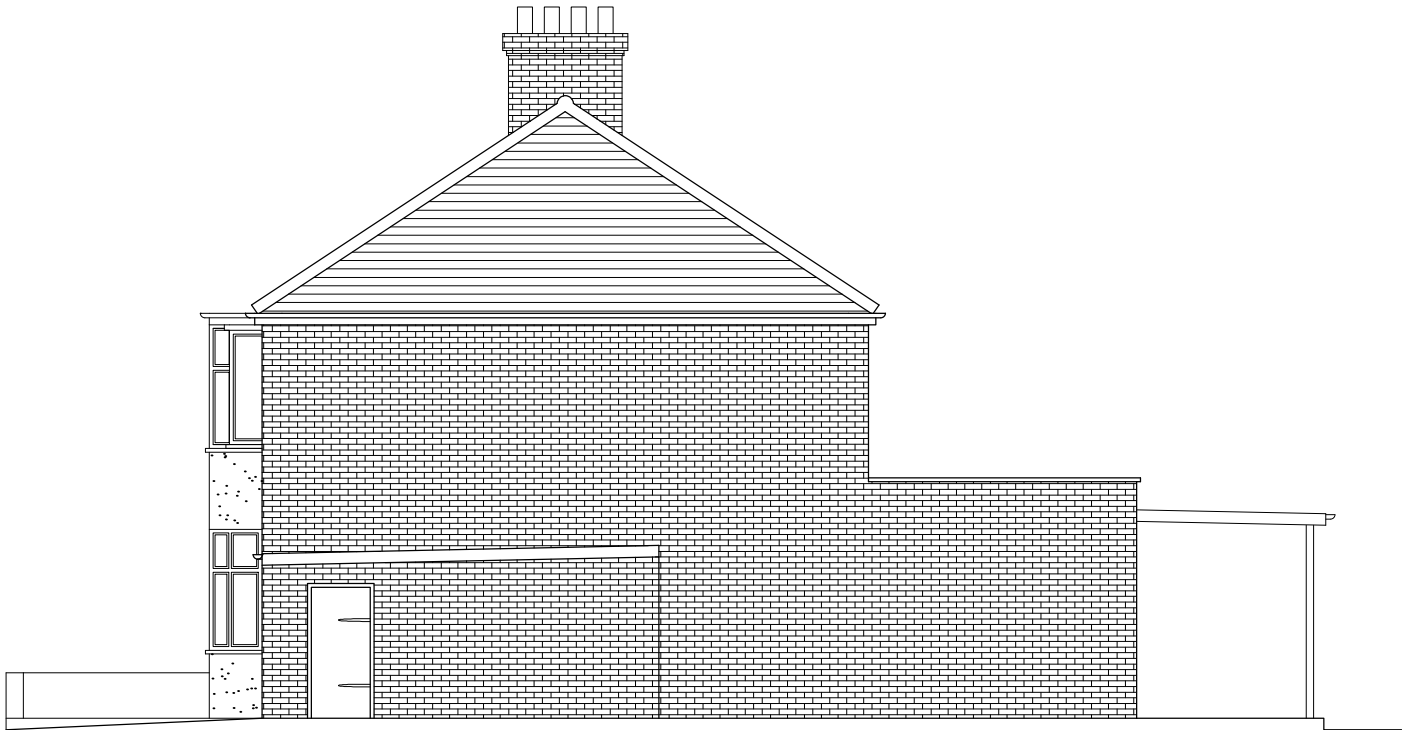

Flank Elevation
as Existing



Rear Elevation
as Existing

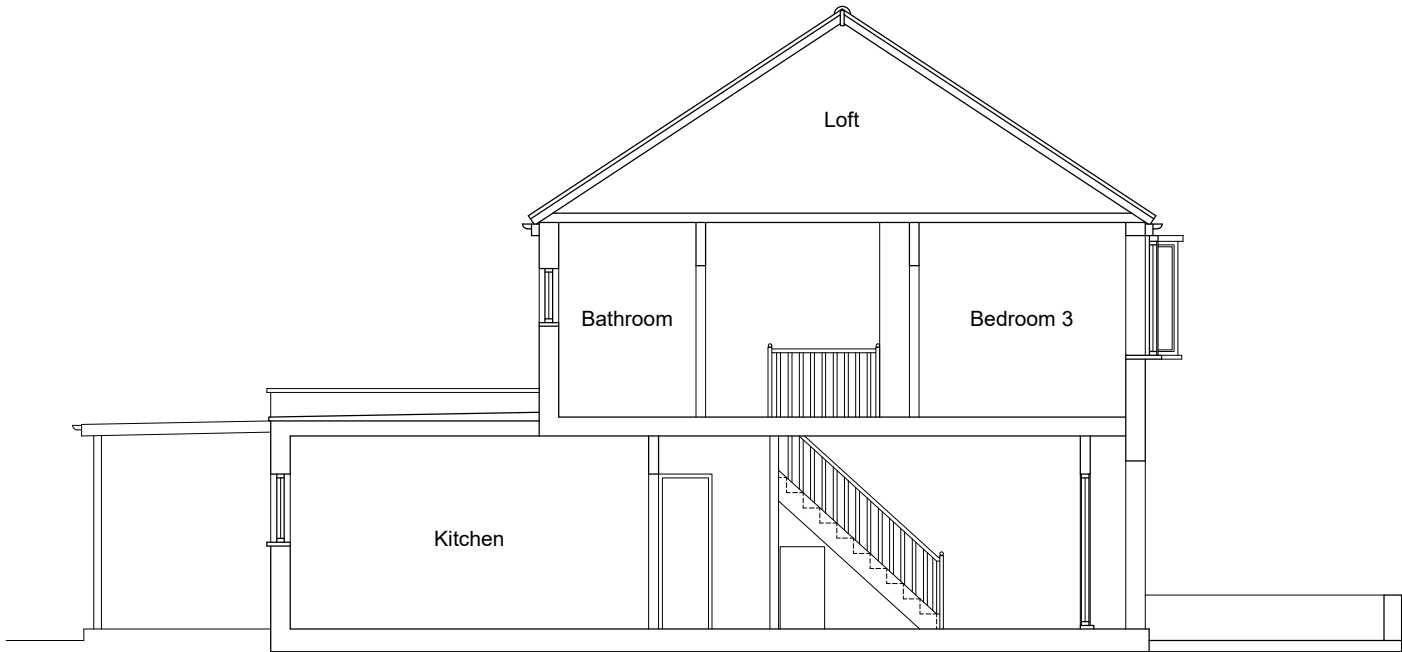

Section AA
as Existing

Issue:

PLANNING

Revision:

0mm

20mm

40mm

0m

2m

4m

SCALE BAR - 1:100

CG ARCHITECTS

36 Cannon Hill, London, N14 6LG
Tel: 020 8449 5100 | Fax: 020 8449 5170

Client:
Mr A. Ladopoulos

Site:
15 Bourn Avenue
London
N15 24HP

Title:
Elevations & Section
as Existing

Scale: 1:100 @ A3

Date: Sept. 2022

Drawn: KG

Drawn: CG

Drg. No. 1622/13

Rev. #