




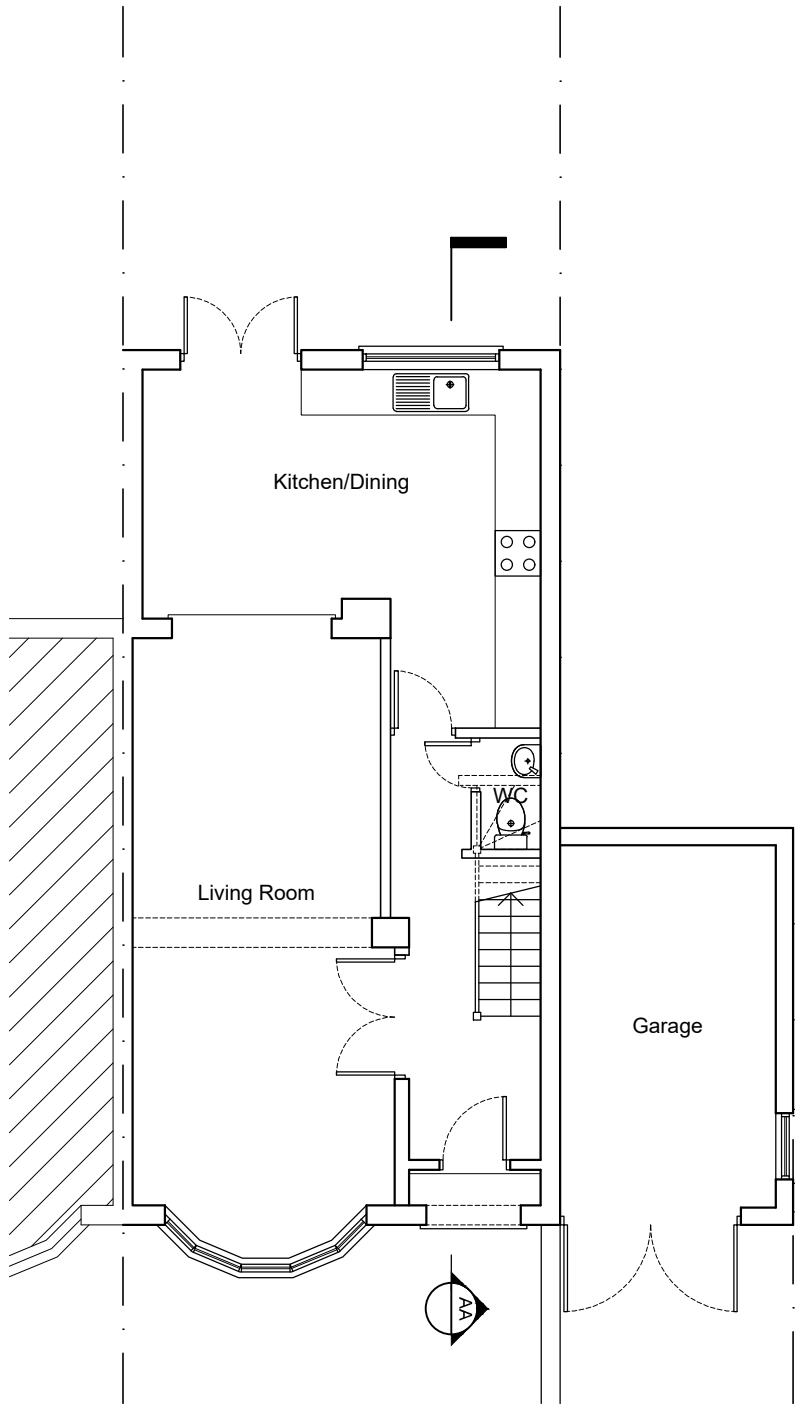


Ground Floor Plan
as Existing

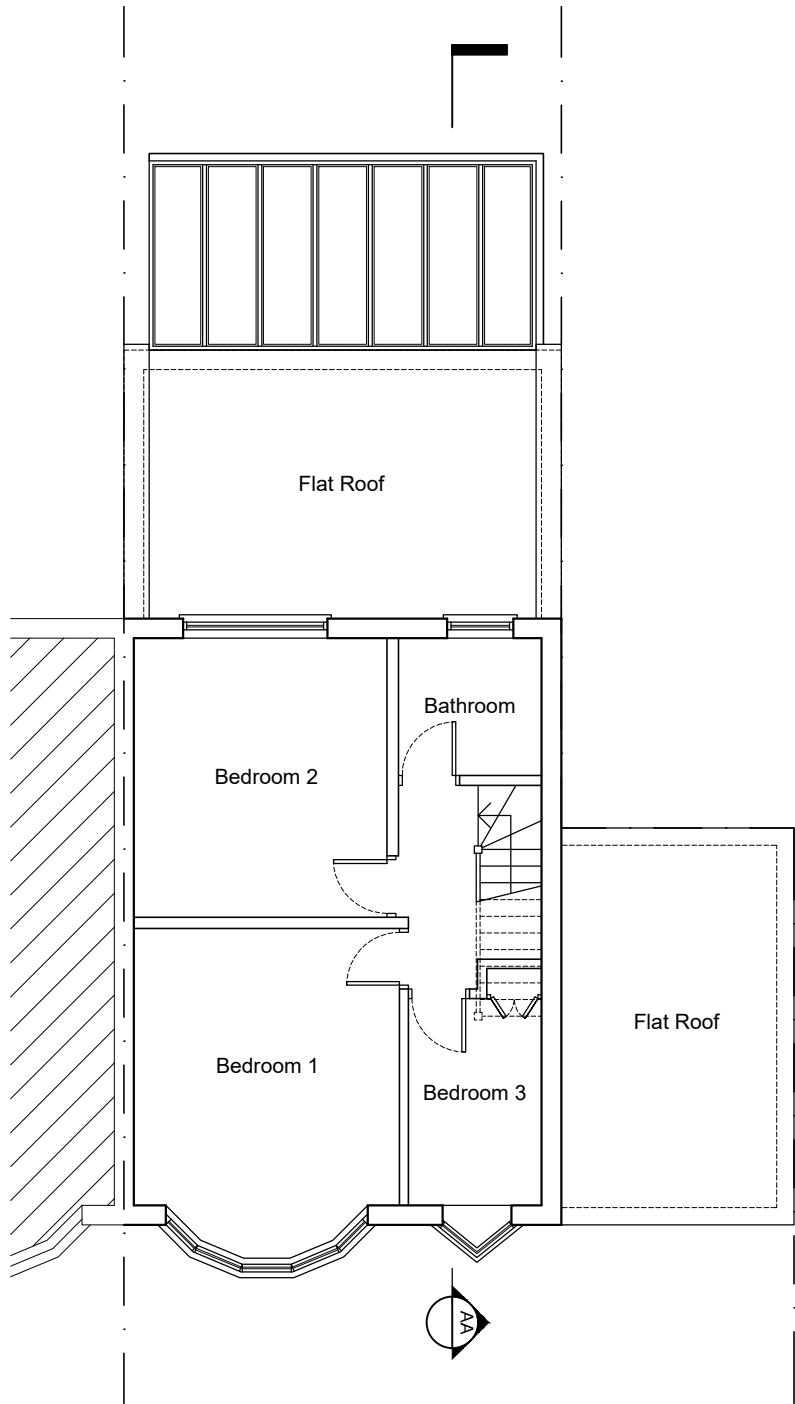

First Floor Plan
as Existing

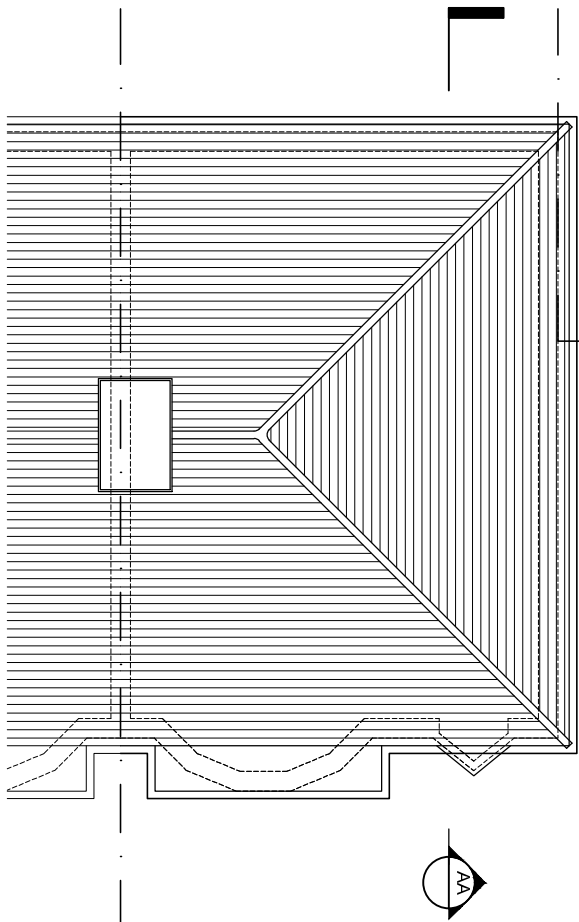

Roof Plan
as Existing

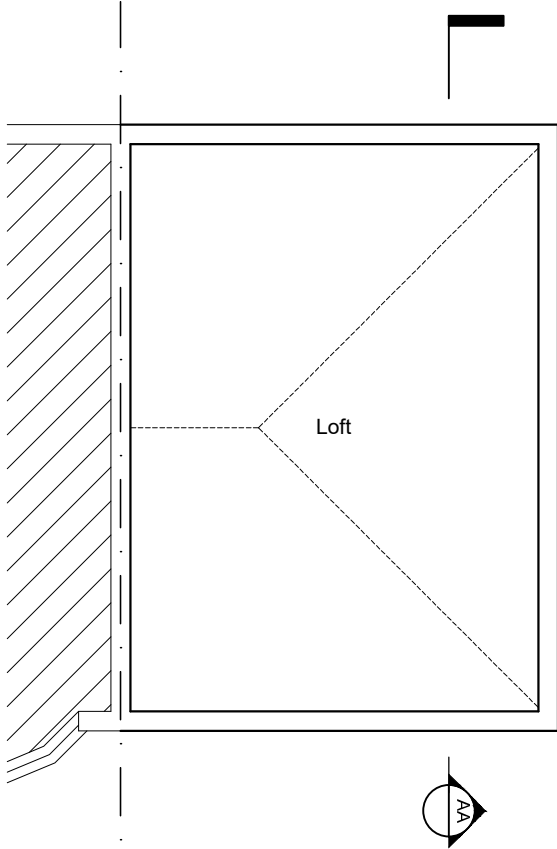

Loft Plan
as Existing

Issue:

Revision:

Lawful Development

0mm20mm40mm

0m2m4m

SCALE BAR - 1:100

CG ARCHITECTS

36 Cannon Hill, London, N14 6LG
Tel: 020 8449 5100 | Fax: 020 8449 5170

Client:

Mr Ladopoulos

Site:

15 Bourn Avenue
London
N15 24HP

Title:

Plans
as Existing

Scale: 1:100 @ A3

Date: Sept. 2022

Drawn: KG

Drawn: CG

Drg. No. 1622/02

Rev. #