


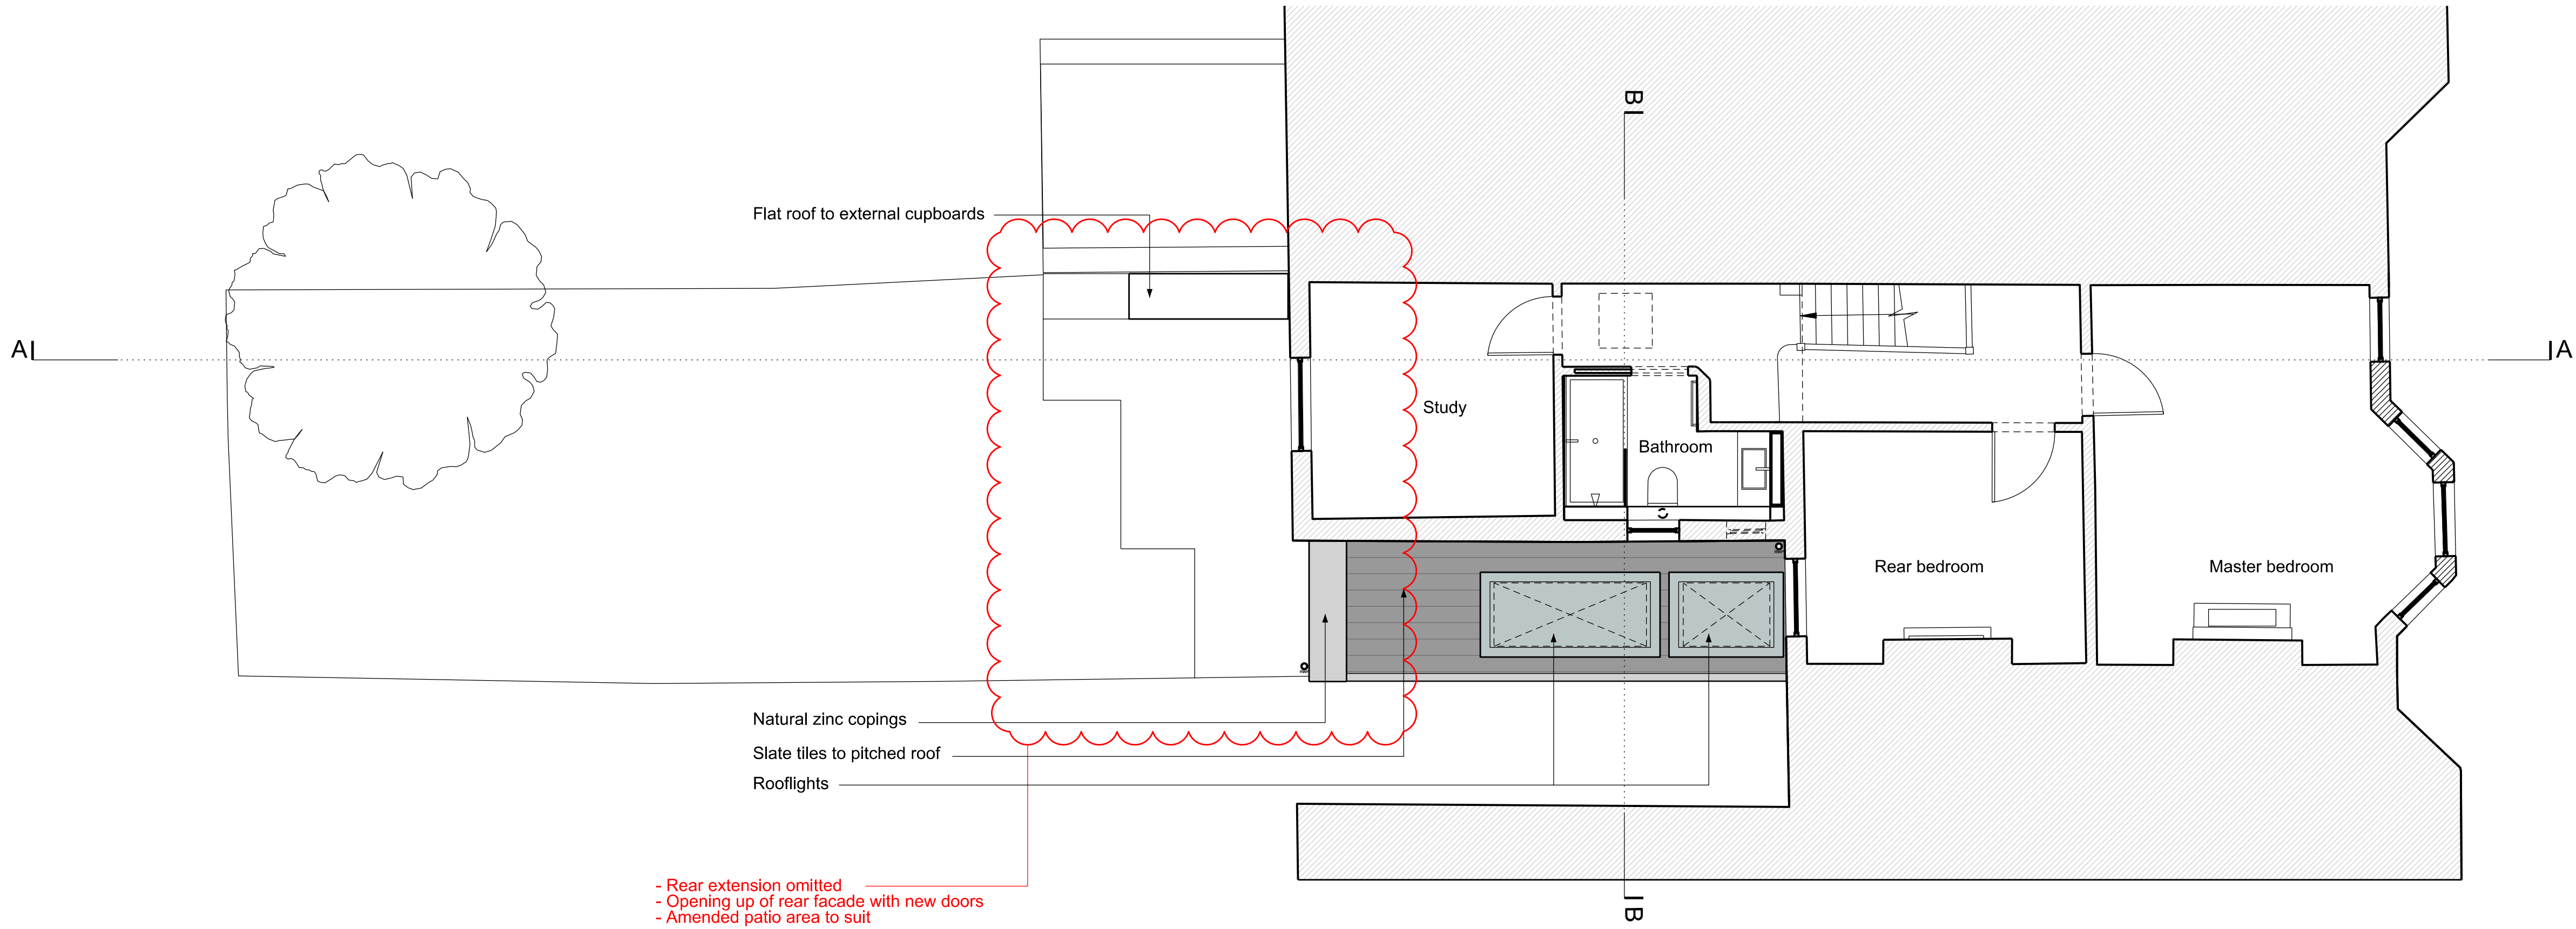

ISSUE	DATE	REV.	Copyright akin studio All dimensions to be checked on site by the contractor and such dimensions to be their responsibility. All work must comply with relevant British Standards and Building Regulations requirements. Drawing errors and omissions to be reported immediately to the akin studio. To be read in conjunction with all relevant designer, services and structural engineer drawings. akin info@akinstudio.co.uk 07880931592 01 02 03 04 05 Metres z	PROJECT90 Rutland Gardens, N4 1JR
Issued for Planning	02 08 22			TITLEProposed First Floor Plan
Issued for Planning	07 10 22	A		SCALE1:100 @ A3DATEAUG 2022
PROPOSED AMENDMENTS TO APPLICATION HGY / 2022 / 2243.CLOUDED IN RED	17 01 23	B		DRAWING NO. 015_012_pr Plan FF_B
				CLIENTLou Oliver and Athena Trapalis