


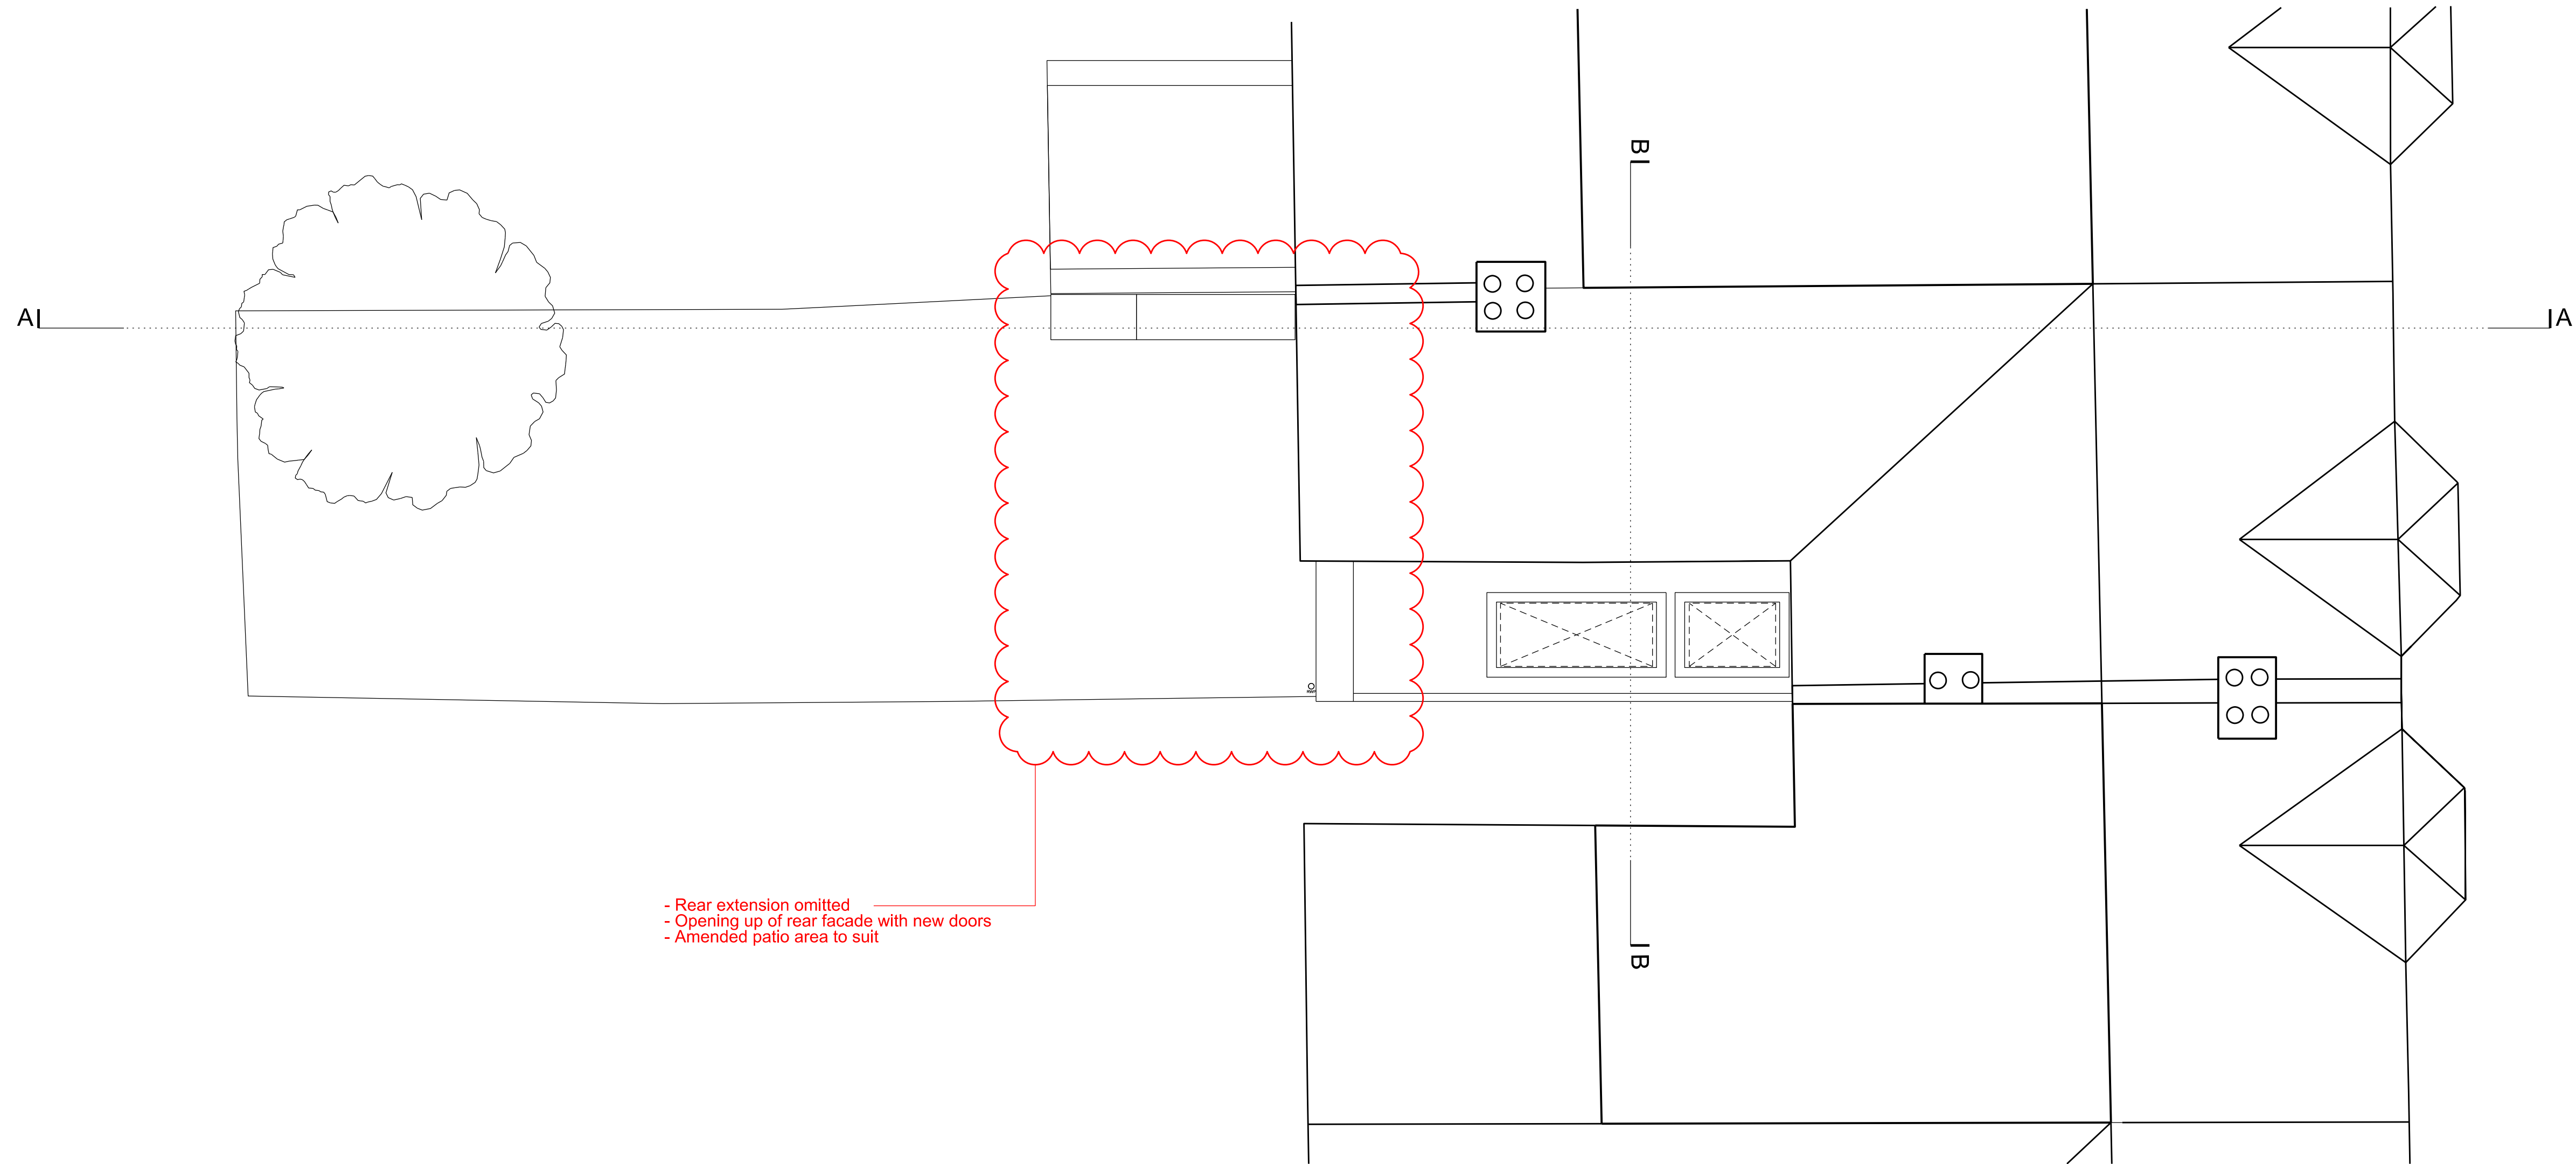

- Rear extension omitted  
- Opening up of rear facade with new doors  
- Amended patio area to suit

| ISSUE                                                               | DATE     | REV. | <div>Copyright akin studio<br/>All dimensions to be checked on site by the contractor and such dimensions to be their responsibility.<br/>All work must comply with relevant British Standards and Building Regulations requirements.<br/>Drawing errors and omissions to be reported immediately to the akin studio.<br/>To be read in conjunction with all relevant designer, services and structural engineer drawings.</div> <div><div>akin</div><div>info@akinstudio.co.uk<br/>07880931592</div></div> <div><div><div>01</div><div>02</div><div>03</div><div>04</div><div>05</div></div><div>Metres</div><div><div>↑</div><div>z</div></div></div> |
|---------------------------------------------------------------------|----------|------|---|
| Issued for Planning                                                 | 02 08 22 |      |   |
| Issued for Planning                                                 | 07 10 22 | A    |   |
| PROPOSED AMENDMENTS TO APPLICATION HGY / 2022 / 2243.CLOUDED IN RED | 17 01 23 | B    |   |
|                                                                     |          |      |   |
|                                                                     |          |      | <div>PROJECT90 Rutland Gardens, N4 1JR</div> <div>TITLEProposed Roof Plan</div> <div><div>SCALE1:100 @ A3</div><div>DATEAUG 2022</div><div>DRAWING NO.<div>015_013_pr Plan R_B</div></div></div> <div>CLIENTLou Oliver and Athena Trapalis</div>   |