


NOTES:
CONTRACTORS MUST VERIFY ALL DIMENSIONS
AT THE
SITE BEFORE COMENCING ANY WORK.
NO CONSTRUCTION WORK BEFORE BUILDING
CONTROL
APPROVAL AND STRUCTURAL ENGINEER
CONFIRMATION.
ANY DISCREPANCIES TO BE REPORTED TO
GRIDKUNE.
ALL DRAWINGS ARE TO BE READ IN
CONJUNCTION WITH
ALL RELEVANT DRAWINGS AND
SPECIFICATIONS.

Rev	Description	Date

PROJECT TITLE		
231 Hermitage Road N4 1NR		
Date	Project number	Drawing number
January 2023	6637	PR-E001

DRAWING TITLE	
Proposed 3D Front Elevation	
CLIENT	
Moidim Property Ltd	
Scale (@ A3)	Drawn by
	Sara



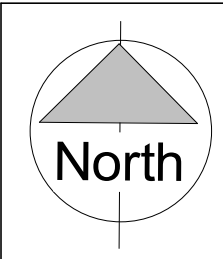

NOTES:
CONTRACTORS MUST VERIFY ALL DIMENSIONS
AT THE
SITE BEFORE COMMENCING ANY WORK.
NO CONSTRUCTION WORK BEFORE BUILDING
CONTROL
APPROVAL AND STRUCTURAL ENGINEER
CONFIRMATION.
ANY DISCREPANCIES TO BE REPORTED TO
GRIDKUNE.
ALL DRAWINGS ARE TO BE READ IN
CONJUNCTION WITH
ALL RELEVANT DRAWINGS AND
SPECIFICATIONS.

Rev	Description	Date

PROJECT TITLE		
231 Hermitage Road N4 1NR		
Date	Project number	Drawing number
January 2023	6637	PR-E002


DRAWING TITLE	
Proposed 3D Rear Elevation	
CLIENT	
Moidim Property Ltd	
Scale (@ A3)	Drawn by
	Sara







1 Front Elevation
1 : 100



2 Rear Elevation
1 : 100

 

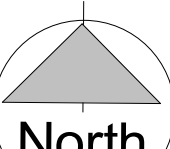 North NOTES: CONTRACTORS MUST VERIFY ALL DIMENSIONS AT THE SITE BEFORE COMENCING ANY WORK. NO CONSTRUCTION WORK BEFORE BUILDING CONTROL APPROVAL AND STRUCTURAL ENGINEER CONFIRMATION. ANY DISCREPANCIES TO BE REPORTED TO GRIDKUNE. ALL DRAWINGS ARE TO BE READ IN CONJUNCTION WITH ALL RELEVANT DRAWINGS AND SPECIFICATIONS.	Rev	Description	Date	PROJECT TITLE			DRAWING TITLE		
				231 Hermitage Road			Proposed Front and Rear Elevations		
				N4 1NR			CLIENT		
							Moidim Property Ltd		
				Date	Project number	Drawing number	Scale (@ A3)	Drawn by	
				January 2023	6637	PR-E003	1 : 100	Sara	

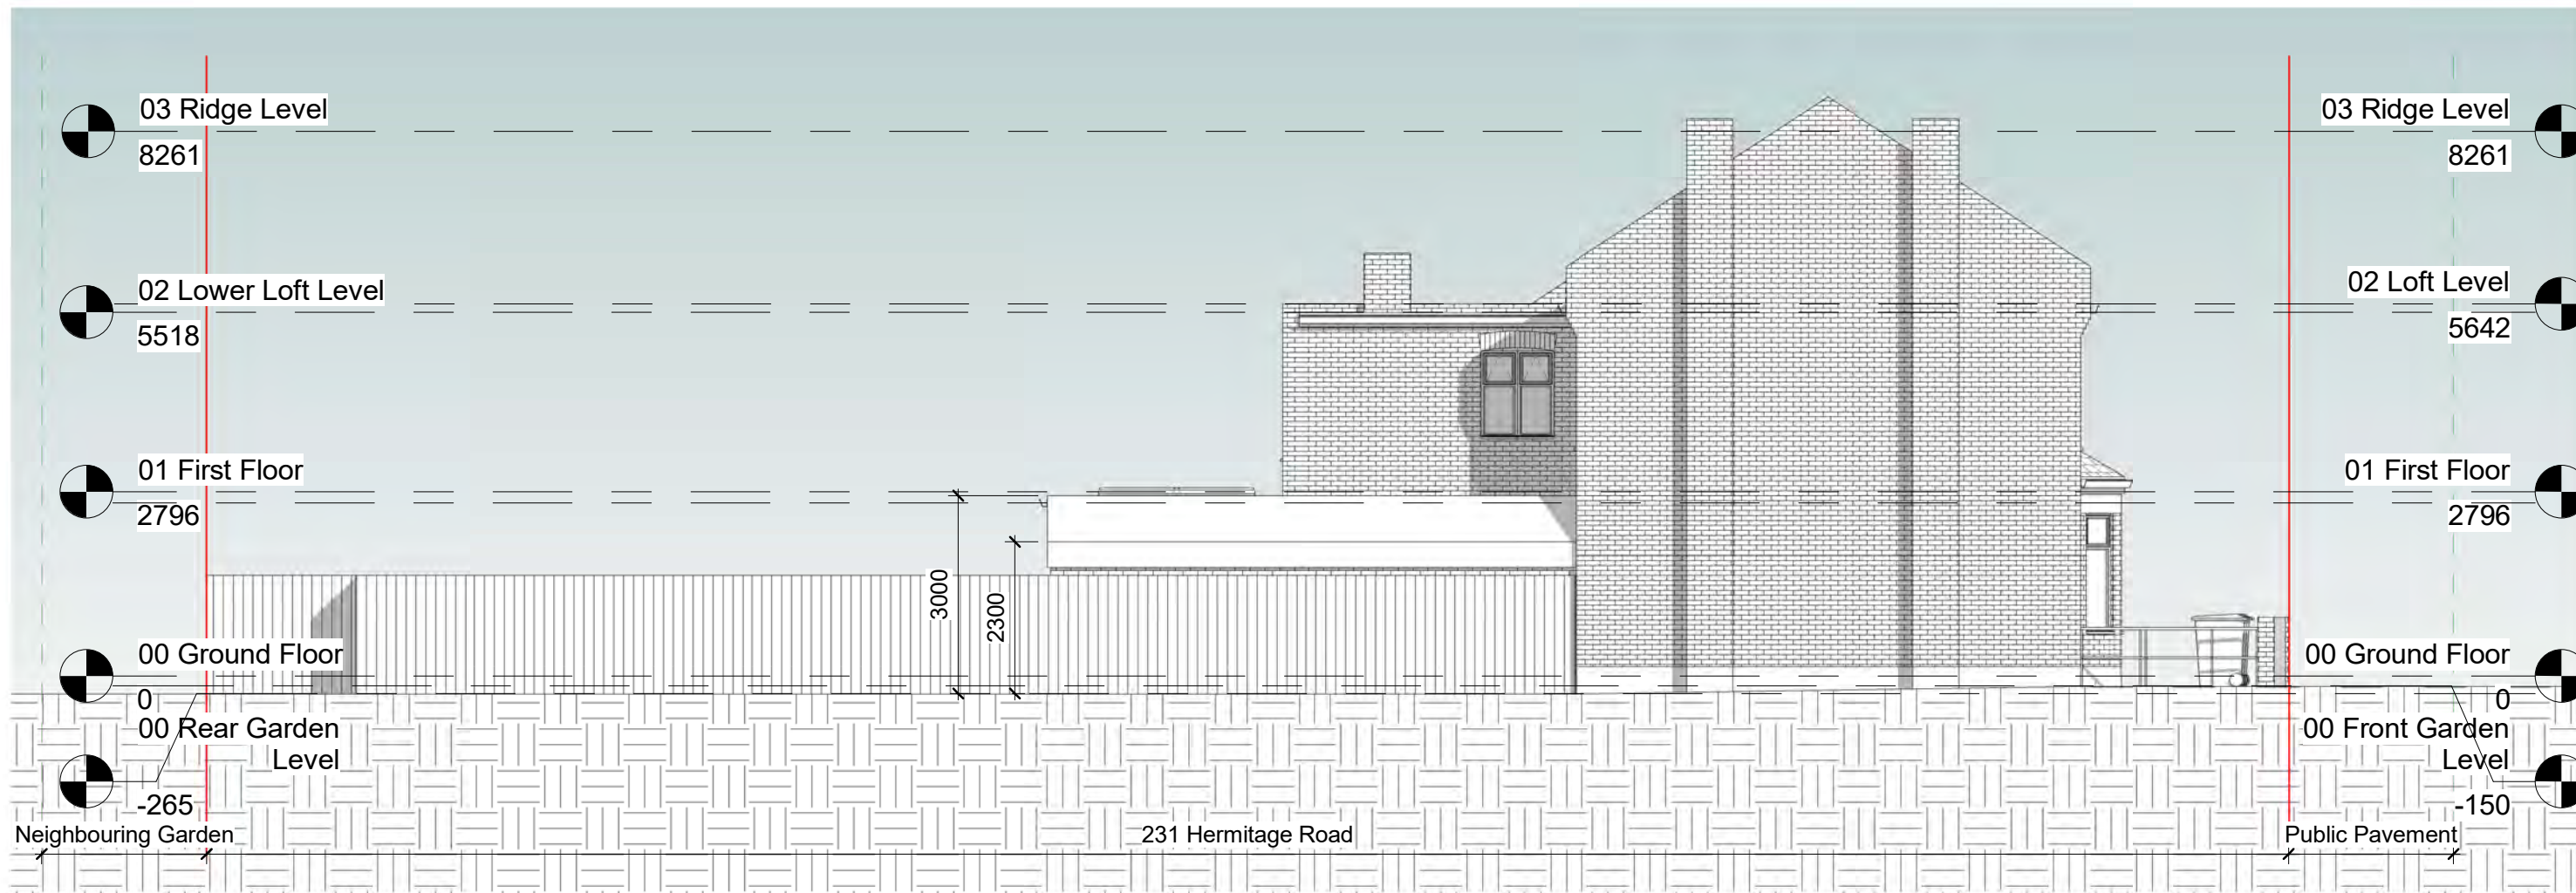

1 Side Elevation
1 : 100

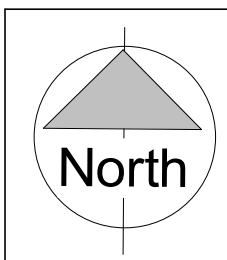 

NOTES:
CONTRACTORS MUST VERIFY ALL DIMENSIONS
AT THE
SITE BEFORE COMENCING ANY WORK.
NO CONSTRUCTION WORK BEFORE BUILDING
CONTROL
APPROVAL AND STRUCTURAL ENGINEER
CONFIRMATION.
ANY DISCREPANCIES TO BE REPORTED TO
GRIDKUNE.
ALL DRAWINGS ARE TO BE READ IN
CONJUNCTION WITH
ALL RELEVANT DRAWINGS AND
SPECIFICATIONS.

Rev	Description	Date
A	Elevation fencing removed.	Dec 22

PROJECT TITLE

231 Hermitage Road
N4 1NR

Date
January 2023

Project number
6637

Drawing number
PR-E004

DRAWING TITLE

Proposed Side Elevation


CLIENT

Moidim Property Ltd



Scale (@ A3)
1 : 100

Drawn by
Sara



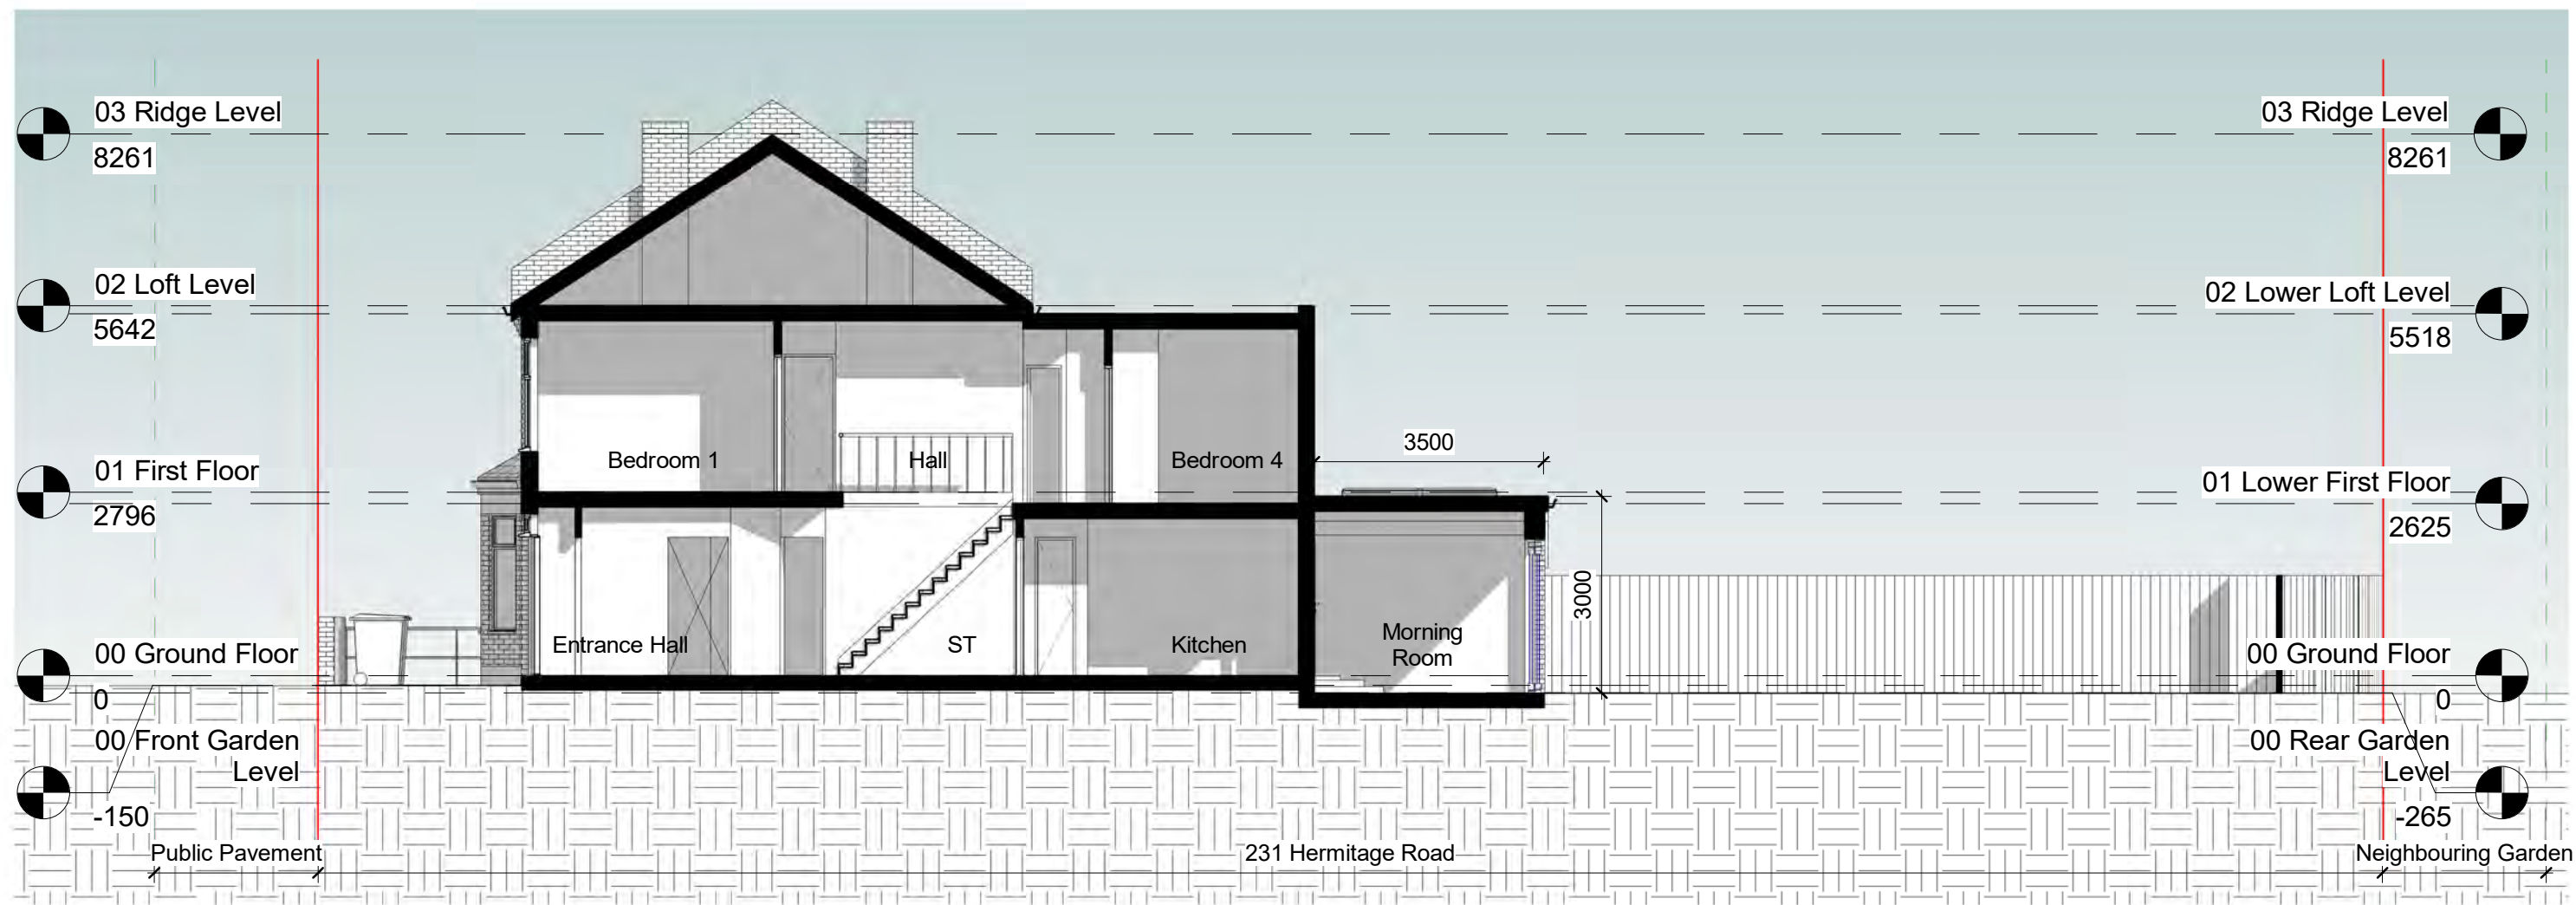

1 Section AA
1 : 100

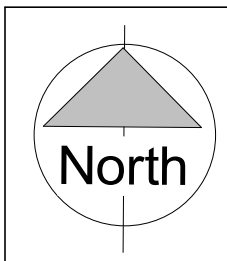 


NOTES:
CONTRACTORS MUST VERIFY ALL DIMENSIONS AT THE SITE BEFORE COMMENCING ANY WORK.
NO CONSTRUCTION WORK BEFORE BUILDING CONTROL APPROVAL AND STRUCTURAL ENGINEER CONFIRMATION.
ANY DISCREPANCIES TO BE REPORTED TO GRIDKUNE.
ALL DRAWINGS ARE TO BE READ IN CONJUNCTION WITH ALL RELEVANT DRAWINGS AND SPECIFICATIONS.


Rev	Description	Date

PROJECT TITLE 231 Hermitage Road N4 1NR		
Date January 2023	Project number 6637	Drawing number PR-S001

DRAWING TITLE Proposed Sections	
CLIENT Moidim Property Ltd	
Scale (@ A3) 1 : 100	Drawn by Sara



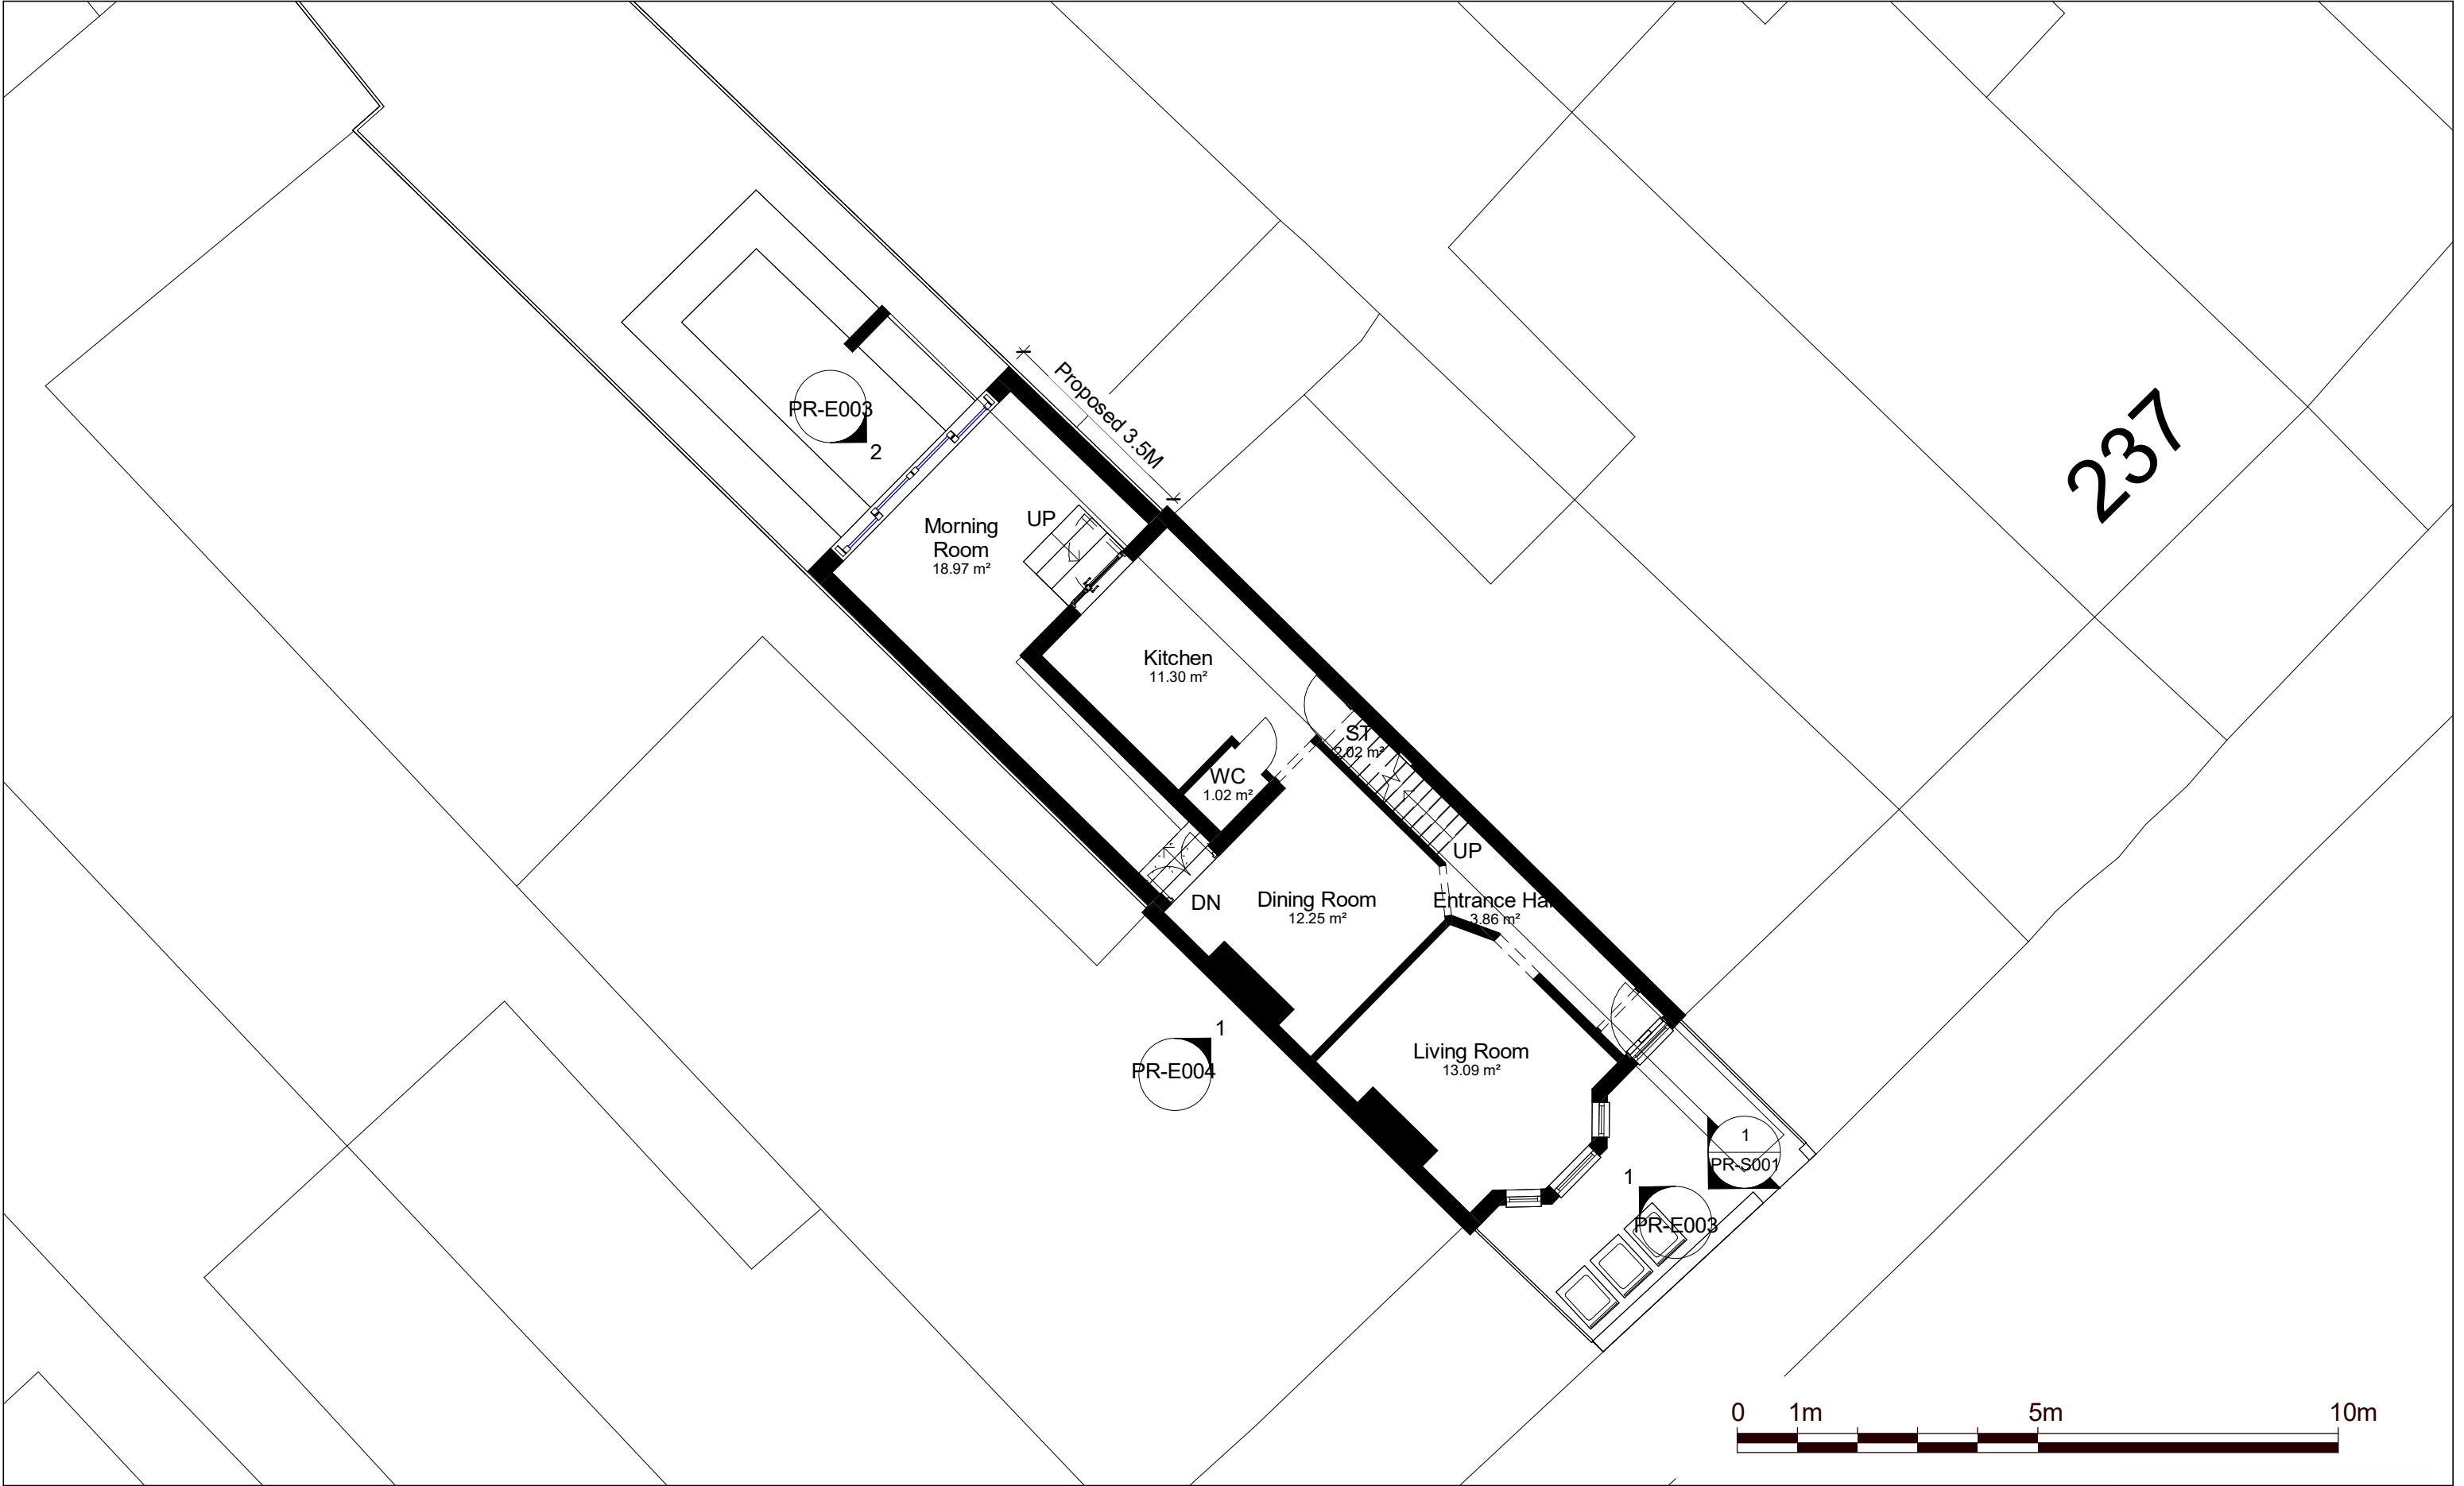

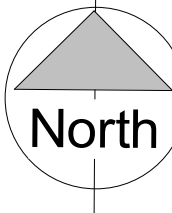

North

NOTES:
CONTRACTORS MUST VERIFY ALL DIMENSIONS AT THE SITE BEFORE COMENCING ANY WORK.
NO CONSTRUCTION WORK BEFORE BUILDING CONTROL APPROVAL AND STRUCTURAL ENGINEER CONFIRMATION.
ANY DISCREPANCIES TO BE REPORTED TO GRIDKUNE.
ALL DRAWINGS ARE TO BE READ IN CONJUNCTION WITH ALL RELEVANT DRAWINGS AND SPECIFICATIONS.

Rev	Description	Date


PROJECT TITLE		
231 Hermitage Road N4 1NR		
Date	Project number	Drawing number
January 2023	6637	PR-P001

DRAWING TITLE	
Proposed Ground Floor Plan	
CLIENT	
Moidim Property Ltd	
Scale (@ A3)	Drawn by
1 : 100	Sara



PLANNING SERVICES



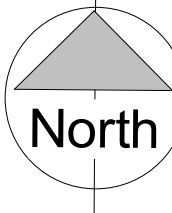

North

NOTES:
CONTRACTORS MUST VERIFY ALL DIMENSIONS AT THE SITE BEFORE COMENCING ANY WORK.
NO CONSTRUCTION WORK BEFORE BUILDING CONTROL APPROVAL AND STRUCTURAL ENGINEER CONFIRMATION.
ANY DISCREPANCIES TO BE REPORTED TO GRIDKUNE.
ALL DRAWINGS ARE TO BE READ IN CONJUNCTION WITH ALL RELEVANT DRAWINGS AND SPECIFICATIONS.

Rev	Description	Date

PROJECT TITLE

231 Hermitage Road
N4 1NR

Date

January 2023

Project number

6637

Drawing number

PR-P002

DRAWING TITLE

Proposed First Floor Plan

CLIENT

Moidim Property Ltd

Scale (@ A3)



1 : 100

Drawn by

Sara



PLANNING SERVICES

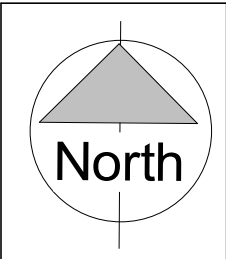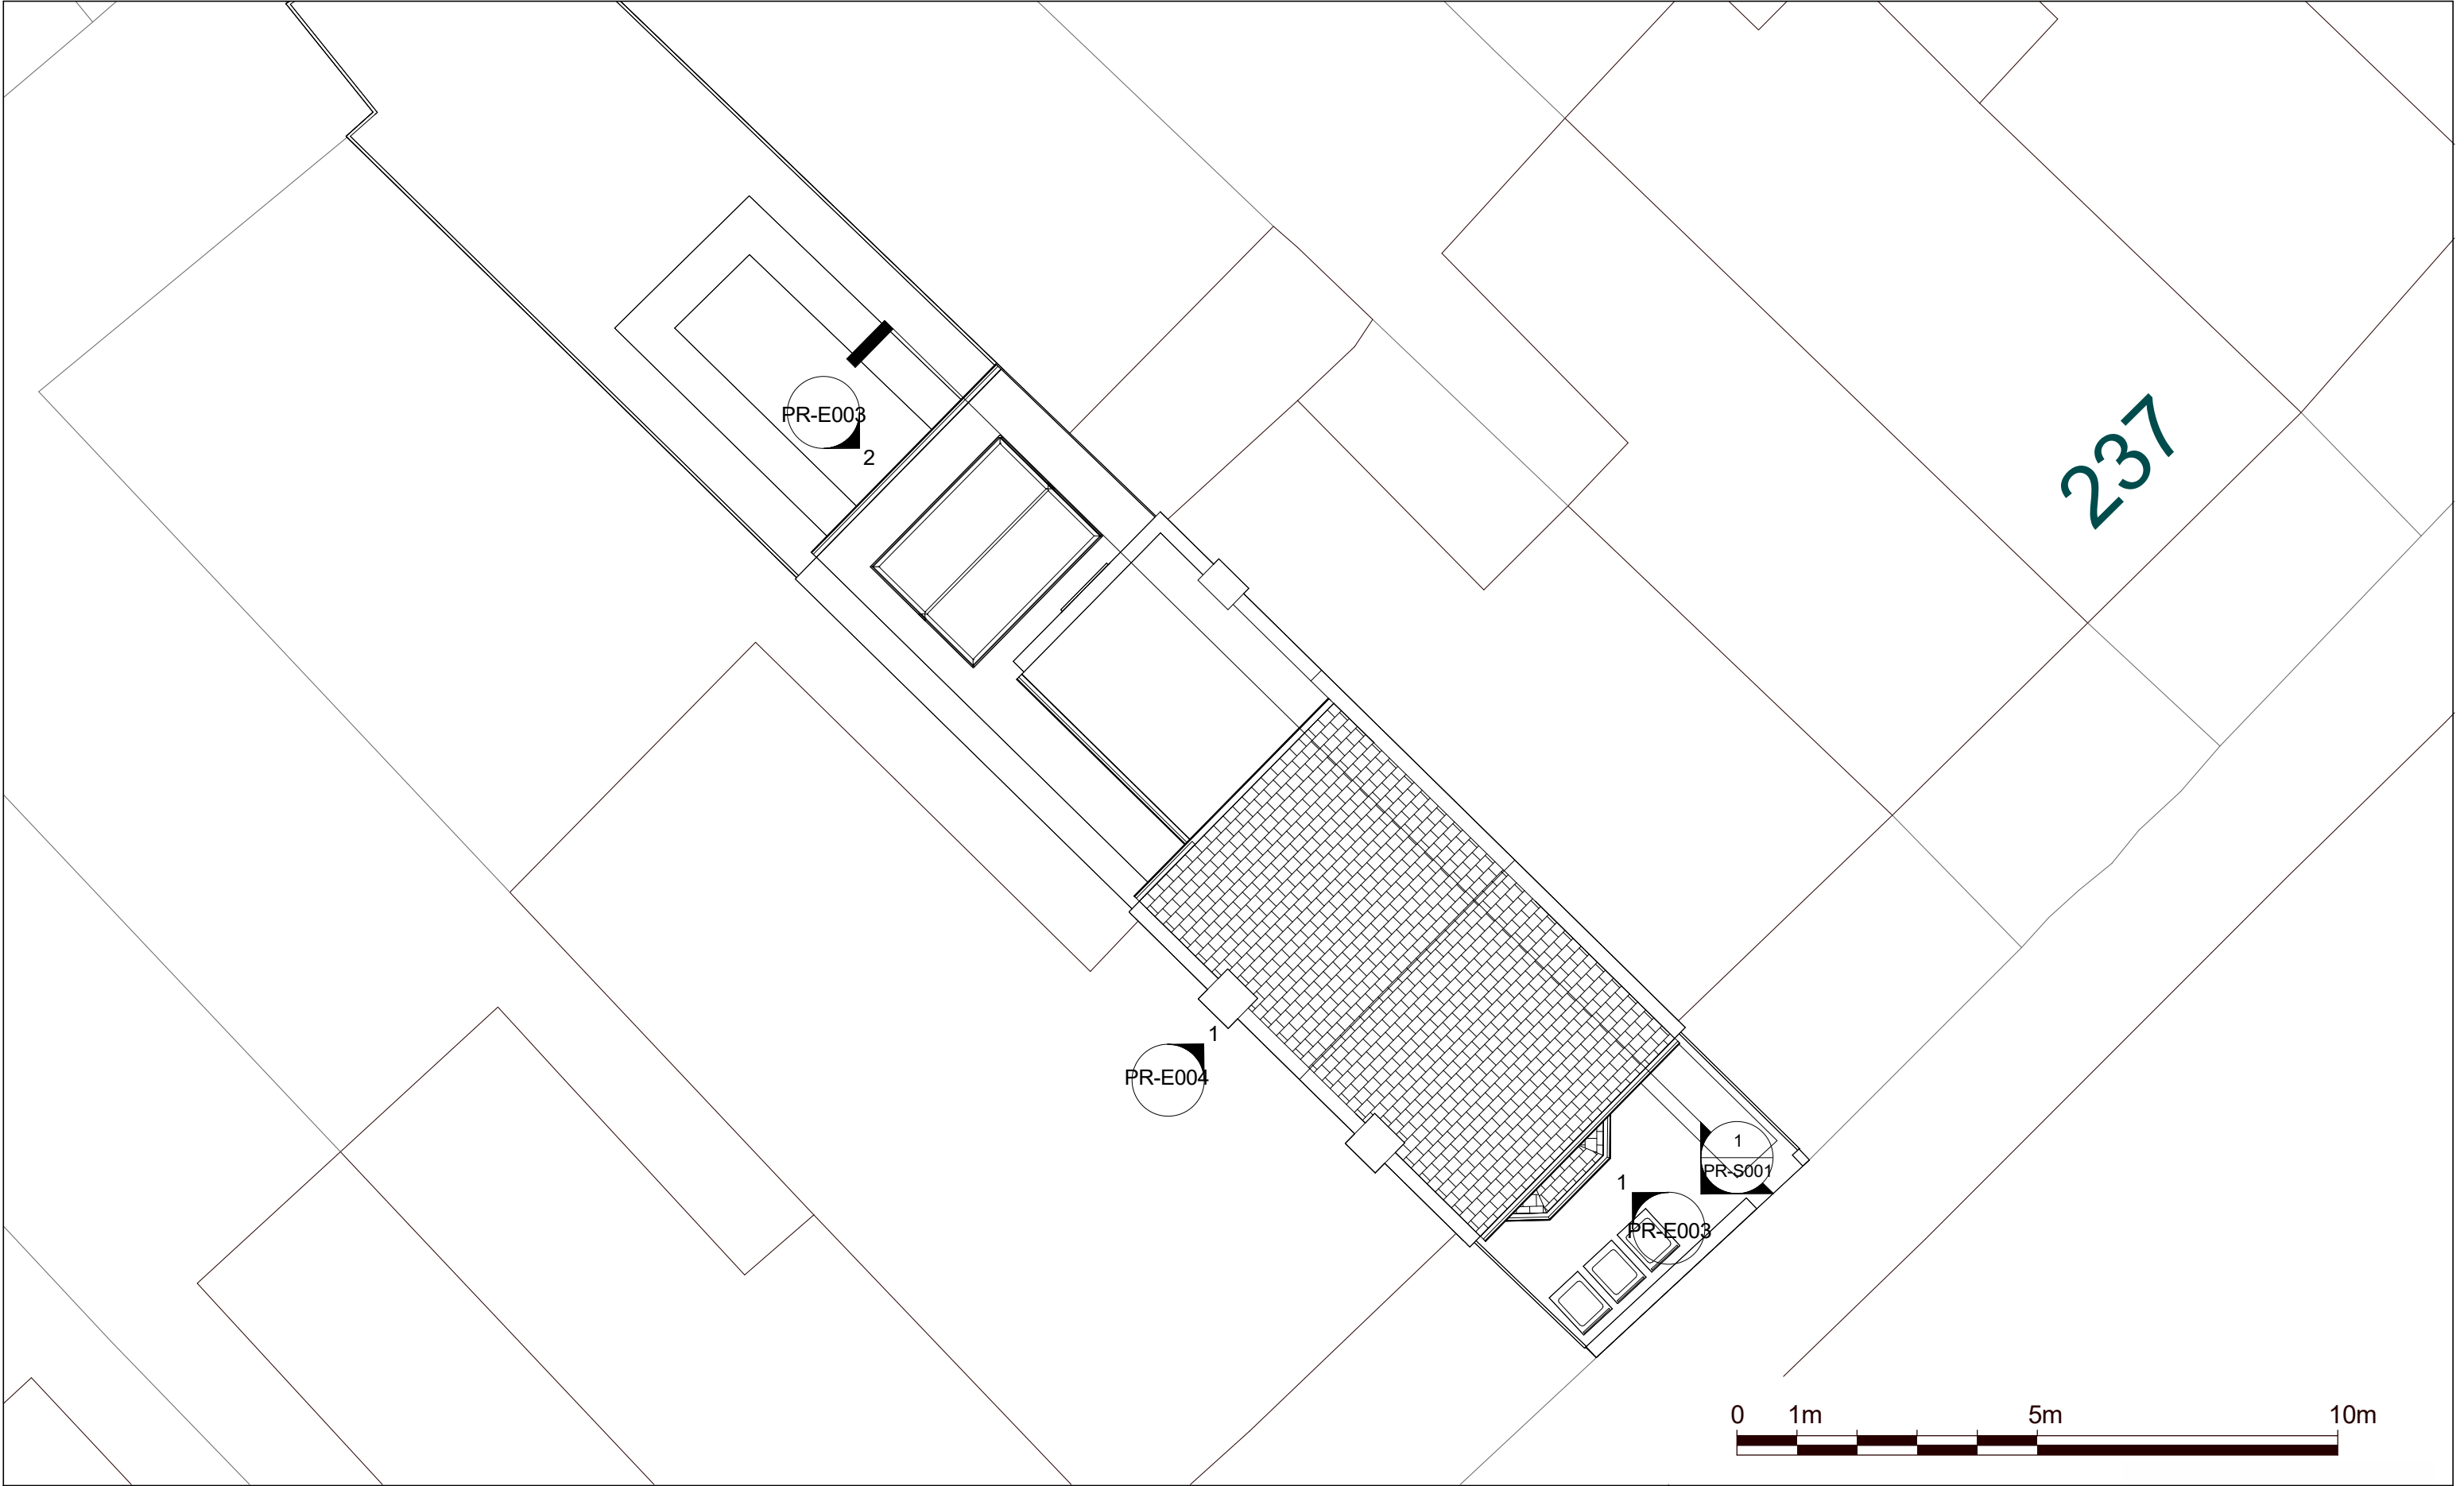

NOTES:
CONTRACTORS MUST VERIFY ALL DIMENSIONS
AT THE
SITE BEFORE COMENCING ANY WORK.
NO CONSTRUCTION WORK BEFORE BUILDING
CONTROL APPROVAL AND STRUCTURAL ENGINEER
CONFIRMATION.
ANY DISCREPANCIES TO BE REPORTED TO
GRIDKUNE.
ALL DRAWINGS ARE TO BE READ IN
CONJUNCTION WITH
ALL RELEVANT DRAWINGS AND
SPECIFICATIONS.

Rev	Description	Date

PROJECT TITLE		
231 Hermitage Road N4 1NR		
Date	Project number	Drawing number
January 2023	6637	PR-P003

DRAWING TITLE	
Proposed Roof Plan	
CLIENT	
Moidim Property Ltd	
Scale (@ A3)	Drawn by
1 : 100	Sara






1 Location Map

1 : 1250





 Property Boundary

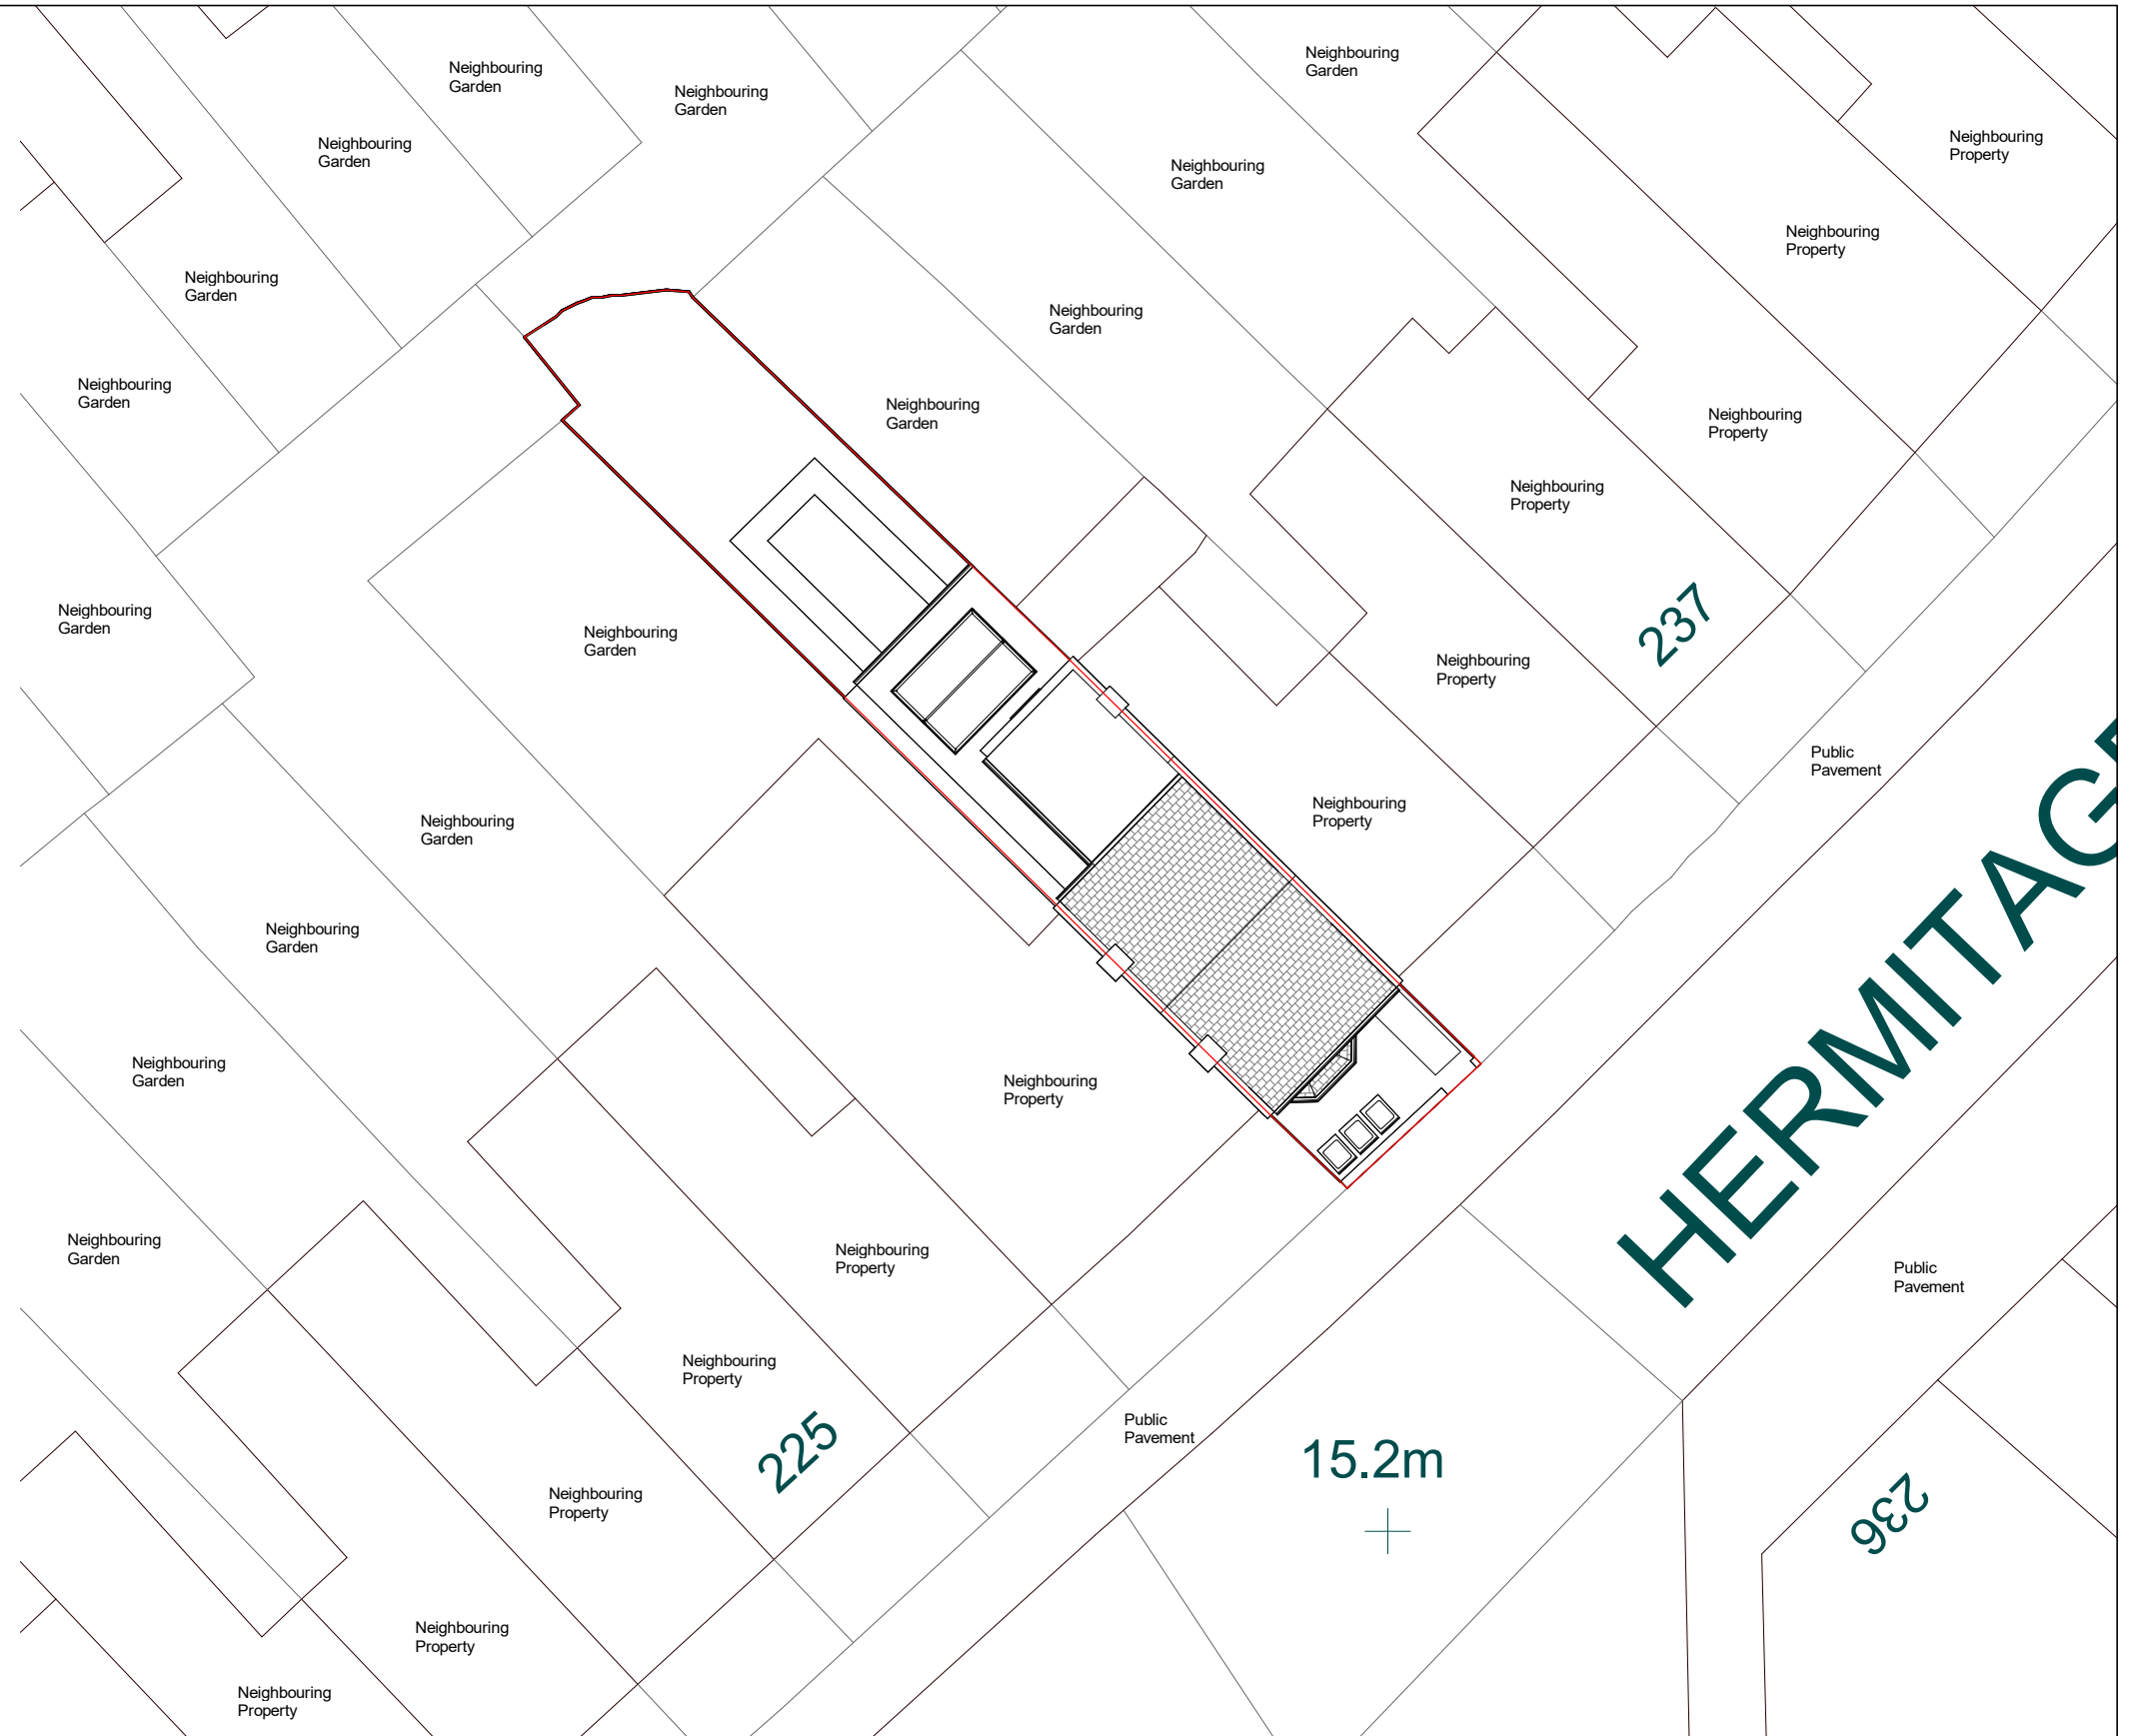

2 Block Plan

1 : 200

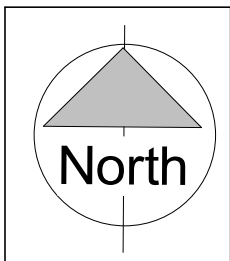 

NOTES:
CONTRACTORS MUST VERIFY ALL DIMENSIONS AT THE SITE BEFORE COMMENCING ANY WORK.
NO CONSTRUCTION WORK BEFORE BUILDING CONTROL APPROVAL AND STRUCTURAL ENGINEER CONFIRMATION.
ANY DISCREPANCIES TO BE REPORTED TO GRIDKUNE.
ALL DRAWINGS ARE TO BE READ IN CONJUNCTION WITH ALL RELEVANT DRAWINGS AND SPECIFICATIONS.

Rev	Description	Date

PROJECT TITLE		
231 Hermitage Road N4 1NR		
Date	Project number	Drawing number
January 2023	6637	PR-L001

DRAWING TITLE	
Proposed OS Map	
CLIENT	
Moidim Property Ltd	
Scale (@ A3)	Drawn by
As indicated	Sara

