


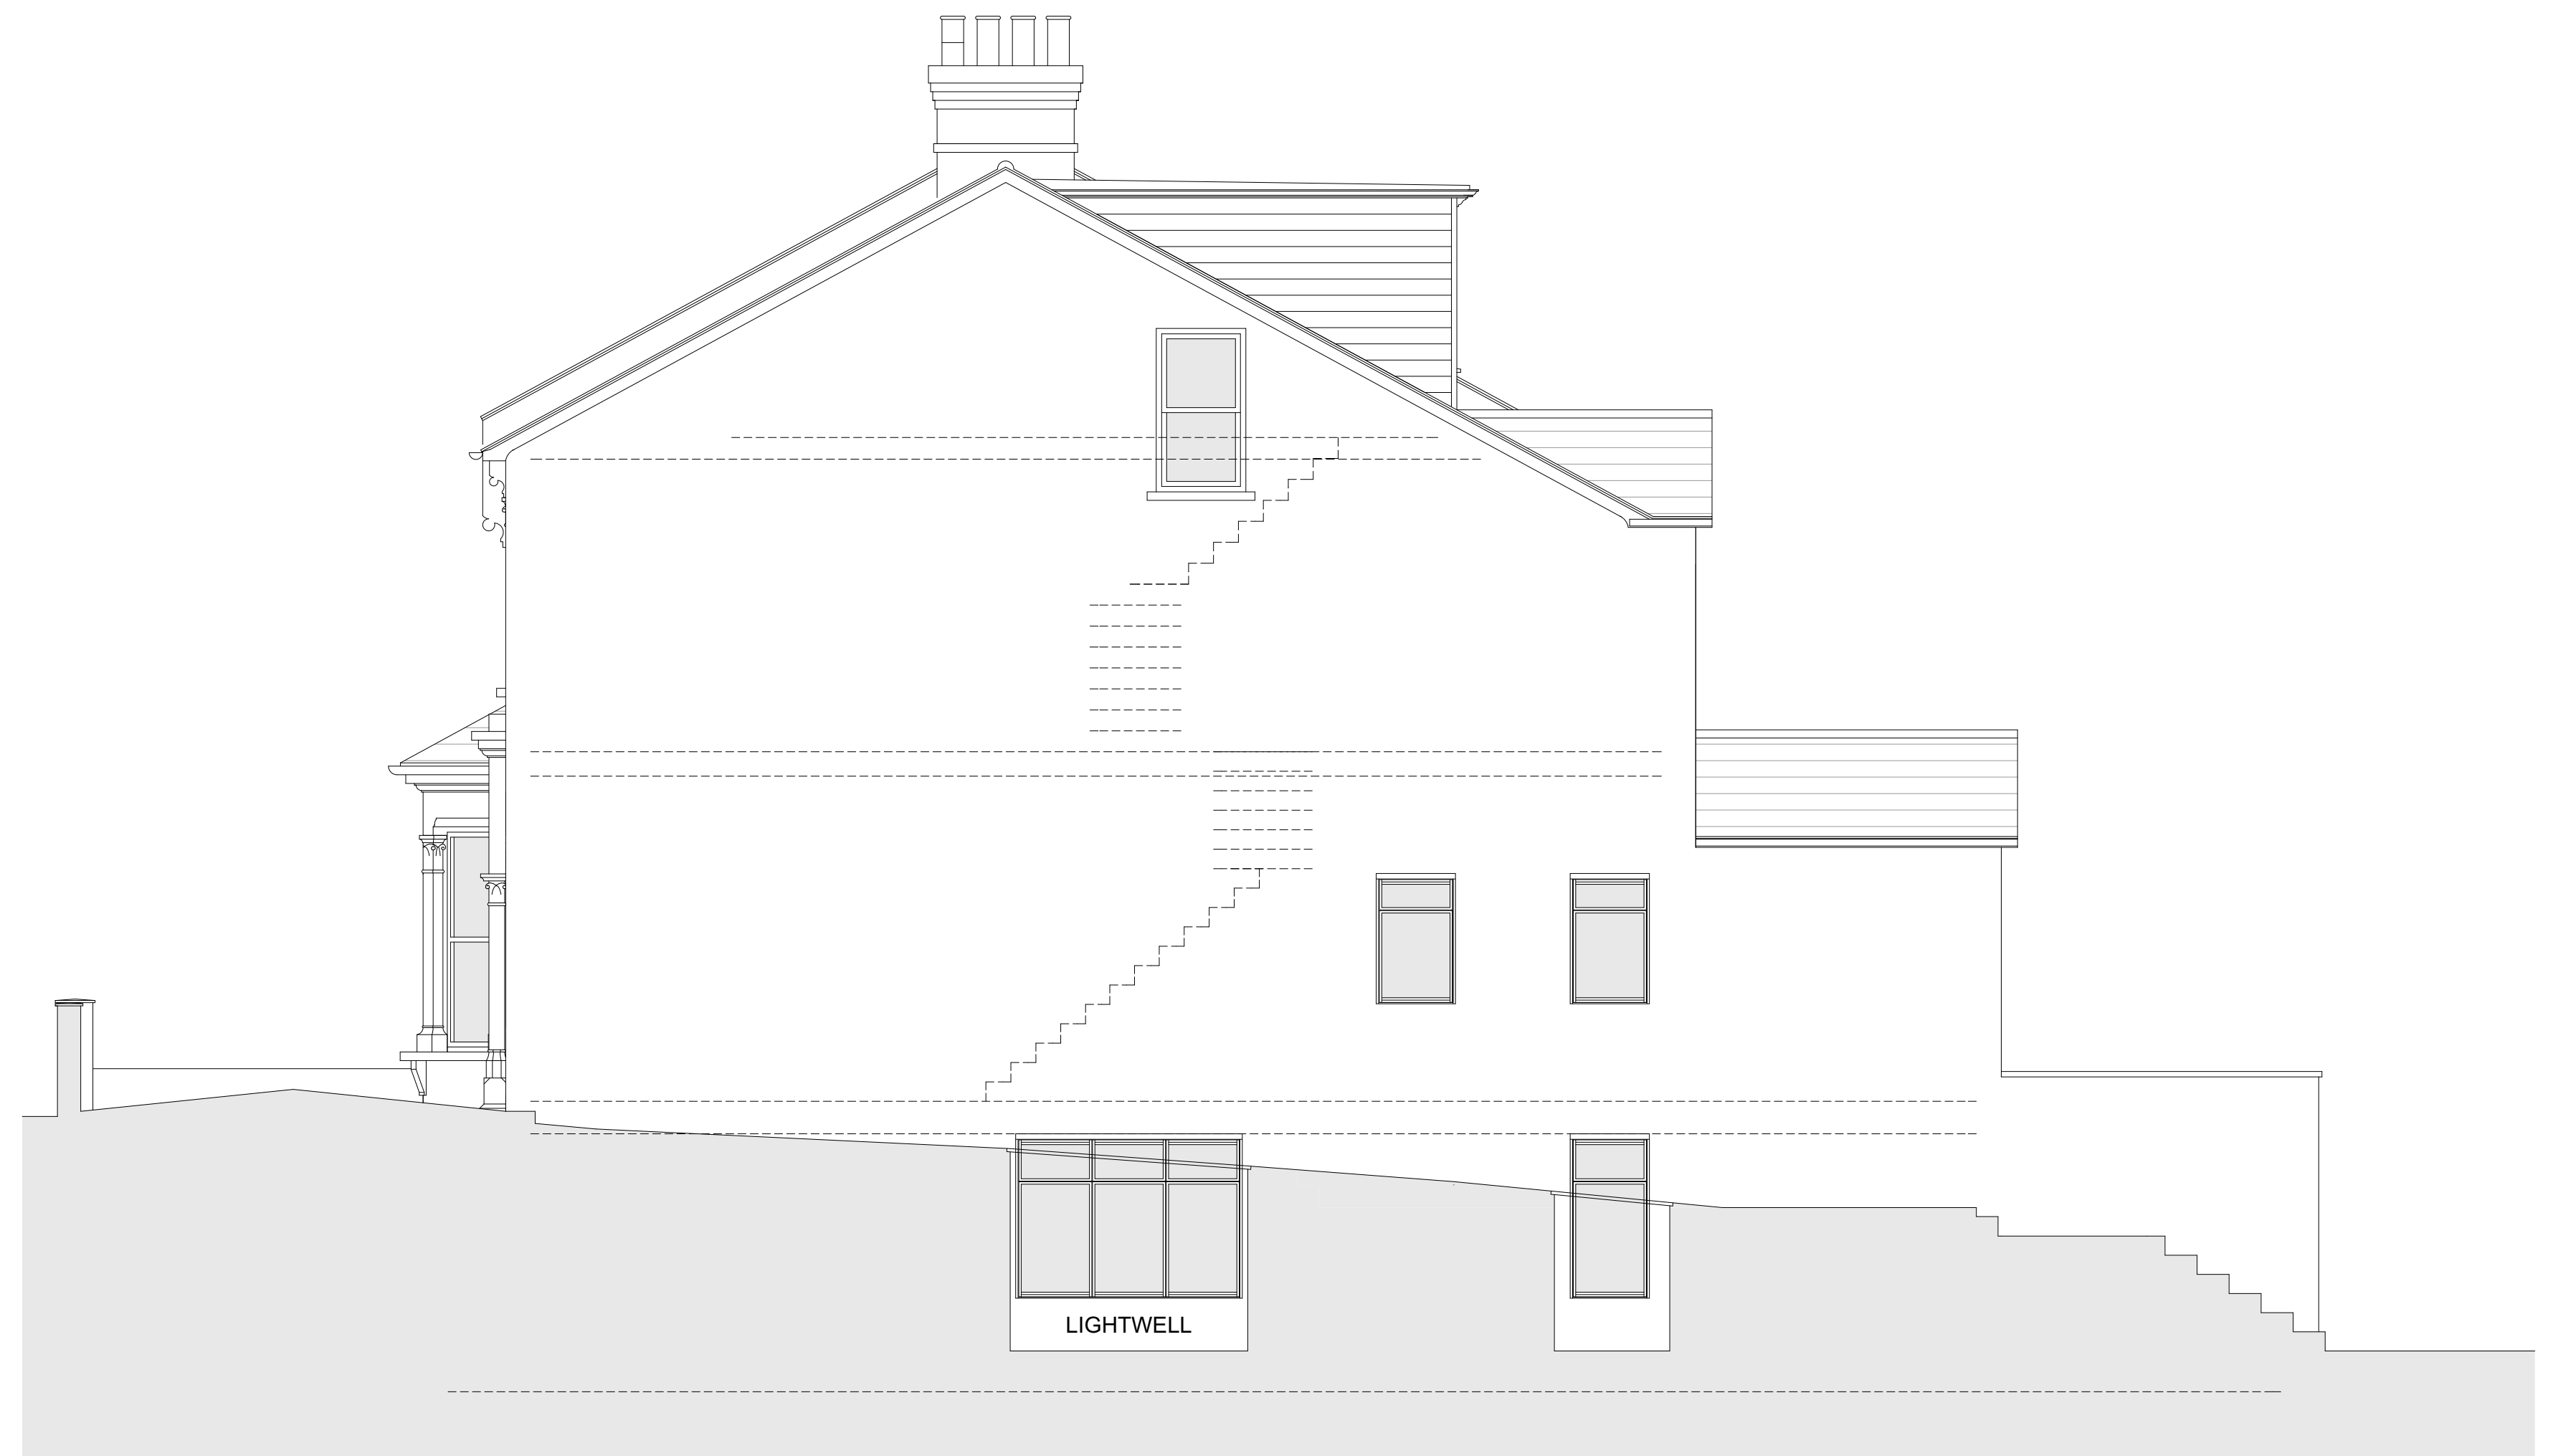

PROPOSED WEST ELEVATION 1:50



PROPOSED SOUTH ELEVATION 1:50

0 2 4 6 8 10M

REV A 17-07-2019 FLAT 4 STAIR FLIGHT CORRECTED

PROJECT: 136 FERME PARK
ROAD

TITLE : PROPOSED WEST
AND SOUTH
ELEVATIONS

Date: FEBRUARY 2019

Scale: 1:50 Drawn: SDK

DRAWING NUMBER: 170-007A

SHAUN KNIGHT
ARCHITECTURE

40 FALCON ROAD, HAMPTON
TW12 2RA
07824 815 258M
0208 979 4949T

E: skarchitecture@hotmail.co.uk
W: shaunknightarchitecture.com