




PROPOSED EAST ELEVATION 1:50

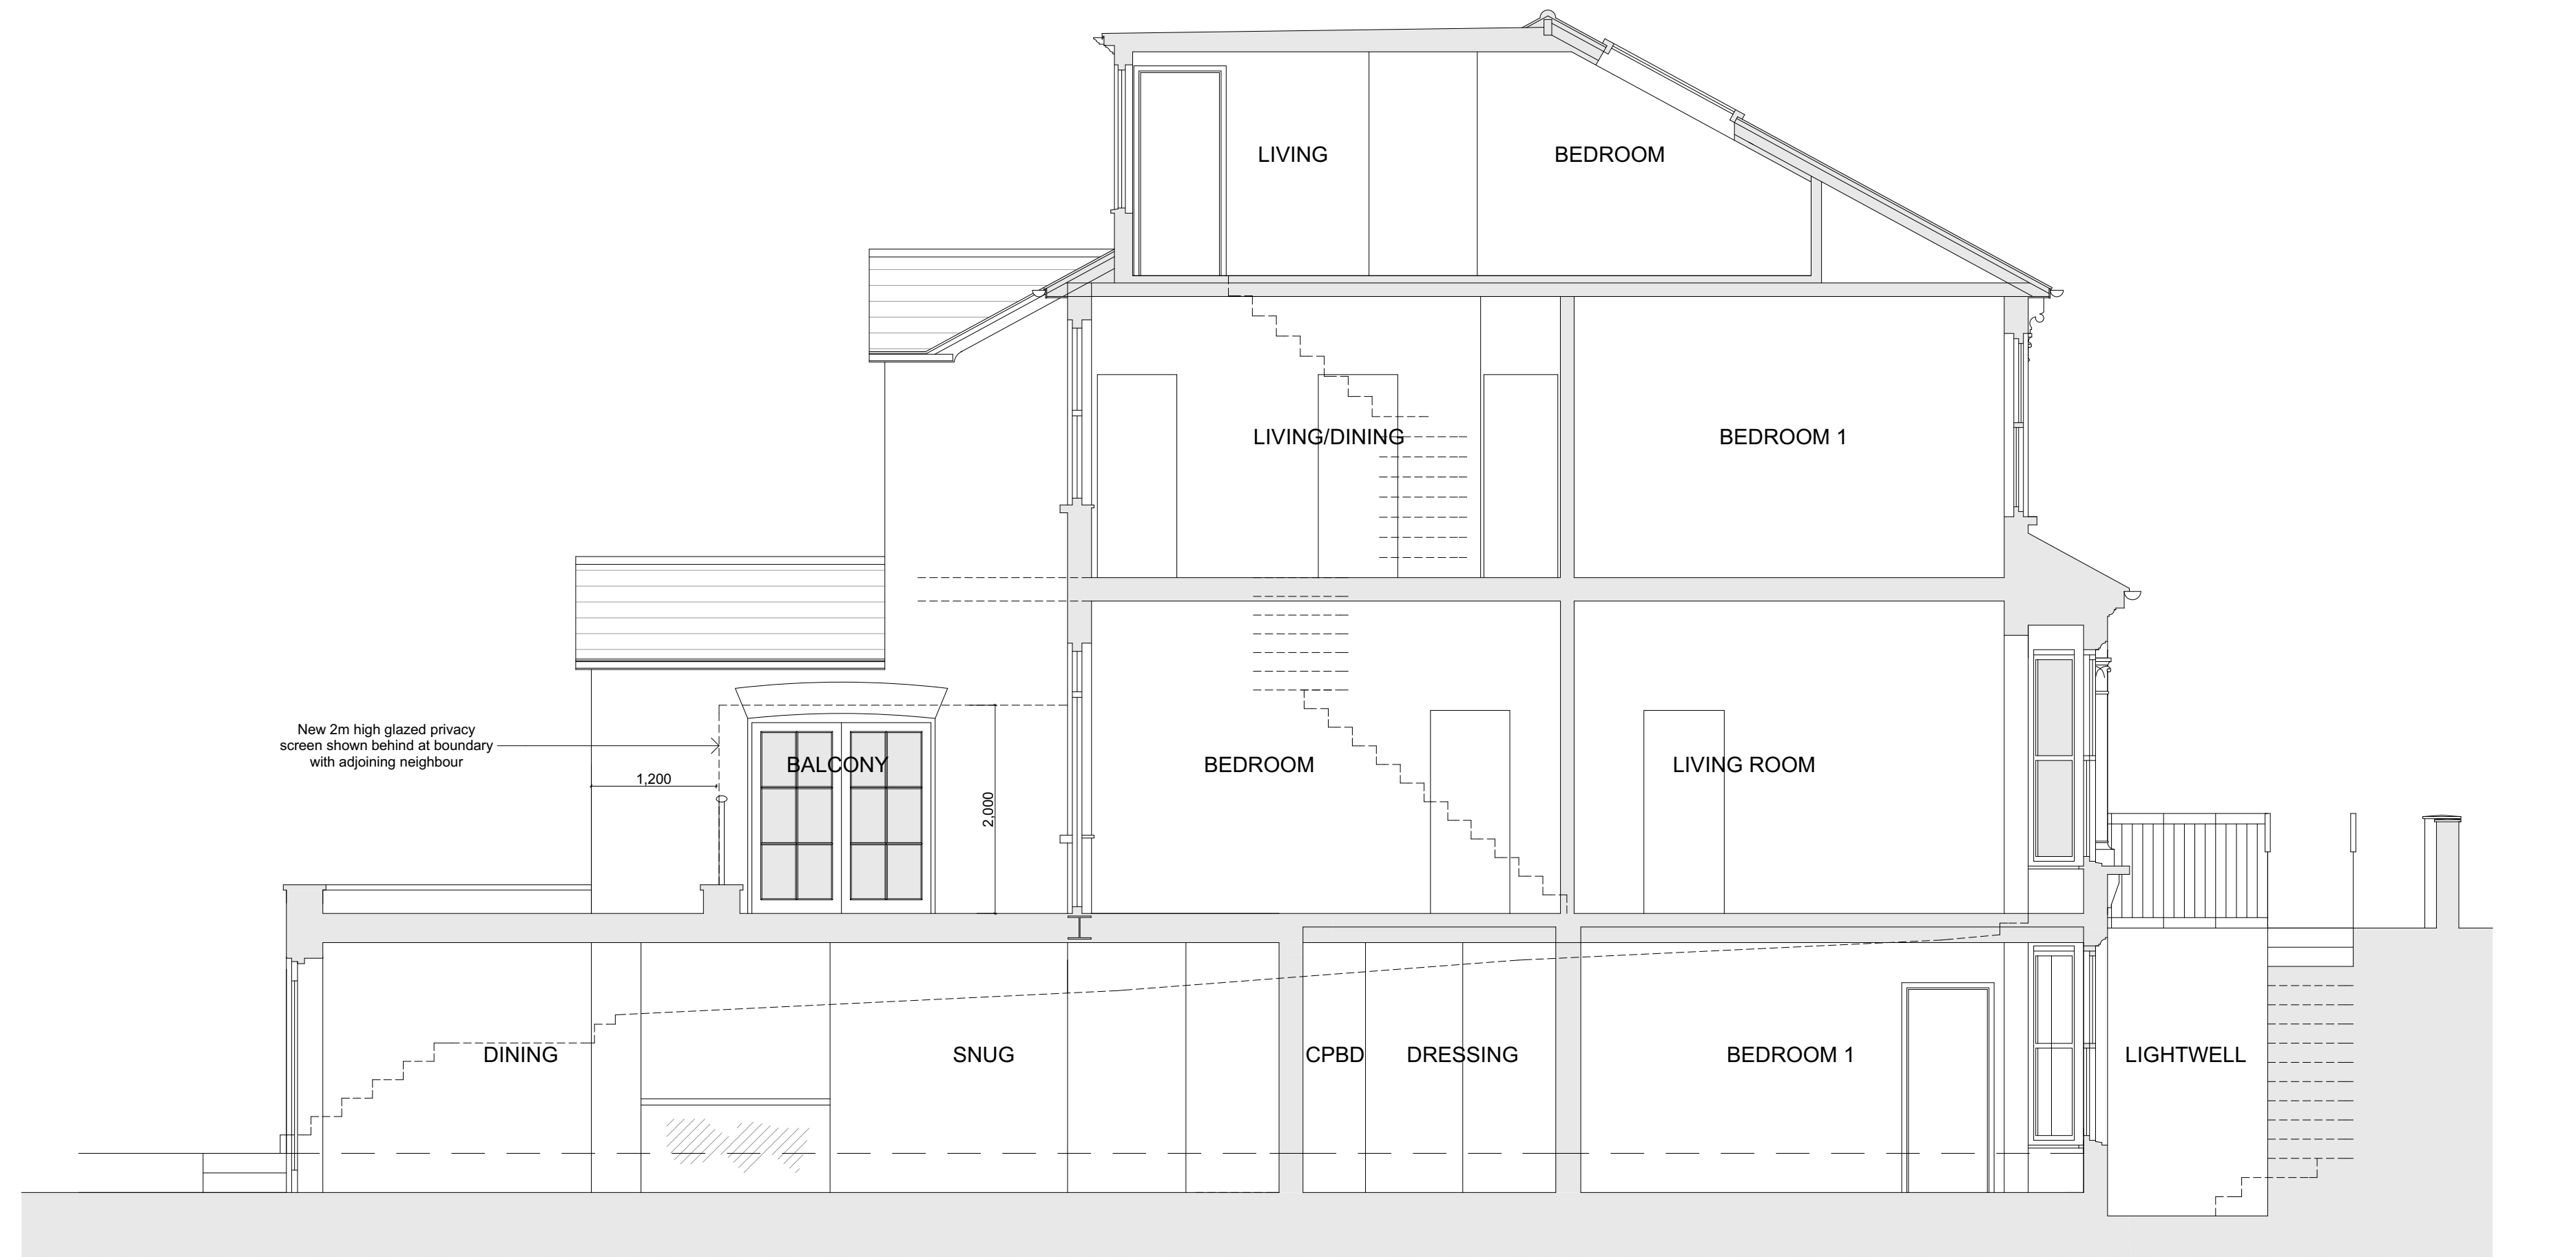

PROPOSED NORTH SECTIONAL ELEVATION 1:50

0 2 4 6 8 10M

REV A 17-07-2019 FLAT 2 BALCONY REDUCED
FLAT 2 PRIVACY SCREEN SHOWN
FLAT 4 PARTITIONS REMOVED

PROJECT: 136 FERME PARK
ROAD

TITLE : PROPOSED EAST AND
NORTH SECTIONAL
ELEVATION

Date: FEBRUARY 2019

Scale: 1:50

Drawn: SDK

DRAWING NUMBER: 170-008A

SHAUN KNIGHT
ARCHITECTURE

40 FALCON ROAD, HAMPTON
TW12 2RA
07824 815 258M
0208 979 4949T

E: skarchitecture@hotmail.co.uk
W: shaunknightarchitecture.com