



- DOCUMENT NOTES:
- 1. THIS DRAWING IS FOR PLANNING PURPOSES ONLY AND SHOULD NOT BE USED FOR CONSTRUCTION.
 - 2. THIS DRAWING AND DESIGN IS FOR USE SOLELY IN CONNECTION WITH THE PROJECT DESCRIBED BELOW.
 - 3. THIS DRAWING AND DESIGN IS THE PROPERTY OF AS STUDIO AND MUST NOT BE ISSUED, LOANED OR COPIED WITHOUT WRITTEN CONSENT.
 - 4. THIS DRAWING IS TO BE READ IN CONJUNCTION WITH ALL ADDITIONAL INFORMATION FORMING PART OF THIS APPLICATION.

THIS DRAWING AND DESIGN IS THE PROPERTY OF AS-STUDIO LTD AND MUST NOT BE ISSUED, LOANED OR COPIED WITHOUT WRITTEN CONSENT

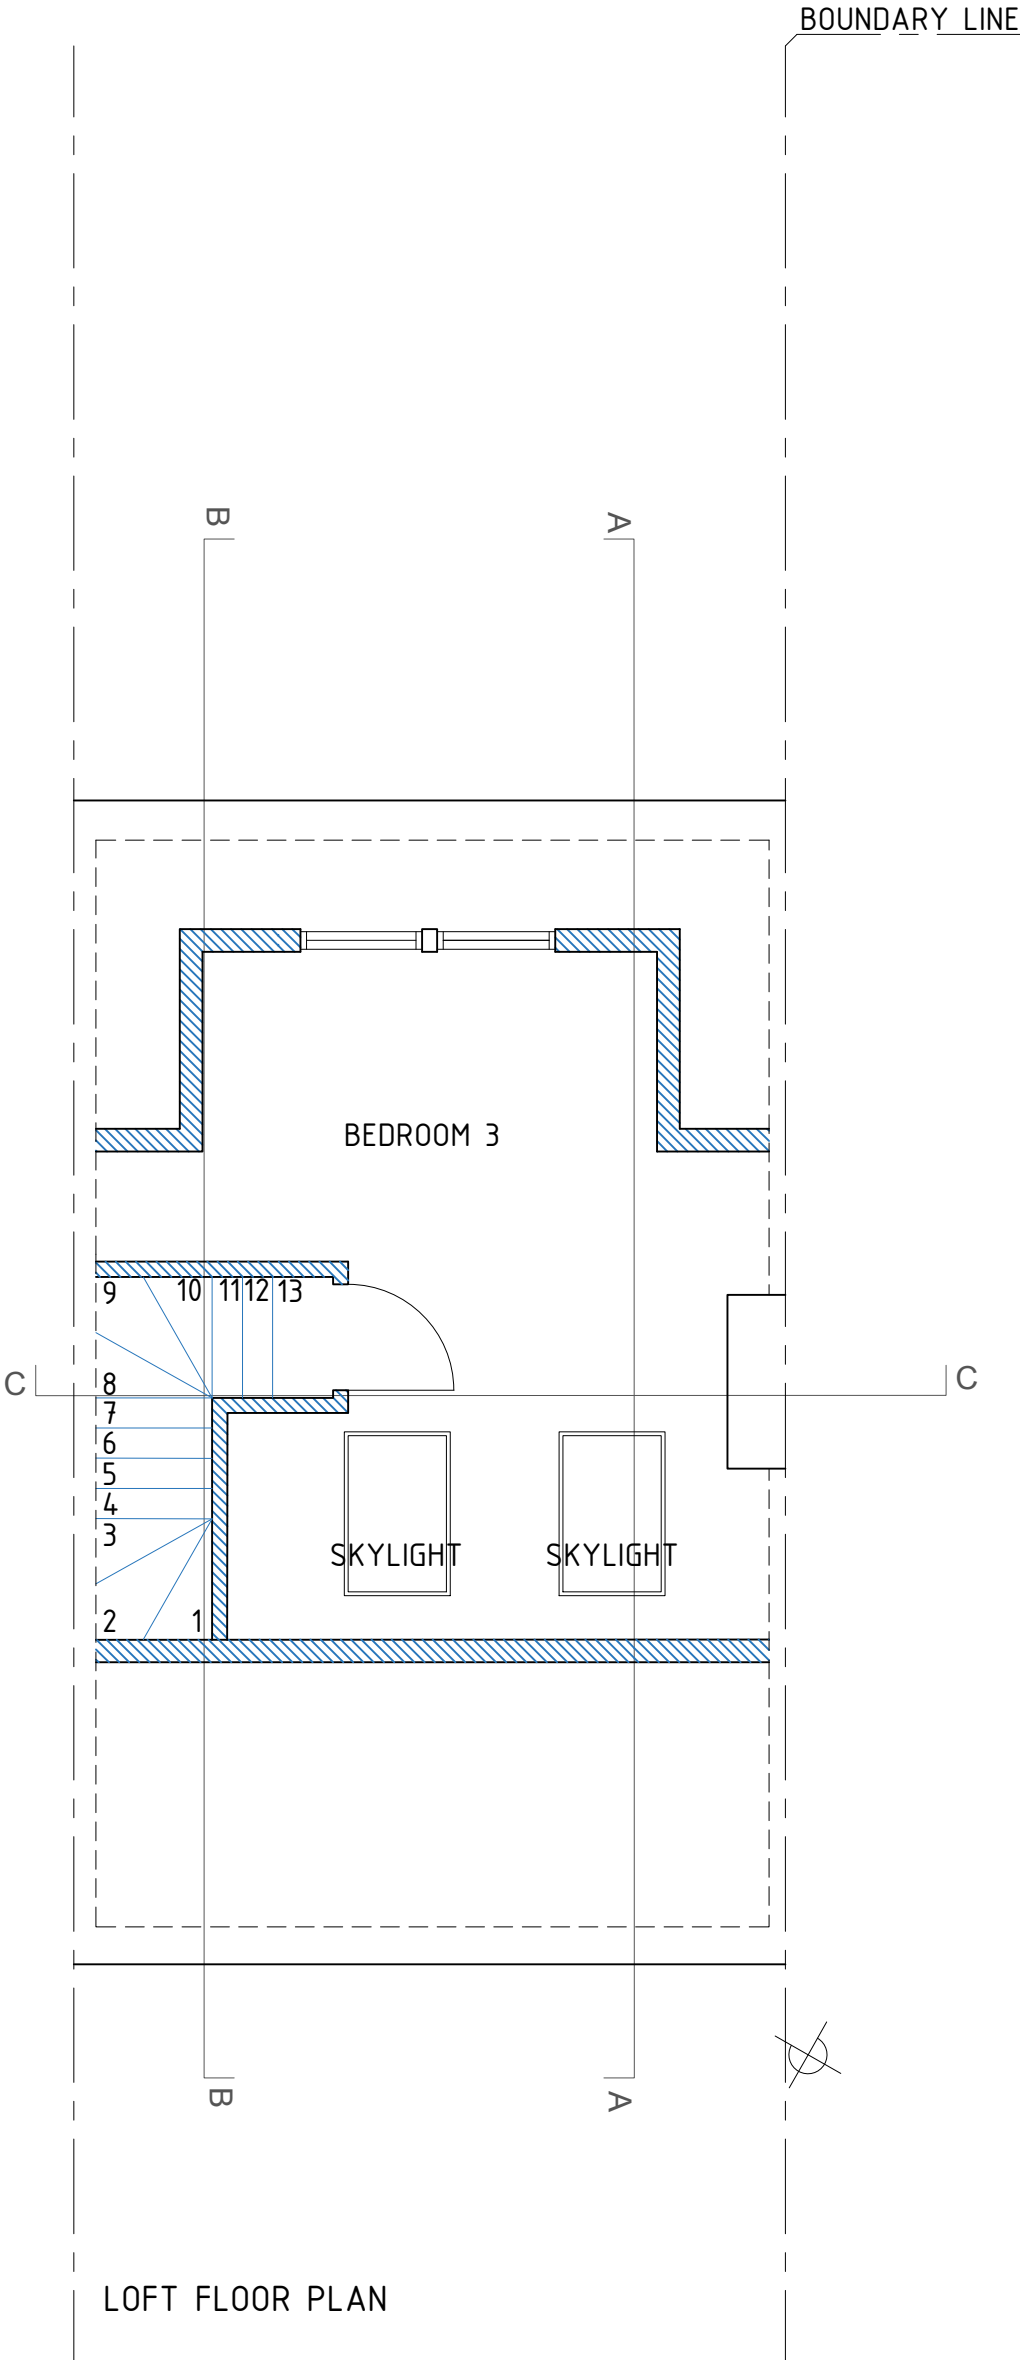

LOFT FLOOR PLAN

 

	2a Magdalen Mews back of 164 Finchley Road London NW3 5HB tel: +44 (0)207 794 1625 fax: +44 (0) 207 794 0296 info@as-studio.co.uk	PROJECT ADDRESS: 93 GASKELL ROAD, London N6 4DU			PROPOSED LOFT PLAN			
		CLIENT NAME: MR MAGID			DRAWING NO: 1093(PLA)102		DWG FILE: 1093(PLA)100-300	
					PROJECT STAGE: PLANNING		DRAWN: IF	
					VERSION:	SCALE: 1:50	SIZE: A3	DATE: 16.01.23