




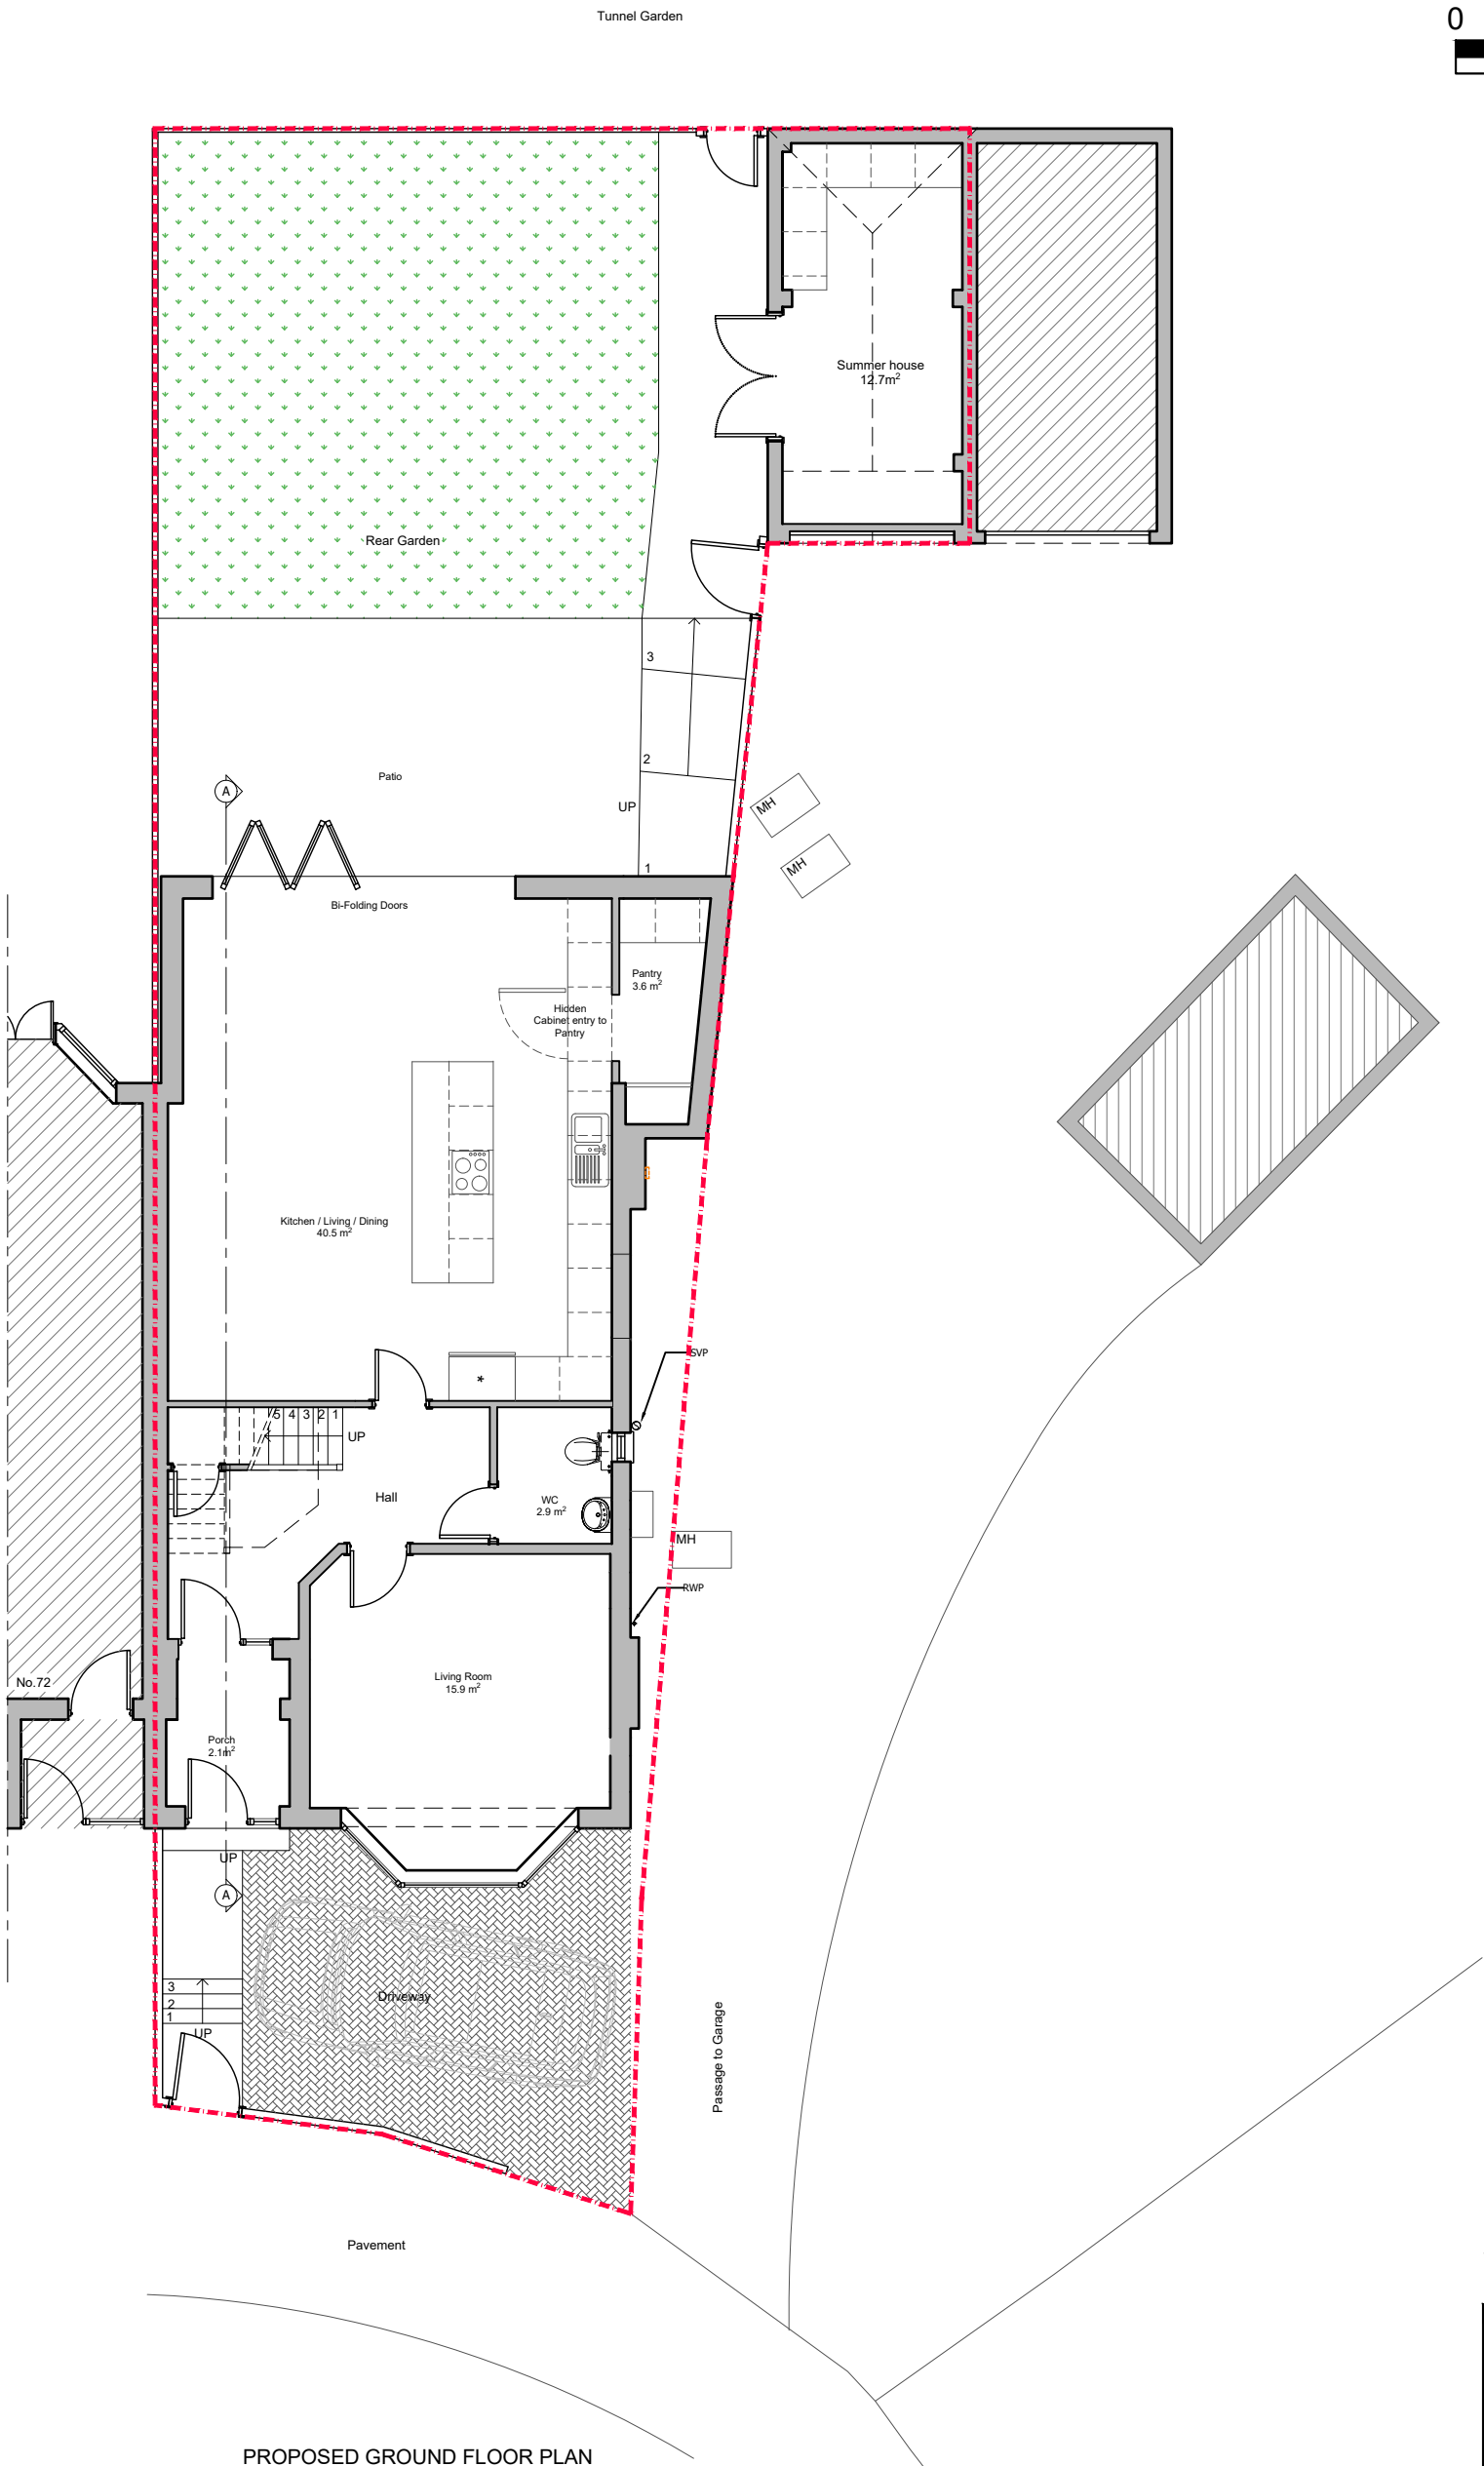


 Existing Wall
 Wall/partition to be removed
 Proposed wall/partition

Rev.	Date	Revisions
FOR PLANNING		
 ARCHITECTURAL DESIGN POINT 8-10 Silver Street, Enfield, EN1 3ED Office: 0208 367 7479 Tel: 0796 029 9656 Email: info@adplondon.co.uk		
Client Mr & Mrs Gulem Project 70 Woodfield Way, N11 2NT		
Scale	1/100@A3	Date 01/2023
Drawn By	M.C	Checked By H.C
Project No. 220829-01	Drawing No. A107	Revision -
Drawing title Proposed Ground Floor Plan		

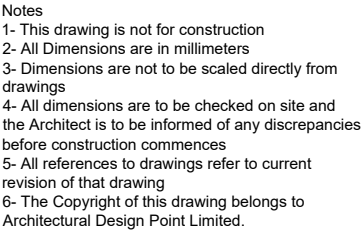

- Notes
- 1- This drawing is not for construction
 - 2- All Dimensions are in millimeters
 - 3- Dimensions are not to be scaled directly from drawings
 - 4- All dimensions are to be checked on site and the Architect is to be informed of any discrepancies before construction commences
 - 5- All references to drawings refer to current revision of that drawing
 - 6- The Copyright of this drawing belongs to Architectural Design Point Limited.

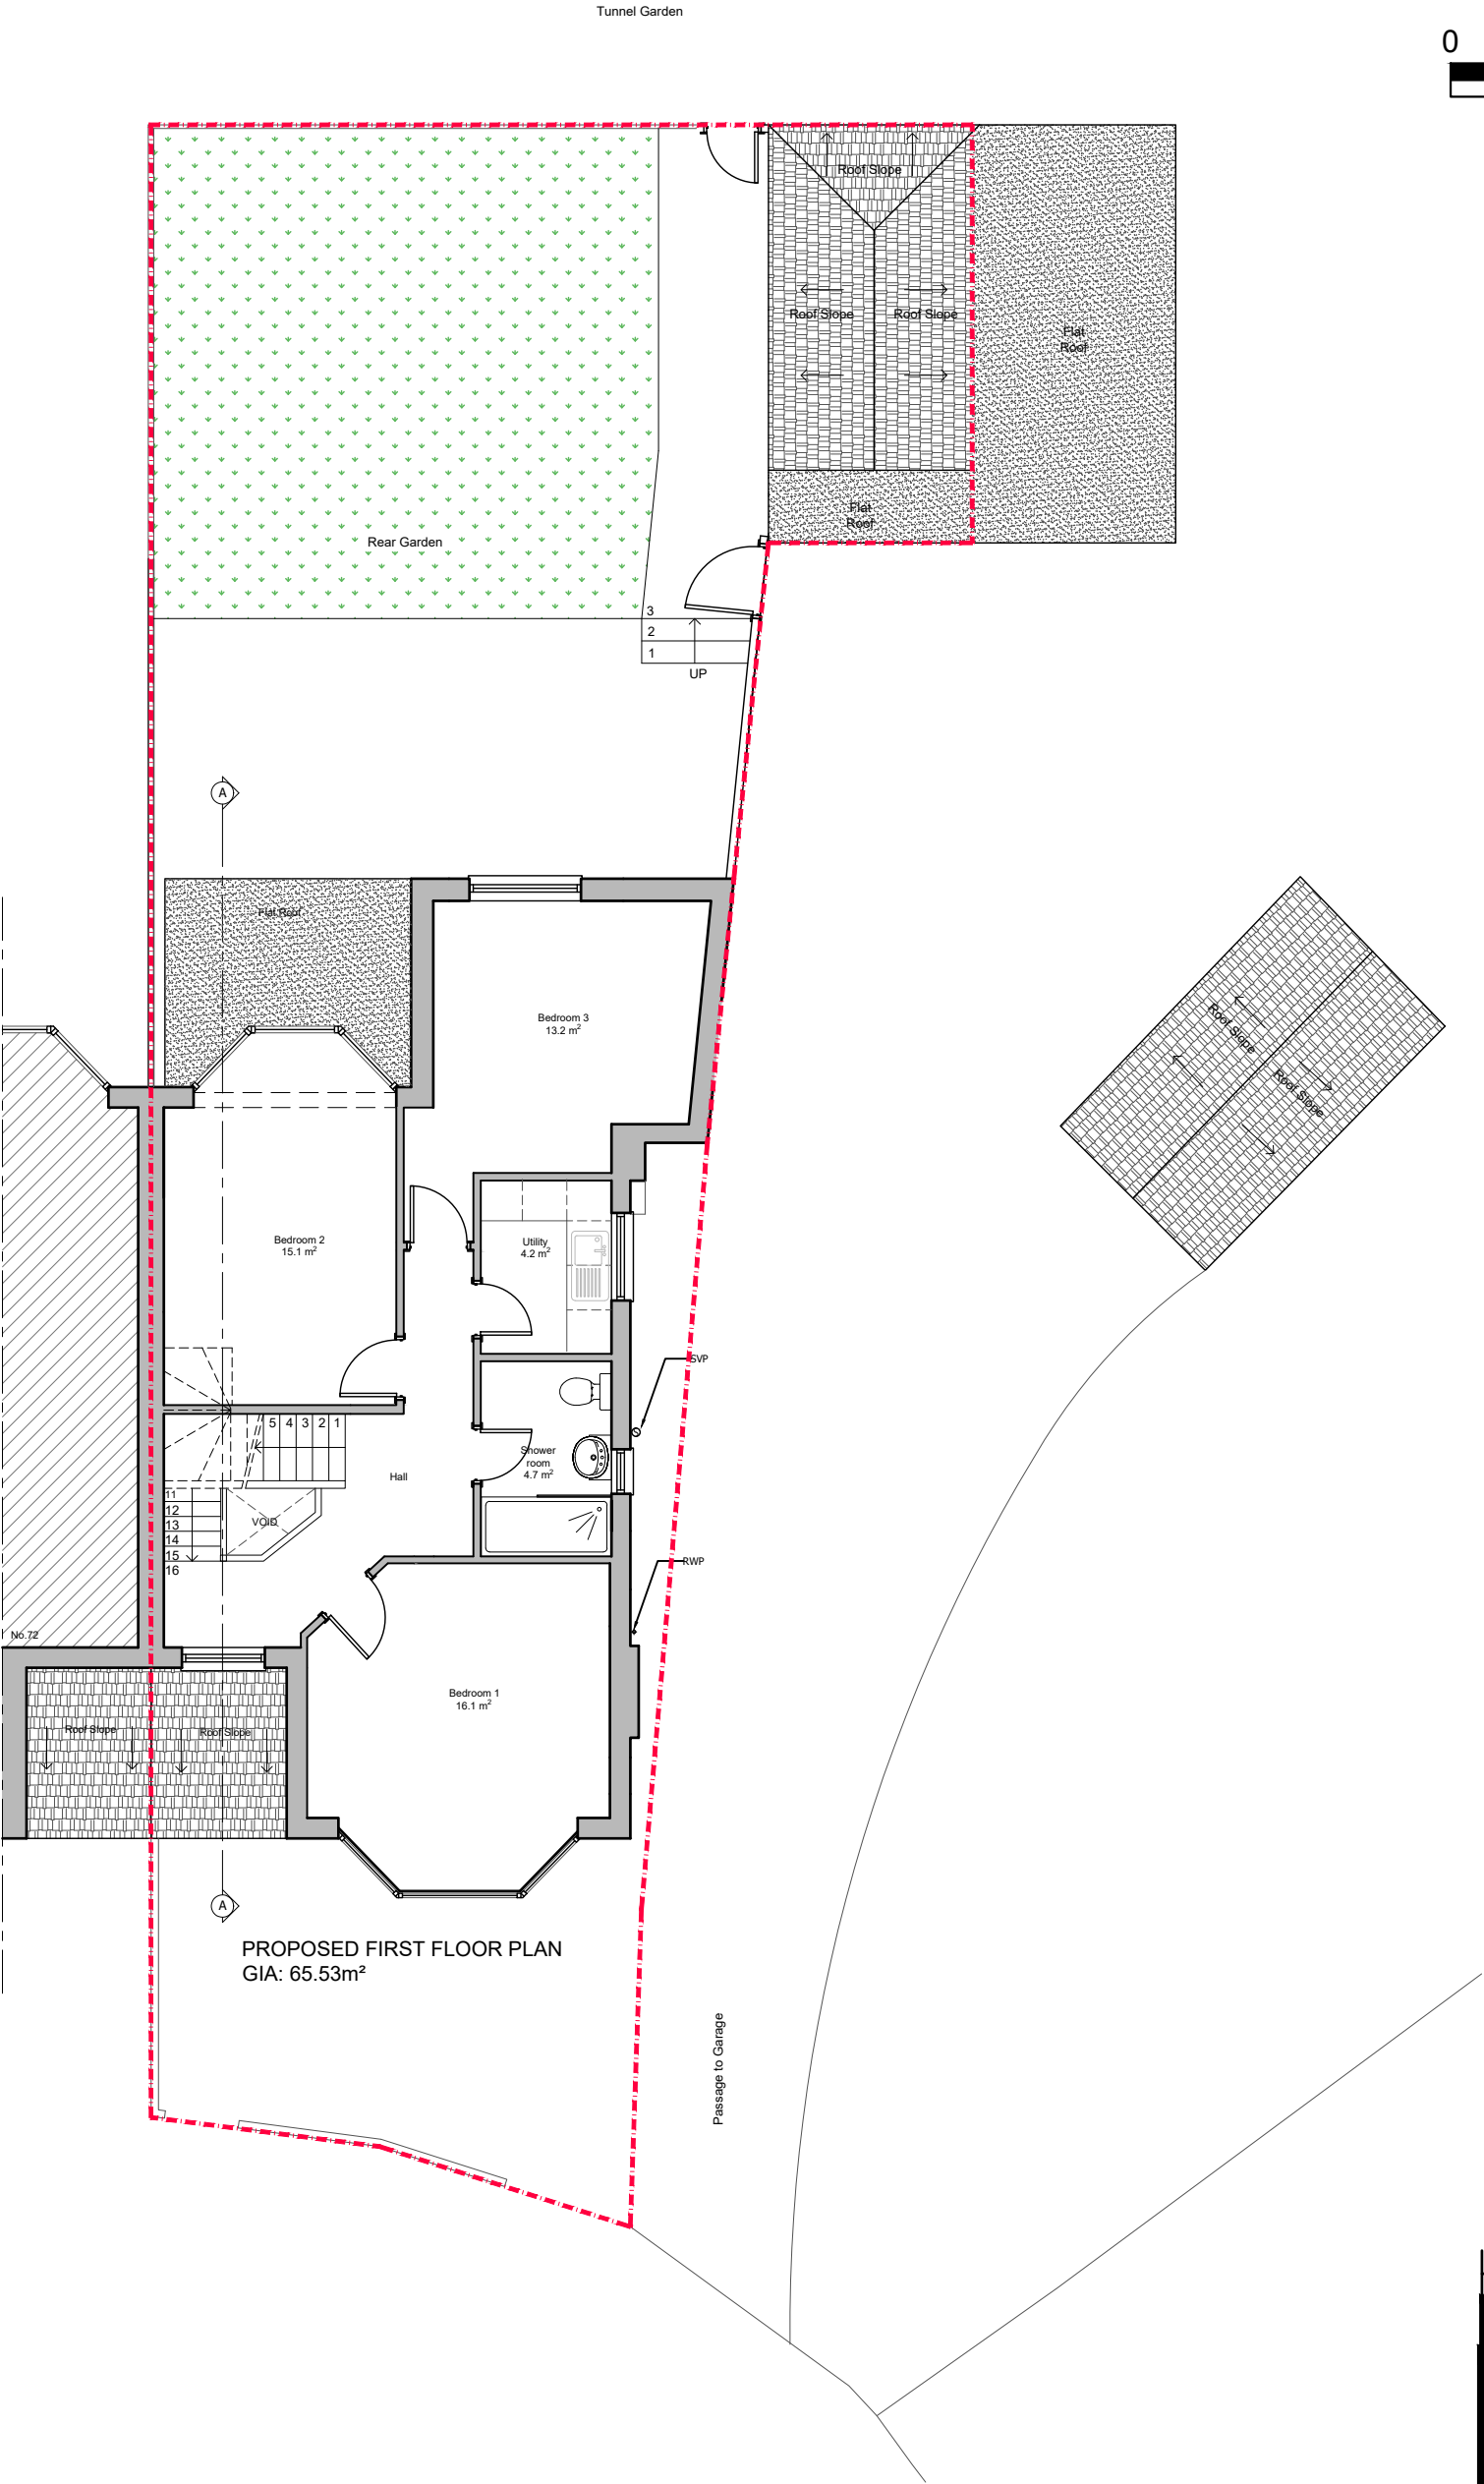 



- Existing Wall
- Wall/partition to be removed
- Proposed wall/partition

Rev.	Date	Revisions
FOR PLANNING		
 ARCHITECTURAL DESIGN POINT 8-10 Silver Street, Enfield, EN1 3ED Office: 0208 367 7479 Tel: 0796 029 9656 Email: info@adplondon.co.uk		
Client	Mr & Mrs Gulem	
Project	70 Woodfield Way, N11 2NT	
Scale	1/100@A3	Date 01/2023
Drawn By	M.C	Checked By H.C
Project No.	220829-01	Drawing No. A108
		Revision -
Drawing title Proposed First Floor Plan		



Notes

- 1- This drawing is not for construction
- 2- All Dimensions are in millimeters
- 3- Dimensions are not to be scaled directly from drawings
- 4- All dimensions are to be checked on site and the Architect is to be informed of any discrepancies before construction commences
- 5- All references to drawings refer to current revision of that drawing
- 6- The Copyright of this drawing belongs to Architectural Design Point Limited.

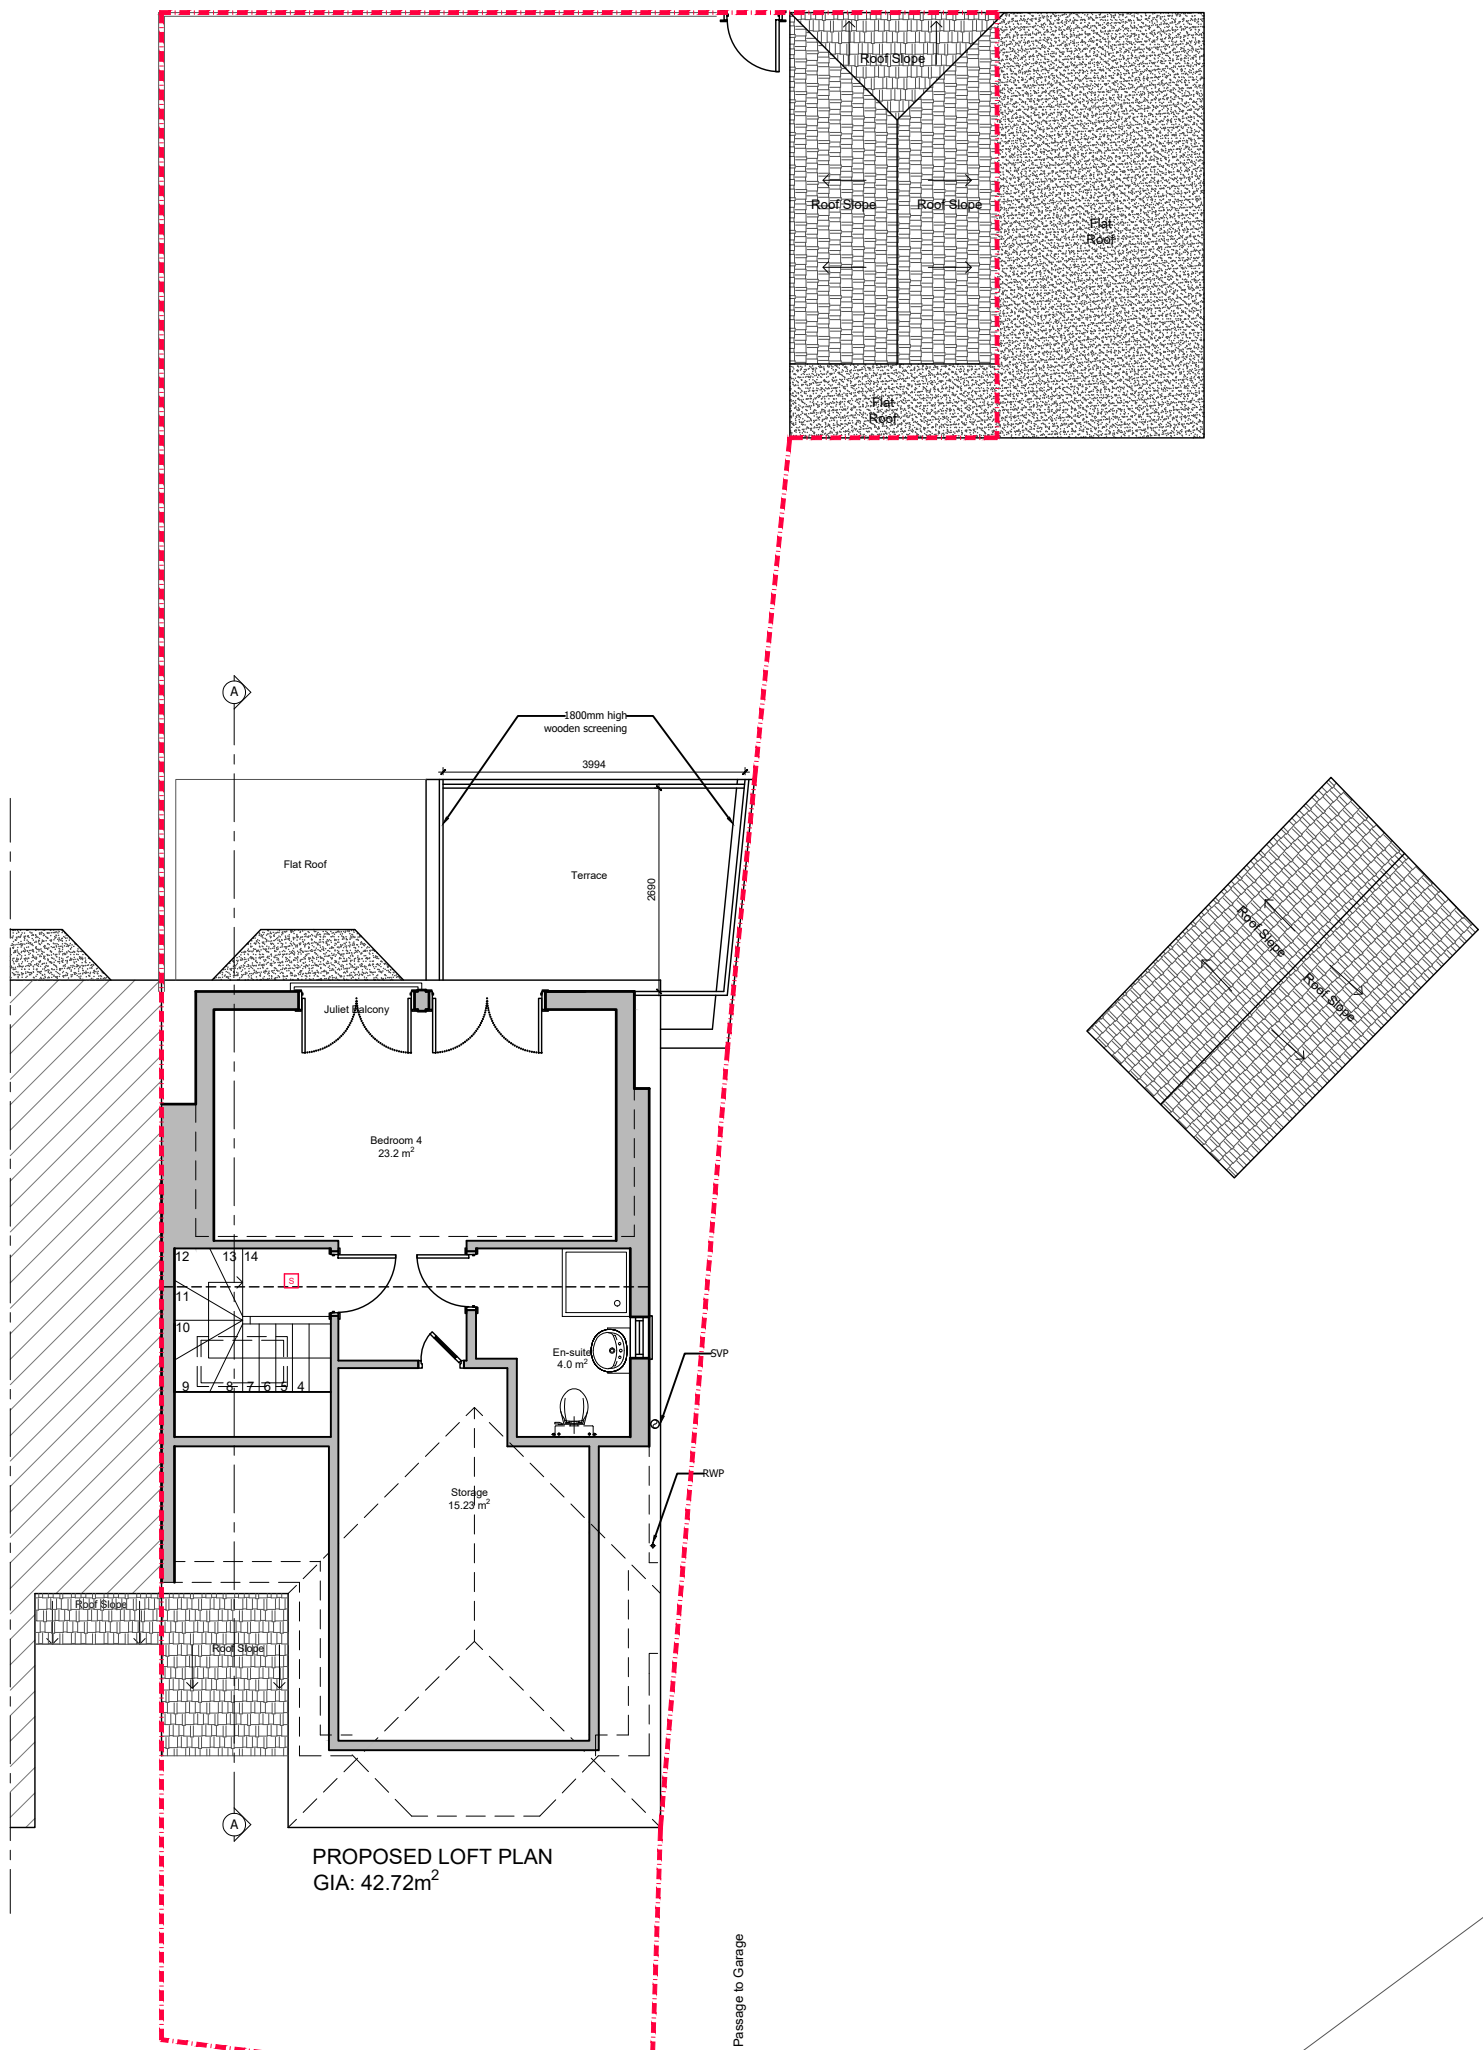
 


 Existing Wall
 Wall/partition to be removed
 Proposed wall/partition

Rev.	Date	Revisions												
FOR PLANNING														
 ARCHITECTURAL DESIGN POINT 8-10 Silver Street, Enfield, EN1 3ED Office: 0208 367 7479 Tel: 0796 029 9656 Email: info@adplondon.co.uk														
<table border="1"> <tr> <td>Client</td> <td colspan="2">Mr & Mrs Gulem</td> </tr> <tr> <td>Project</td> <td colspan="2">70 Woodfield Way, N11 2NT</td> </tr> <tr> <td>Scale</td> <td>1/100@A3</td> <td>Date 01/2023</td> </tr> <tr> <td>Drawn By</td> <td>M.C</td> <td>Checked By H.C</td> </tr> </table>			Client	Mr & Mrs Gulem		Project	70 Woodfield Way, N11 2NT		Scale	1/100@A3	Date 01/2023	Drawn By	M.C	Checked By H.C
Client	Mr & Mrs Gulem													
Project	70 Woodfield Way, N11 2NT													
Scale	1/100@A3	Date 01/2023												
Drawn By	M.C	Checked By H.C												
Project No. 220829-01		Drawing No. A109												
Revision -														
Drawing title Proposed Loft Floor Plan														







- Notes
- 1- This drawing is not for construction
 - 2- All Dimensions are in millimeters
 - 3- Dimensions are not to be scaled directly from drawings
 - 4- All dimensions are to be checked on site and the Architect is to be informed of any discrepancies before construction commences
 - 5- All references to drawings refer to current revision of that drawing
 - 6- The Copyright of this drawing belongs to Architectural Design Point Limited.

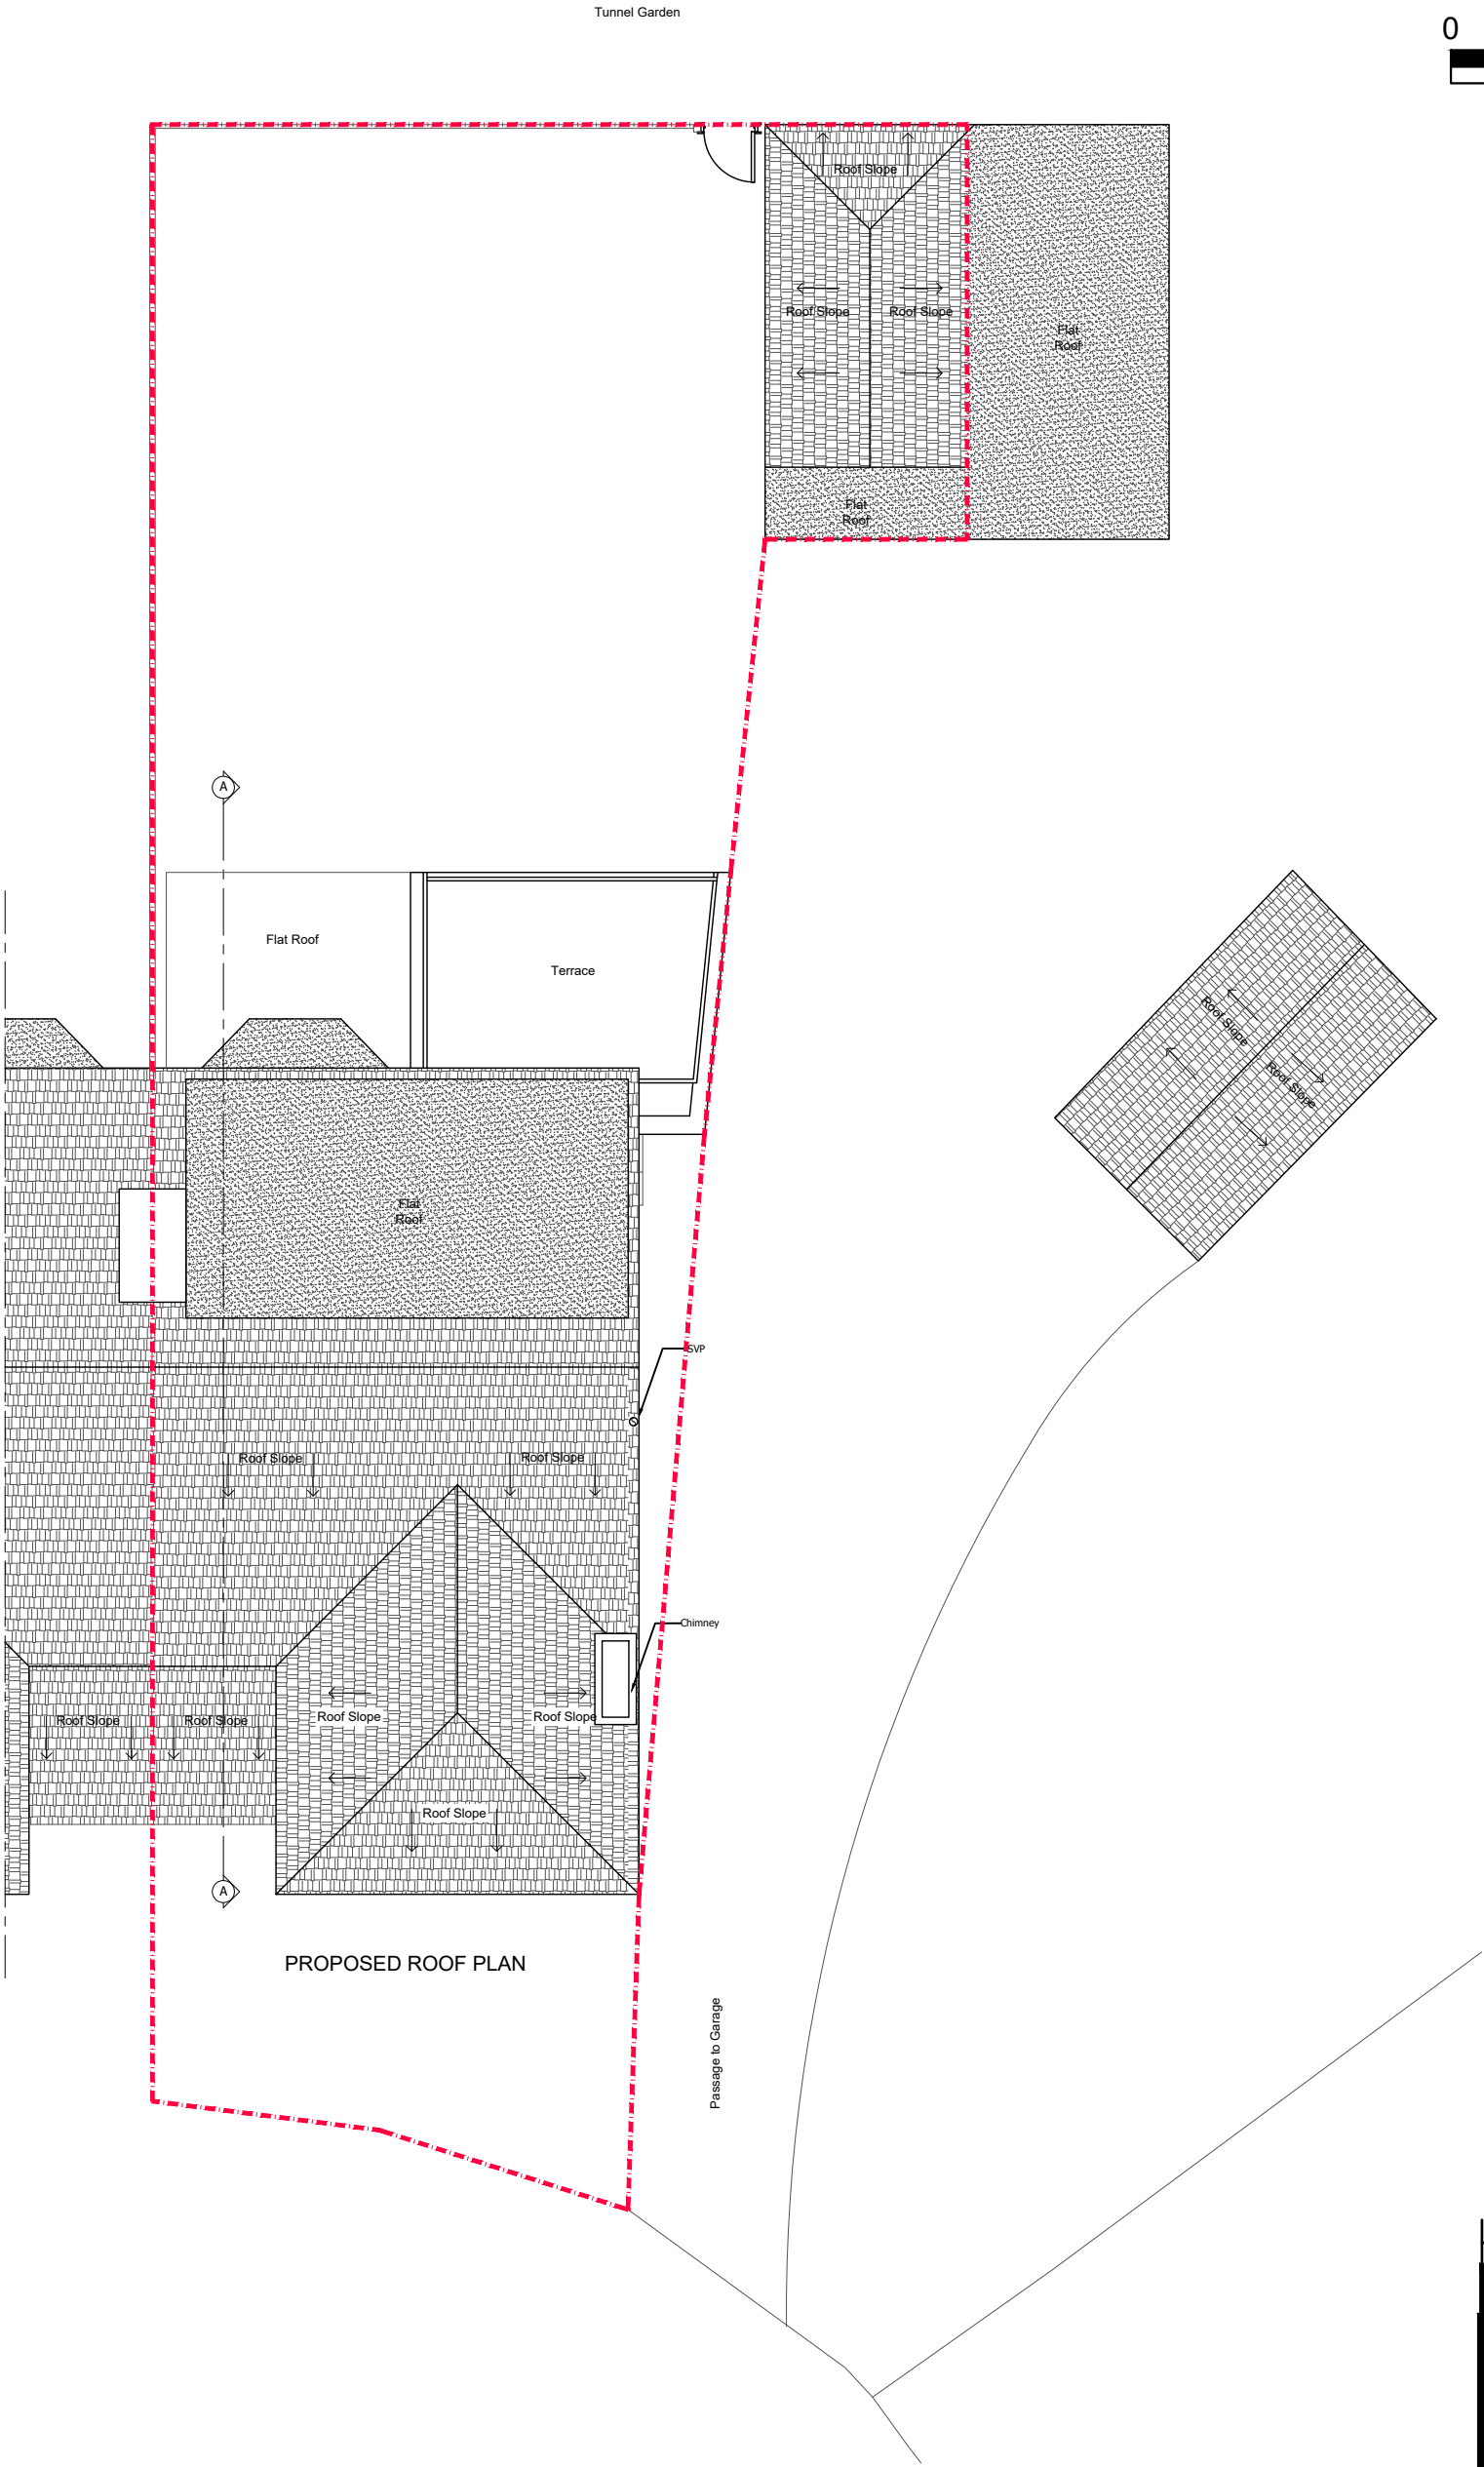 

- Existing Wall
- Wall/partition to be removed
- Proposed wall/partition




Rev.	Date	Revisions
FOR PLANNING		
ARCHITECTURAL DESIGN POINT 8-10 Silver Street, Enfield, EN1 3ED Office: 0208 367 7479 Tel: 0796 029 9656 Email: info@adplondon.co.uk		
Client	Mr & Mrs Gulem	
Project	70 Woodfield Way, N11 2NT	
Scale	1/100@A3	Date 01/2023
Drawn By	M.C	Checked By H.C
Project No.	Drawing No.	Revision
220829-01	A110	-
Drawing title		
Proposed Roof Plan		

- Notes
- 1- This drawing is not for construction
 - 2- All Dimensions are in millimeters
 - 3- Dimensions are not to be scaled directly from drawings
 - 4- All dimensions are to be checked on site and the Architect is to be informed of any discrepancies before construction commences
 - 5- All references to drawings refer to current revision of that drawing
 - 6- The Copyright of this drawing belongs to Architectural Design Point Limited.

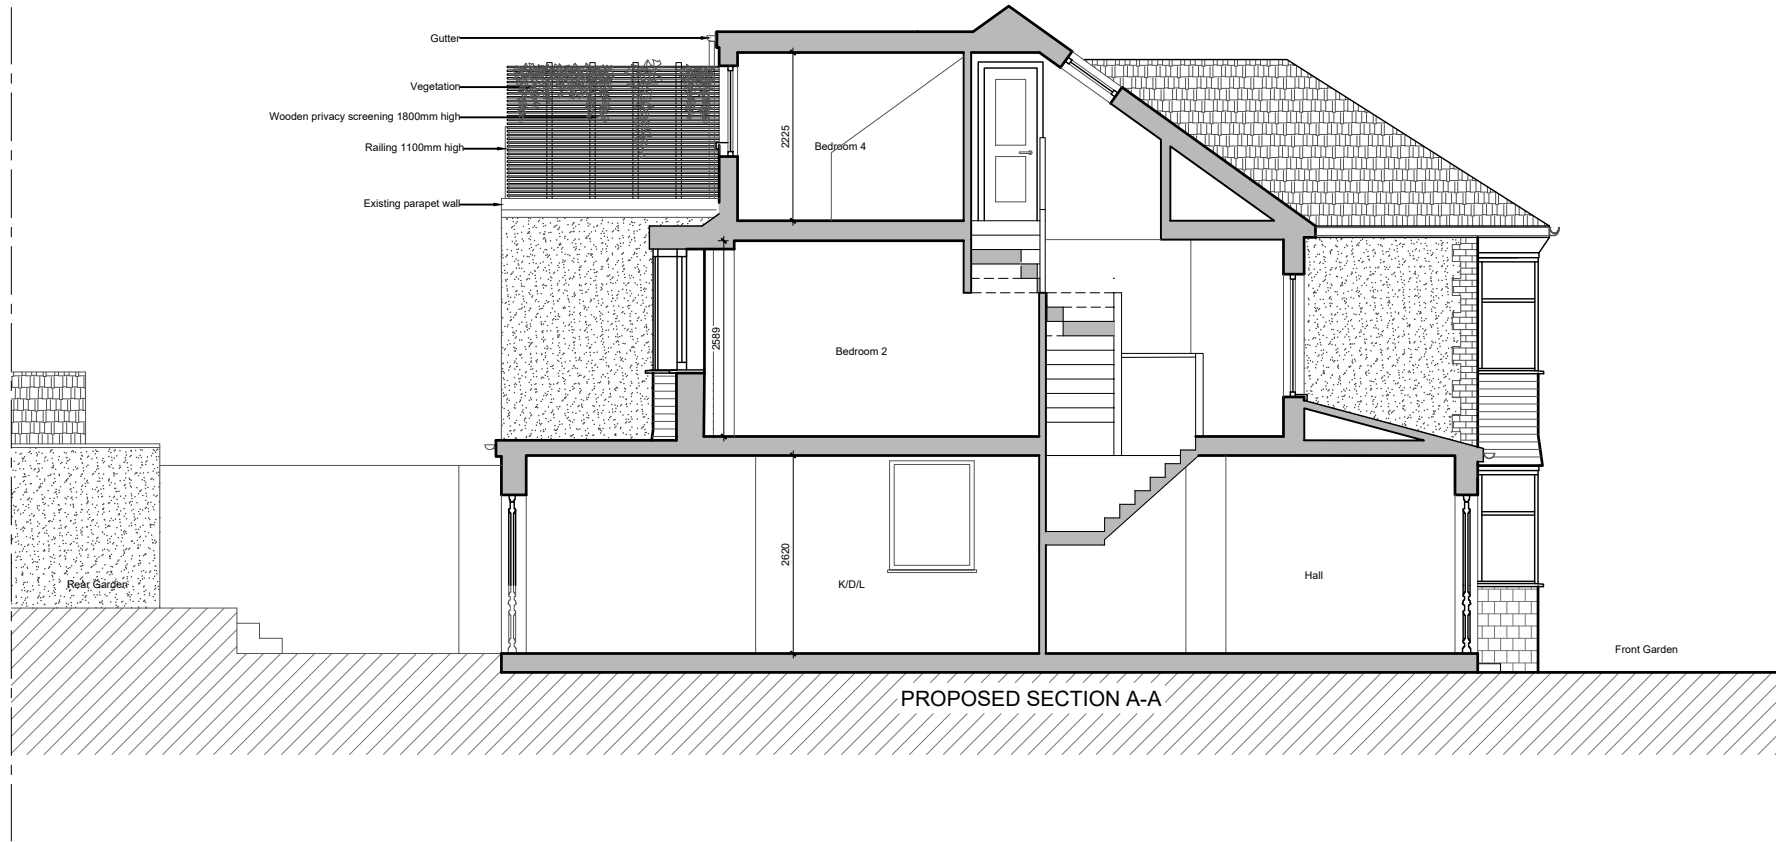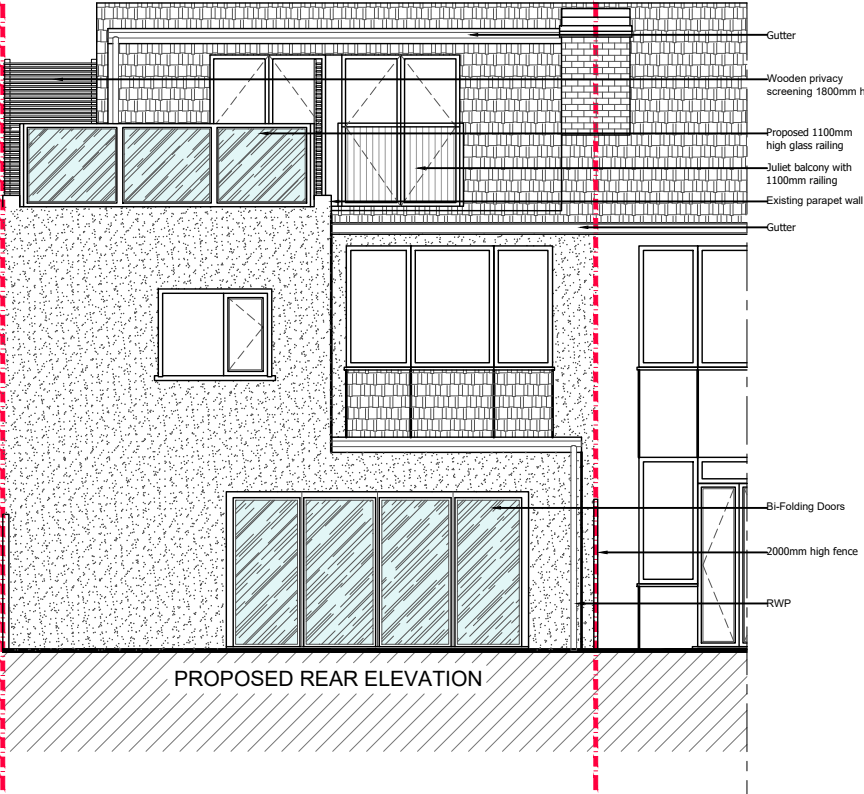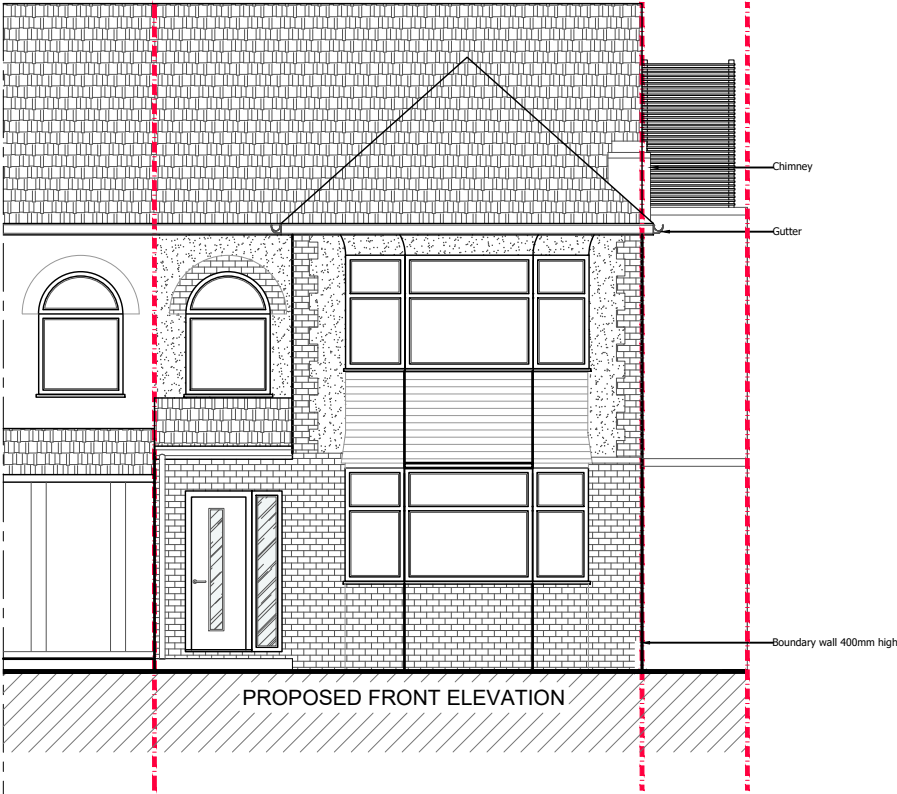 

Rev.	Date	Revisions
FOR PLANNING		
 ARCHITECTURAL DESIGN POINT 8-10 Silver Street, Enfield, EN1 3ED Office: 0208 367 7479 Tel: 0796 029 9656 Email: info@adplondon.co.uk		
Client	Mr & Mrs Gulem	
Project	70 Woodfield Way, N11 2NT	
Scale	1/100@A3	Date 01/2023
Drawn By	M.C	Checked By H.C
Project No.	220829-01	Drawing No. A111
Drawing title	Proposed Elevations & Section A-A	
		Revision -

- Notes
- 1- This drawing is not for construction
 - 2- All Dimensions are in millimeters
 - 3- Dimensions are not to be scaled directly from drawings
 - 4- All dimensions are to be checked on site and the Architect is to be informed of any discrepancies before construction commences
 - 5- All references to drawings refer to current revision of that drawing
 - 6- The Copyright of this drawing belongs to Architectural Design Point Limited.

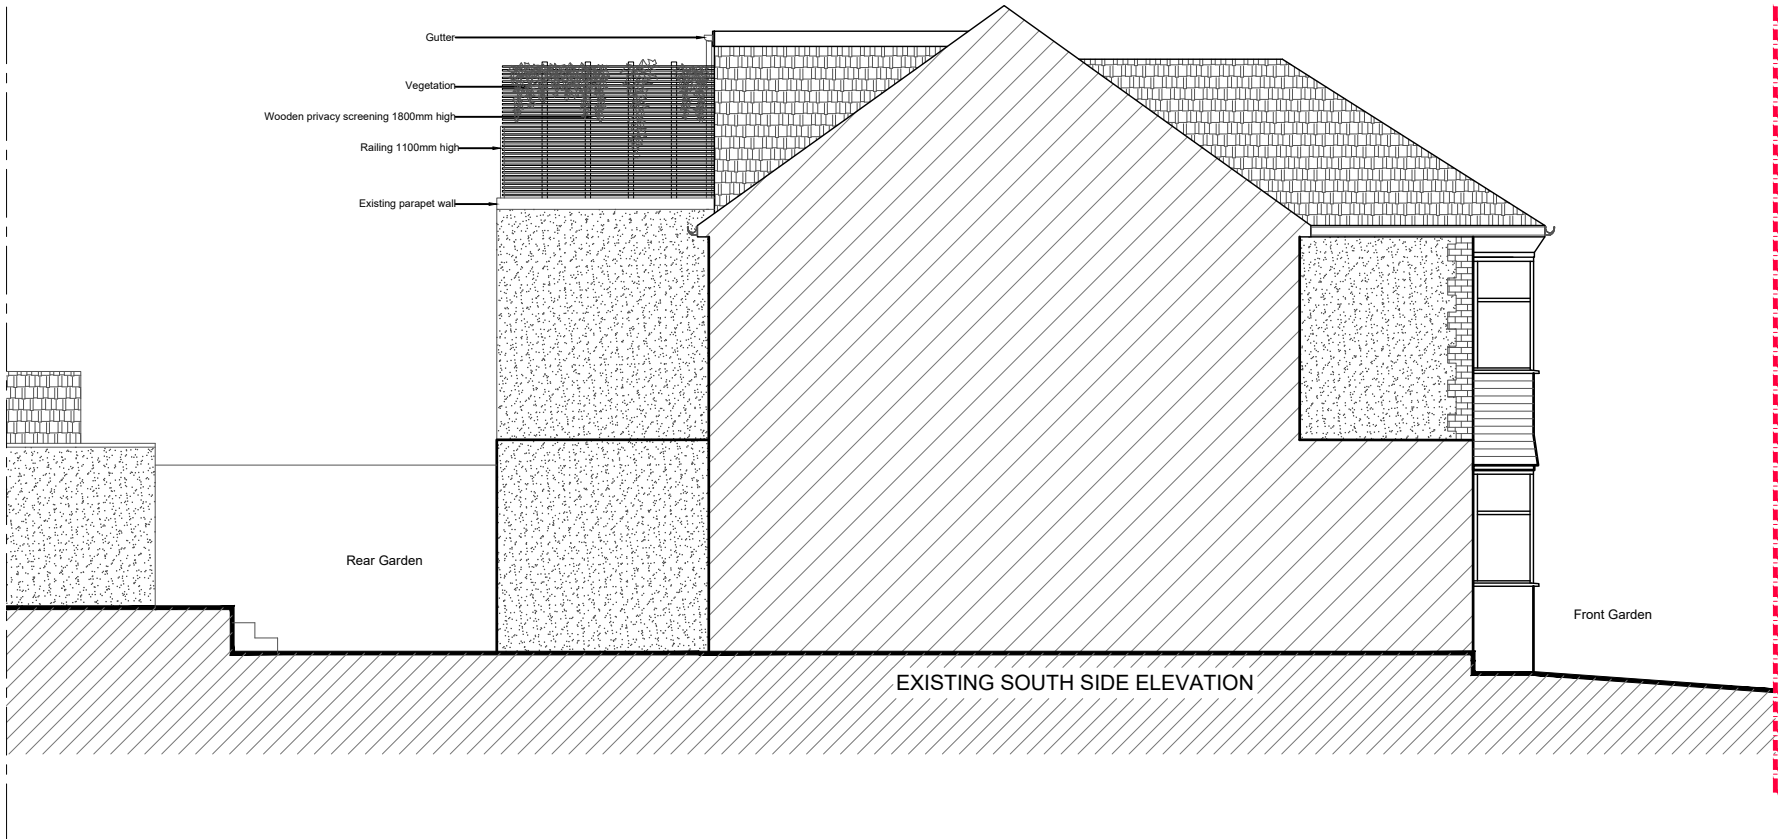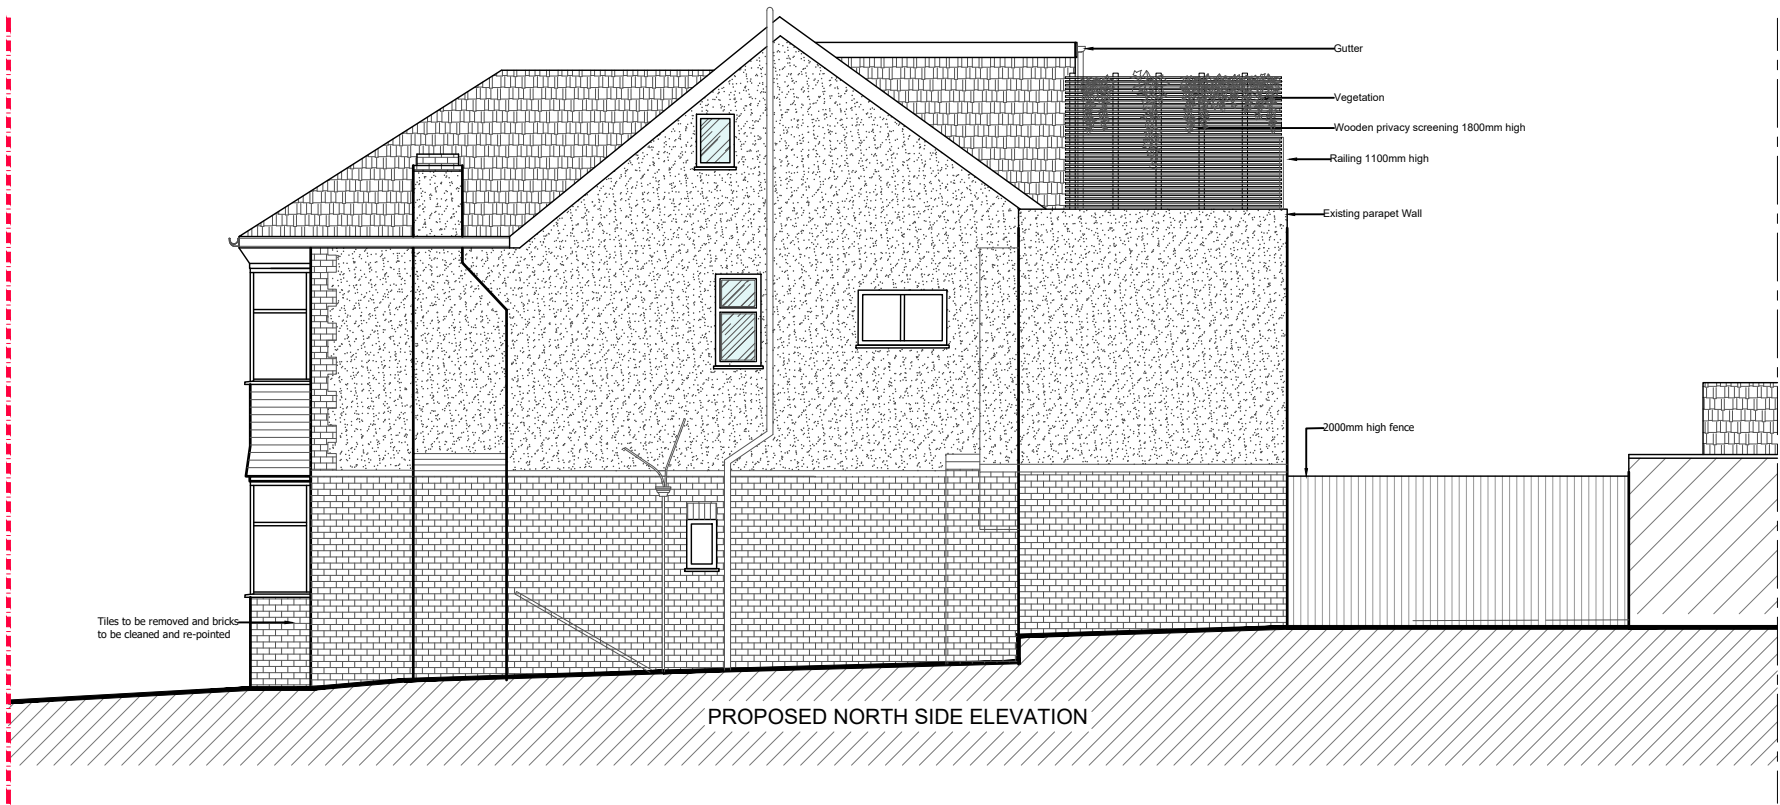 

Rev.	Date	Revisions
FOR PLANNING		
 ARCHITECTURAL DESIGN POINT 8-10 Silver Street, Enfield, EN1 3ED Office: 0208 367 7479 Tel: 0796 029 9656 Email: info@adplondon.co.uk		
Client	Mr & Mrs Gulem	
Project	70 Woodfield Way, N11 2NT	
Scale	1/100@A3	Date 01/2023
Drawn By	M.C	Checked By H.C
Project No.	220829-01	Drawing No. A112
Drawing title	Proposed Side Elevations	
		Revision -