
 
 


Site Plan: 54 Hewitt Road

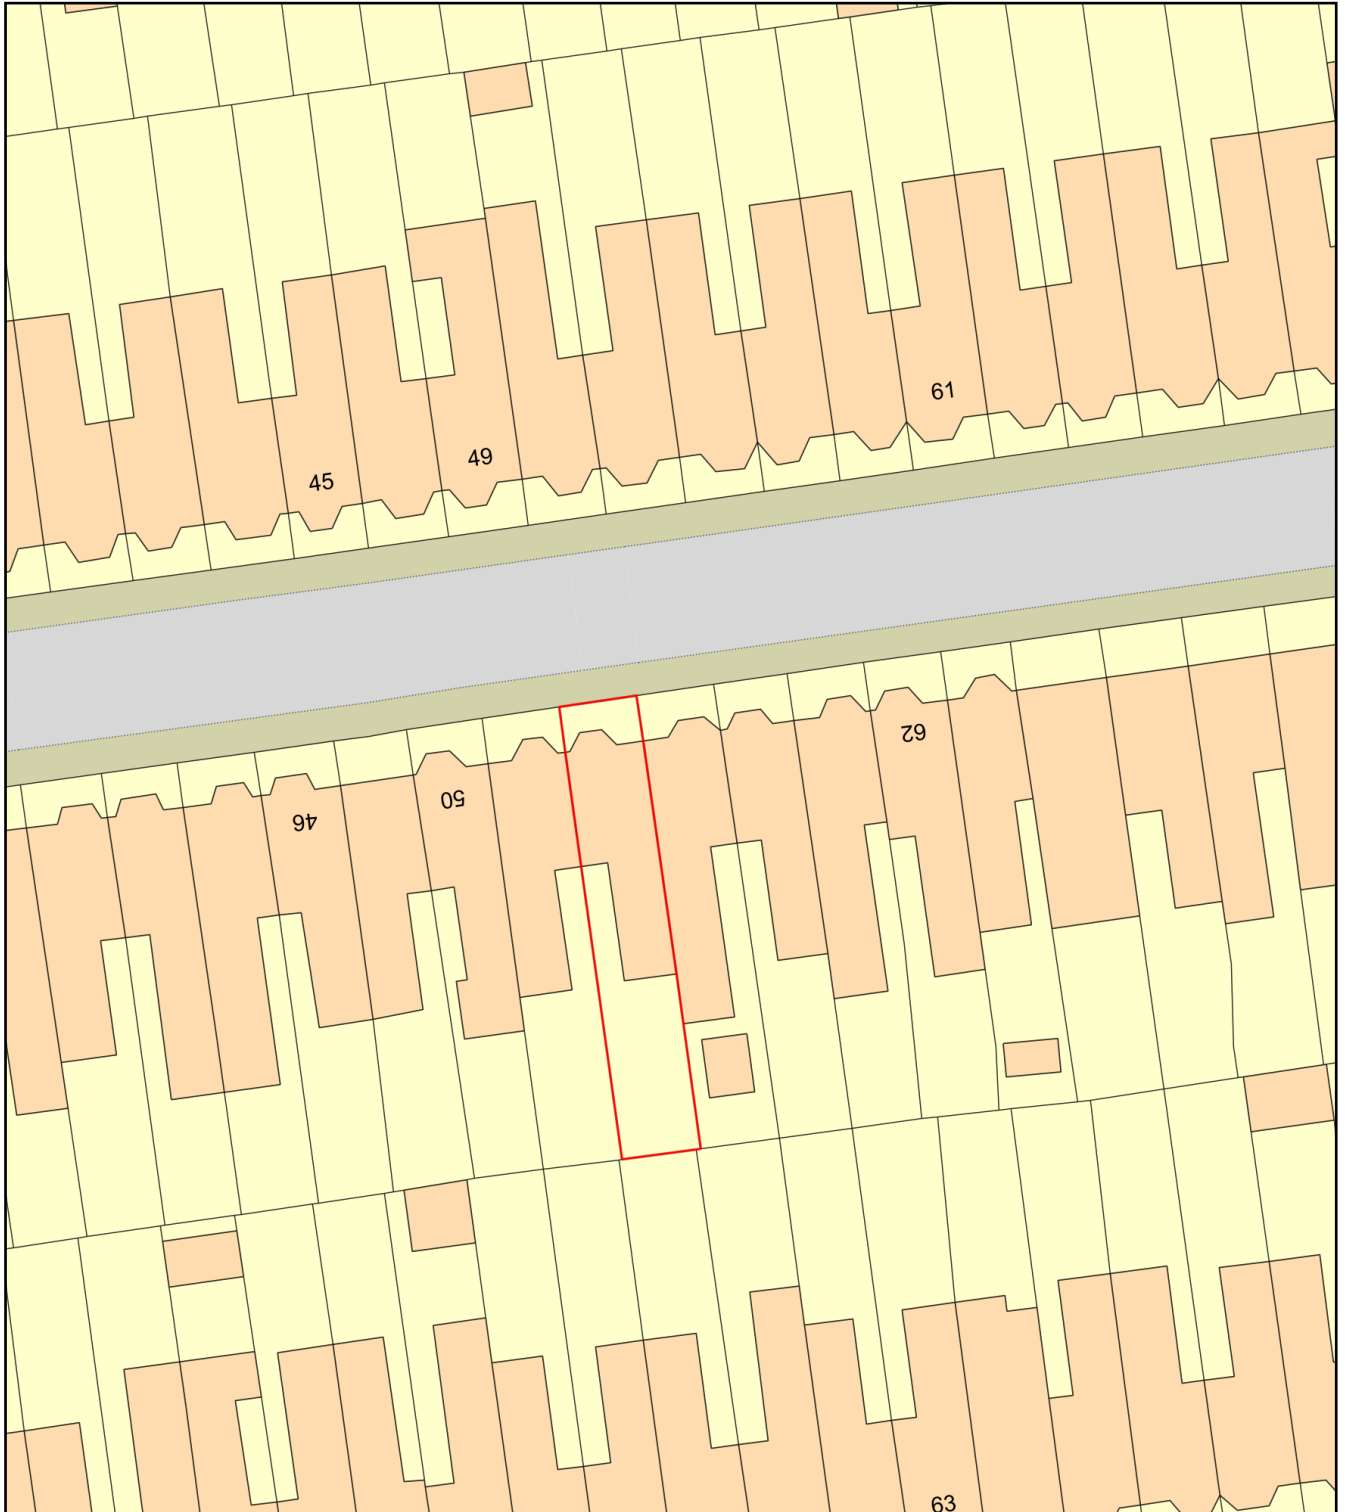

Plan Produced for: Anna McConnell

Date Produced: 17 Jan 2023

Plan Reference Number: TQRQM23017165900470

Scale: 1:500 @ A4