




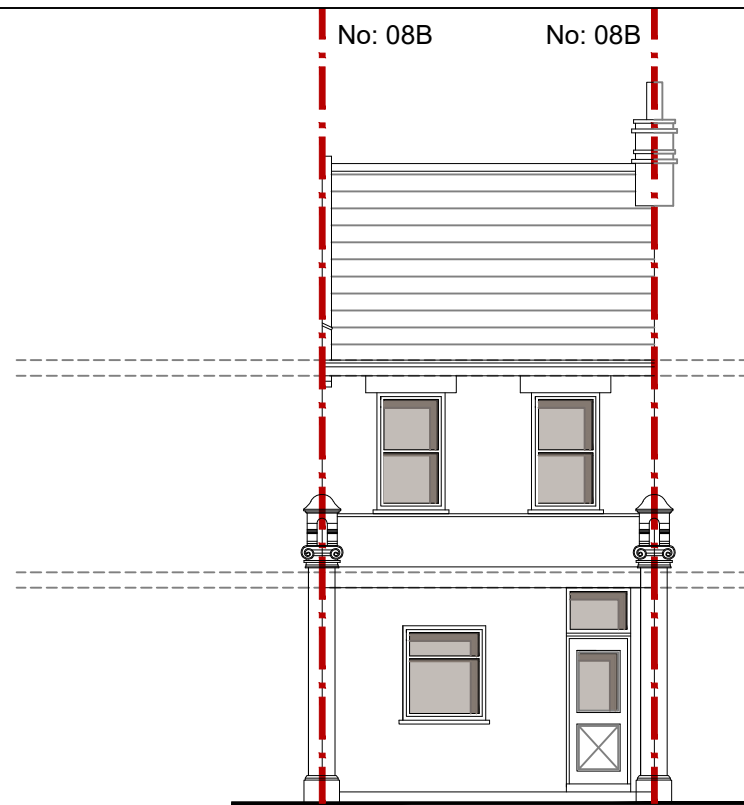

EXISTING FRONT ELEVATION

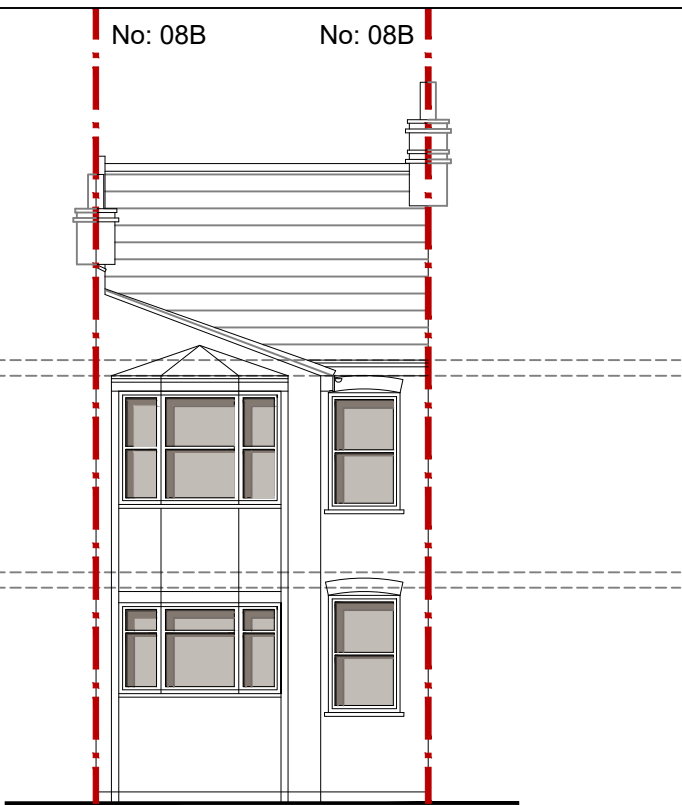

EXISTING REAR ELEVATION

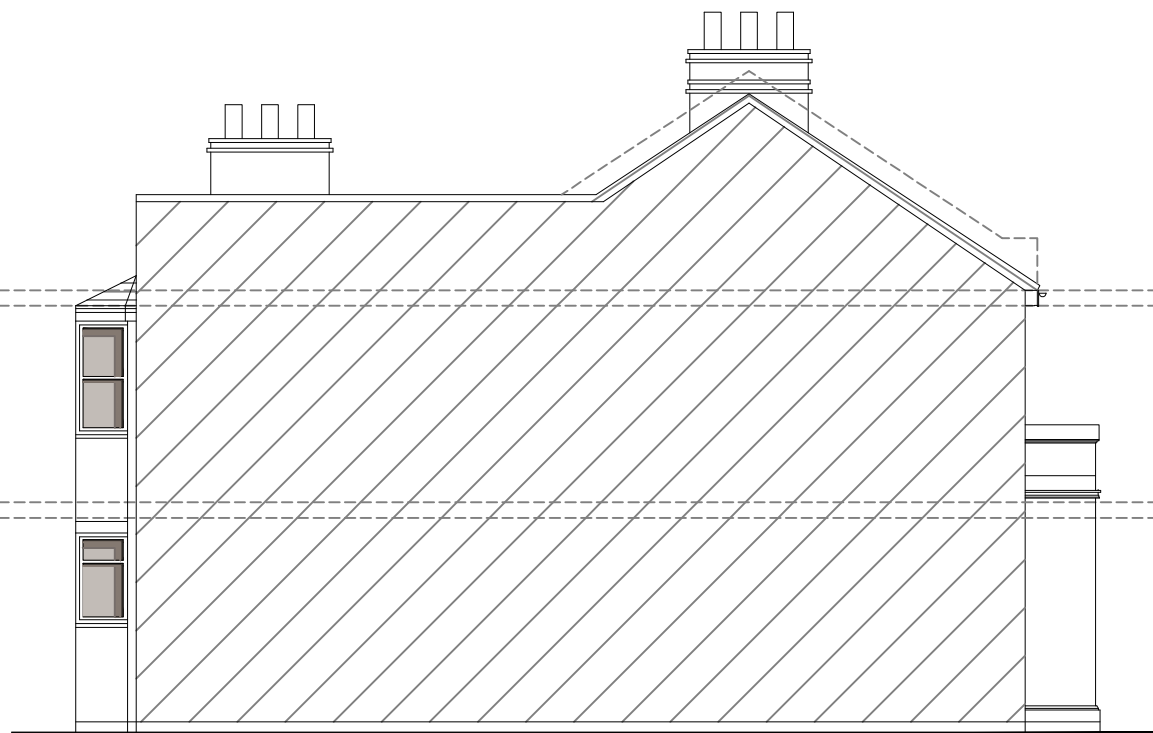

EXISTING SIDE ELEVATION-01



EXISTING SIDE ELEVATION-02

			CLIENT MS LEILA SCHREY	PROJECT 08B MOORFIELD ROAD LONDON N17 6PY	SCALE 1:100@A3		DRAWING NO.	REV.	AARKZ Design Associates			
					DATE JAN 23	DRAWN WN	02					
					DRAWINGS TO BE READ IN CONJUNCTION WITH RELEVANT DRAWING AND SPECS. DRAWINGS NOT TO BE SCALED. FIGURED DIMENSIONS ONLY. ANY DISCREPANCIES ARE TO BE POINTED TO THE ARCHITECT. THE ARCHITECT IS NOT LIABLE FOR ANY FAULTS NOT RAISED. DRAWINGS NOT TO BE SCALED FOR LAND TRANSFER PURPOSES					DRAWING TITLE EXISTING ELEVATIONS	012345 Meters @ 1:100 @ A3	186 FOREST ROAD, LOUGHTON, IG10 1EG TEL: 0750 645 9645 E.mail: aarkzdesign@gmail.com
REV	DATE	NOTES										