


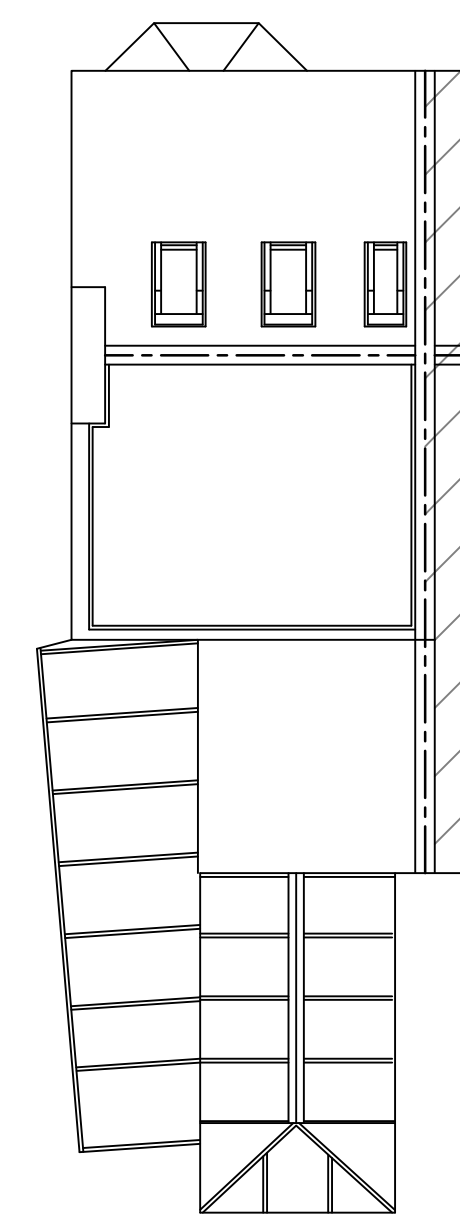
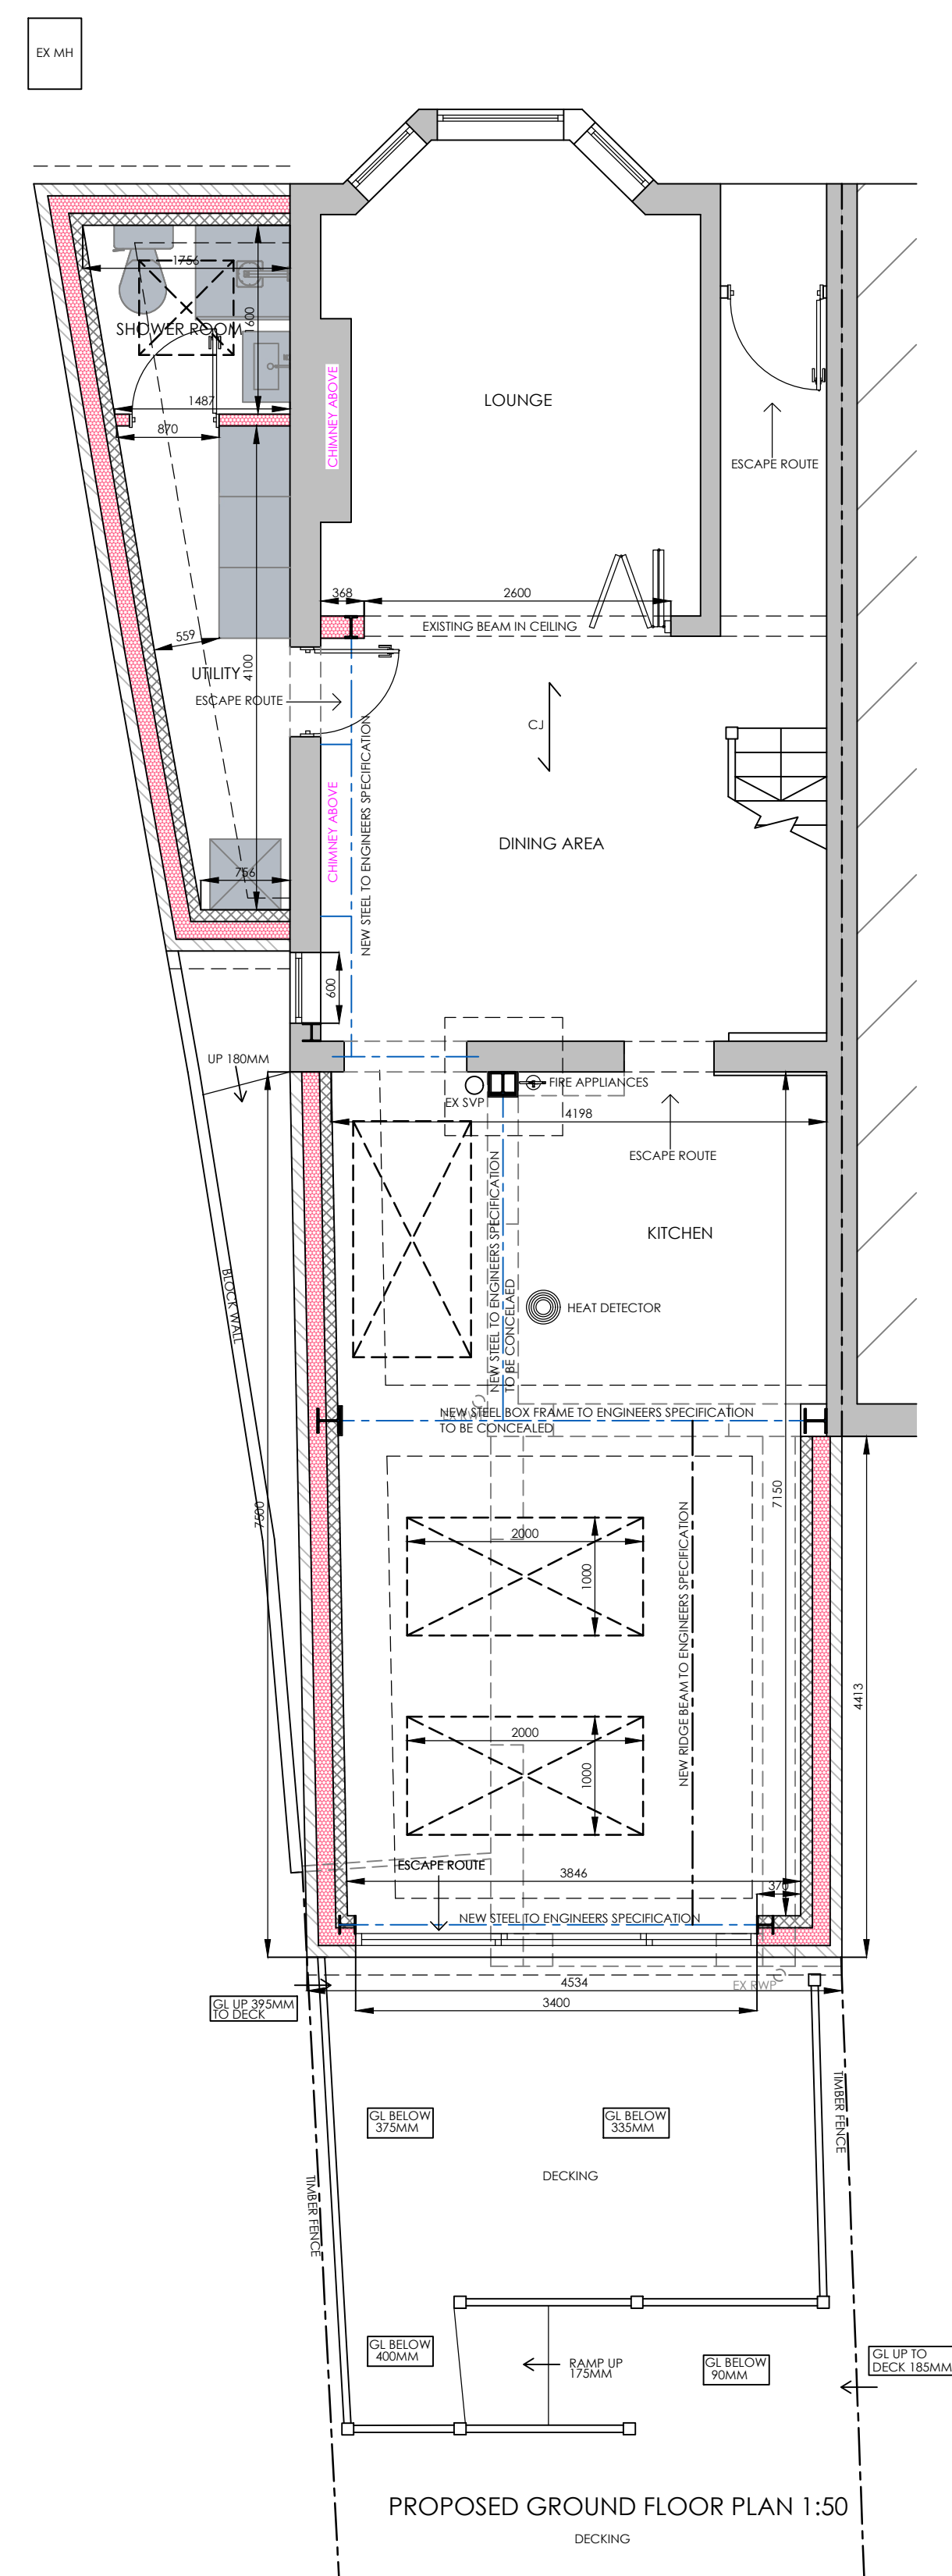


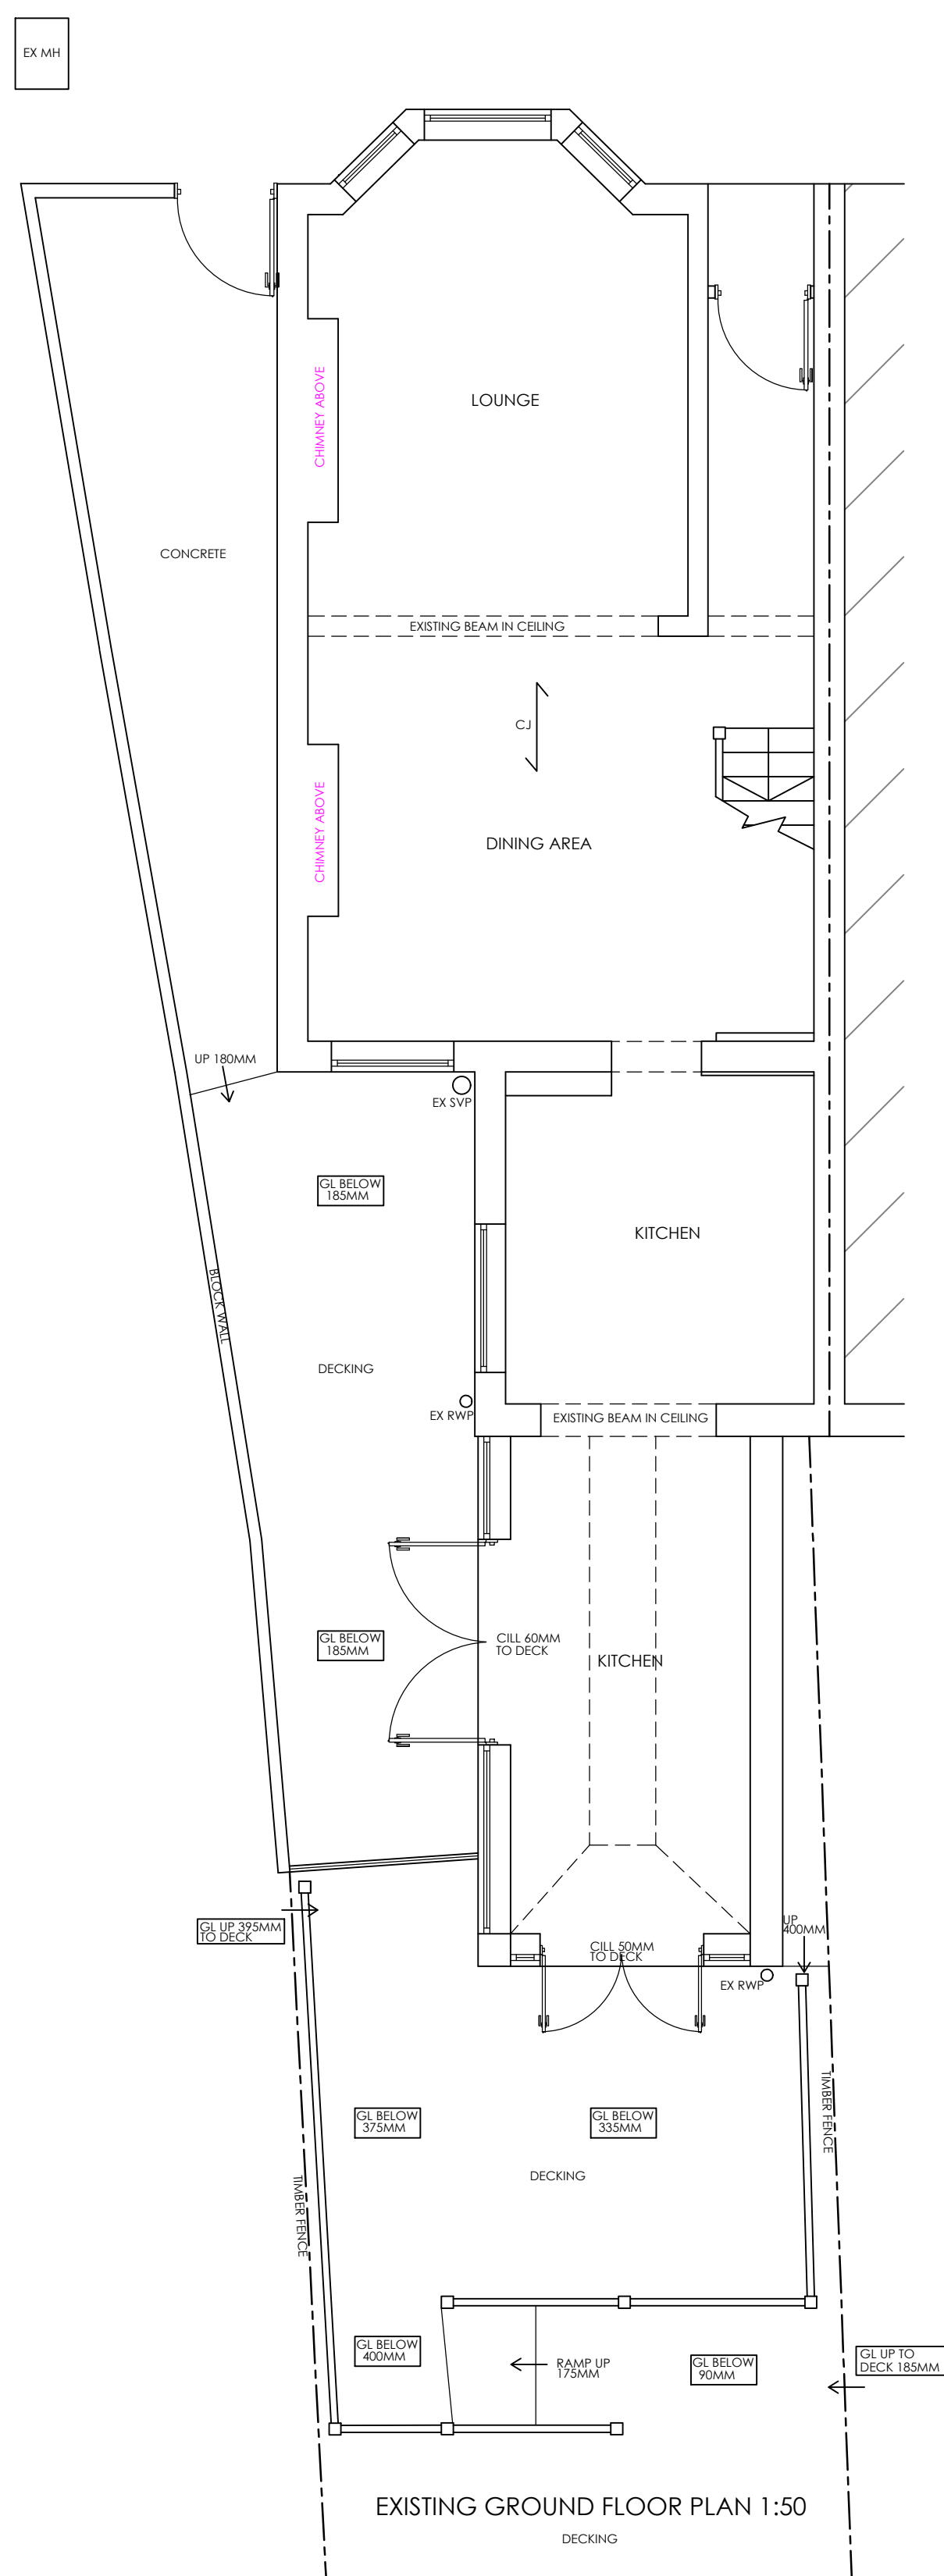


EXISTING ROOF PLAN 1:100

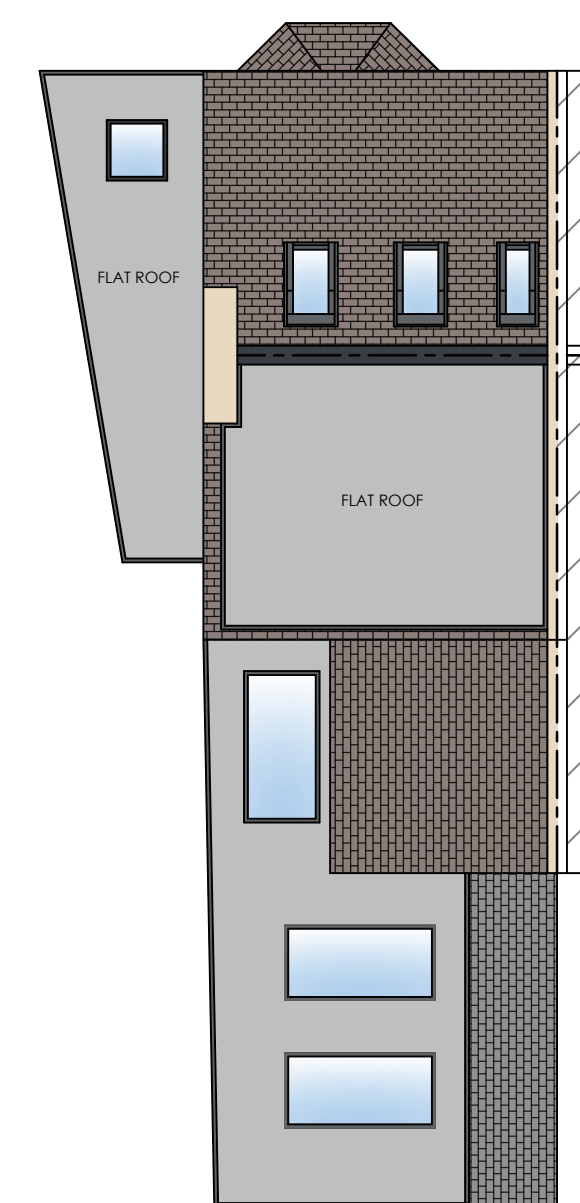


PROPOSED ROOF PLAN 1:100

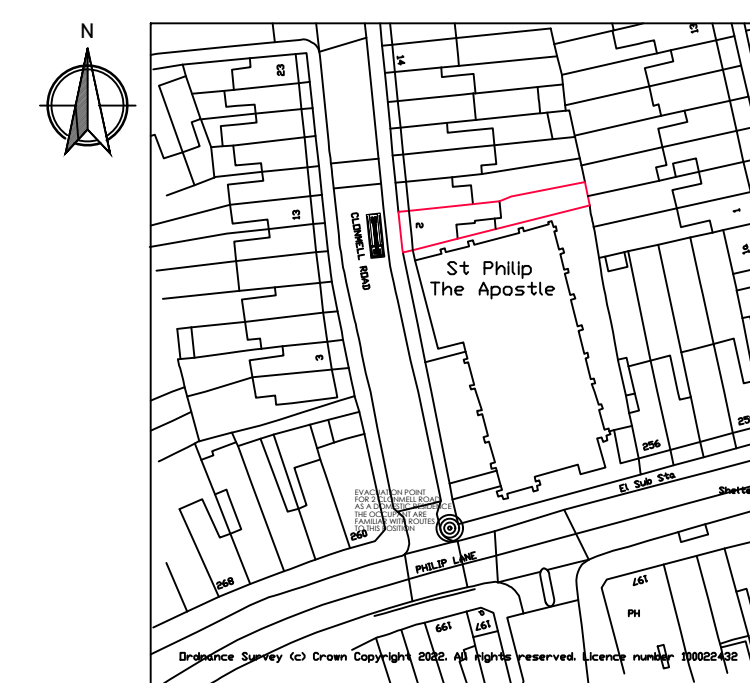

SITE LOCATION PLAN 1:1250

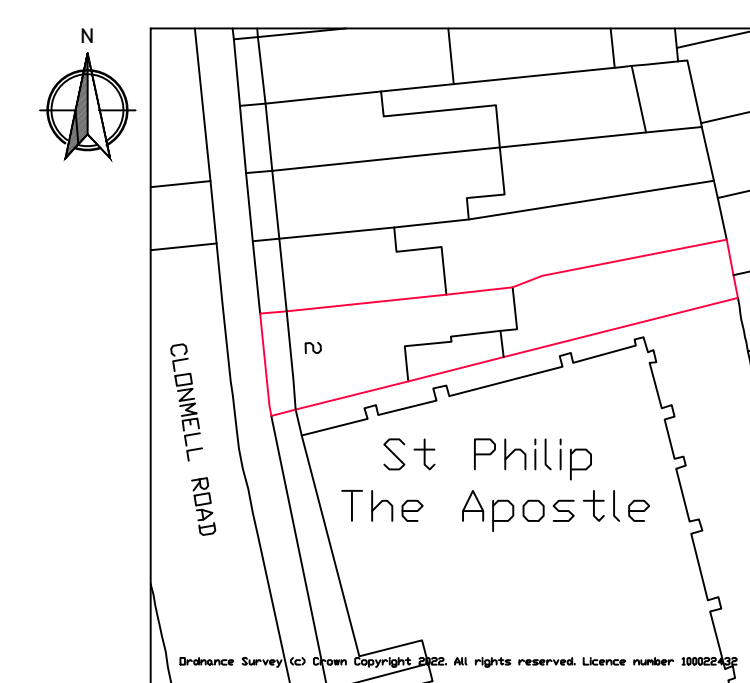

BLOCK PLAN 1:500

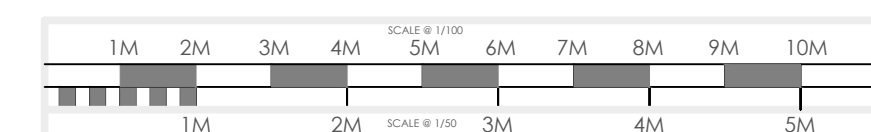

plusrooms
HOME EXTENSIONS

- KITCHEN EXTENSIONS
- LOFT CONVERSIONS
- REFURBISHMENTS

REVISION :
REV A - CLIENT AMENDMENTS - 13/09/22
REV B - CLIENT AMENDMENTS - 15/09/22
REV C - PLANNING SUBMISSION - 26/09/22
REV D - PLANNING AMENDMENT - 10/01/23


DRAWING :
EXISTING AND PROPOSED FLOOR PLANS

DATE : JUNE 22	PROJECT : PROPOSED SINGLE STOREY REAR EXTENSION
-------------------	--

SCALE @ A1:	CLIENT :	BOYAN YORDANOV
VARIES	CLIENT ADDRESS :	2 CLONMELL ROAD

DRAWING No. P22-58.1

ALL PLANS TO BE CHECKED BY CONTRACTORS FOR ACCURACY AND DIMENSIONS BEFORE WORKS ON SITE. ANY QUERIES MUST BE RELATED TO DESIGNER'S
ANY DEVIATIONS FROM PLANS OR STRUCTURAL ALTERATIONS ARE TO BE NOTIFIED IMMEDIATELY OR WILL BE CARRIED OUT AT THE CLIENTS RISK
ANY BUILDING WORKS UNDERTAKEN BEFORE ALL NECESSARY LOCAL AUTHORITY APPROVALS HAVE BEEN OBTAINED ARE AT CLIENTS OWN RISK.
THIS DRAWING REMAINS THE COPYRIGHT OF THE ARCHITECT OF BUILDING LTD AND MUST NOT BE DUPLICATED OR ISSUED WITHOUT PRIOR CONSENT
THE DRAWING REMAINS THE PROPERTY OF THE ARCHITECT OF BUILDING LTD UNLESS PAID FOR IN FULL BY CLIENT.
ANY REVISED DRAWINGS OR ADDITIONAL STRUCTURAL DESIGNS REQUESTED AFTER LOCAL AUTHORITY APPROVALS HAVE BEEN GAINED WILL

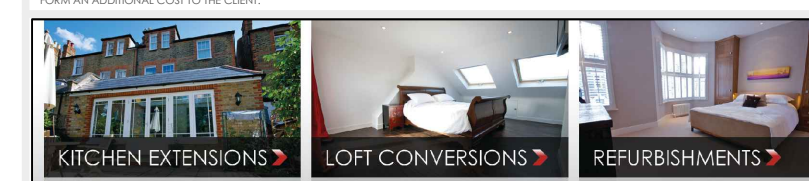

PLUS ROOMS Alexander house, 7, oaklands gate, Northwood, HA6 3AA | T: 0800 917 7127
Plus Rooms is a trading name of plusrooms.com ltd | Company registration No. 7504728
Registered Office, Ewood House, 42 Lynton Road, Barnet, Herts, EN5 3EF | Directors James and Robert Bernard