


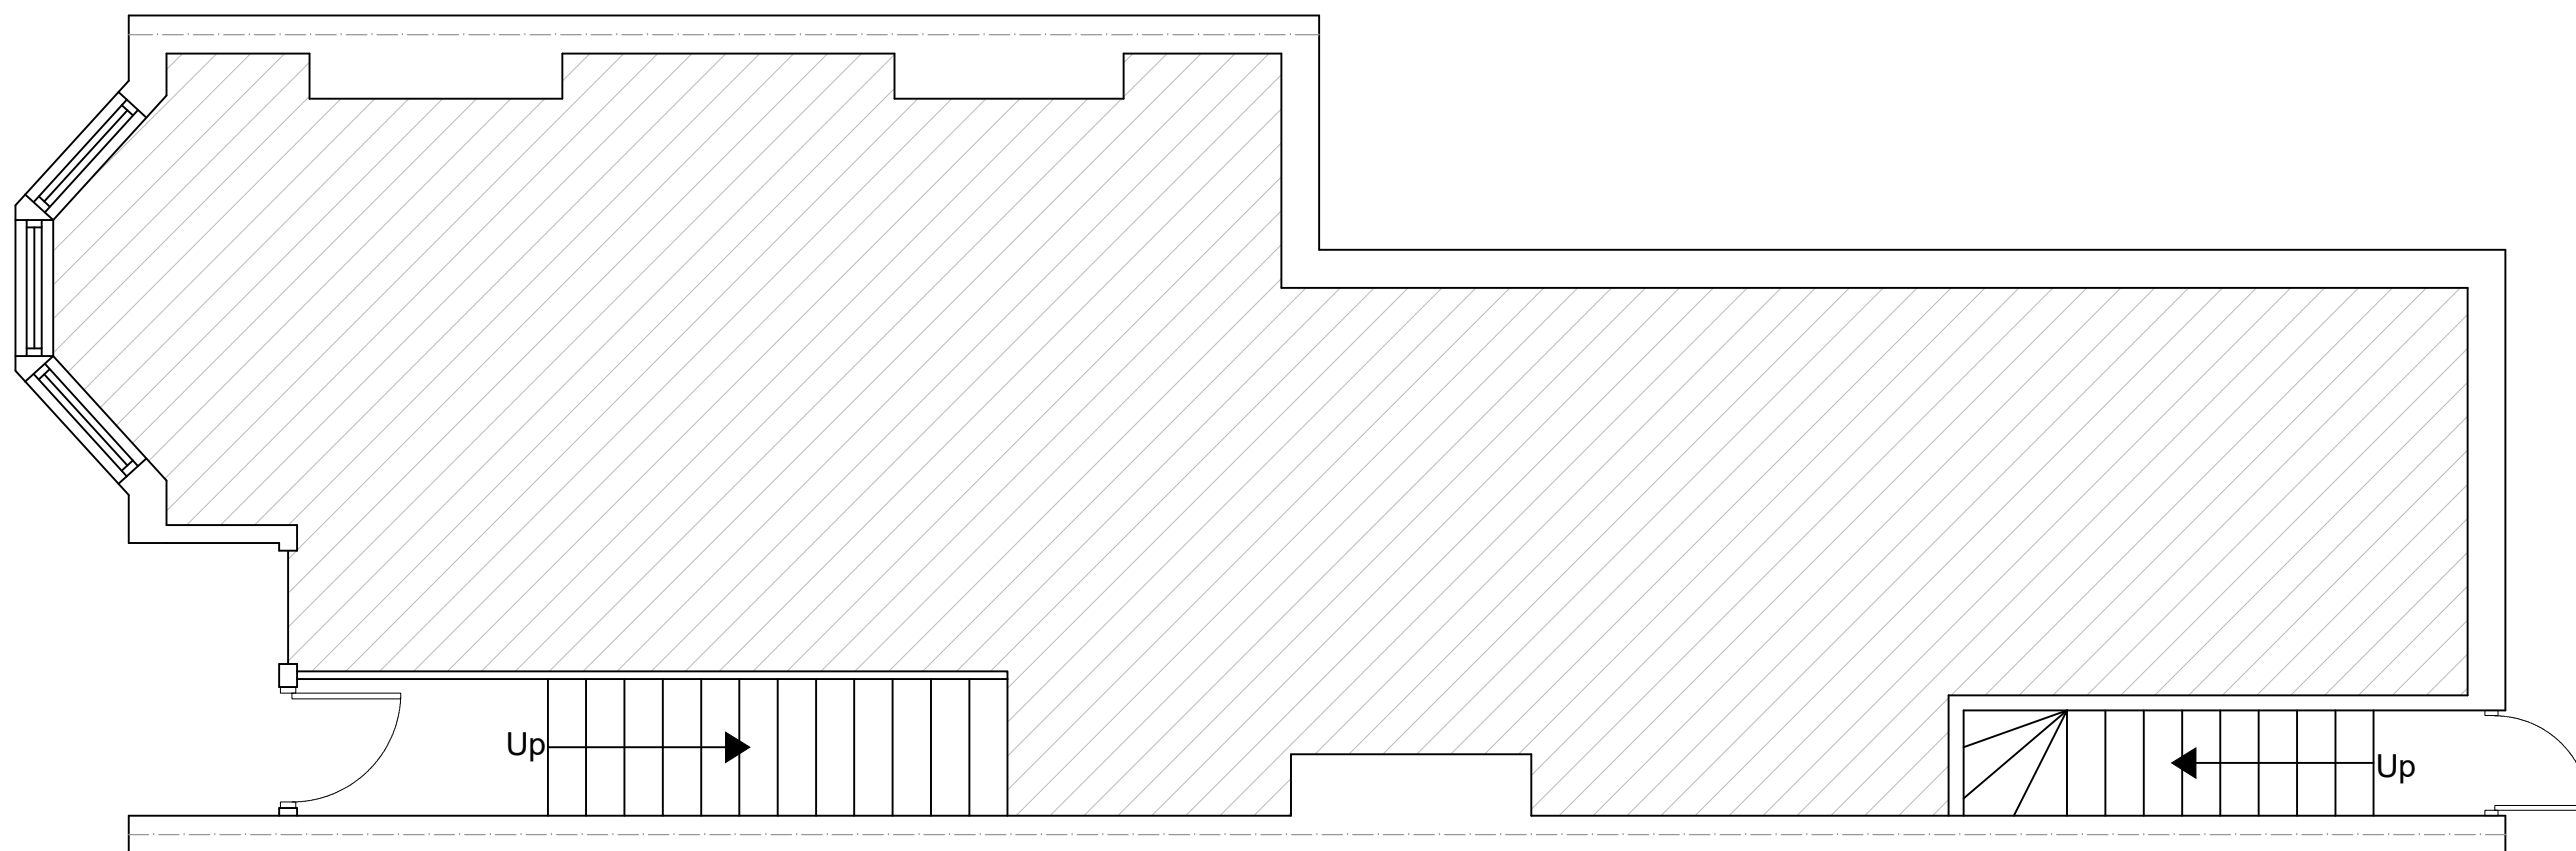

EXISTING GROUND FLOOR PLAN
SCALE 1:50



www.FastPlansUK.co.uk

Project: Loft Conversion with
Dormer to Rear.


Address:
145 LYNDHURST RD N22 5AY

Scale: 1:50 @ A3	Dwg. no: A01
---------------------	-----------------

Drawn by: O.B.S	Date Drawn: 02-JUNE-2022
--------------------	-----------------------------

For Drawings Tel: 020 3542 1777

E-mail: plans@FastPlansUK.co.uk

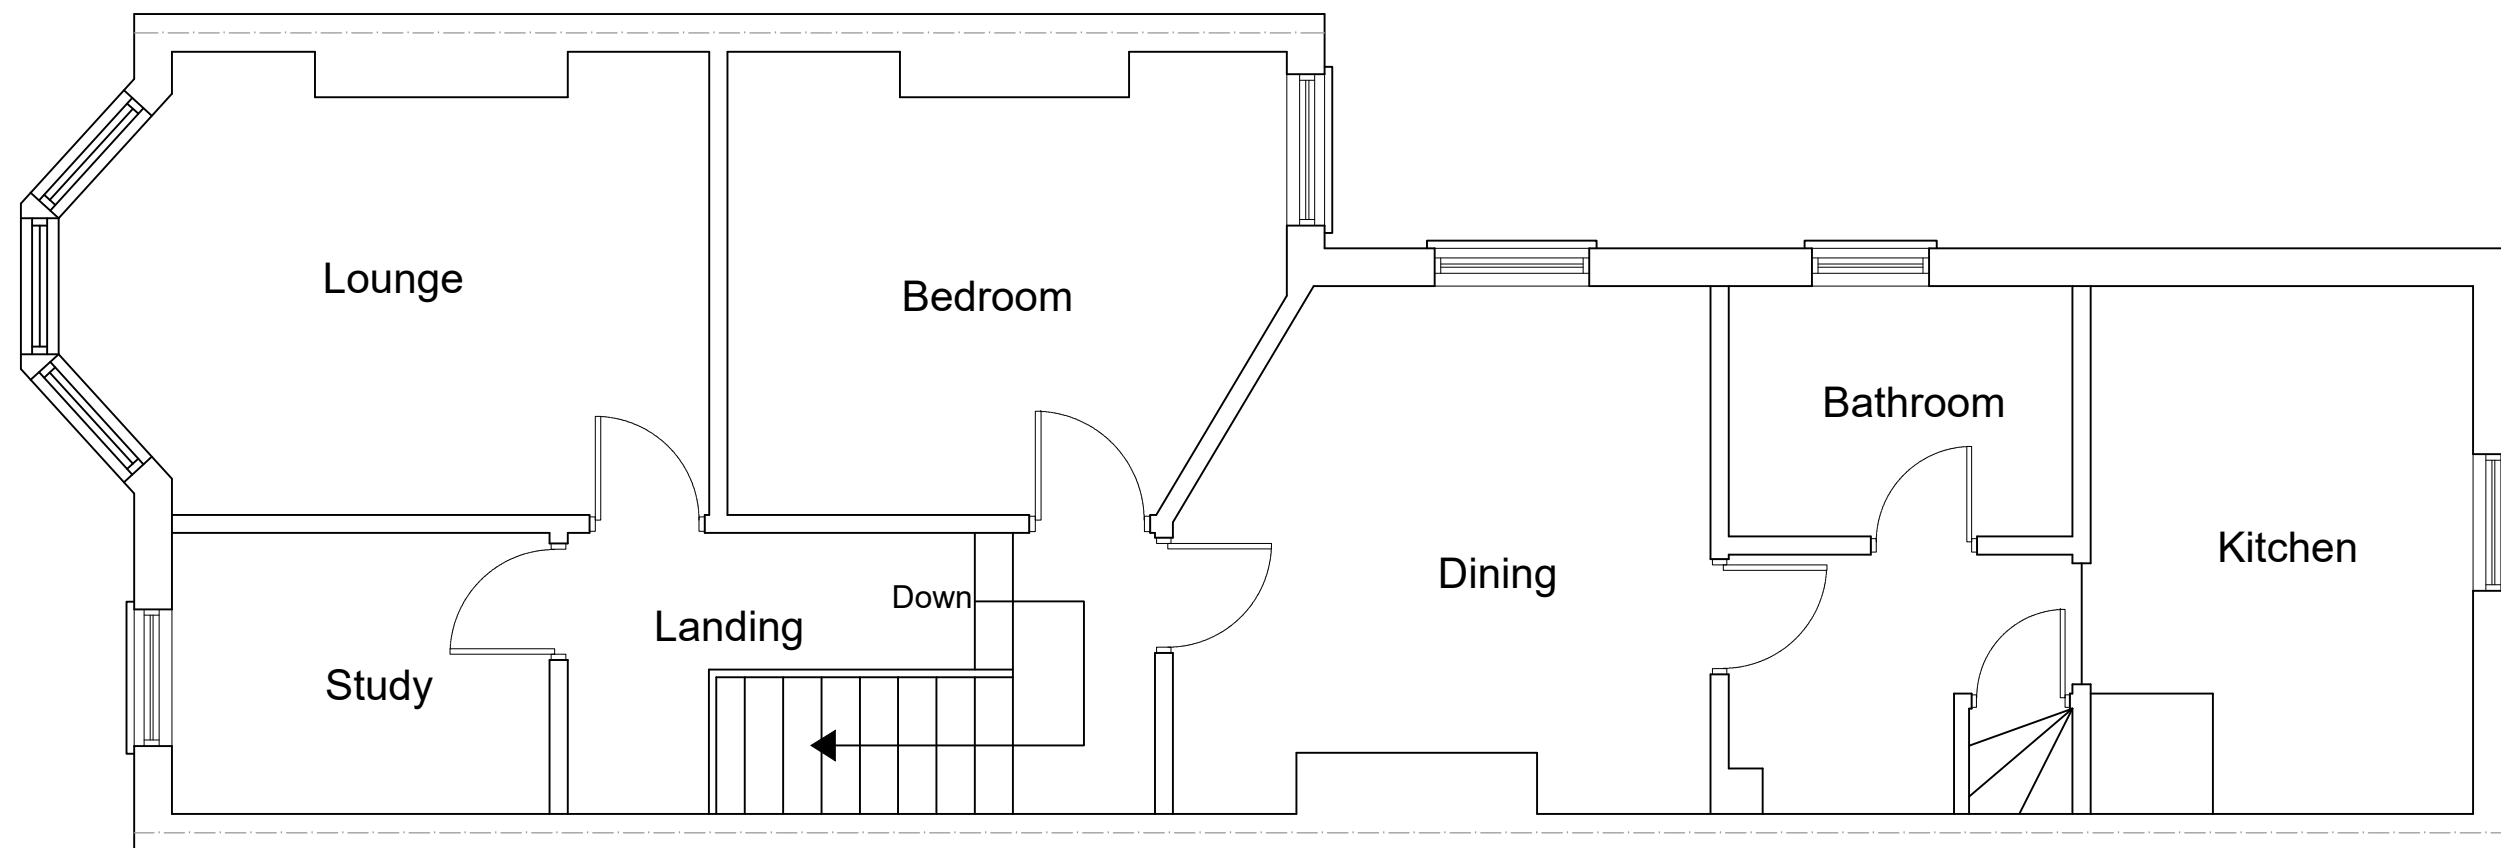

EXISTING FIRST FLOOR PLAN
SCALE 1:50



www.FastPlansUK.co.uk

Project: Loft Conversion with
Dormer to Rear.


Address: 145 LYNTHURST RD N22 5AY

Scale: 1:50 @ A3	Dwg. no: A02
------------------	--------------

Drawn by: O.B.S	Date Drawn: 02-JUNE-2022
-----------------	--------------------------

For Drawings Tel: 020 3542 1777

E-mail: plans@FastPlansUK.co.uk

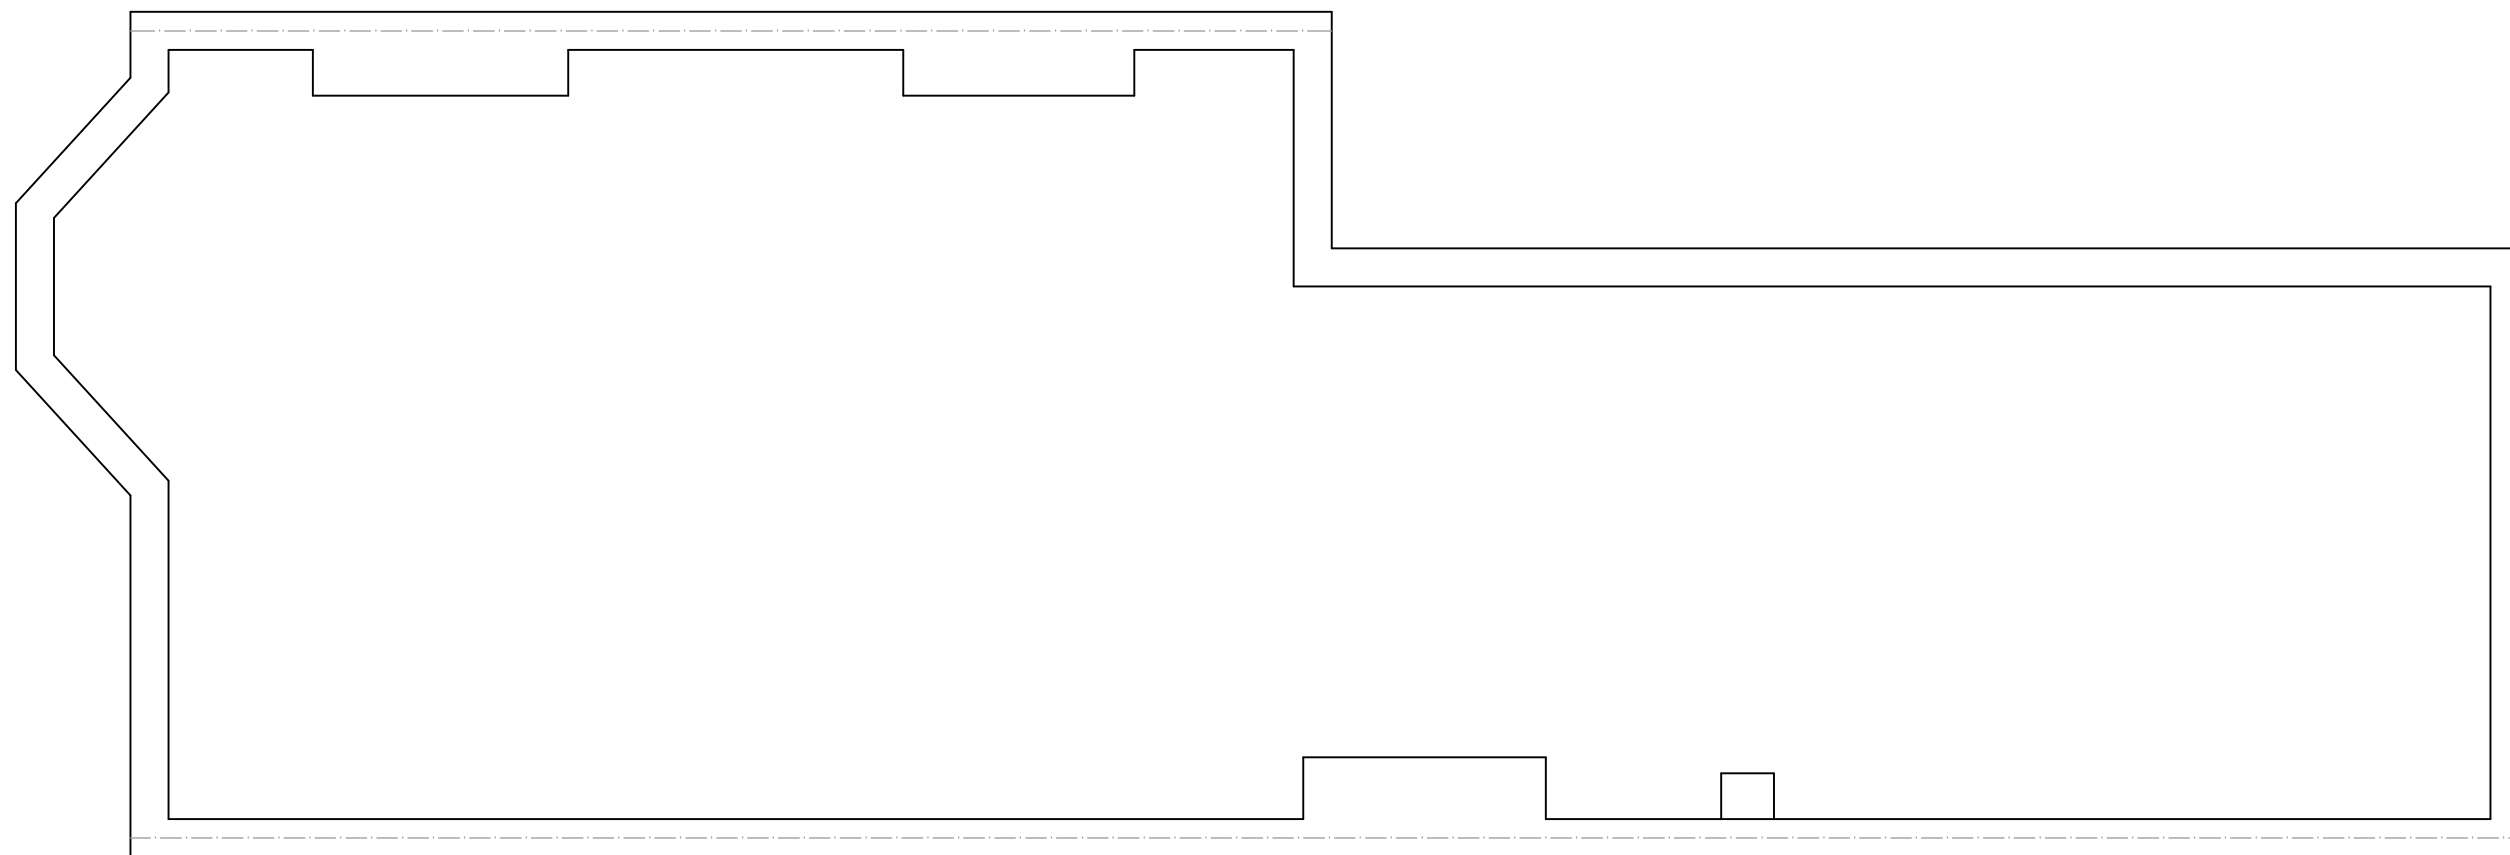

EXISTING LOFT PLAN
SCALE 1:50



www.FastPlansUK.co.uk


Project: Loft Conversion with
Dormer to Rear.

Address:
145 LYNDHURST RD N22 5AY

Scale: 1:50 @ A3	Dwg. no: A03
Drawn by: O.B.S	Date Drawn: 02-JUNE-2022

For Drawings Tel: 020 3542 1777

E-mail: plans@FastPlansUK.co.uk

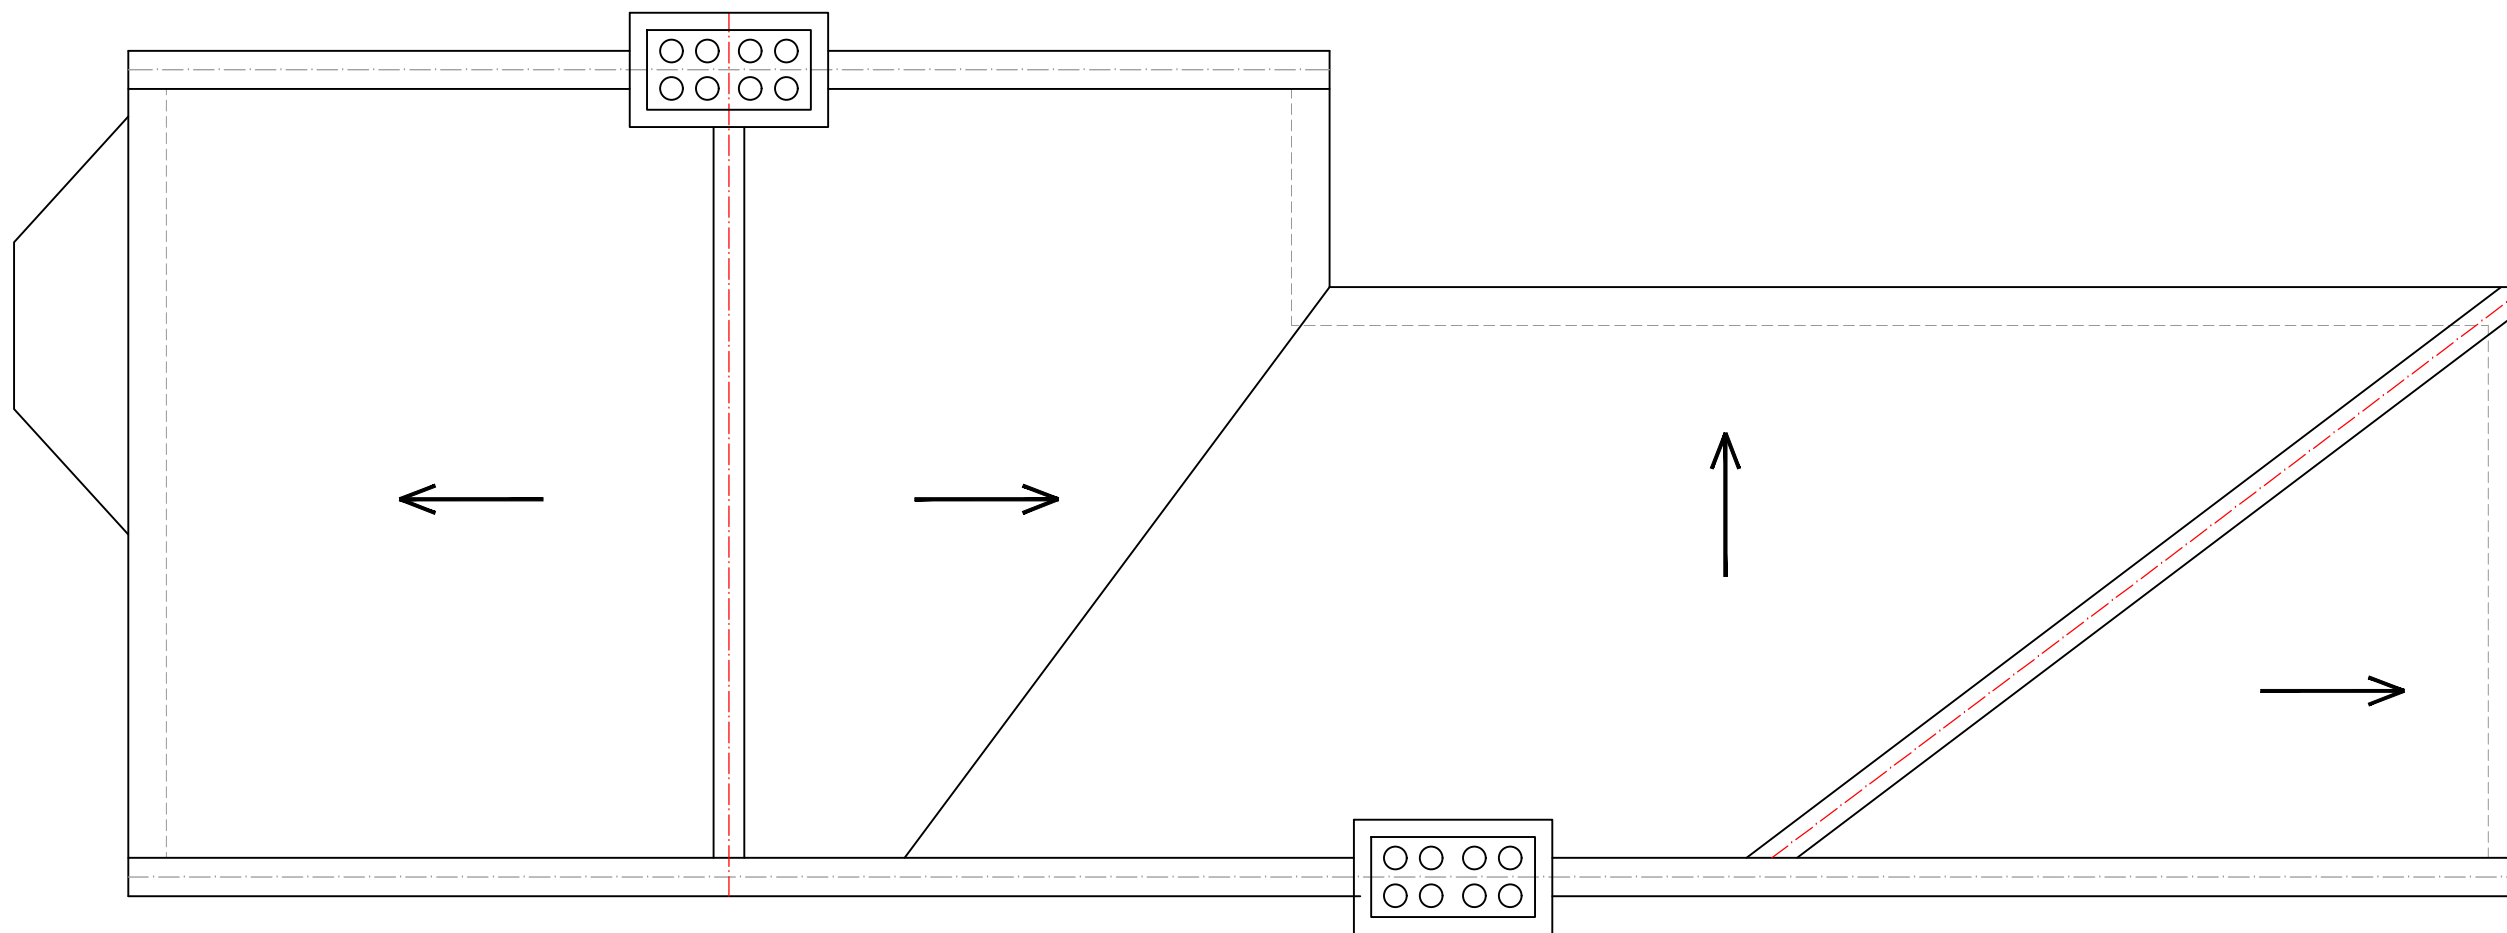

EXISTING ROOF PLAN
SCALE 1:50



www.FastPlansUK.co.uk


Project: Loft Conversion with
Dormer to Rear.

Address:
145 LYNDHURST RD N22 5AY

Scale: 1:50 @ A3	Dwg. no: A04
Drawn by: O.B.S	Date Drawn: 02-JUNE-2022

For Drawings Tel: 020 3542 1777

E-mail: plans@FastPlansUK.co.uk

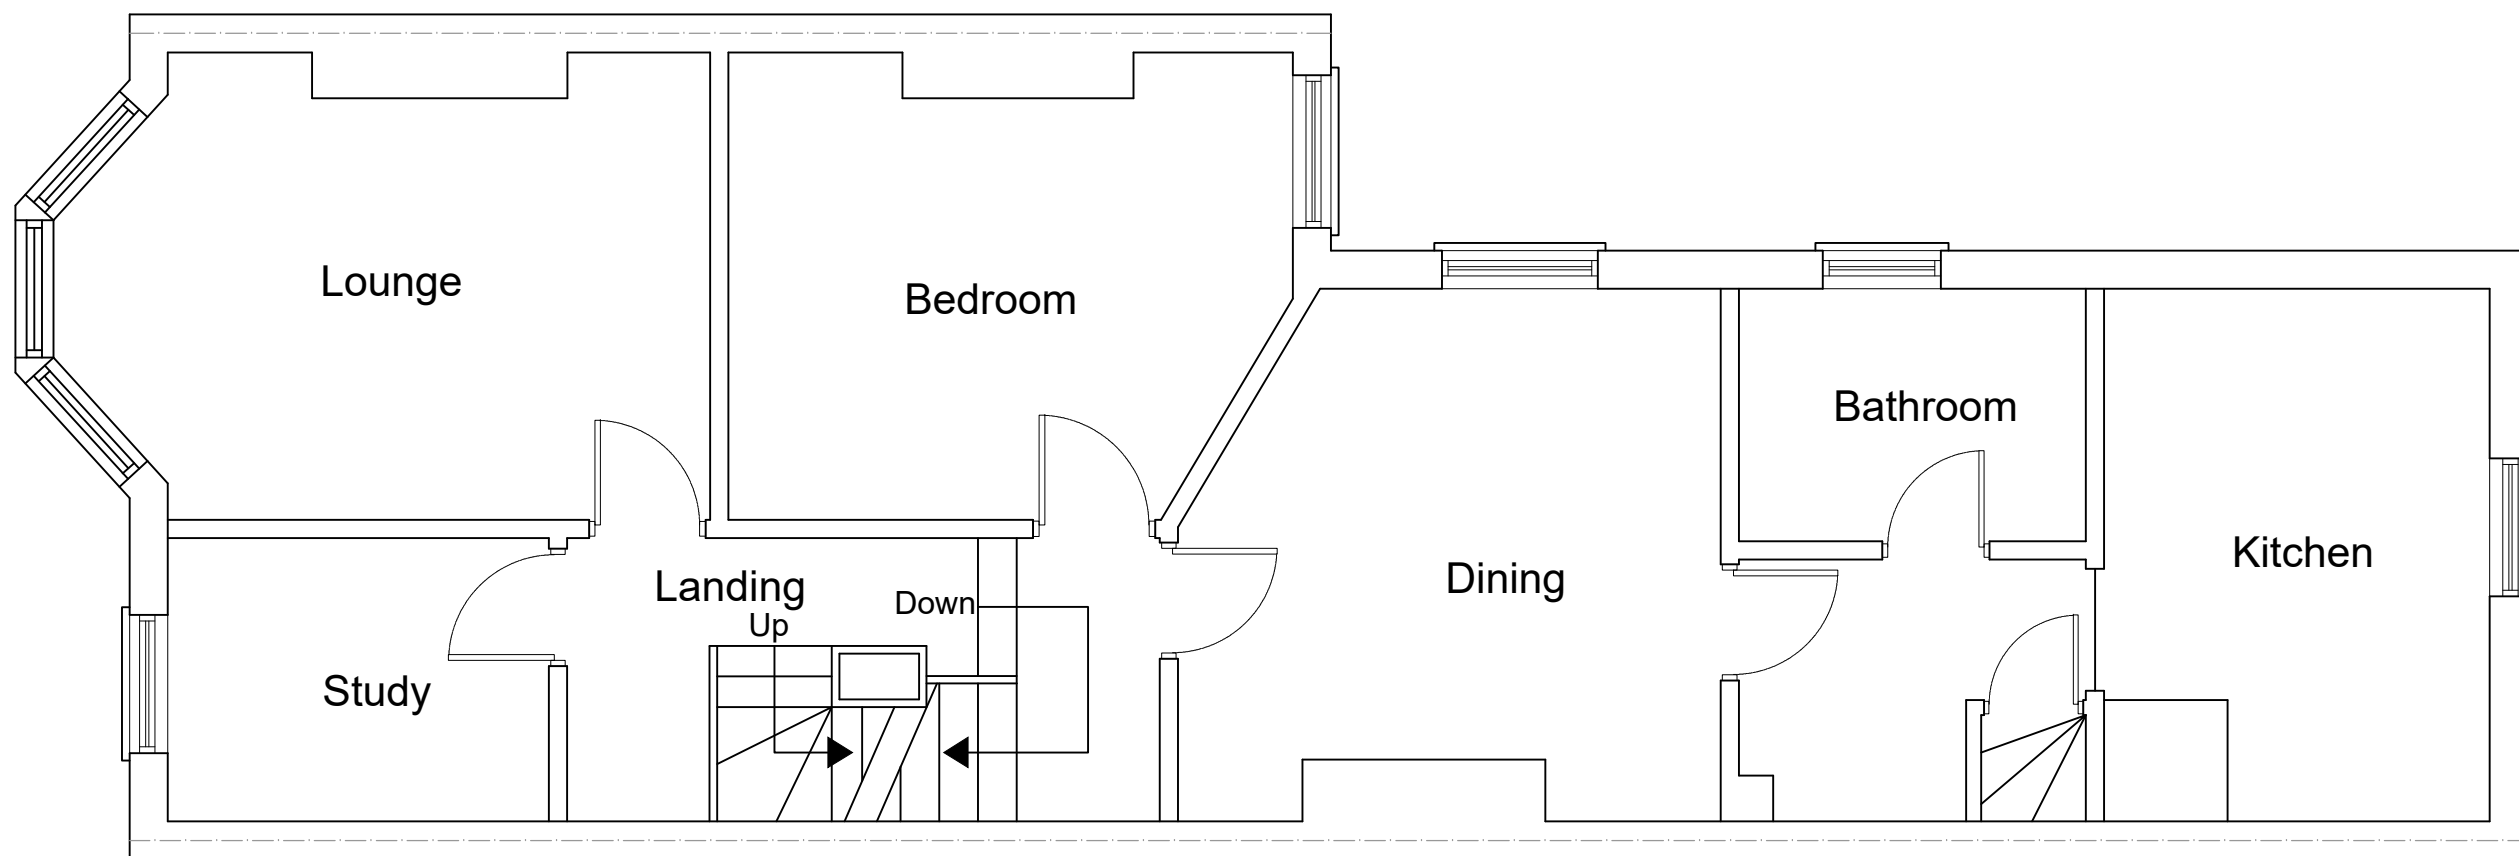

PROPOSED FIRST FLOOR PLAN
SCALE 1:50



www.FastPlansUK.co.uk


Project: Loft Conversion with
Dormer to Rear.

Address: 145 LYNDHURST RD N22 5AY

Scale: 1:50 @ A3	Dwg. no: A05
Drawn by: O.B.S	Date Drawn: 02-JUNE-2022

For Drawings Tel: 020 3542 1777

E-mail: plans@FastPlansUK.co.uk

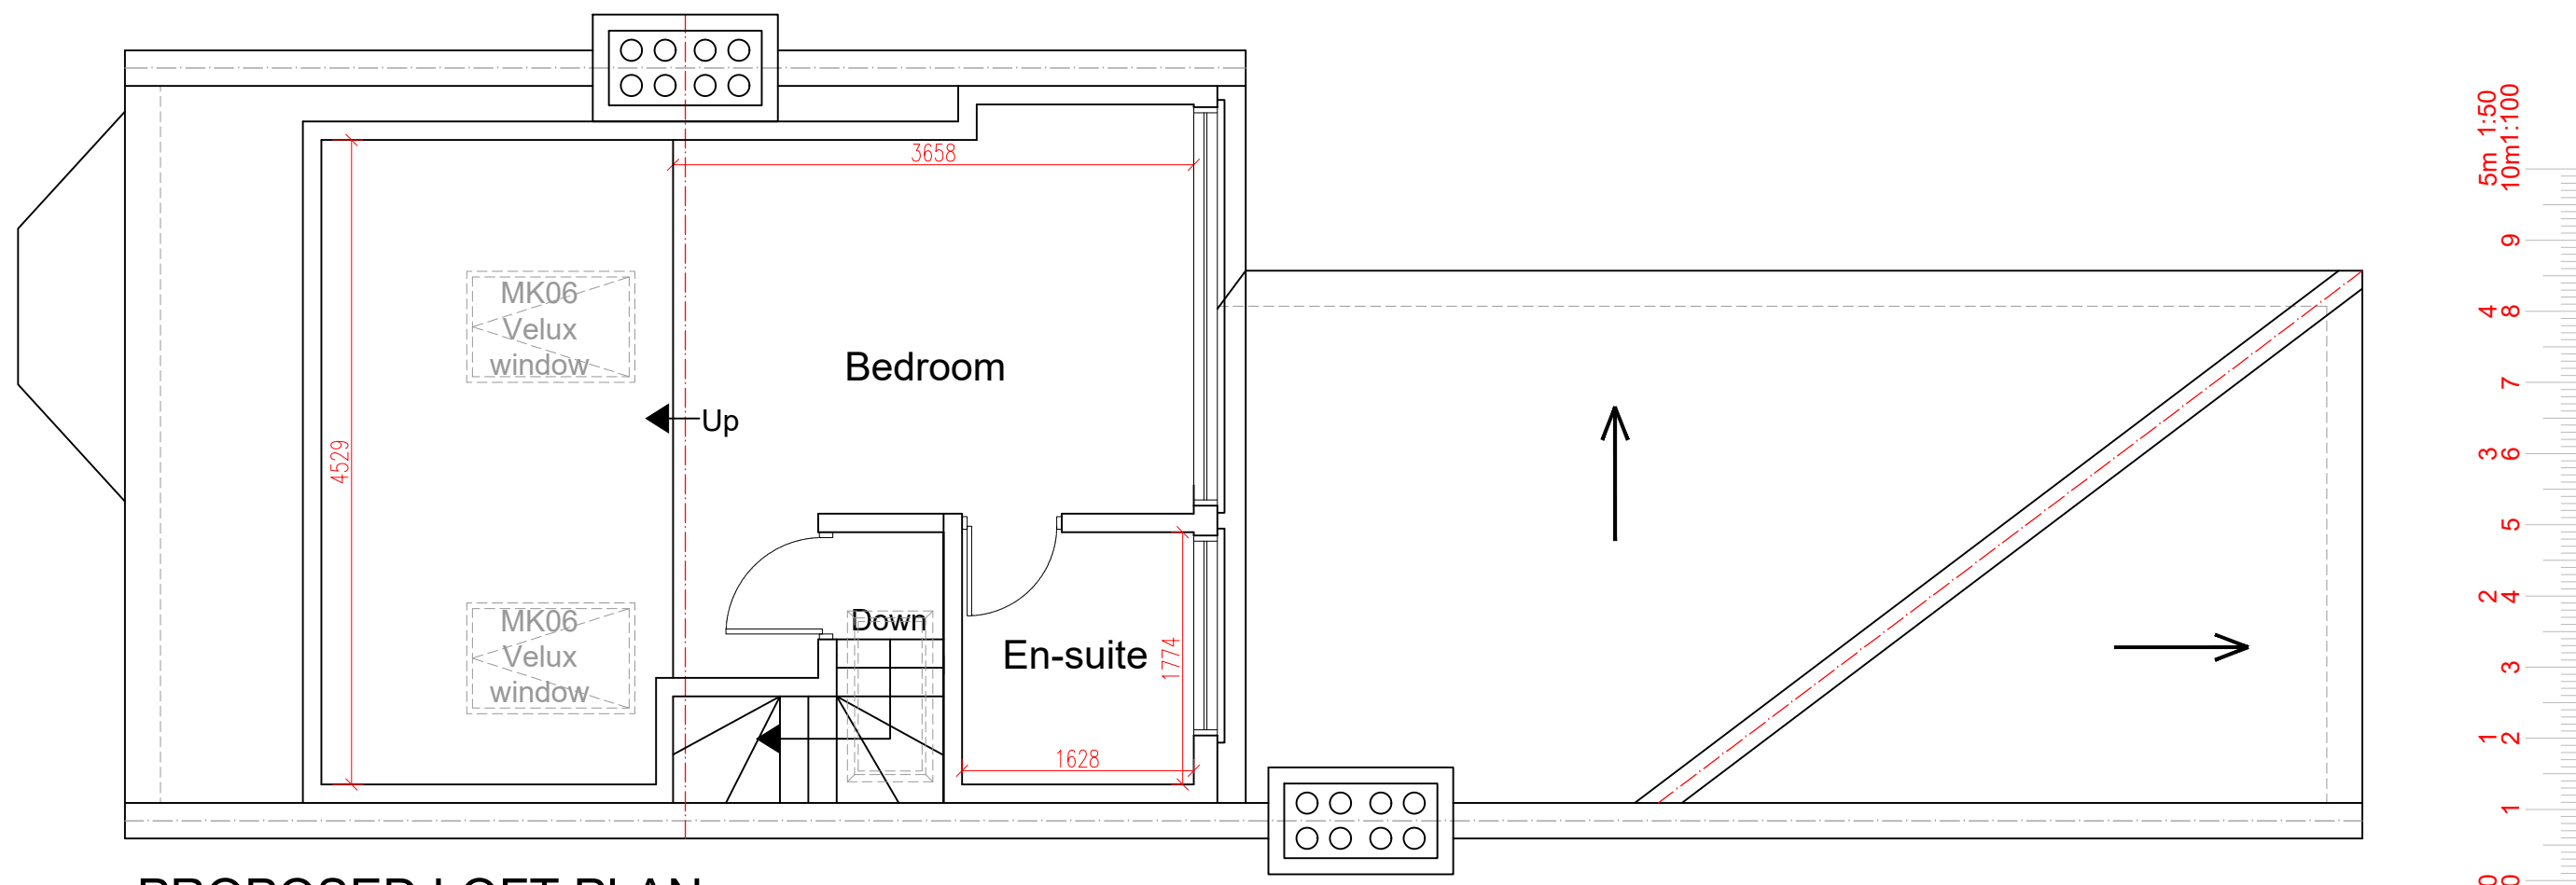

PROPOSED LOFT PLAN
SCALE 1:50



www.FastPlansUK.co.uk


Project: Loft Conversion with
Dormer to Rear.

Address:
145 LYNTHURST RD N22 5AY

Scale:	1:50 @ A3	Dwg. no:	A06
Drawn by:	O.B.S	Date Drawn:	02-JUNE-2022

For Drawings Tel: 020 3542 1777

E-mail: plans@FastPlansUK.co.uk

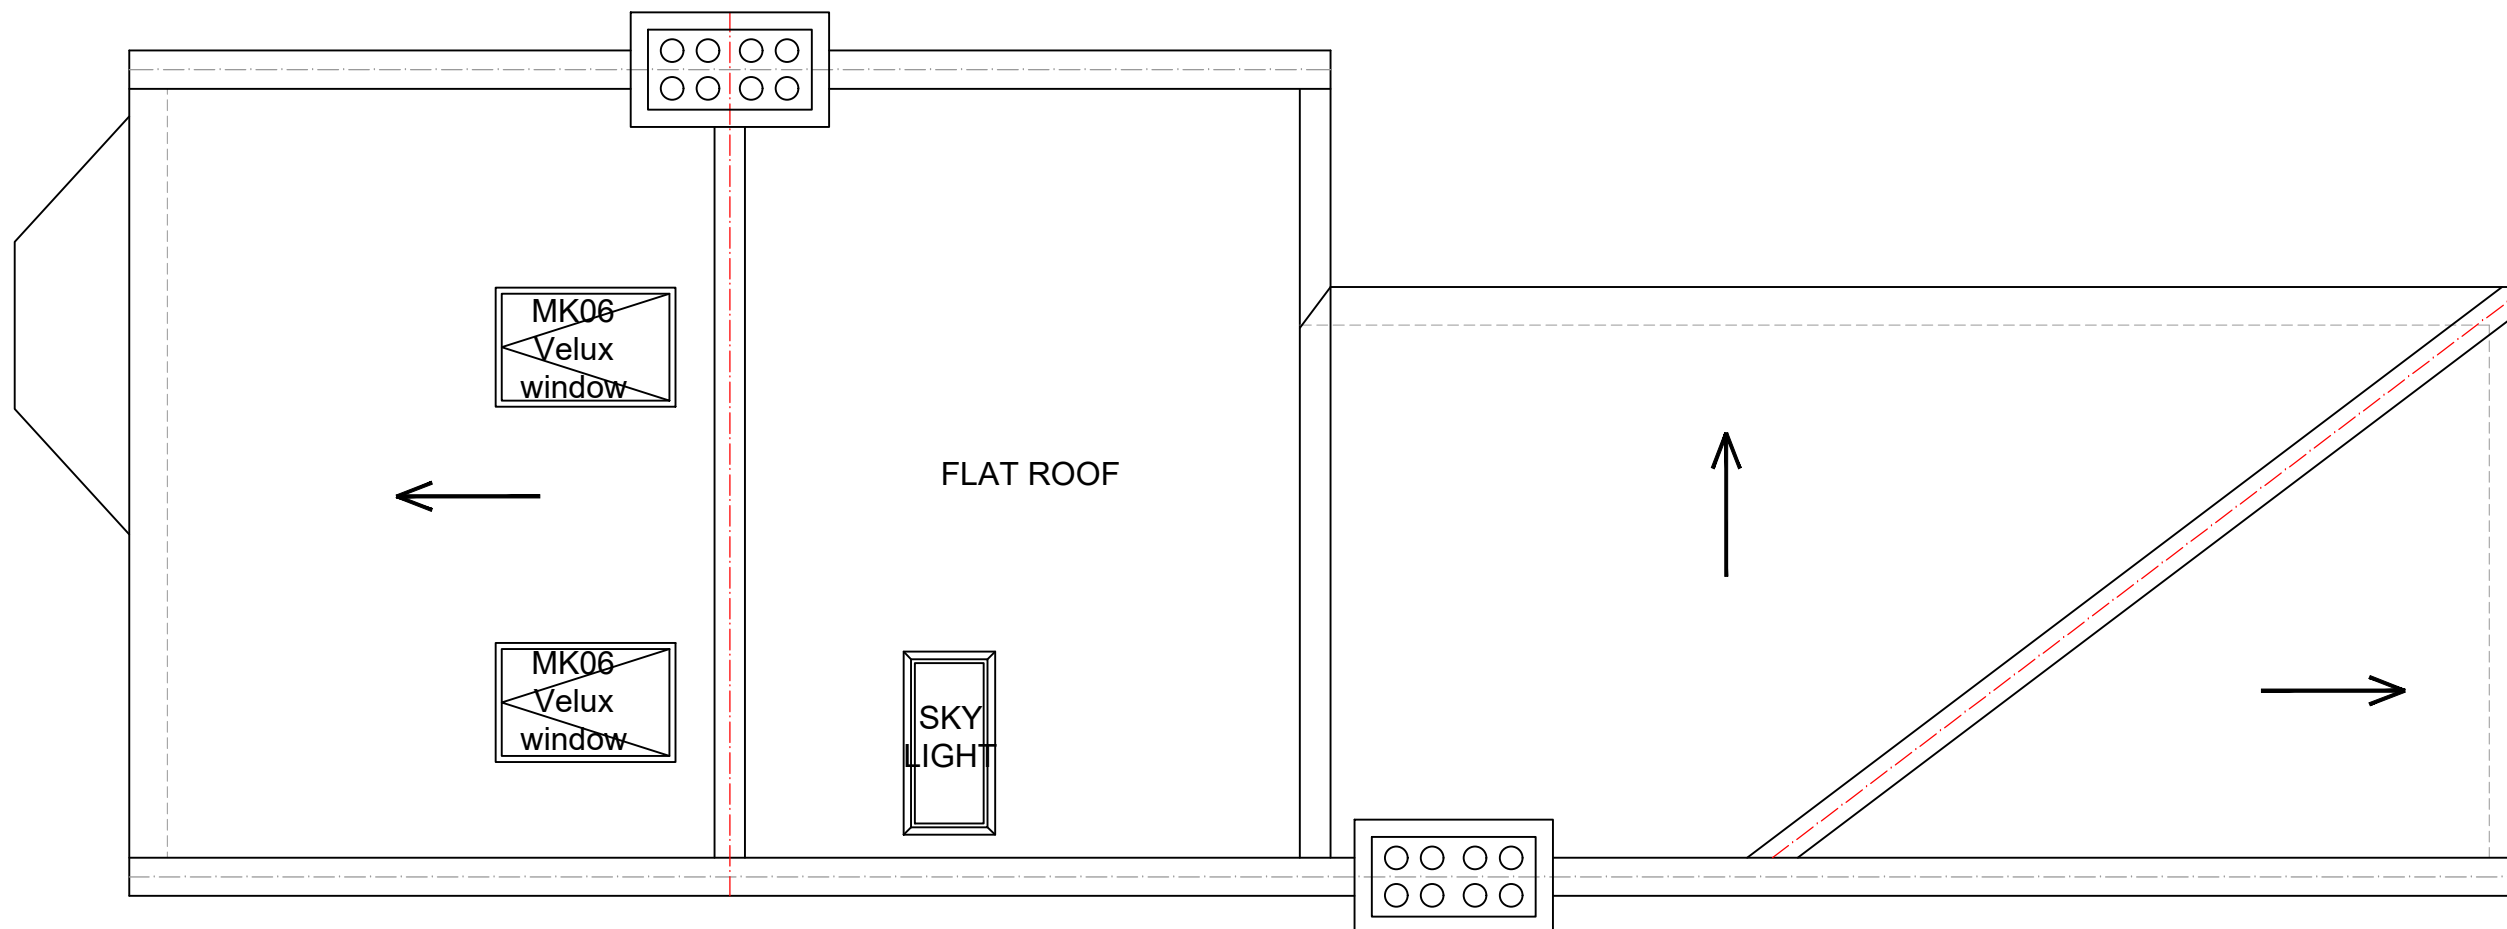

PROPOSED ROOF PLAN
SCALE 1:50



www.FastPlansUK.co.uk

Project: Loft Conversion with
Dormer to Rear.

Address:
145 LYNDHURST RD N22 5AY


Scale: 1:50 @ A3	Dwg. no: A07
Drawn by: O.B.S	Date Drawn: 02-JUNE-2022

For Drawings Tel: 020 3542 1777



E-mail: plans@FastPlansUK.co.uk




EXISTING ELEVATION SIDE A
SCALE 1:100

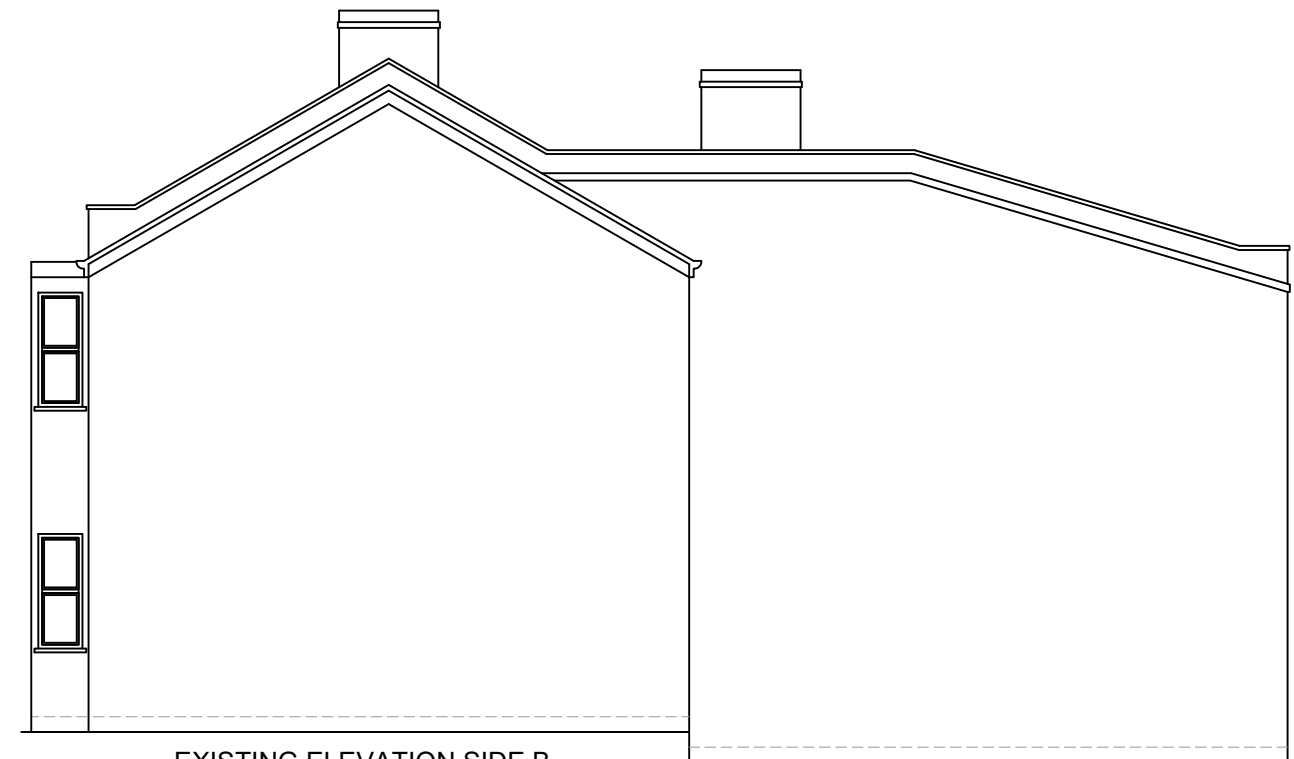

EXISTING ELEVATION SIDE B
SCALE 1:100

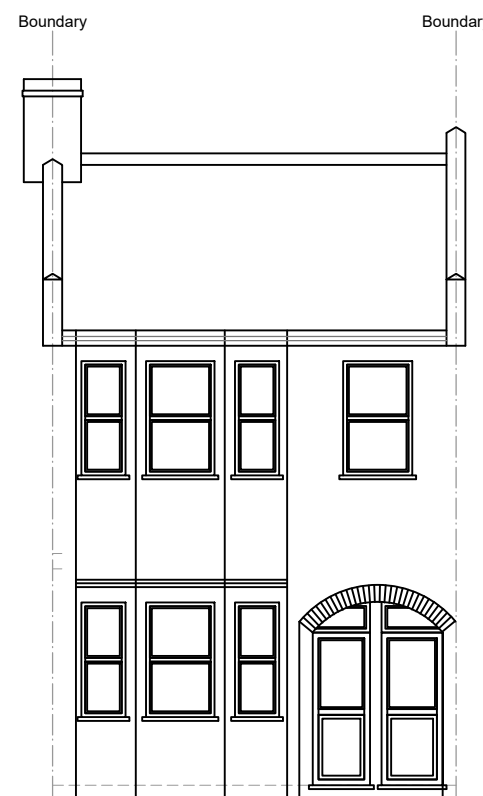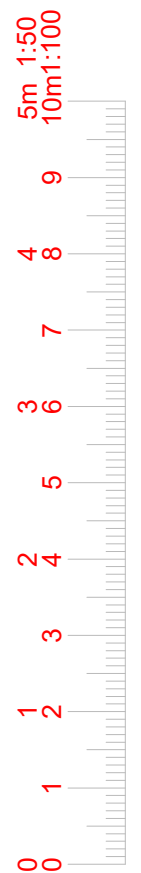

EXISTING FRONT ELEVATION
SCALE 1:100

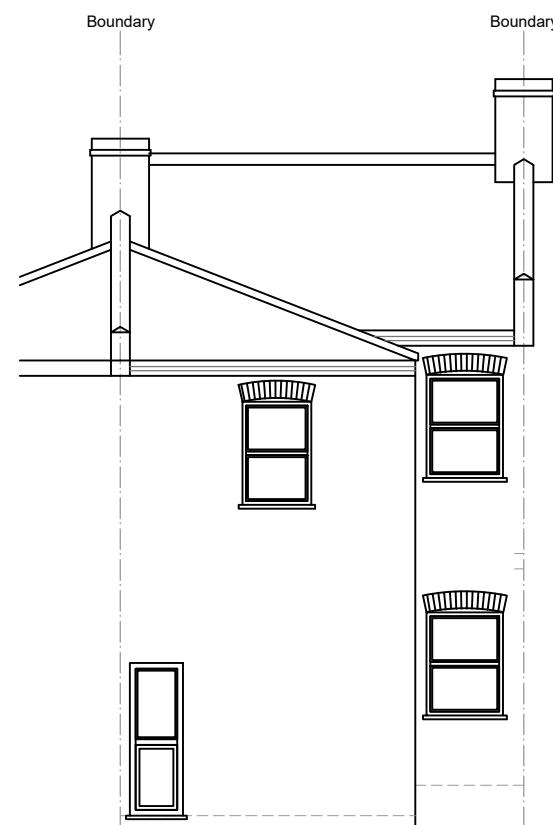

EXISTING REAR ELEVATION
SCALE 1:100



www.FastPlansUK.co.uk

Project: Loft Conversion with
Dormer to Rear.


Address: 145 LYNTHURST RD N22 5AY

Scale: 1:100 @ A3 Dwg. no: A08


Drawn by: O.B.S. Date Drawn: 02-JUNE-2022

For Drawings Tel: 020 3542 1777

E-mail: plans@FastPlansUK.co.uk

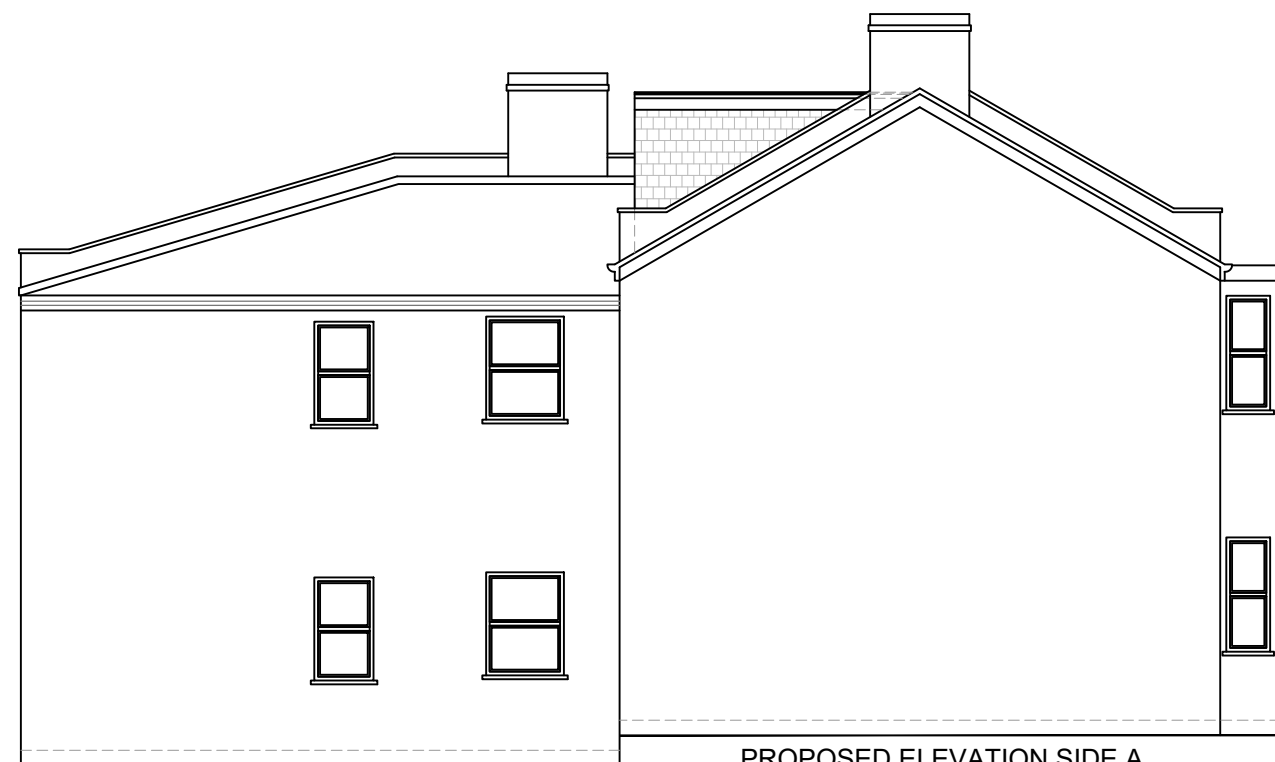


PROPOSED ELEVATION SIDE A
SCALE 1:100

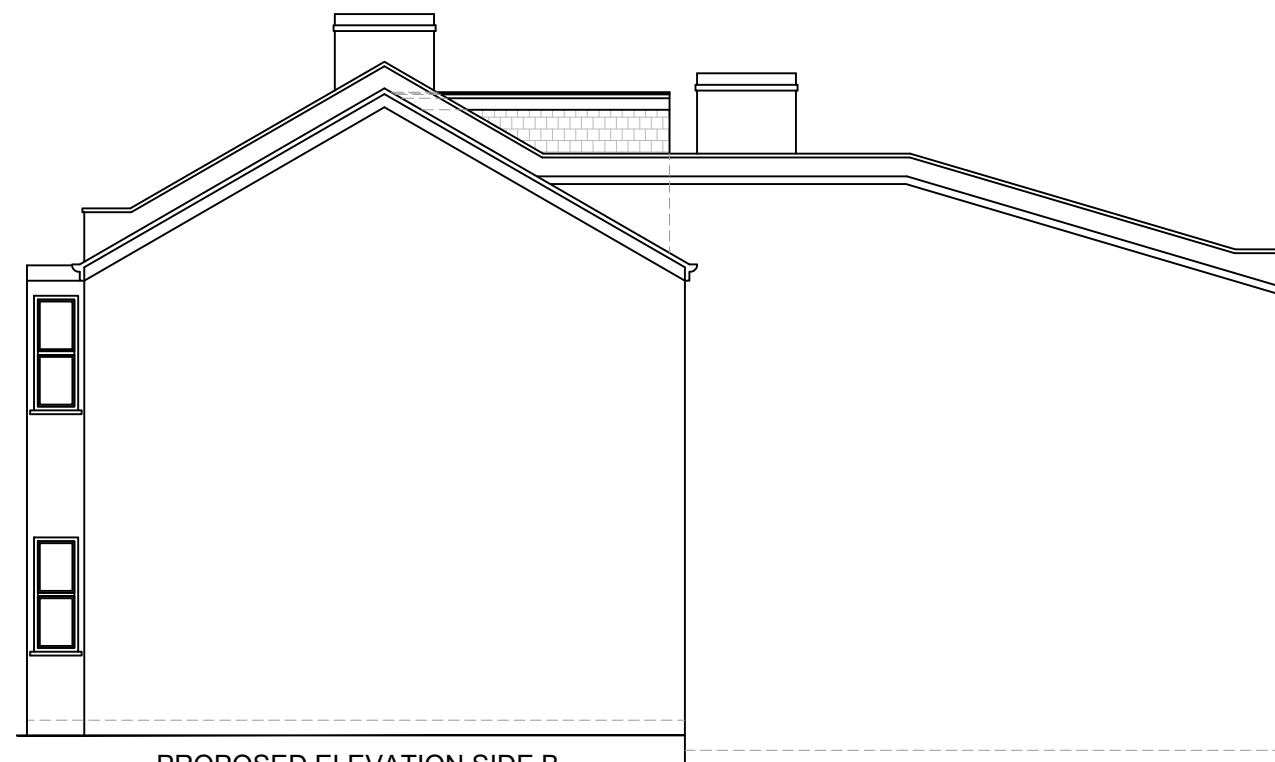


PROPOSED ELEVATION SIDE B
SCALE 1:100



PROPOSED FRONT ELEVATION
SCALE 1:100

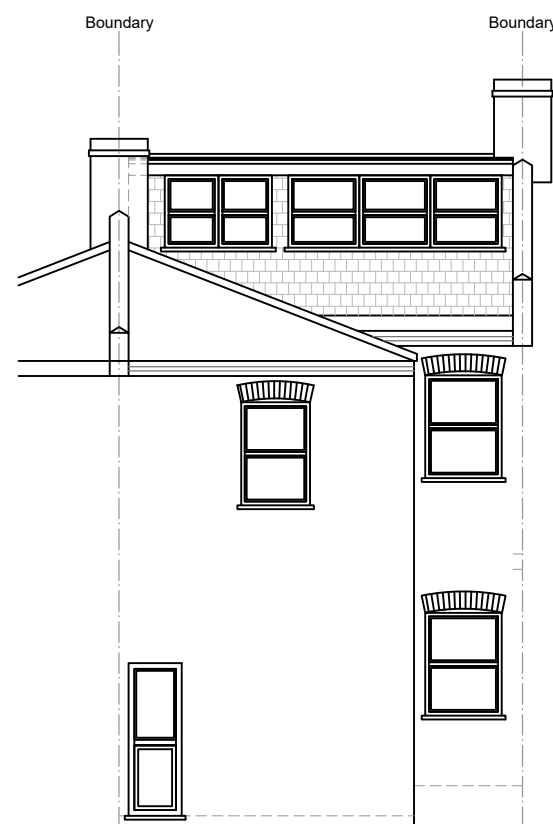

PROPOSED REAR ELEVATION
SCALE 1:100

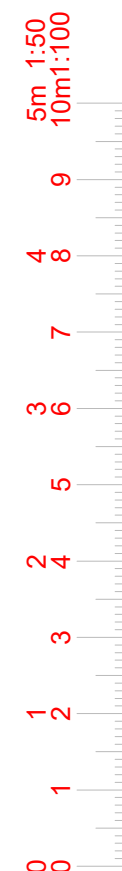

www.FastPlansUK.co.uk



Project: Loft Conversion with
Dormer to Rear.

Address: 145 LYNDHURST RD N22 5AY

Scale: 1:100 @ A3	Dwg. no: A09
Drawn by: O.B.S	Date Drawn: 02-JUNE-2022

For Drawings Tel: 020 3542 1777

E-mail: plans@FastPlansUK.co.uk

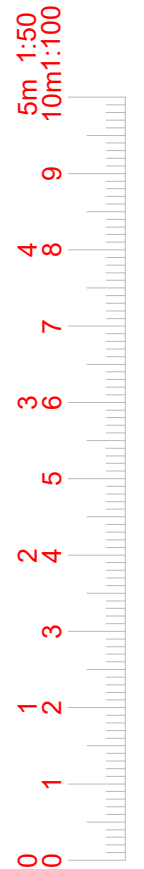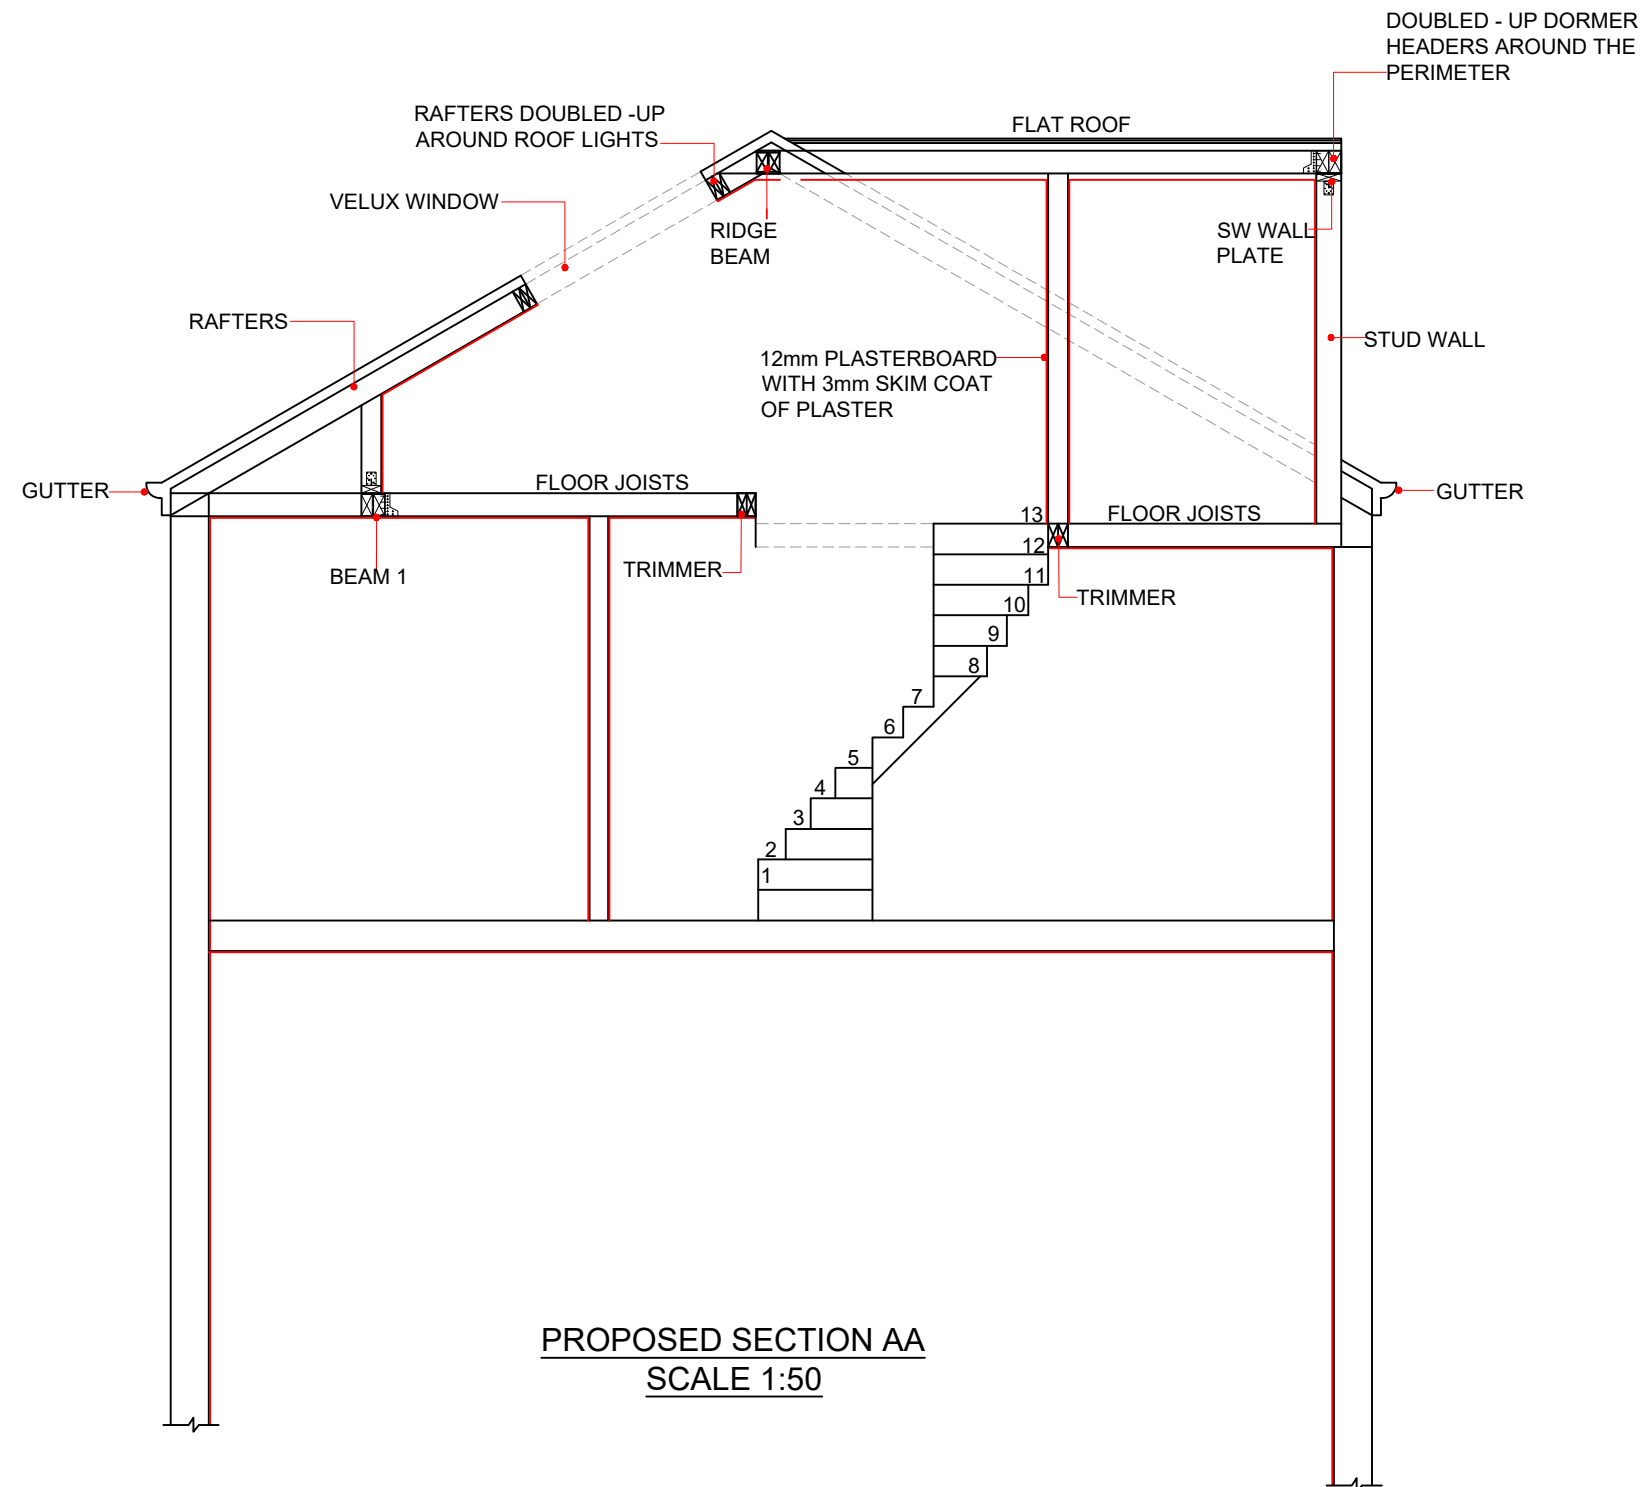

www.FastPlansUK.co.uk

Project: Loft Conversion with
Dormer to Rear.


Address: 145 LYNTHURST RD N22 5AY

Scale: 1:50 @ A3 Dwg. no: A10

Drawn by: O.B.S Date Drawn: 02-JUNE-2022

For Drawings Tel: 020 3542 1777



E-mail: plans@FastPlansUK.co.uk

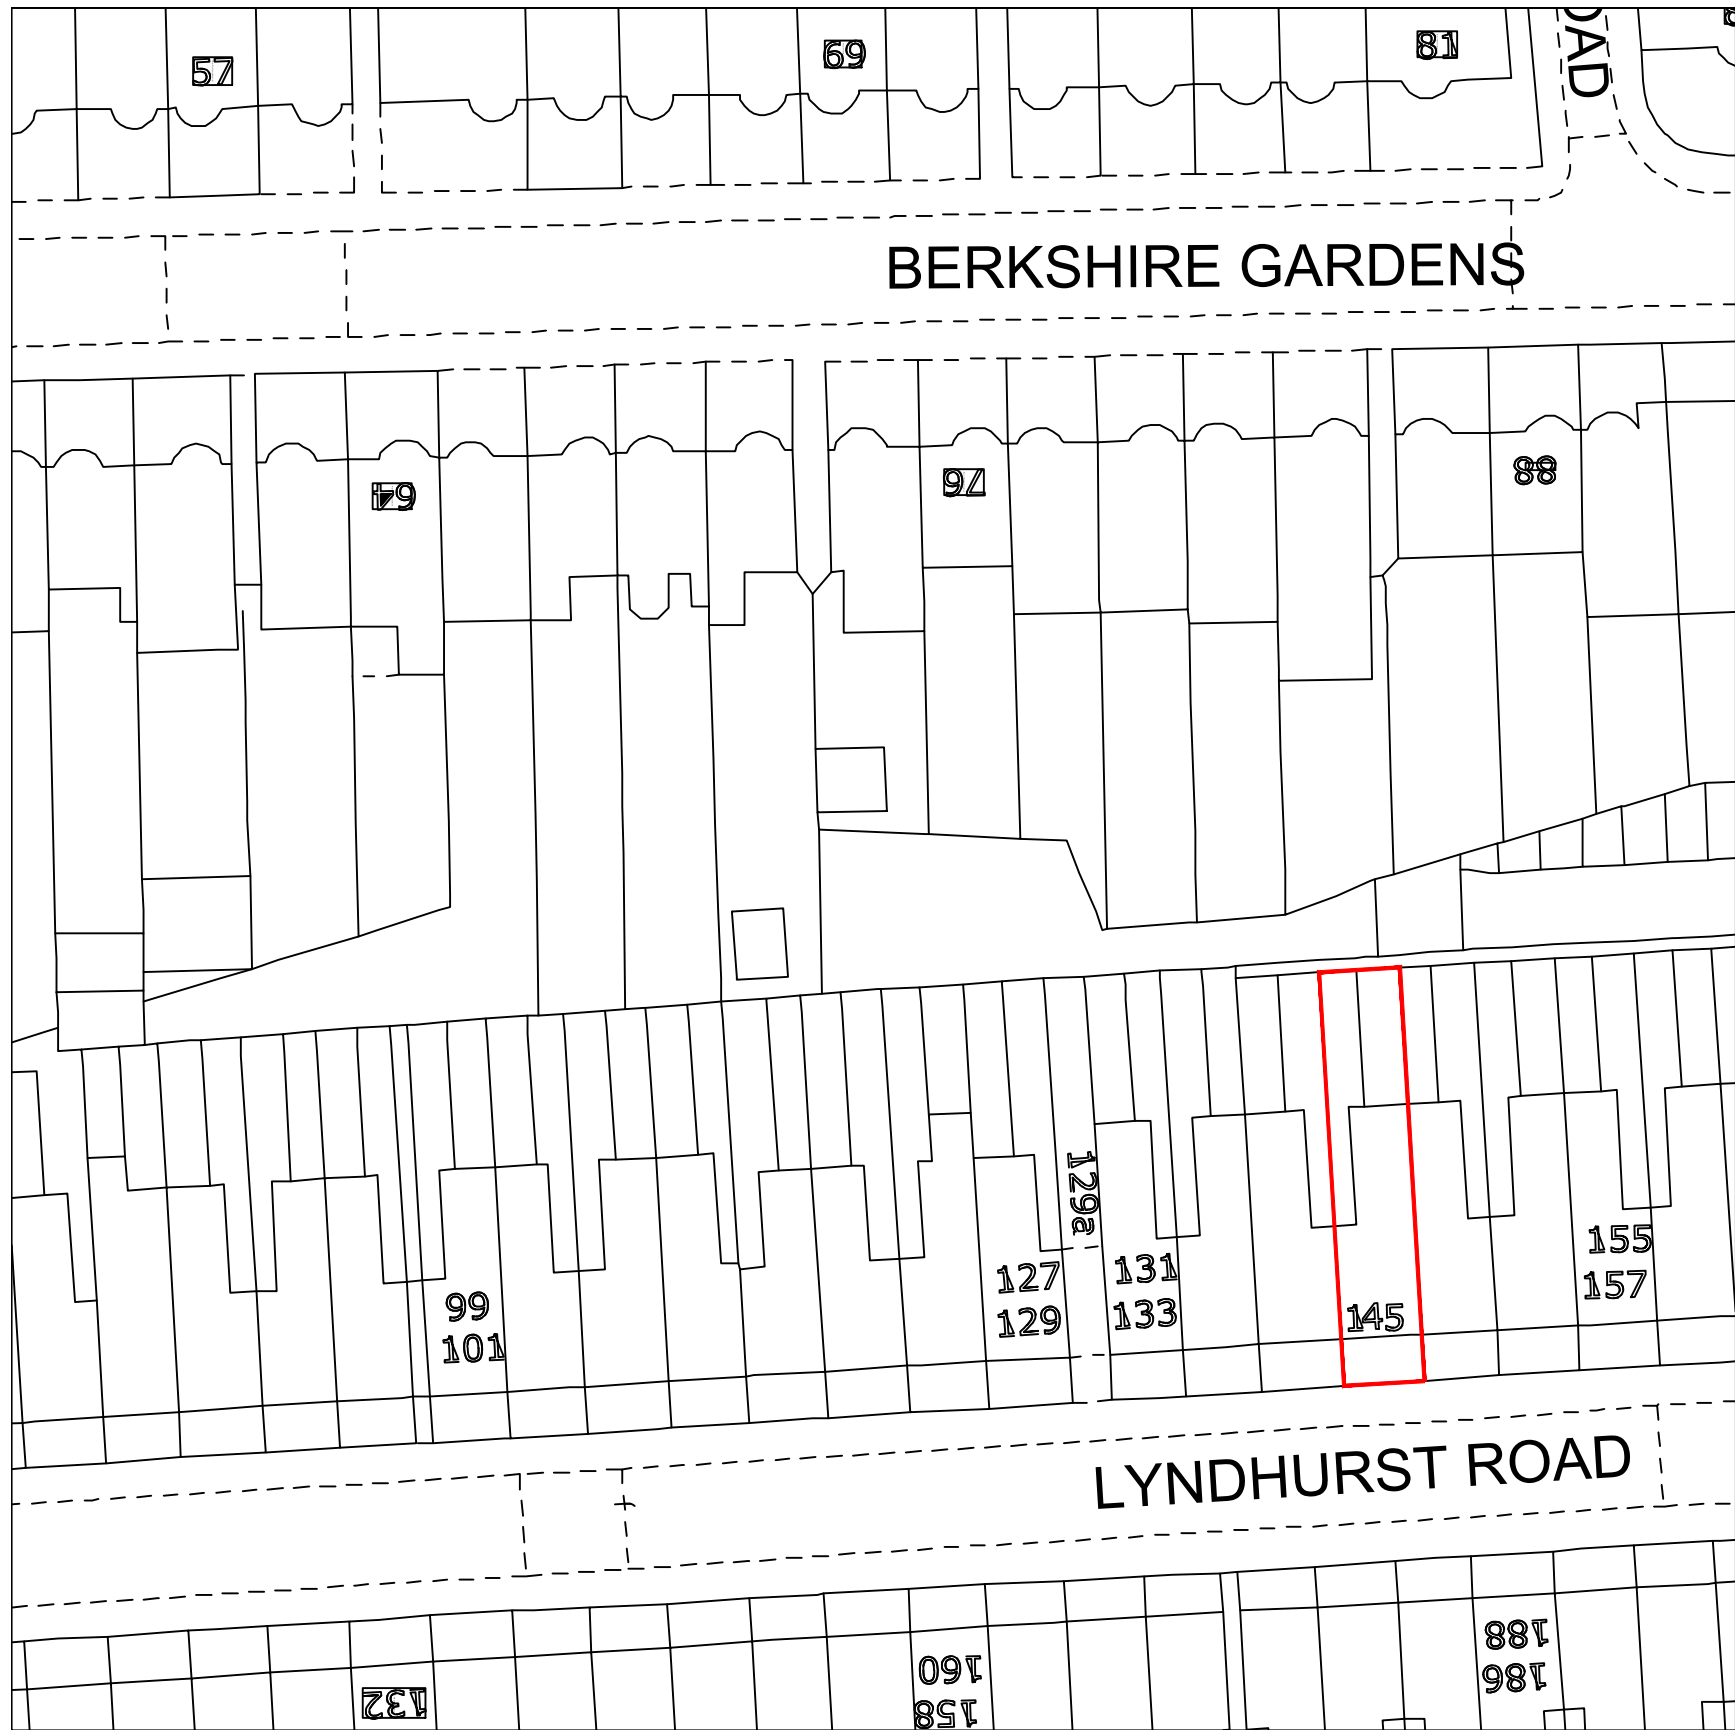

BLOCK PLAN
SCALE 1:500



LOCATION PLAN
SCALE 1:1250

 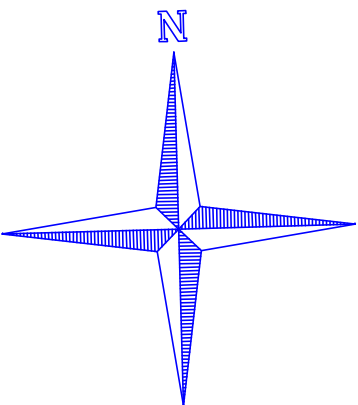

www.FastPlansUK.co.uk

Project: Loft Conversion with
Dormer to Rear.

Address: 145 LYNDHURST RD N22 5AY

Scale: 1:500 @ A3 Dwg. no: A11

Drawn by: O.B.S Date Drawn: 02-JUNE-2022

For Drawings Tel: 020 3542 1777

E-mail: plans@FastPlansUK.co.uk