

Pencil and Brick

6 Links Yard, 29a Spelman Street, E1 5LX
studio@pencilandbrick.co.uk

Client
Concealed for privacy reasons

Site
4 Mount Pleasant Villas, N4 4HD, Haringey, London


Drawing Title
Existing and Proposed Basement Plan


Drawing No.	Date
100-EX+PR-110	25/10/2022

Scale	Revision
1:100 @ A3	

Status
For Planning

Rev	Date	Detail
-----	------	--------

  Existing Wall

 
 Insulation




Existing and Proposed Basement Plan
Scale 1:100 @A3



All dimensions in millimetres unless otherwise indicated. Drawing is issued for information purposes only. All dimensions to be verified on site prior to commencement of any work or the production of any shop drawing. All discrepancies to be reported to Pencil and Brick immediately. This drawing is to be read with all consultants drawings and any other related information.

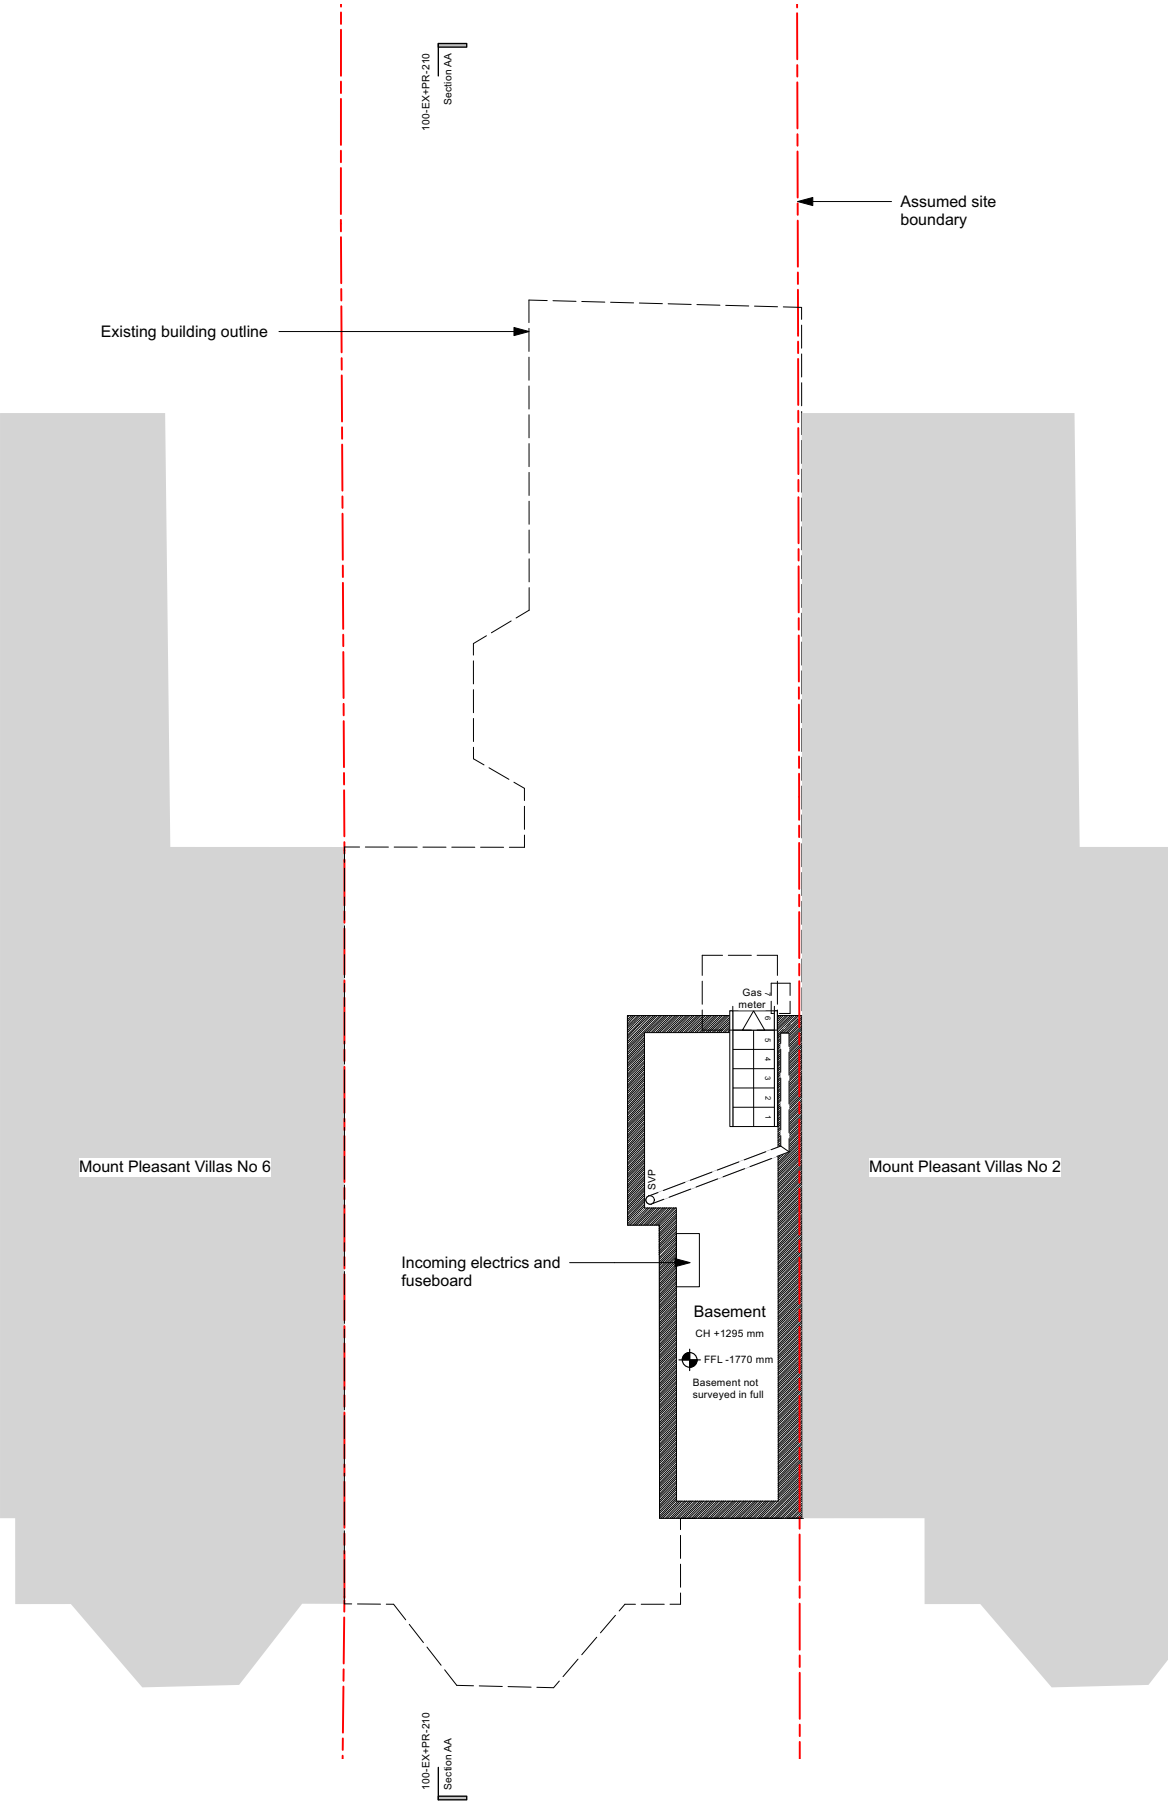

Existing Basement Plan

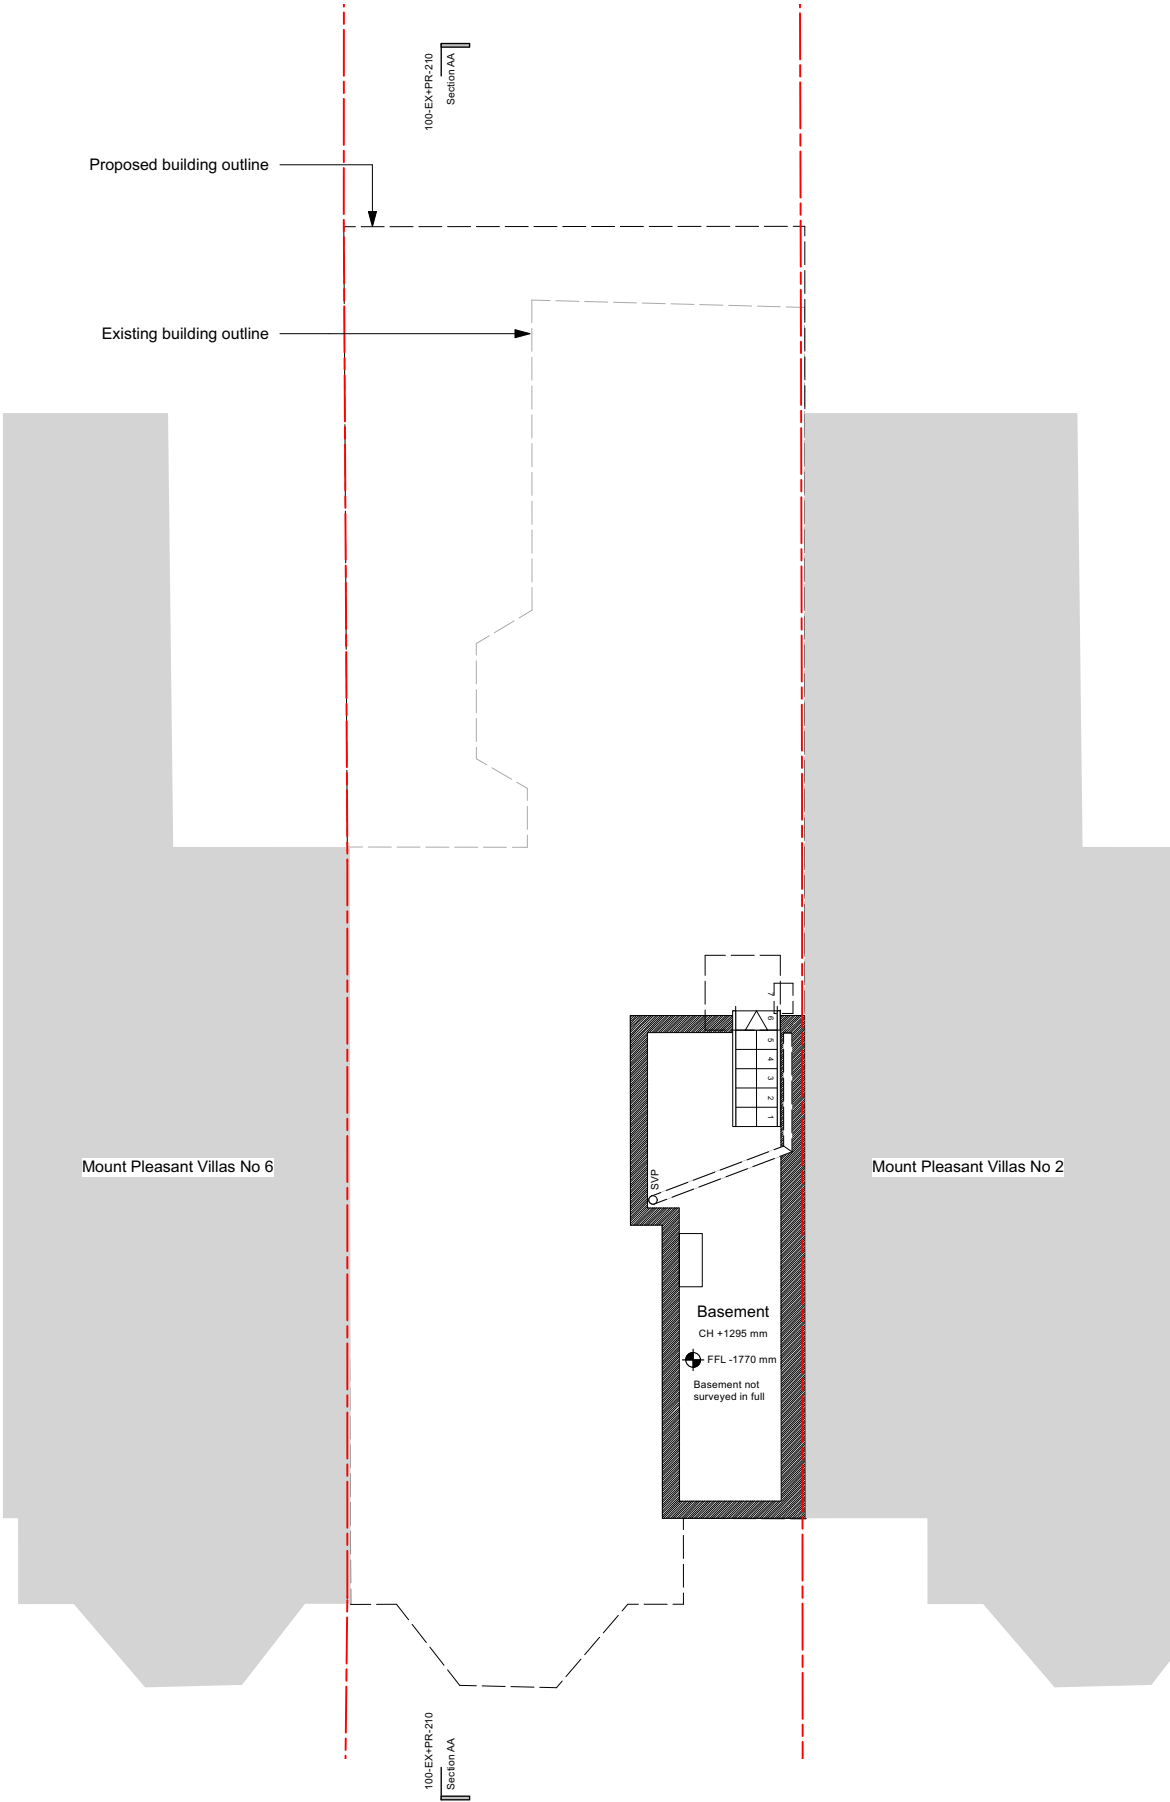

Proposed Basement Plan

Pencil and Brick

6 Links Yard, 29a Spelman Street, E1 5LX
studio@pencilandbrick.co.uk

Client
Concealed for privacy reasons

Site
4 Mount Pleasant Villas, N4 4HD, Haringey, London


Drawing Title
Existing and Proposed Ground Floor Plan


Drawing No.	Date
100-EX+PR-111	25/10/2022

Scale	Revision
1:100 @ A3	

Status
For Planning

Rev	Date	Detail
-----	------	--------

  Existing Wall

 
 Insulation




Existing and Proposed Ground Floor Plan
Scale 1:100 @A3



All dimensions in millimetres unless otherwise indicated. Drawing is issued for information purposes only. All dimensions to be verified on site prior to commencement of any work or the production of any shop drawing. All discrepancies to be reported to Pencil and Brick immediately. This drawing is to be read with all consultants drawings and any other related information.

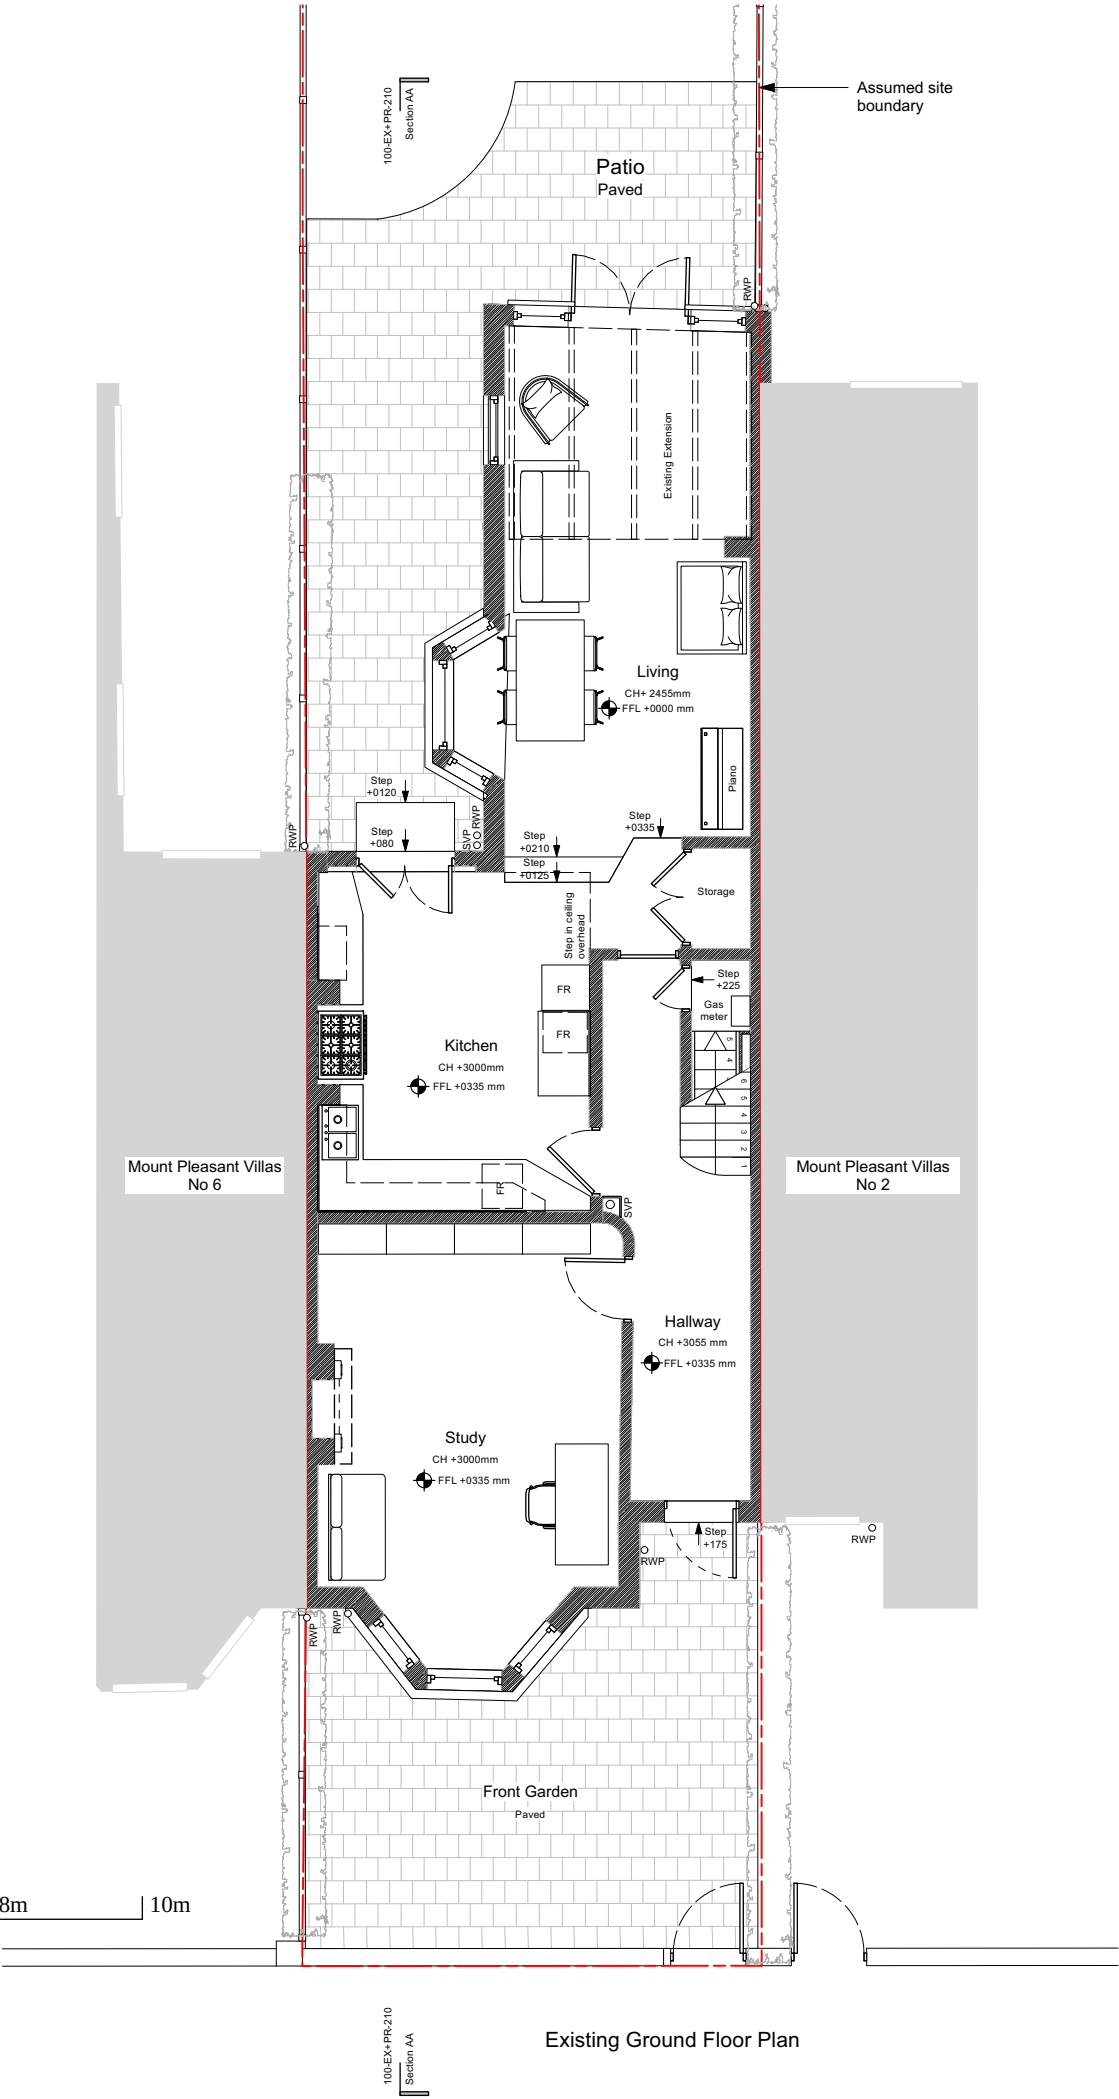

Existing Ground Floor Plan

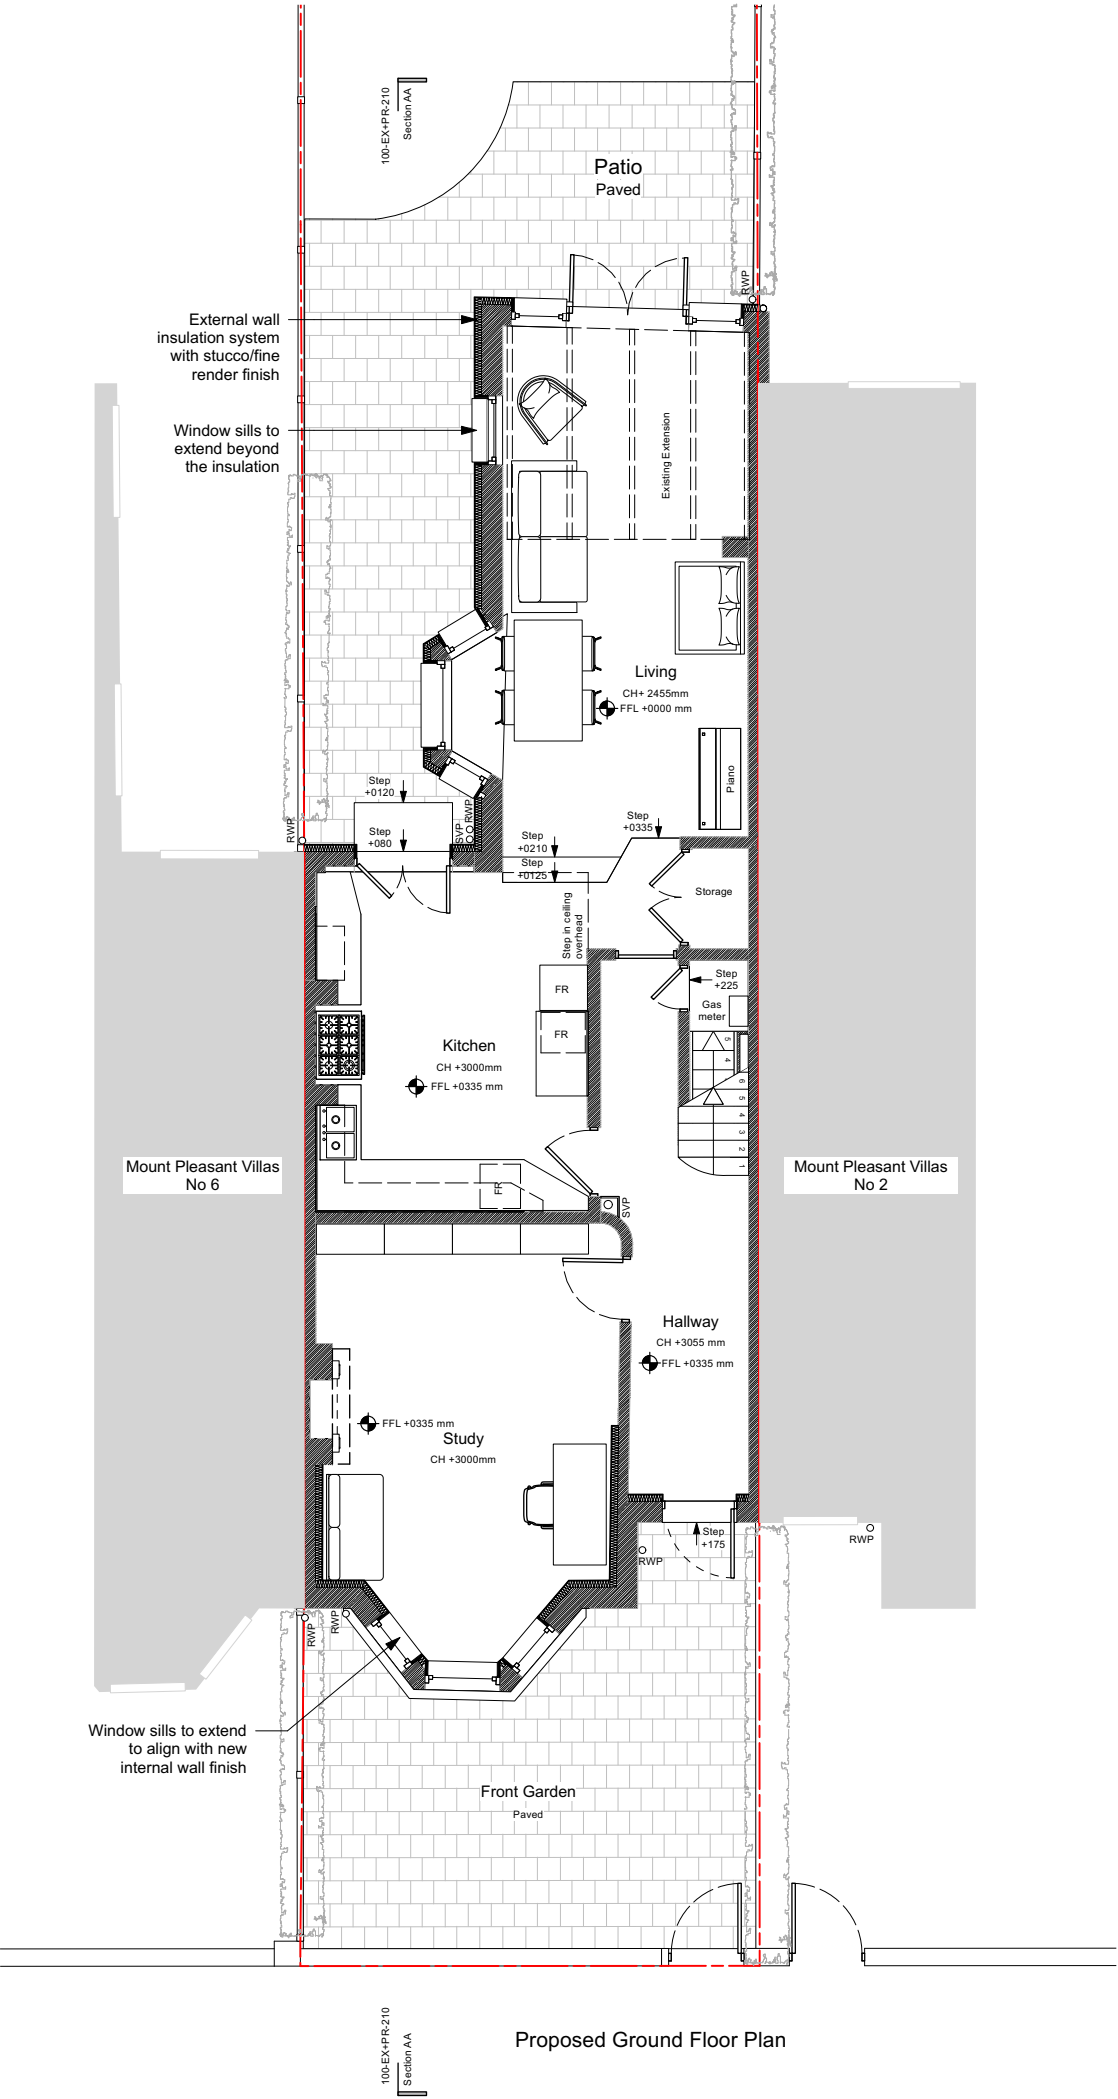

Proposed Ground Floor Plan

Pencil and Brick

6 Links Yard, 29a Spelman Street, E1 5LX
studio@pencilandbrick.co.uk

Client
Concealed for privacy reasons

Site
4 Mount Pleasant Villas, N4 4HD, Haringey, London


Drawing Title
Existing and Proposed First Floor Plan


Drawing No.	Date
100-EX+PR-112	25/10/2022

Scale	Revision
1:100 @ A3	

Status
For Planning

Rev	Date	Detail
-----	------	--------

  Existing Wall

 
 Insulation



Existing and Proposed First Floor Plan
Scale 1:100 @A3



All dimensions in millimetres unless otherwise indicated. Drawing is issued for information purposes only. All dimensions to be verified on site prior to commencement of any work or the production of any shop drawing. All discrepancies to be reported to Pencil and Brick immediately. This drawing is to be read with all consultants drawings and any other related information.

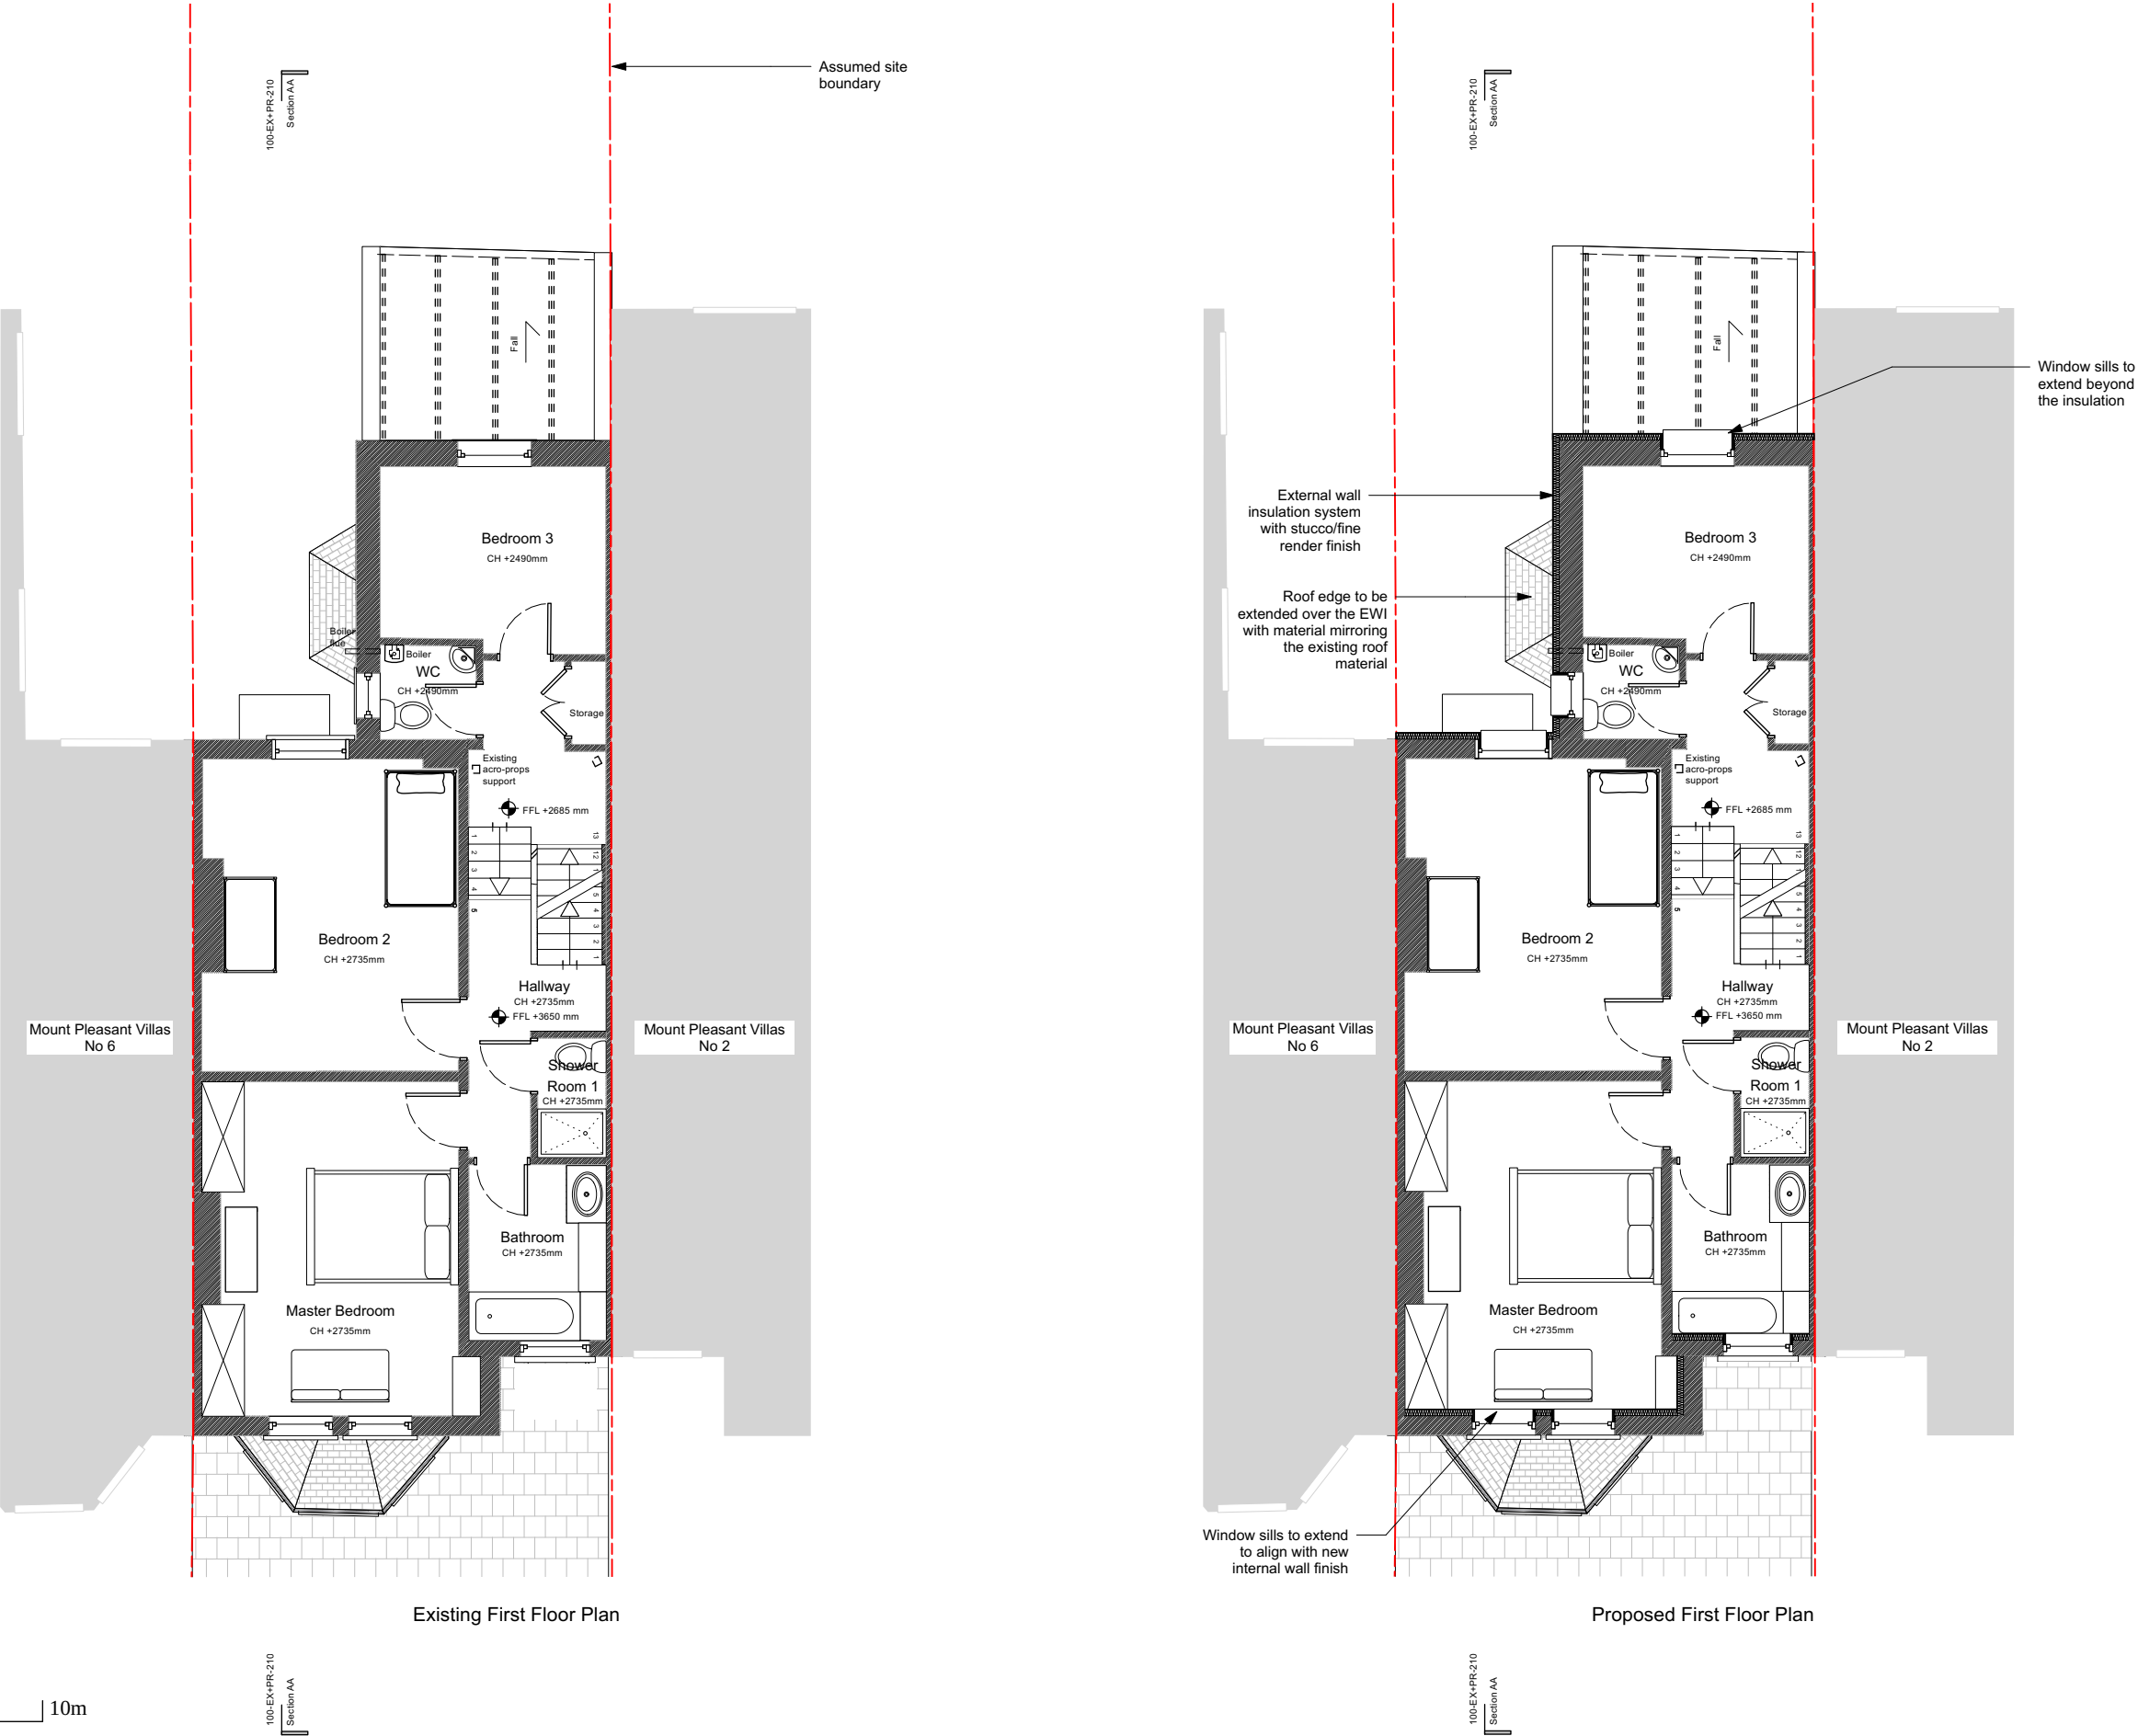

Pencil and Brick

6 Links Yard, 29a Spelman Street, E1 5LX
studio@pencilandbrick.co.uk

Client
Concealed for privacy reasons

Site
4 Mount Pleasant Villas, N4 4HD, Haringey, London


Drawing Title
Existing and Proposed Second Floor Plan

Drawing No.	Date
100-EX+PR-113	25/10/2022


Scale	Revision
1:100 @ A3	

Status
For Planning

Rev	Date	Detail
-----	------	--------

 

Existing Wall

 

Insulation




North


Existing and Proposed Second Floor Plan
Scale 1:100 @A3



All dimensions in millimetres unless otherwise indicated. Drawing is issued for information purposes only. All dimensions to be verified on site prior to commencement of any work or the production of any shop drawing. All discrepancies to be reported to Pencil and Brick immediately. This drawing is to be read with all consultants drawings and any other related information.

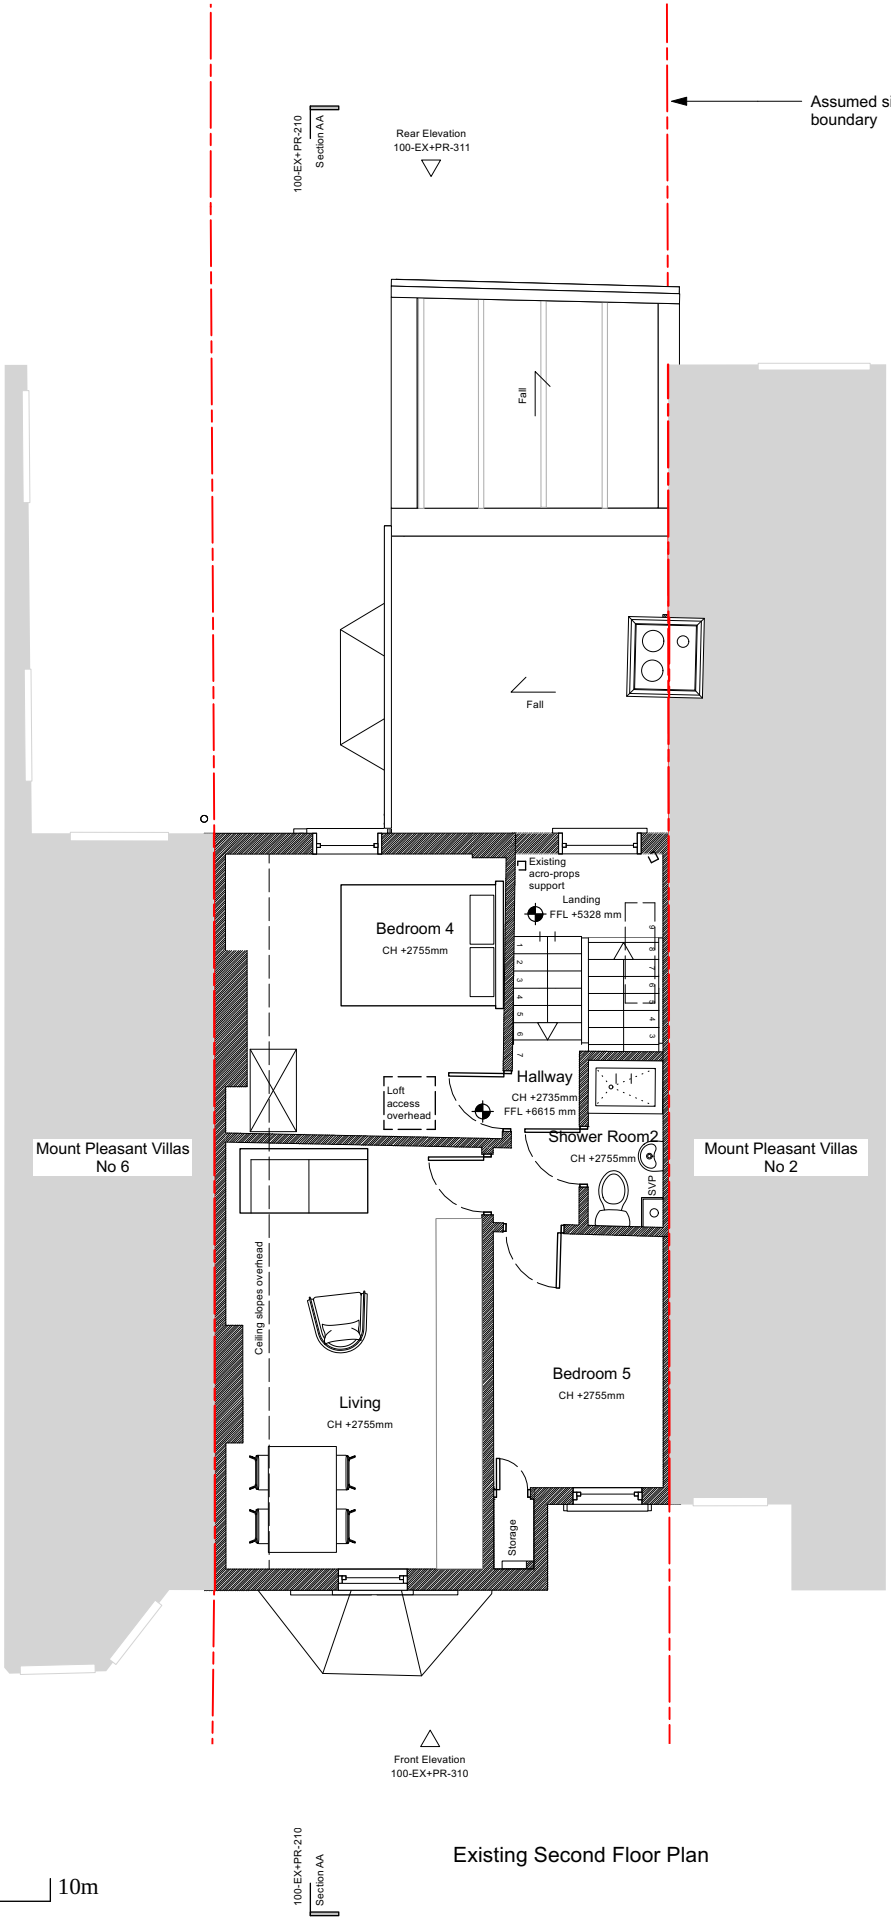

Existing Second Floor Plan

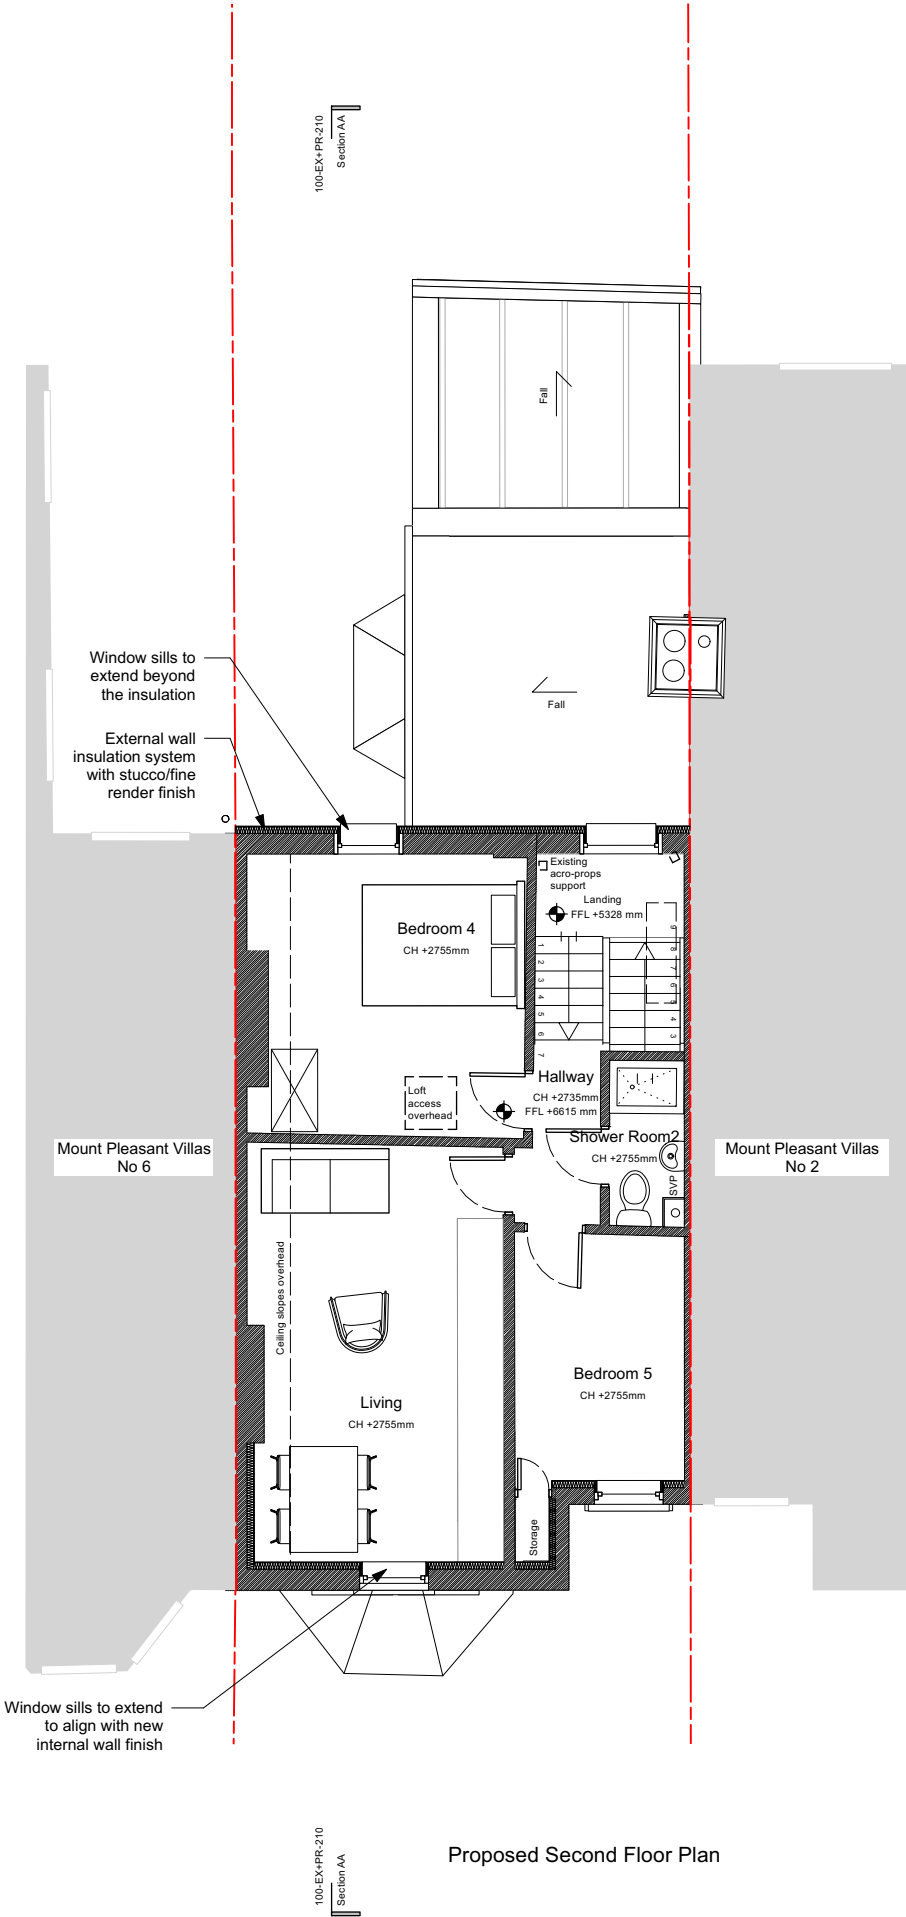

Proposed Second Floor Plan

Pencil and Brick

6 Links Yard, 29a Spelman Street, E1 5LX
studio@pencilandbrick.co.uk

Client
Concealed for privacy reasons

Site
4 Mount Pleasant Villas, N4 4HD, Haringey, London

Drawing Title
Existing and Proposed Roof Plan

Drawing No.	Date
100-EX+PR-114	25/10/2022

Scale	Revision
1:100 @ A3	

Status
For Planning

Rev	Date	Detail
-----	------	--------




North

Existing and Proposed Roof Plan

Scale 1:100 @A3

0 2m 4m 6m 8m 10m

All dimensions in millimetres unless otherwise indicated. Drawing is issued for information purposes only. All dimensions to be verified on site prior to commencement of any work or the production of any shop drawing. All discrepancies to be reported to Pencil and Brick immediately. This drawing is to be read with all consultants drawings and any other related information.

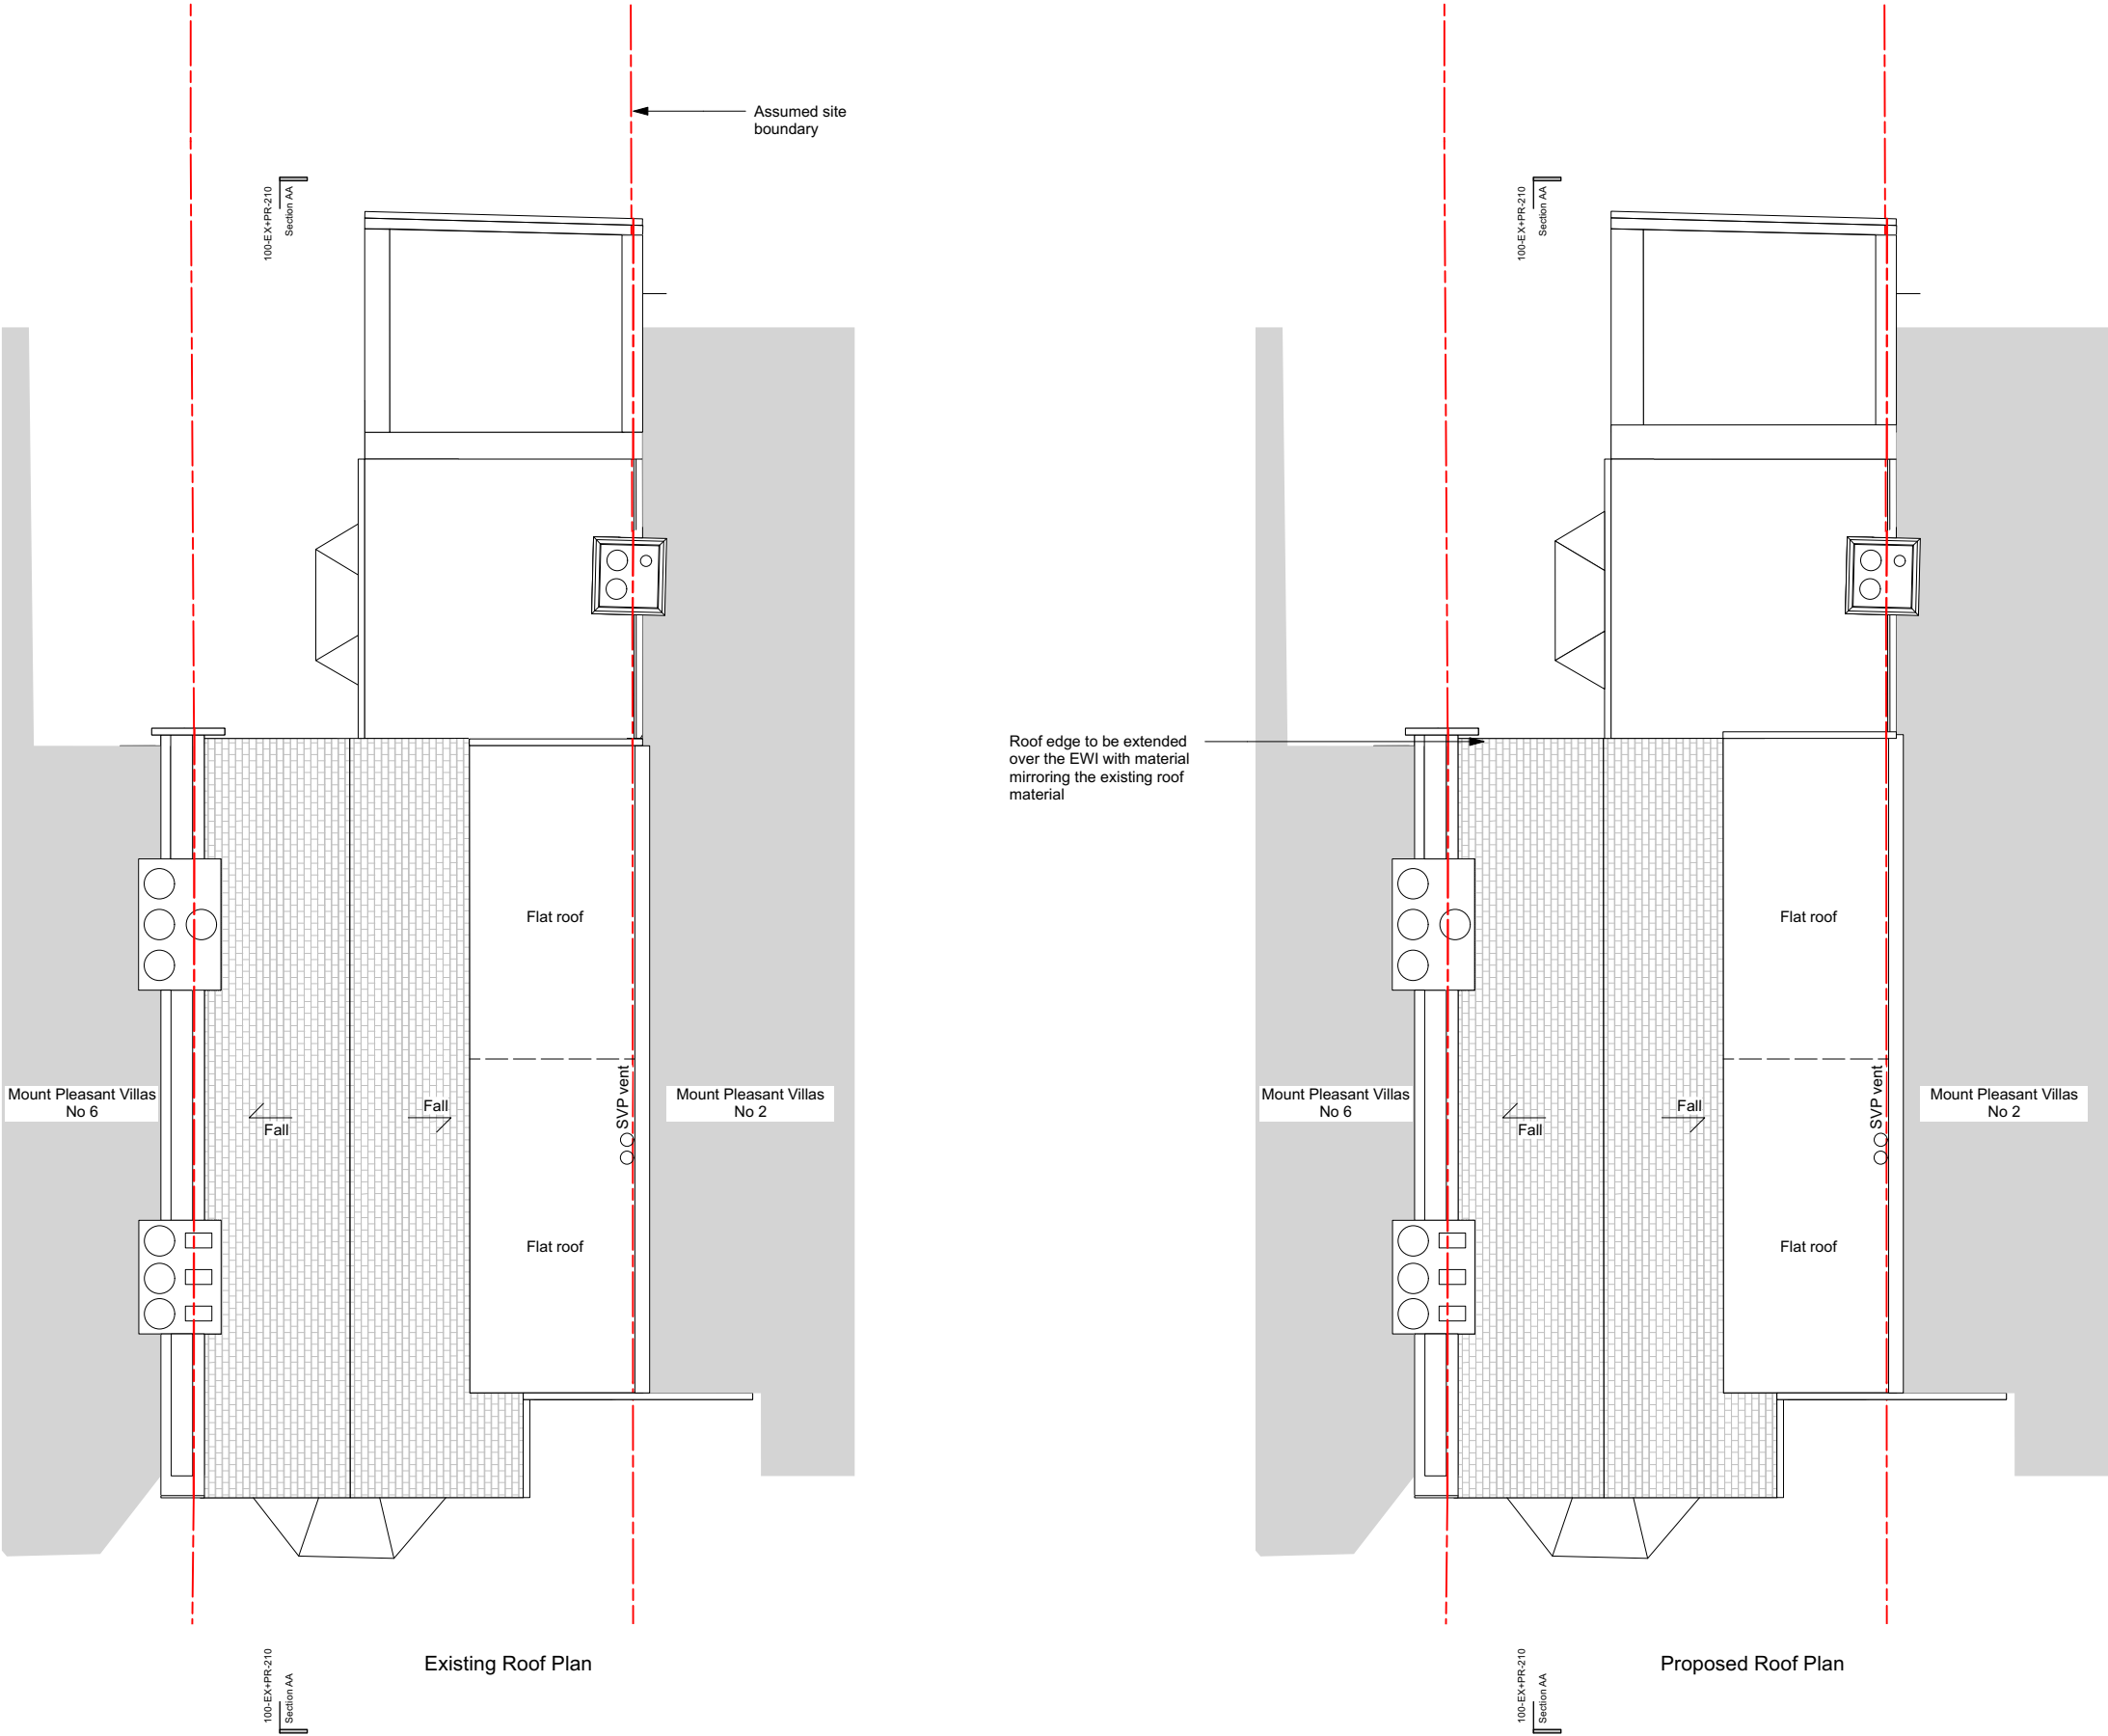

Pencil and Brick

6 Links Yard, 29a Spelman Street, E1 5LX
studio@pencilandbrick.co.uk

Client
Concealed for privacy reasons

Site
4 Mount Pleasant Villas, N4 4HD, Haringey, London



Drawing Title
Existing and Proposed Section AA

Drawing No.	Date
100-EX+PR-210	25/10/2022

Scale	Revision
1:100 @ A3	

Status
For Planning


Rev	Date	Detail
-----	------	--------

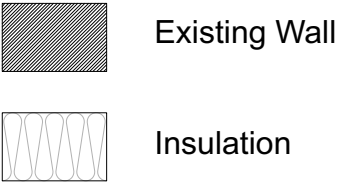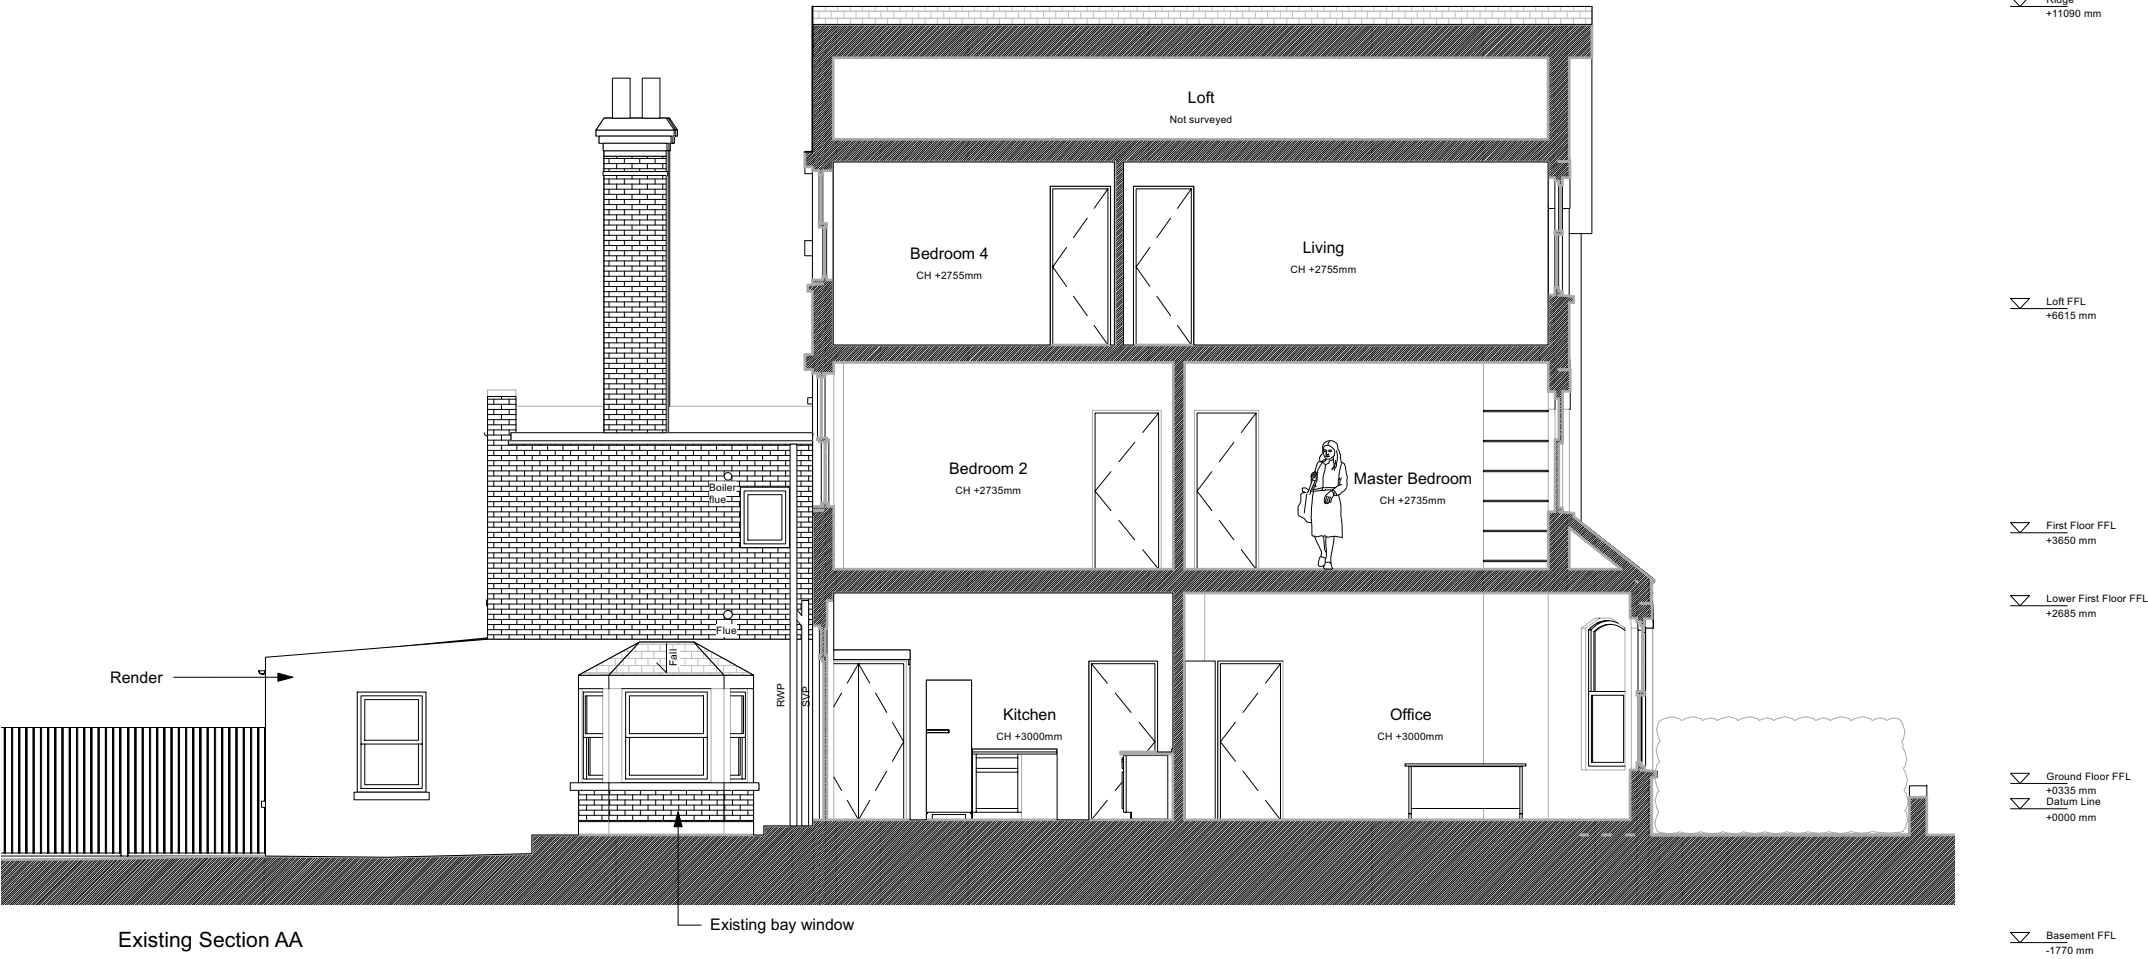

Existing and Proposed Section AA
Scale 1:100 @A3



All dimensions in millimetres unless otherwise indicated. Drawing is issued for information purposes only. All dimensions to be verified on site prior to commencement of any work or the production of any shop drawing. All discrepancies to be reported to Pencil and Brick immediately. This drawing is to be read with all consultants drawings and any other related information.

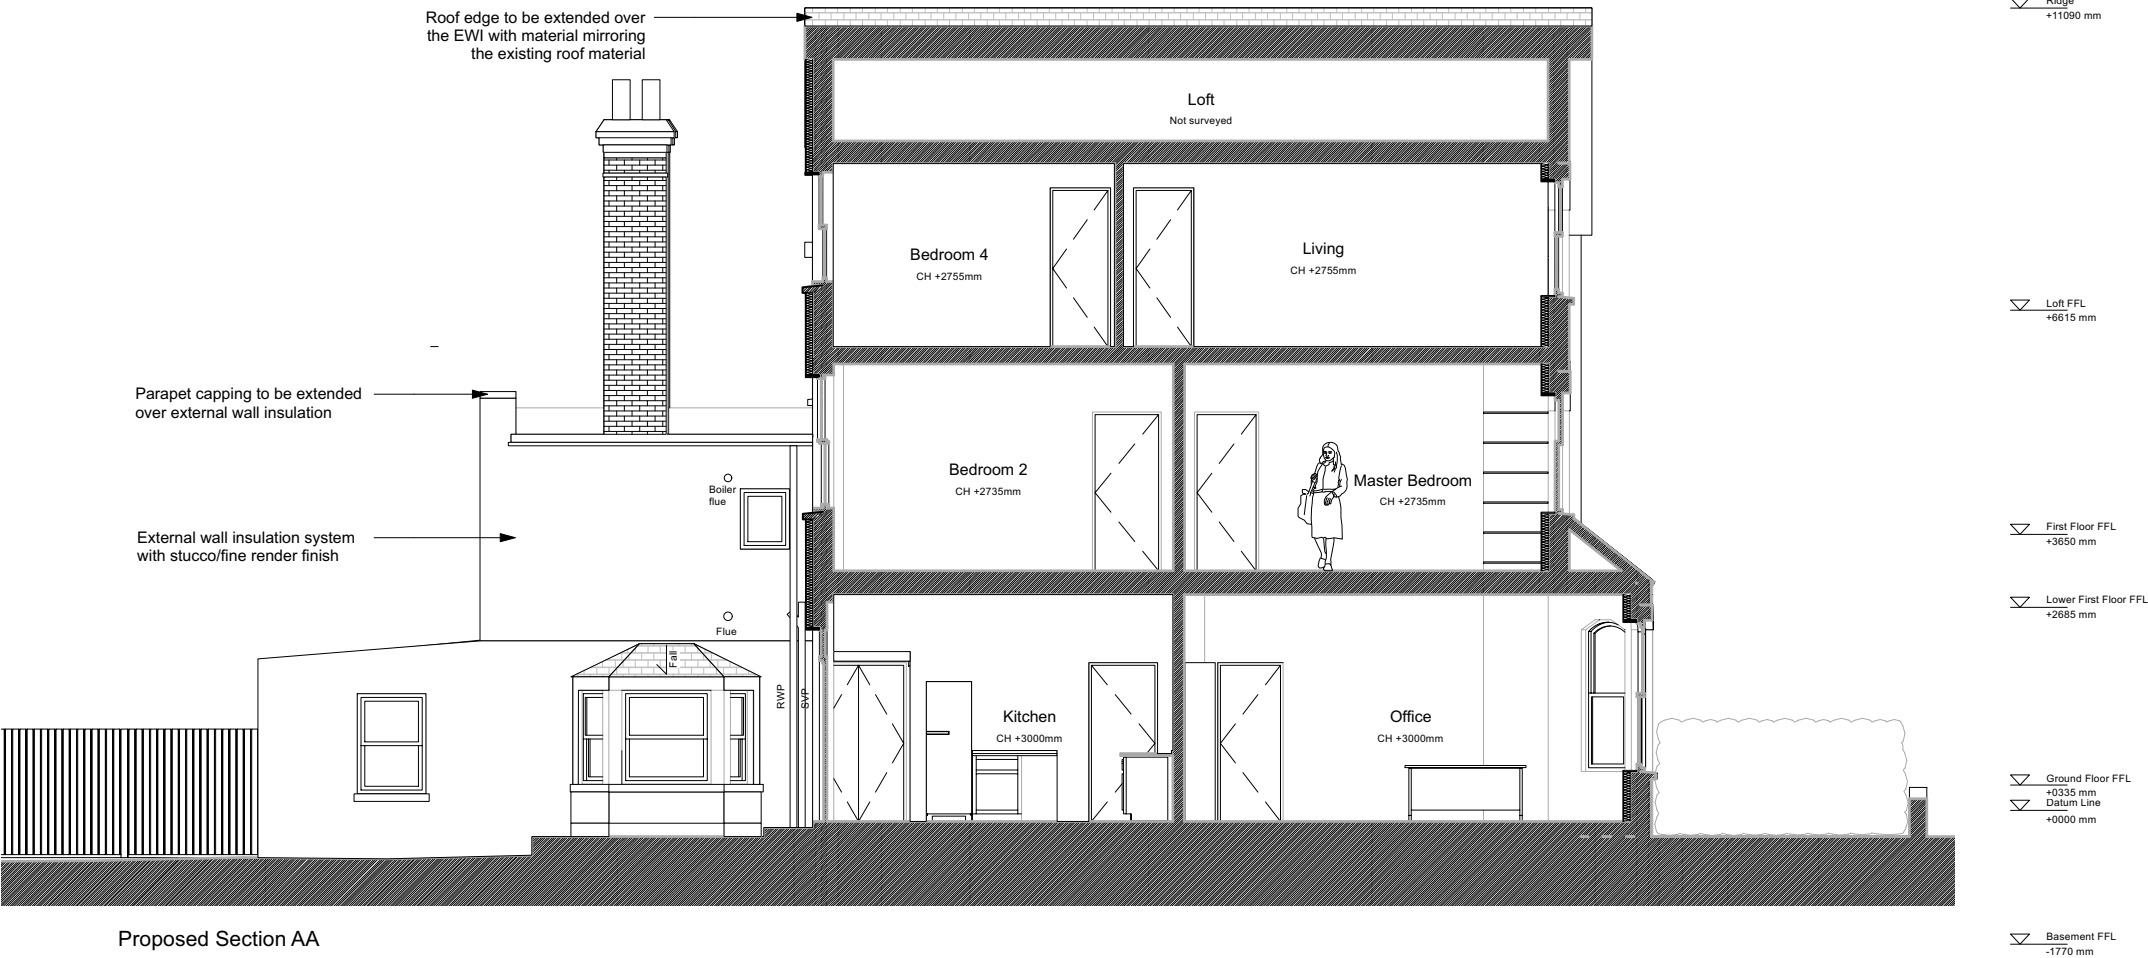

Pencil and Brick

6 Links Yard, 29a Spelman Street, E1 5LX
studio@pencilandbrick.co.uk

Client
Concealed for privacy reasons

Site
4 Mount Pleasant Villas, N4 4HD, Haringey, London


Drawing Title
Existing and Proposed Section BB


Drawing No.	Date
100-EX+PR-211	25/10/2022

Scale	Revision
1:100 @ A3	

Status
For Planning

Rev	Date	Detail
-----	------	--------


 
 Existing Wall

  Insulation

Existing and Proposed Section BB
Scale 1:100 @A3



All dimensions in millimetres unless otherwise indicated. Drawing is issued for information purposes only. All dimensions to be verified on site prior to commencement of any work or the production of any shop drawing. All discrepancies to be reported to Pencil and Brick immediately. This drawing is to be read with all consultants drawings and any other related information.

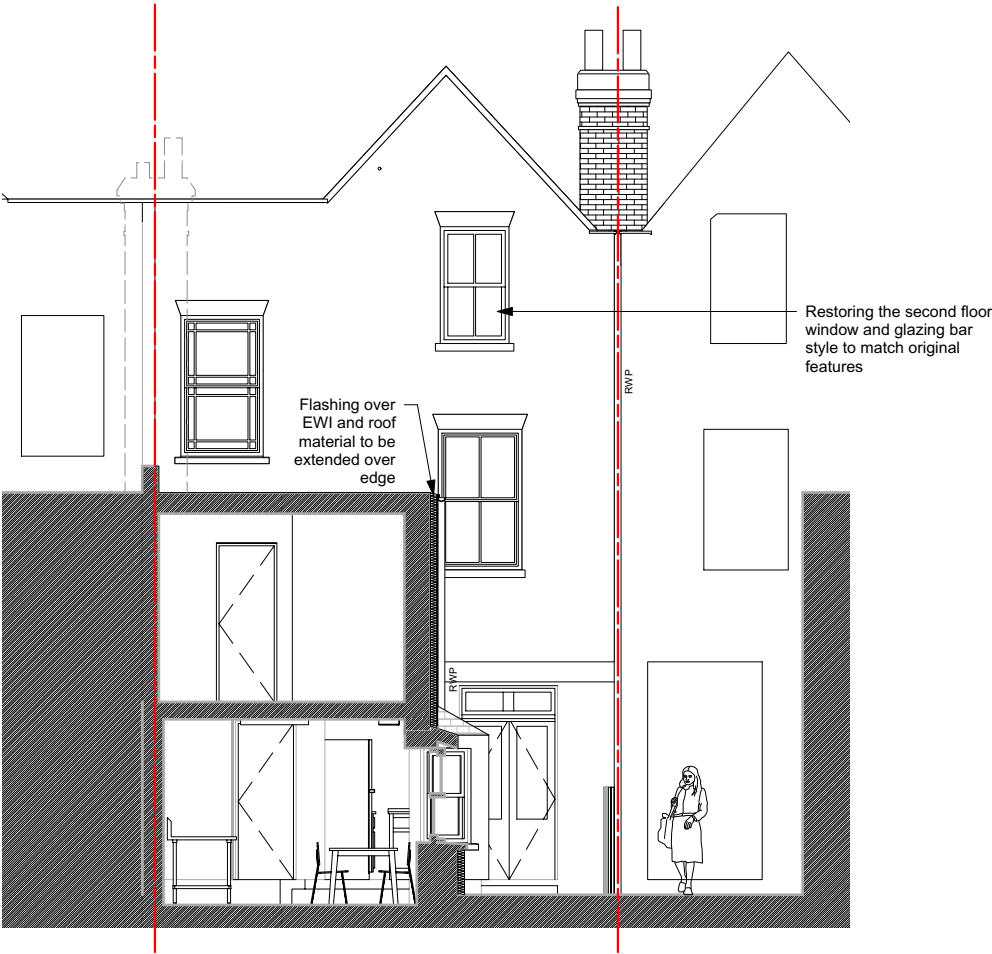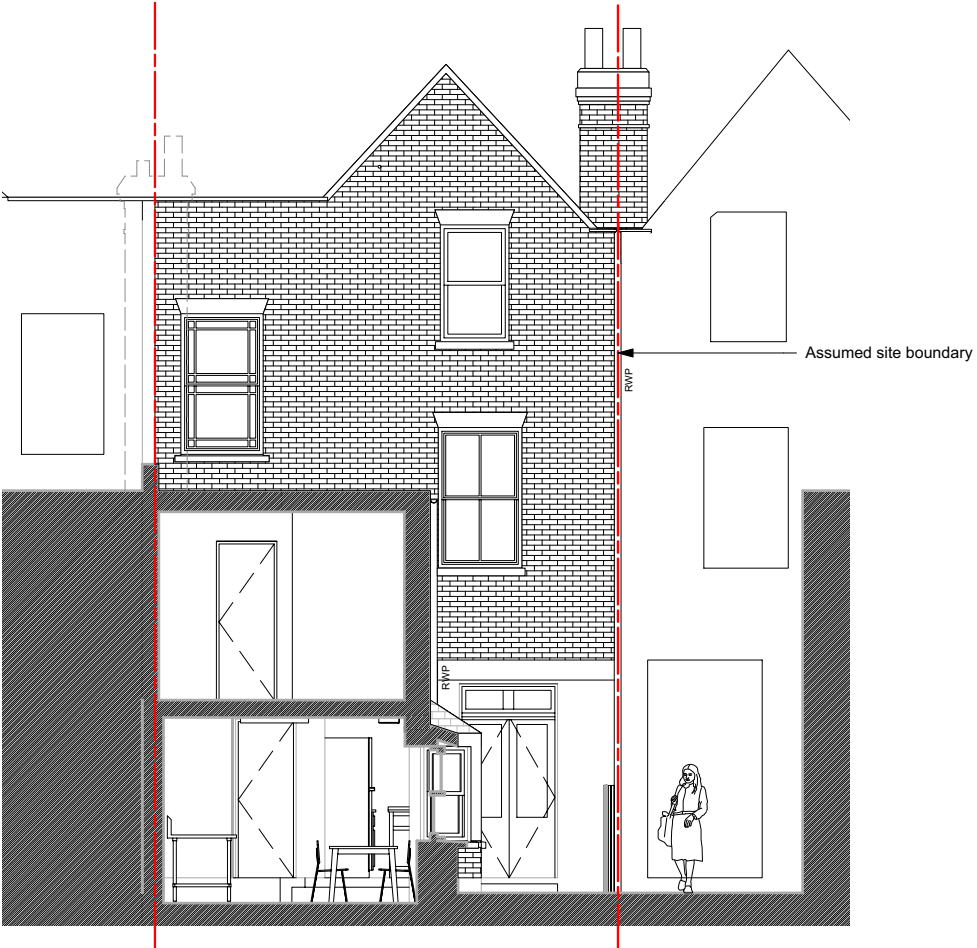

Pencil and Brick

6 Links Yard, 29a Spelman Street, E1 5LX
studio@pencilandbrick.co.uk

Client
Concealed for privacy reasons

Site
4 Mount Pleasant Villas, N4 4HD, Haringey, London

Drawing Title
Existing and Proposed Front Elevation

Drawing No.	Date
100-EX+PR-310	25/10/2022

Scale	Revision
1:100 @ A3	


Status
For Planning

Rev	Date	Detail
-----	------	--------

Existing and Proposed Front Elevation Scale 1:100 @A3



All dimensions in millimetres unless otherwise indicated. Drawing is issued for information purposes only. All dimensions to be verified on site prior to commencement of any work or the production of any shop drawing. All discrepancies to be reported to Pencil and Brick immediately. This drawing is to be read with all consultants drawings and any other related information.

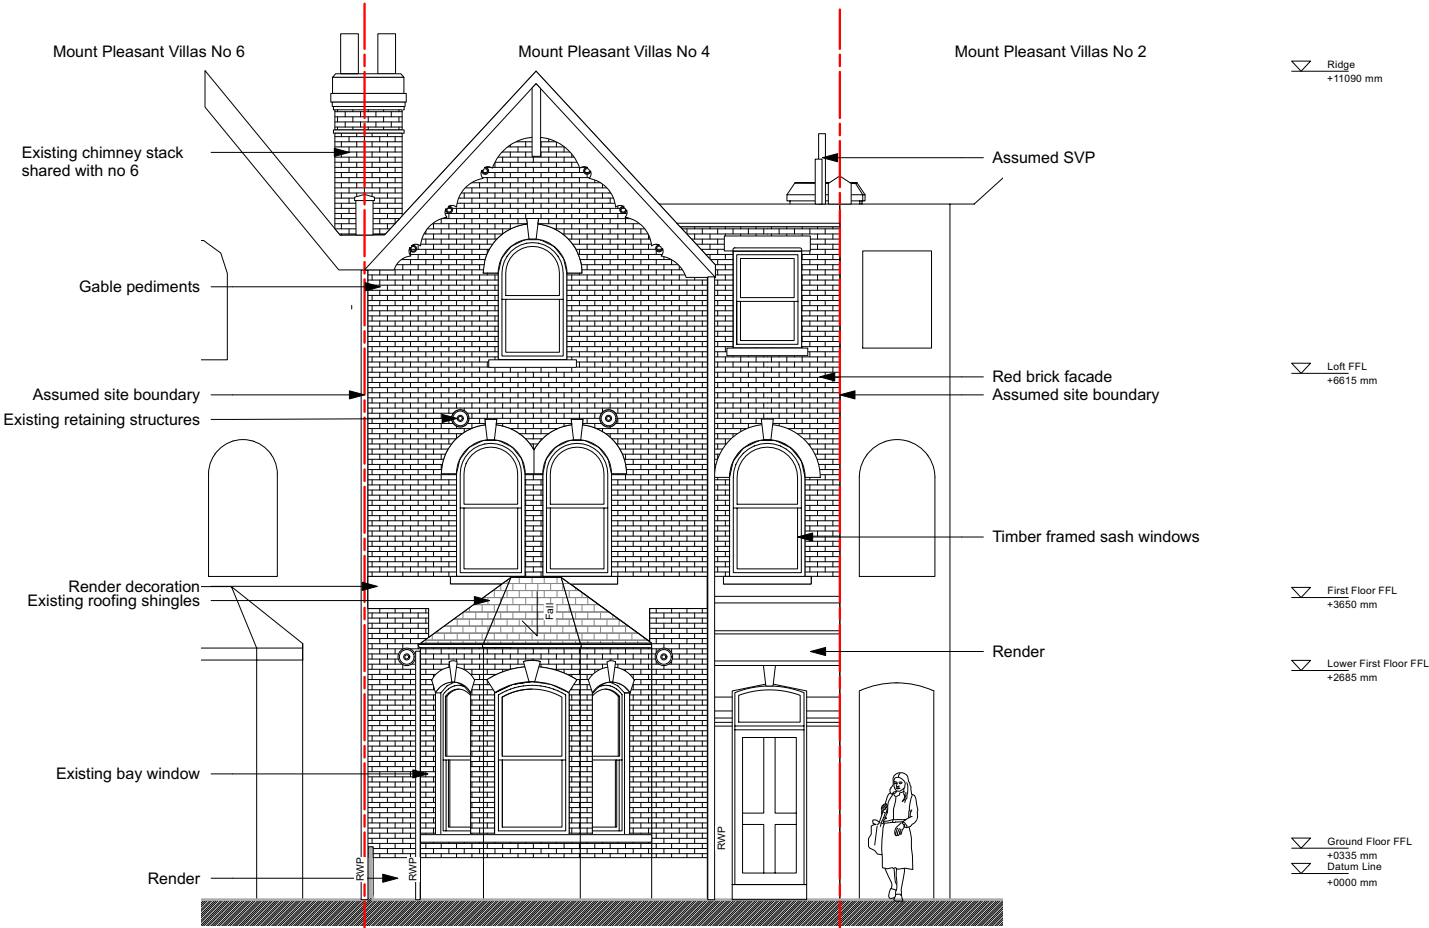

Existing Front Elevation



Proposed Front Elevation

Pencil and Brick

6 Links Yard, 29a Spelman Street, E1 5LX
studio@pencilandbrick.co.uk

Client
Concealed for privacy reasons

Site
4 Mount Pleasant Villas, N4 4HD, Haringey, London

Drawing Title
Existing and Proposed Rear Elevation

Drawing No.	Date
100-EX+PR-311	25/10/2022

Scale	Revision
1:100 @ A3	

Status
For Planning

Rev	Date	Detail
-----	------	--------



Existing Rear Elevation



Proposed Rear Elevation

Existing and Proposed Rear Elevation

Scale 1:100 @A3

0 2m 4m 6m 8m 10m

All dimensions in millimetres unless otherwise indicated. Drawing is issued for information purposes only. All dimensions to be verified on site prior to commencement of any work or the production of any shop drawing. All discrepancies to be reported to Pencil and Brick immediately. This drawing is to be read with all consultants drawings and any other related information.