

Pencil and Brick

6 Links Yard, 29a Spelman Street, E1 5LX
studio@pencilandbrick.co.uk

Client
Concealed for privacy

Site
4 Mount Pleasant Villas, N4 4HD, Haringey, London

Drawing Title
Existing and Proposed Rear Elevation

Drawing No.	Date
100-EaP-321	18/01/2023

Scale	Revision
1:100 @ A3	

Status
For Planning

Rev	Date	Detail
-----	------	--------



Existing Rear Elevation

Ridge
+11090 mm

Loft FFL
+6615 mm

First Floor FFL
+3650 mm

Lower First Floor FFL
+2685 mm

Ground Floor FFL
+0335 mm
Datum Line
+0000 mm

Basement FFL
-1770 mm

Ridge
+11090 mm

Loft FFL
+6615 mm

First Floor FFL
+3650 mm

Lower First Floor FFL
+2685 mm

Ground Floor FFL
+0335 mm
Datum Line
+0000 mm


Basement FFL
-1770 mm

Existing and Proposed Rear Elevation

Scale 1:100 @A3



All dimensions in millimetres unless otherwise indicated. Drawing is issued for information purposes only. All dimensions to be verified on site prior to commencement of any work or the production of any shop drawing. All discrepancies to be reported to Pencil and Brick immediately. This drawing is to be read with all consultants drawings and any other related information.

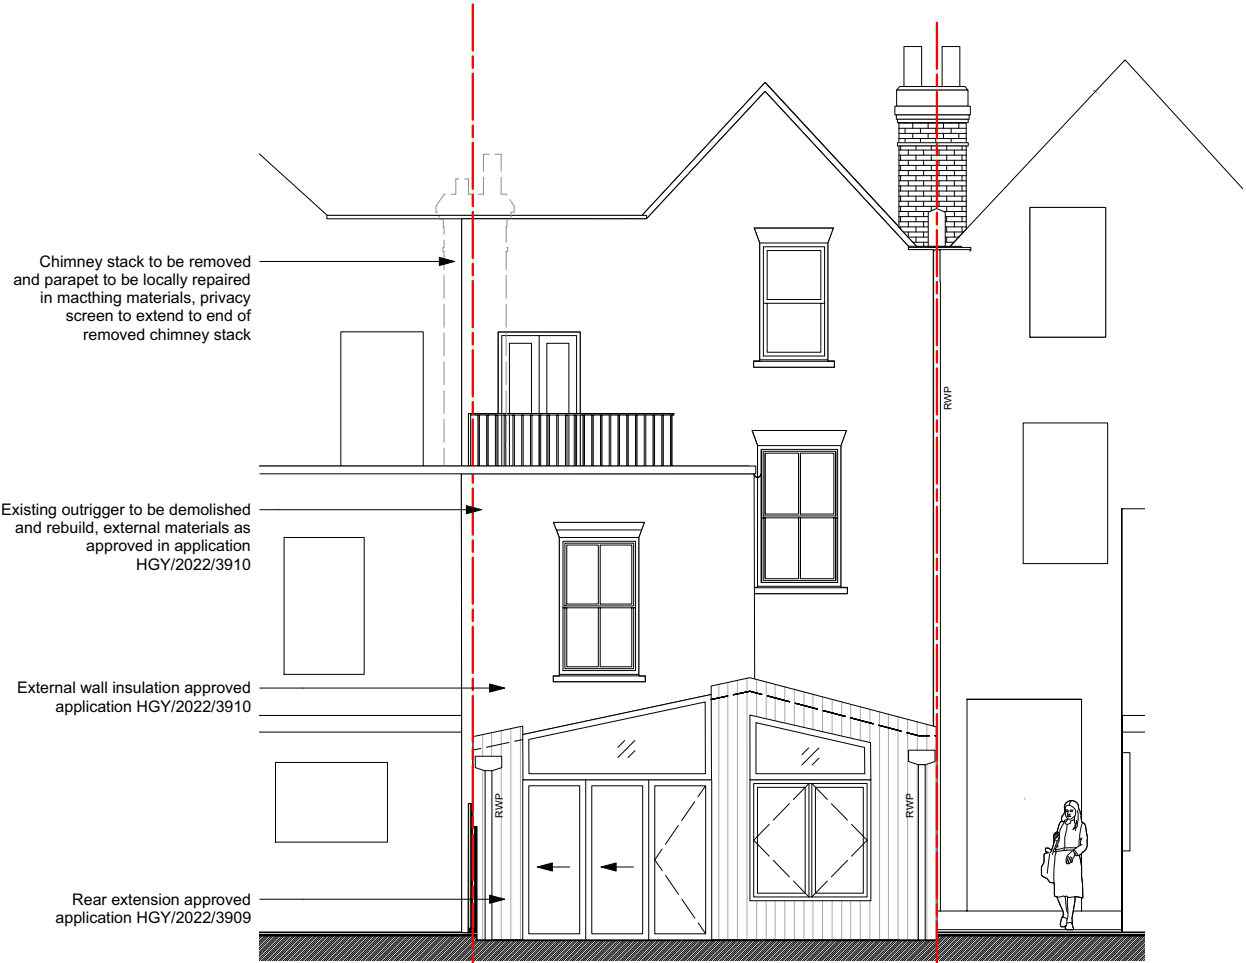

Proposed Rear Elevation