



REAR ELEVATIONS AS THE EXISTING

 

REAR ELEVATIONS AS PROPOSED

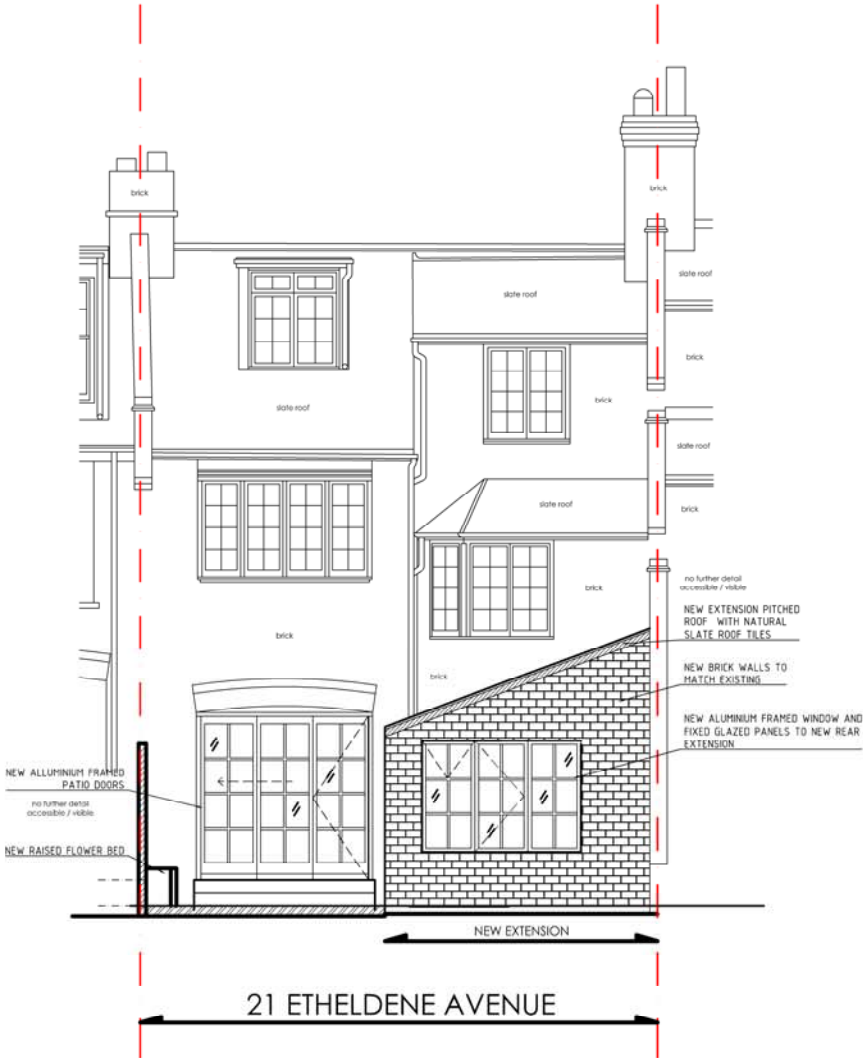

REV	DATE/REV	WHO/REV		WHO/CHECK	CLIENT:	PROJECT: 21 ETHELDENE AVENUE, LONDON N10 3QG	SCALE: 1:100	DESIGN/DRAWN: TN	CHECKED: CH	DATE: 16.12.2022	STUDIO HANEL LTD 7 Torriano Mews NW5 2RZ - LONDON info.uk@p-u-r-a.com www.p-u-r-a.com +44-(0)2072 849 763
REV	DATE	BY	DESCRIPTION	CHK	STUDIO HANEL LTD	DRAWING TITLE:	FORMAT:	PROJECT No:	DRAWING No:	REV:	
DRAWING STATUS:						REAR ELEVATIONS (NORTH-WEST FACING)	A3	0745	P401	C	
INFORMATION											