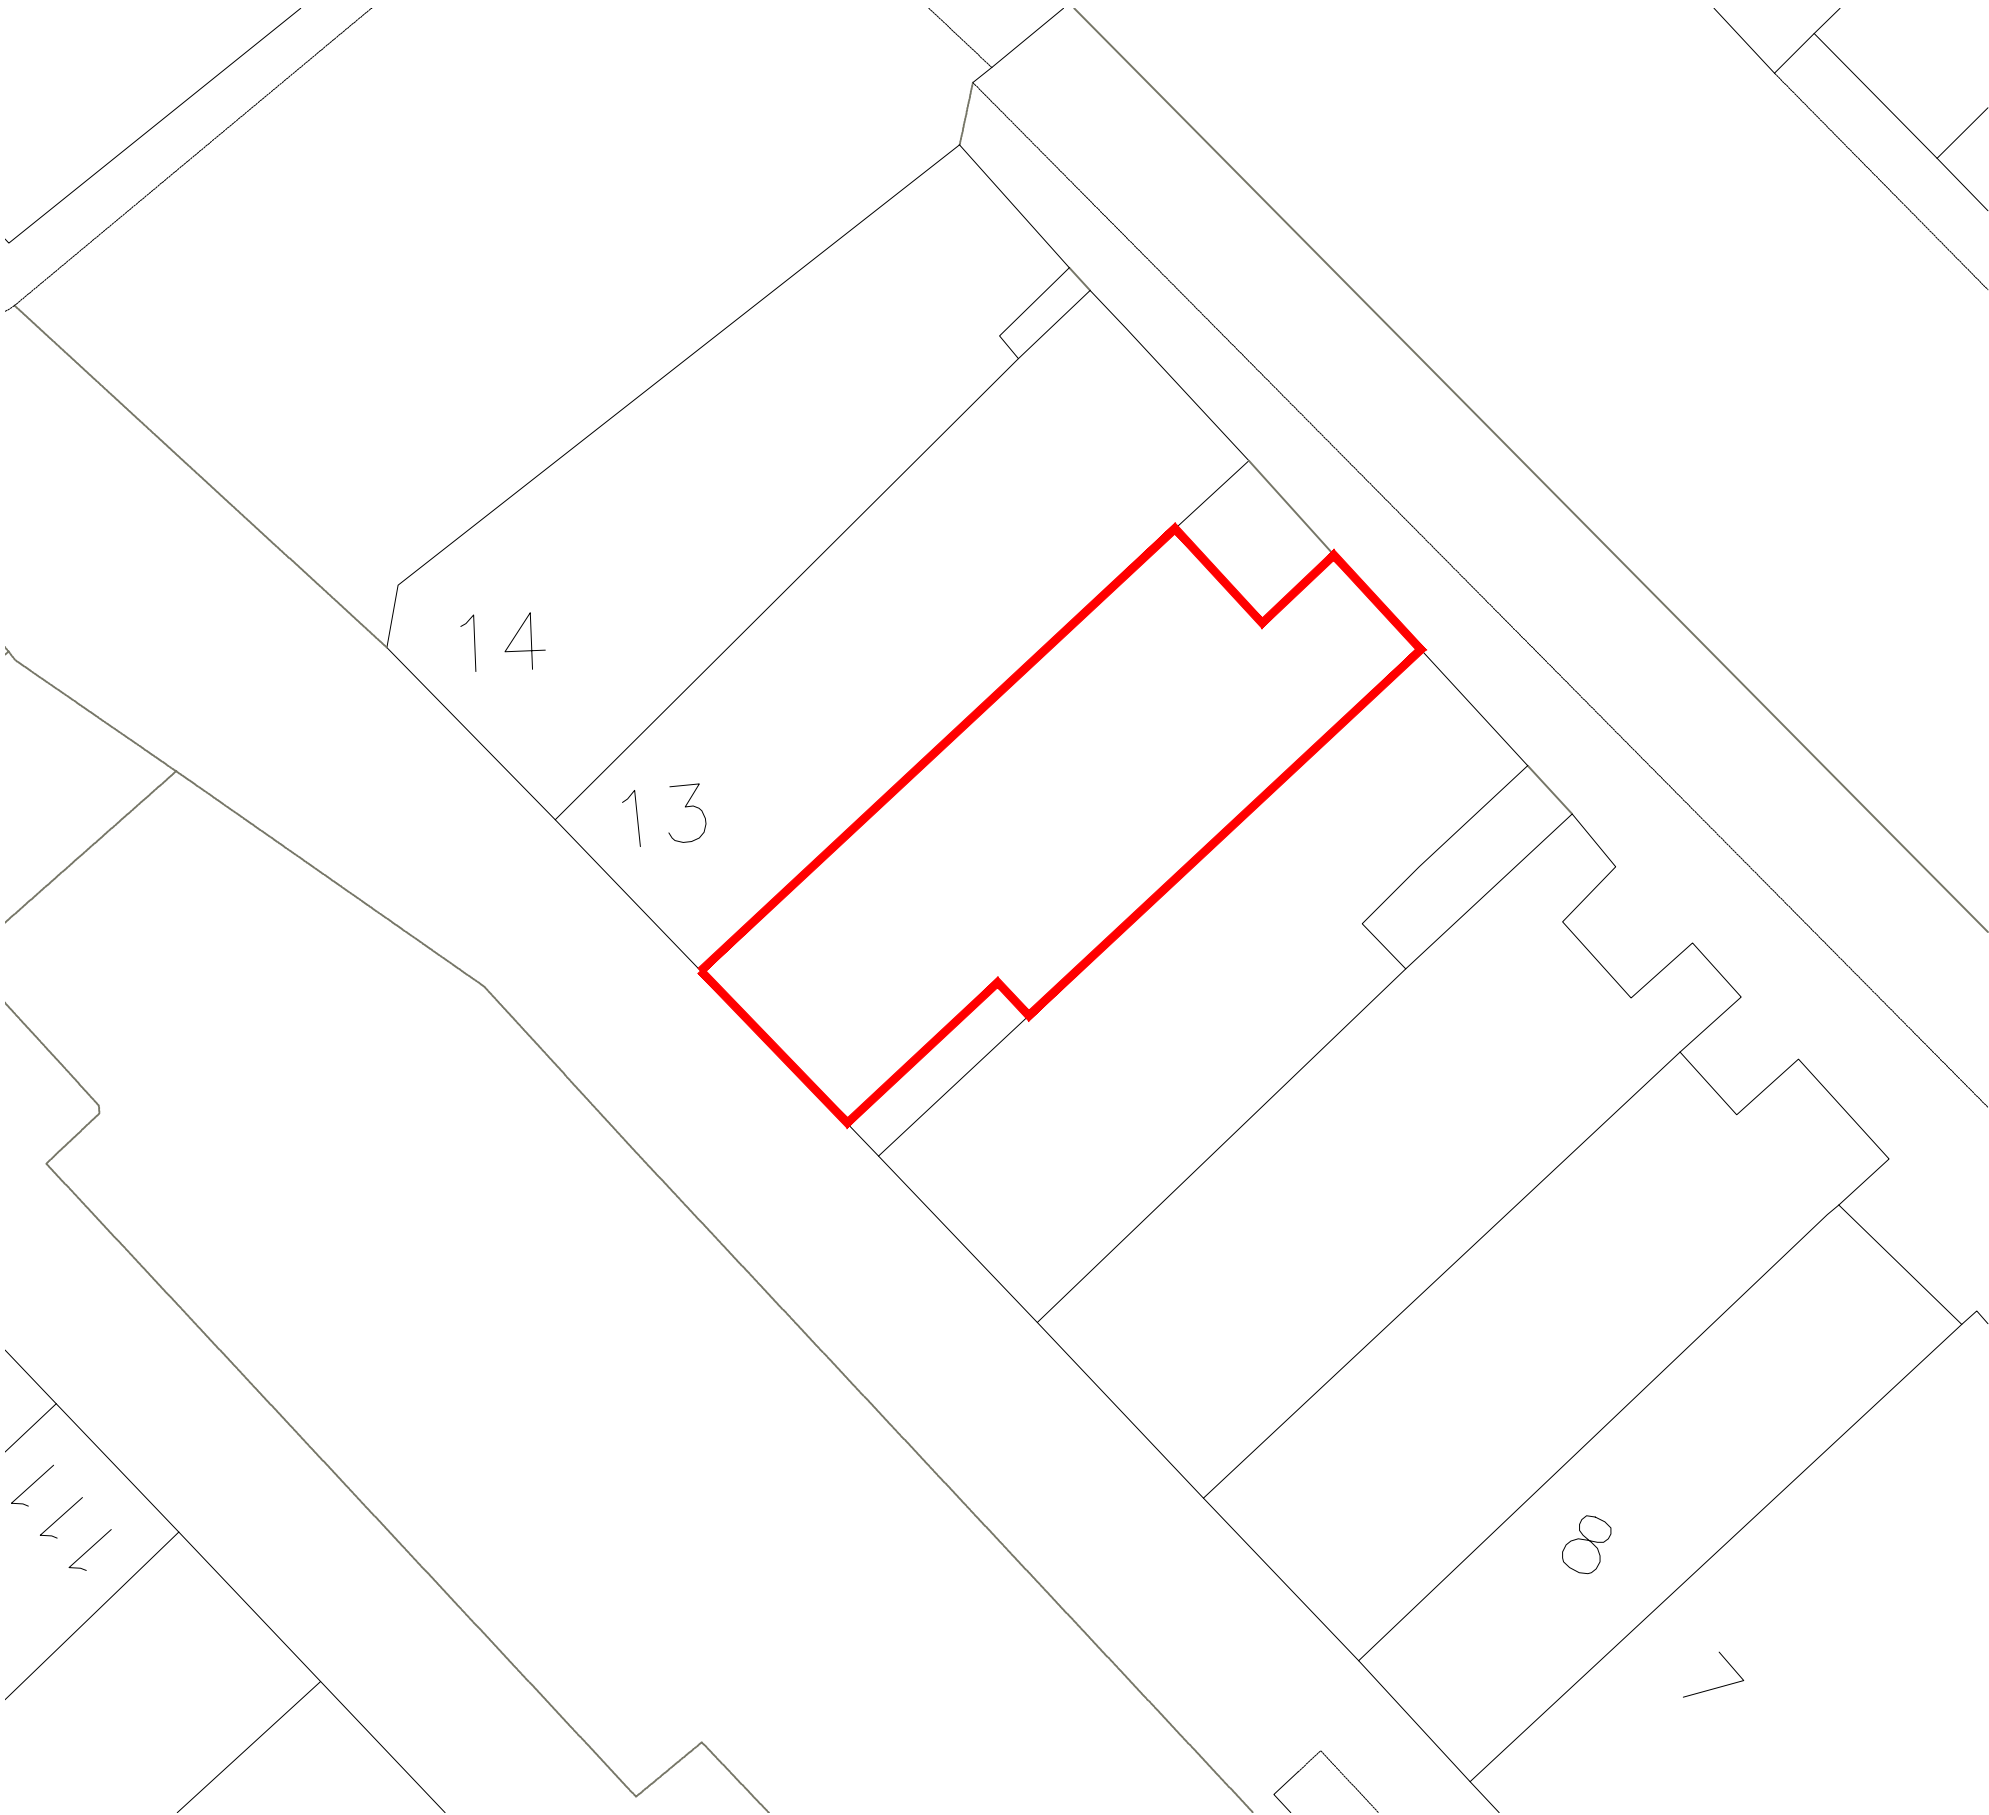


Rev:	Date:	Description:	LINDLEYARCHITECTS Robin Hill Studio, Nutcombe Lane, Hindhead Surrey GU26 6BP E: enquiries@lindleyarchitects.com W: www.lindleyarchitects.com project: H & T Shop, 12 Cheepside, Wood Green, London N22 6HH			drawing title: Block Site Plan				
			job Ng: 22_016	date: Jan 2023	drawn: ML	checked:	approved:	scale@A3: 1:200	revision: -	drawing Ng: P 01_002