



SCALE 1:1250

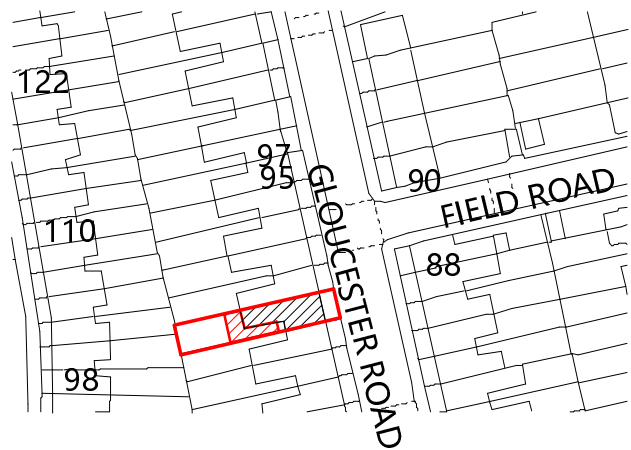


LOCATION PLAN

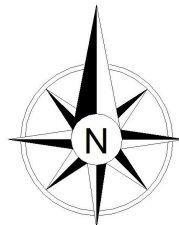


- Site
- Existing Building Footprint
- Proposed Building Footprint

EXISTING 1:200

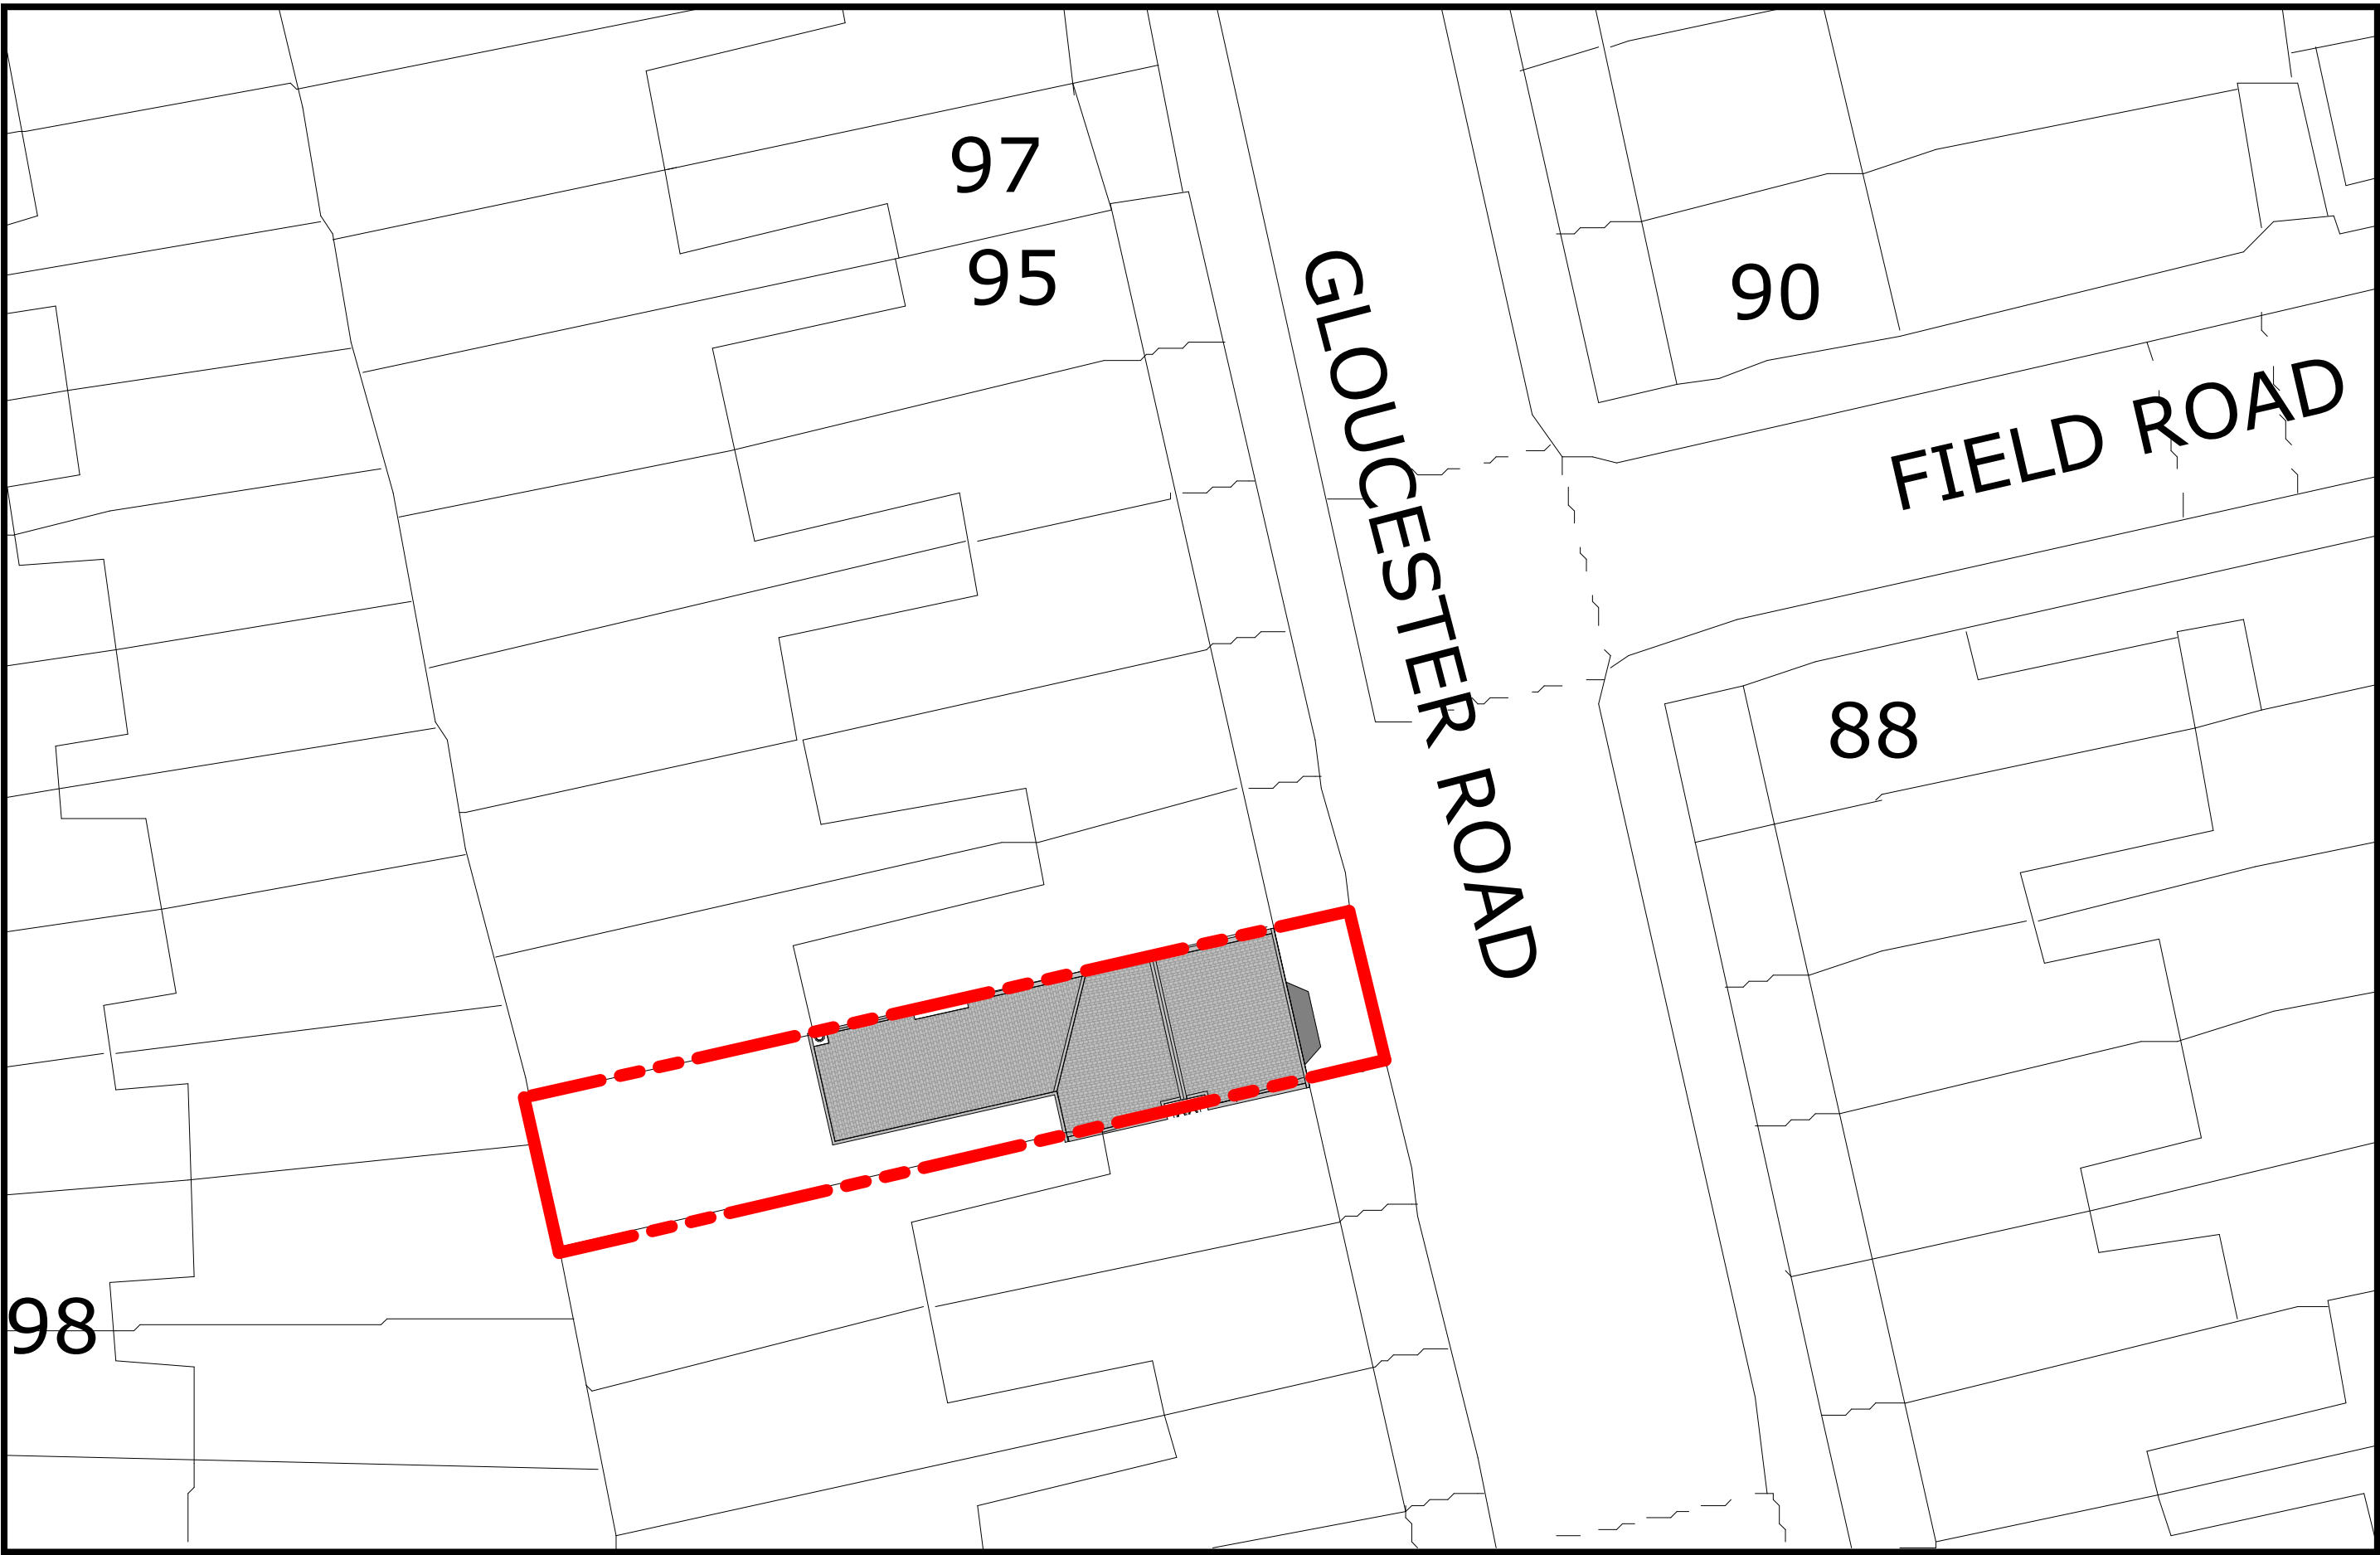


EXISTING SITE PLAN

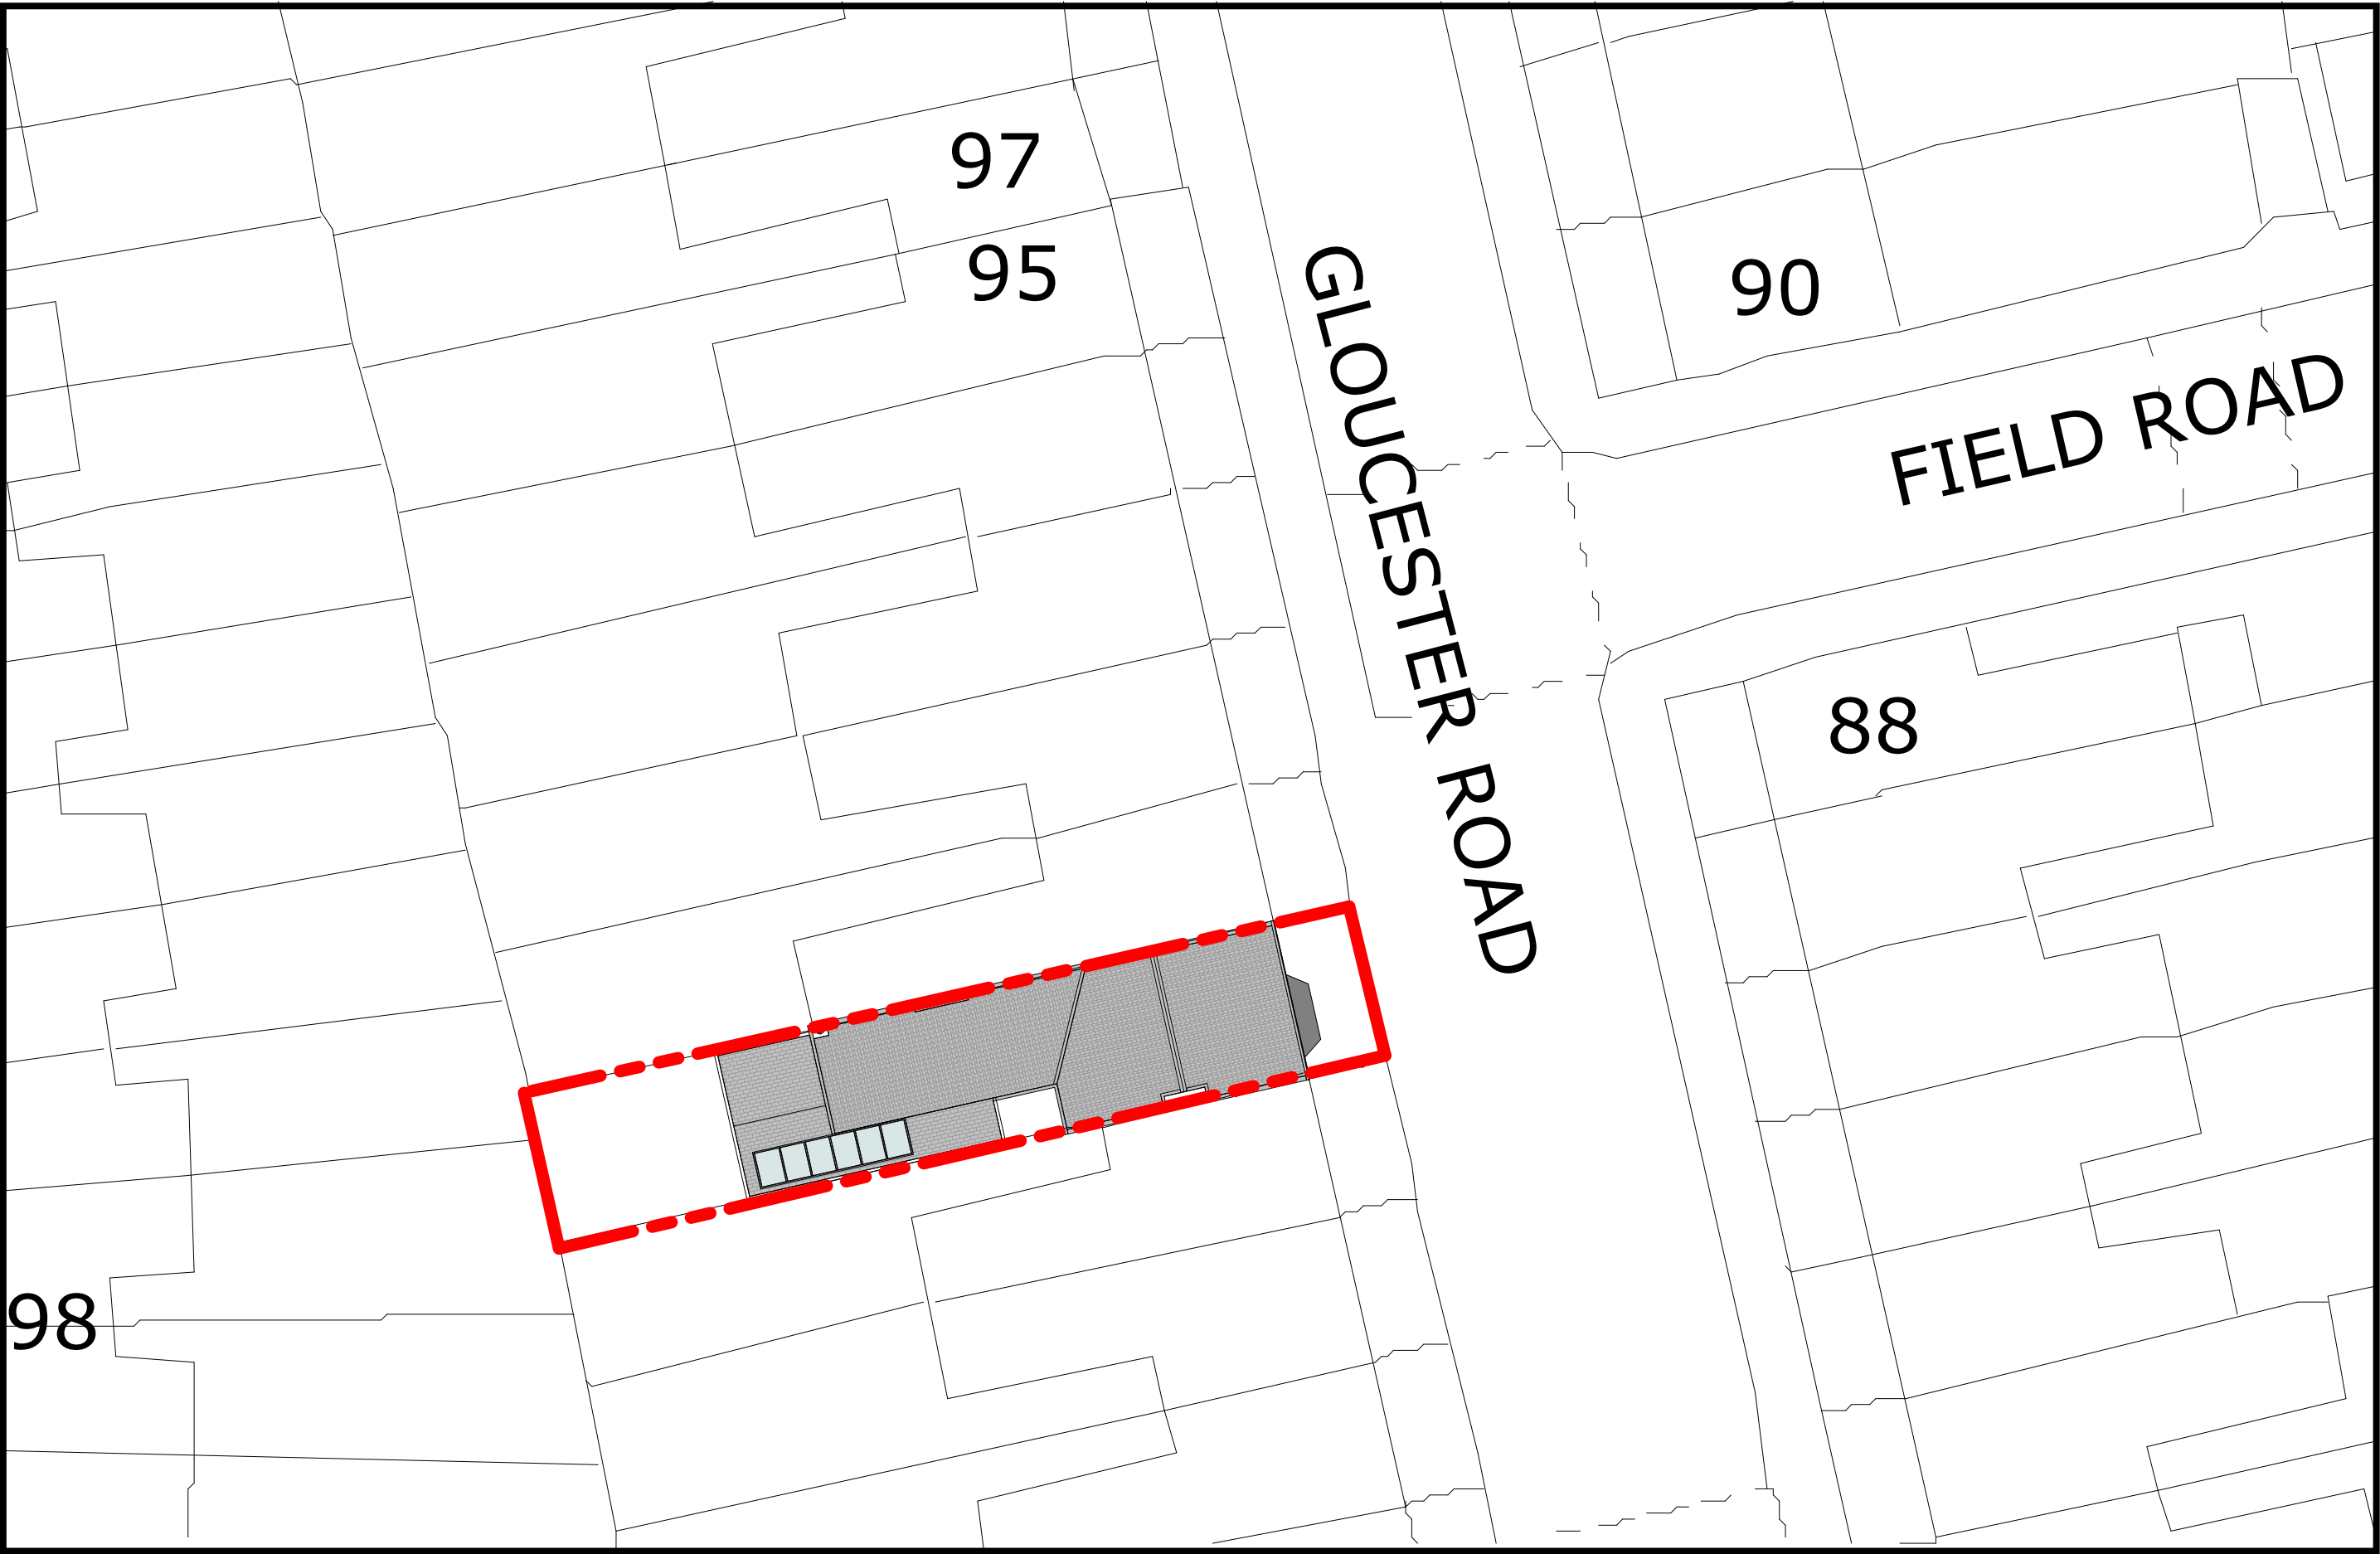

PROPOSED SITE PLAN

Copyright (c)
Virtue Architecture
This drawing which is the property of Virtue Architecture is the subject of Intellectual Property Rights including copyright and design right and shall not be reproduced, copied, loaned or submitted to any other party without the

All drawings must be drawn to scale. Any discrepancies to be reported to the Virtue Architecture prior to setting out or ordering of any materials.

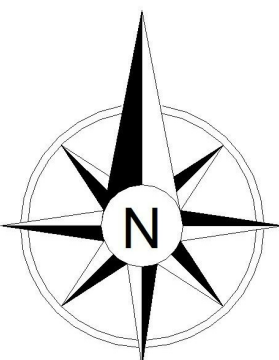

Project
Proposed Ground Floor Wrap around and 3m rear Extension
85a Gloucester Road,
London, N17 6DA

Client
85a Gloucester Road,
London, N17 6DA

Drawing Title
Location Plan and Site Plans

Scale 1:1250 @ A1 1:100 @ A1	Drawn RKA 07/30/21	Checked	Authorised
------------------------------------	--------------------------	---------	------------

Drawing Number 00	Rev A
----------------------	----------