


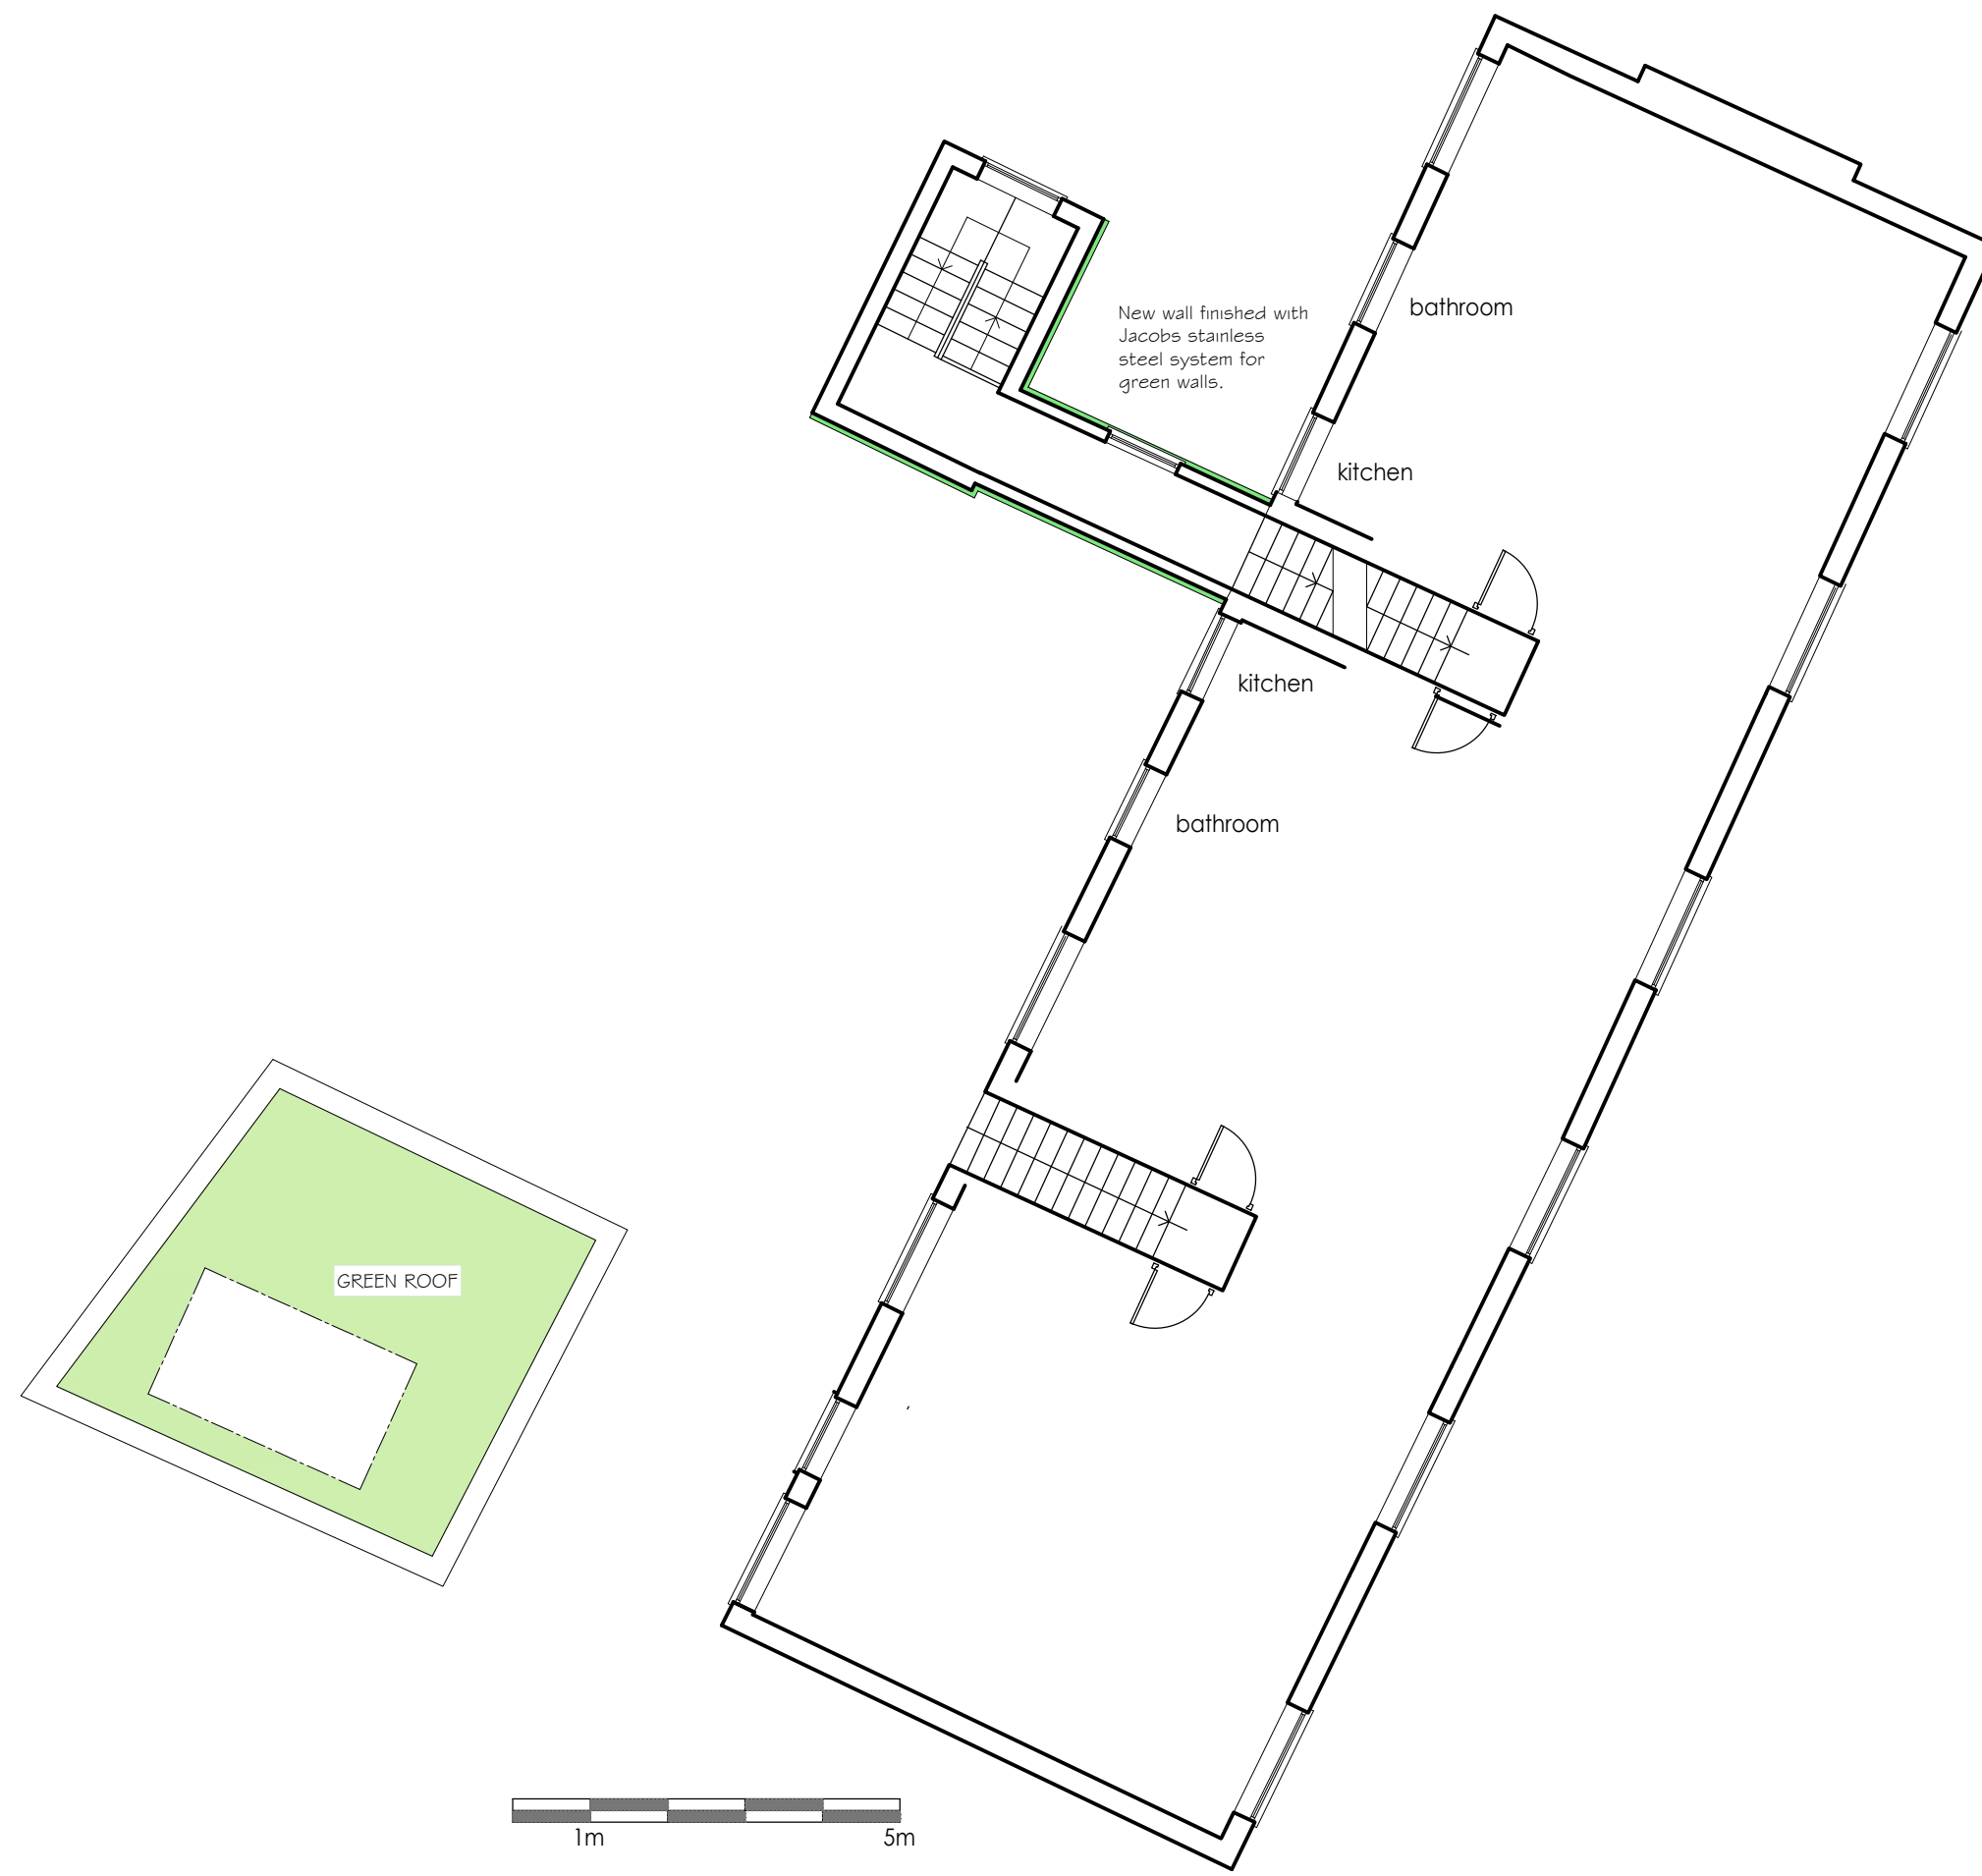

PROPOSED FIRST FLOOR PLAN
SCALE 1:100

Rev A rooflight shown



6 Wrotham Business Park
Barnet, Herts
EN5 4SZ

t: 0208 275 1080
e: enquiries@planningconsent.com
w: www.planningconsent.com

Drawing Title:
**Proposed First Floor
Plan**

Project:
Proposed Extensions and
Alterations to existing block
of flats
Location:

Risborough Court,
Muswell Hill N10 3PP

Scale: 1:100@A3

Drwn: srt

Date: December 2021

Drawing No:

5343	PA	04	A
------	----	----	---