


LANCHESTER ROAD
no. 59

LANCHESTER ROAD
no. 59

property line
no. 57

property line
no. 61

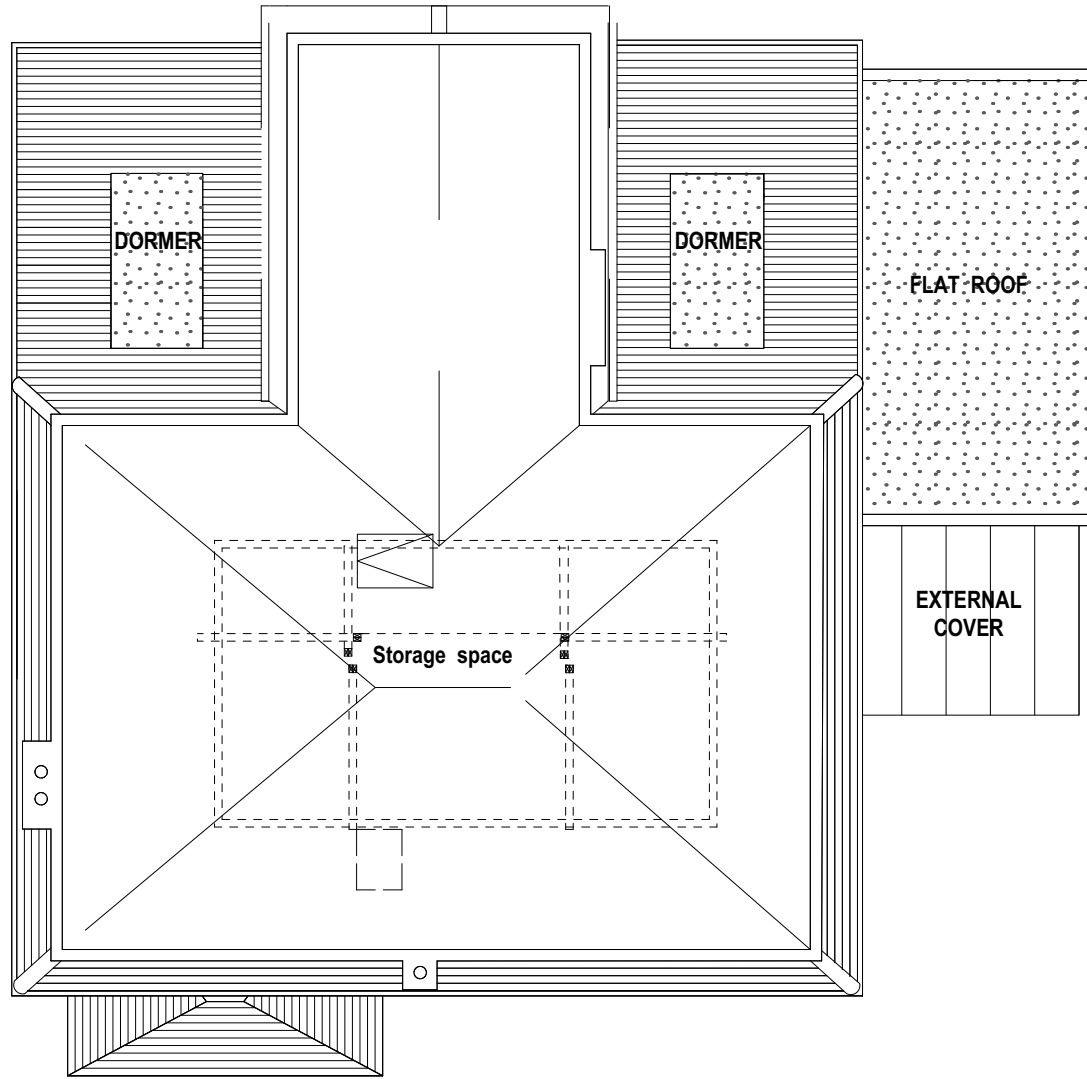


Existing Loft Plan

1:100

property line
no. 57

property line
no. 61

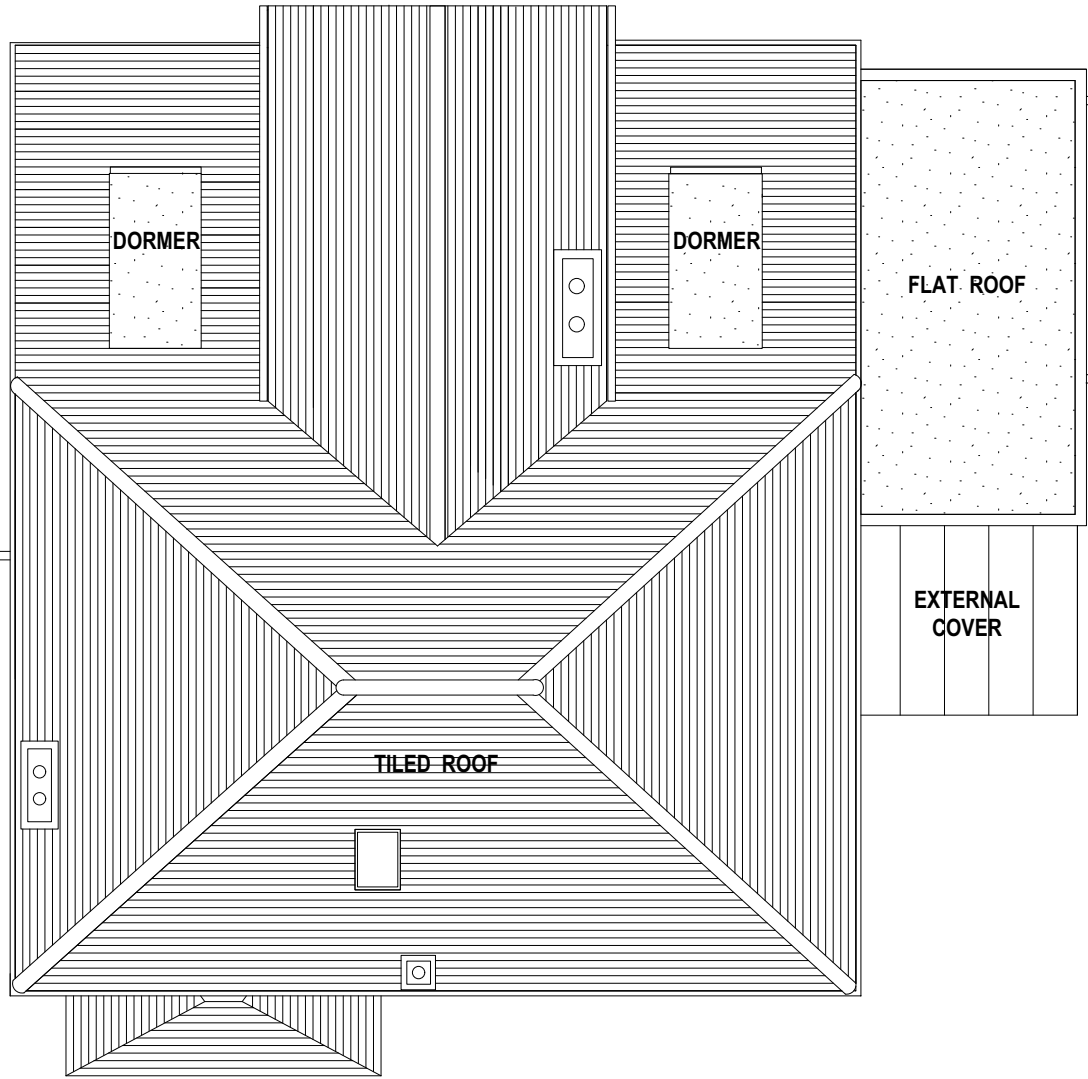


Existing Roof Plan

1:100



Rev: 00 Date: 19.01.2023 Description: Issue for planning

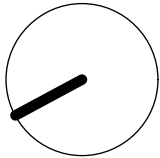

NOTES: Do not scale from this drawing. All dimensions in millimeters. All dimensions to be checked on site. All omissions and discrepancies to be reported to the architect immediately. This drawing is © betterPAD.

Project: **59 Lanchester Road
N6 4SX**

Dwg no: **2114 / PL.02**

Drawing: **Existing Loft and Roof Plan**

Date: January 2023
Scale: 1:100 @ A3

C

bp

D

bp

Rev:

00

better PAD
love your home

W www.betterpad.co.uk
E hello@betterpad.co.uk

Planning