



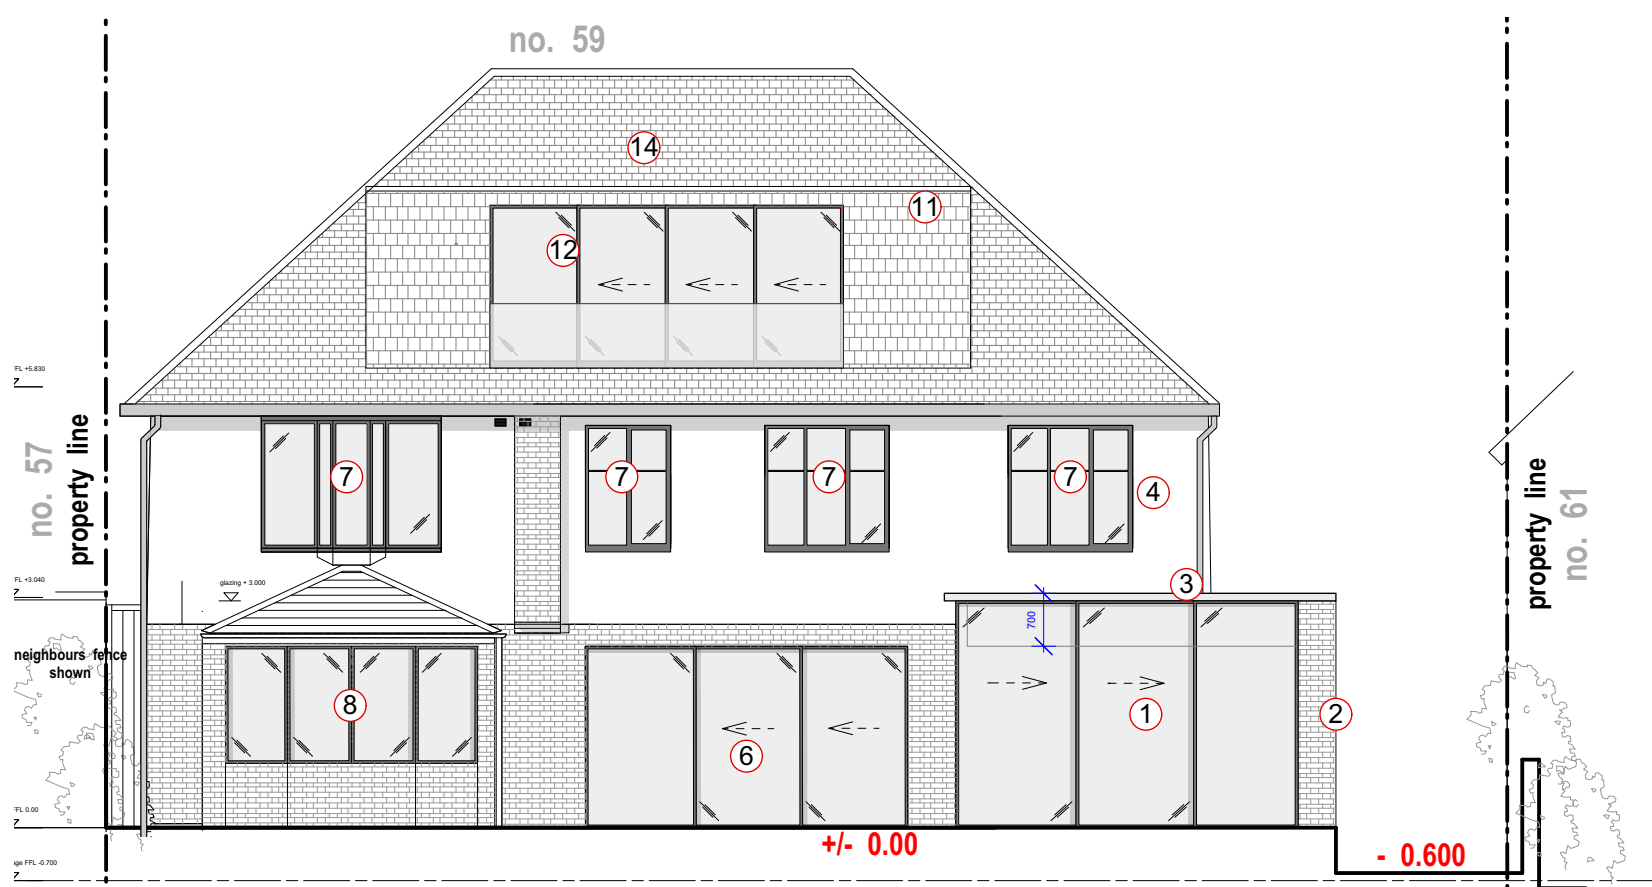

Proposed Rear Elevation

1:100

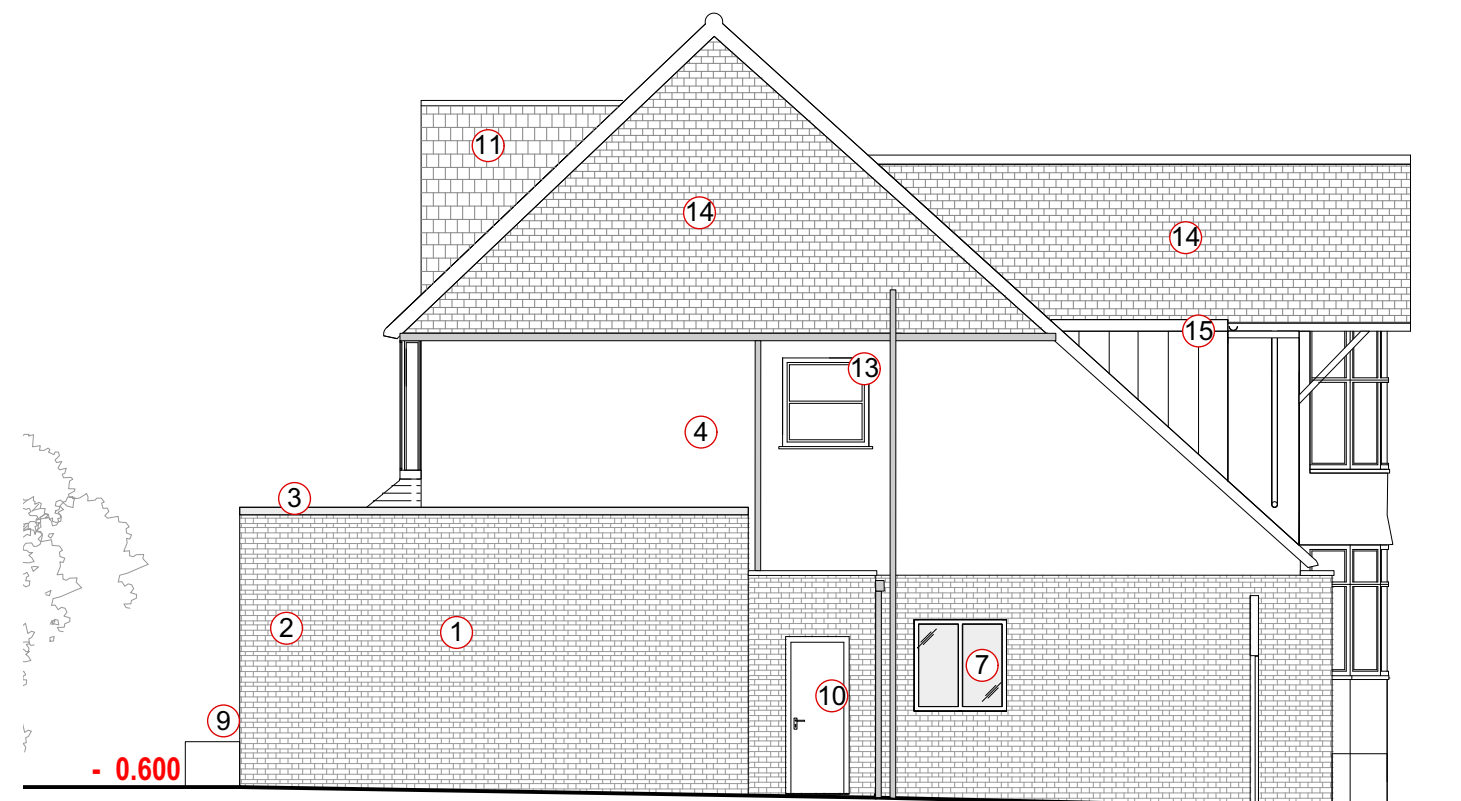

Proposed Side Elevation

1:100



Proposed Side Elevation

1:100



Proposed Front Elevation

1:100

Planning

(X) Please refer to PL.07 for key to tags

0m 4m

Rev: 00 Date: 19.01.2023 Description: Issue for planning

Project: 59 Lanchester Road N6 4SX

Dwg no: 2114 / PL.06

Drawing: Proposed Elevations and Section

NOTES: Do not scale from this drawing. All dimensions in millimeters. All dimensions to be checked on site. All omissions and discrepancies to be reported to the architect immediately. This drawing is © betterPAD.

Date: January 2023 Scale: 1:100 @ A3

C bP

D bP

Rev: 00

W www.betterpad.co.uk E hello@betterpad.co.uk

betterPAD love your home