


Planning Application

January 2023

PL.00	Cover Page, OS Map, Site Block Plan	PL.05	Proposed Loft and Roof Plan
PL.01	Existing Ground and First Floor Plans	PL.06	Proposed Elevations and Section
PL.02	Existing Loft and Roof Plan	PL.07	Key
PL.03	Existing Elevations and Section		
PL.04	Proposed Ground and First Floor Plans		




OS Map
1:1250

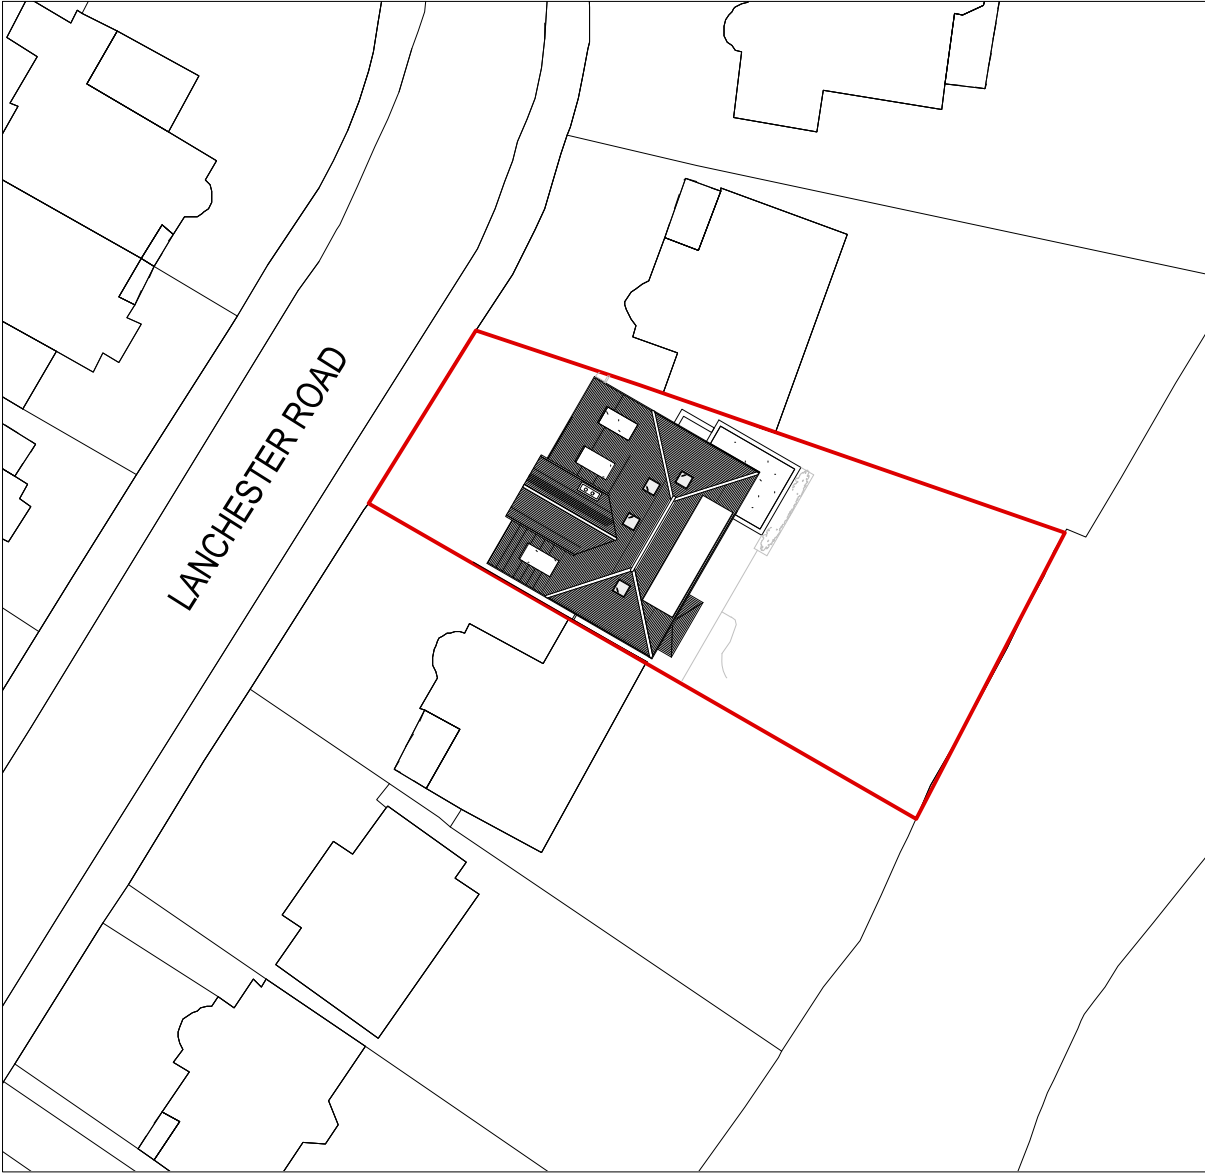

Site Block Plan
1:500

Planning

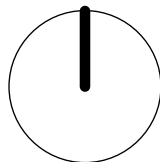Rev: 00		Date: 19.01.2023	Description: Issue for planning		Project: 59 Lanchester Road N6 4SX				 love your home				
					Dwg no: 2114 / PL.00								
					Drawing: Cover Page, OS Map & Site Block Plan								
NOTES: Do not scale from this drawing. All dimensions in millimeters. All dimensions to be checked on site. All omissions and discrepancies to be reported to the architect immediately. This drawing is © betterPAD.					Date: January 2023	Scale: as shown	C bP	D bP	Rev: 00	W www.betterpad.co.uk E hello@betterpad.co.uk			