



LANCHESTER ROAD
no. 59

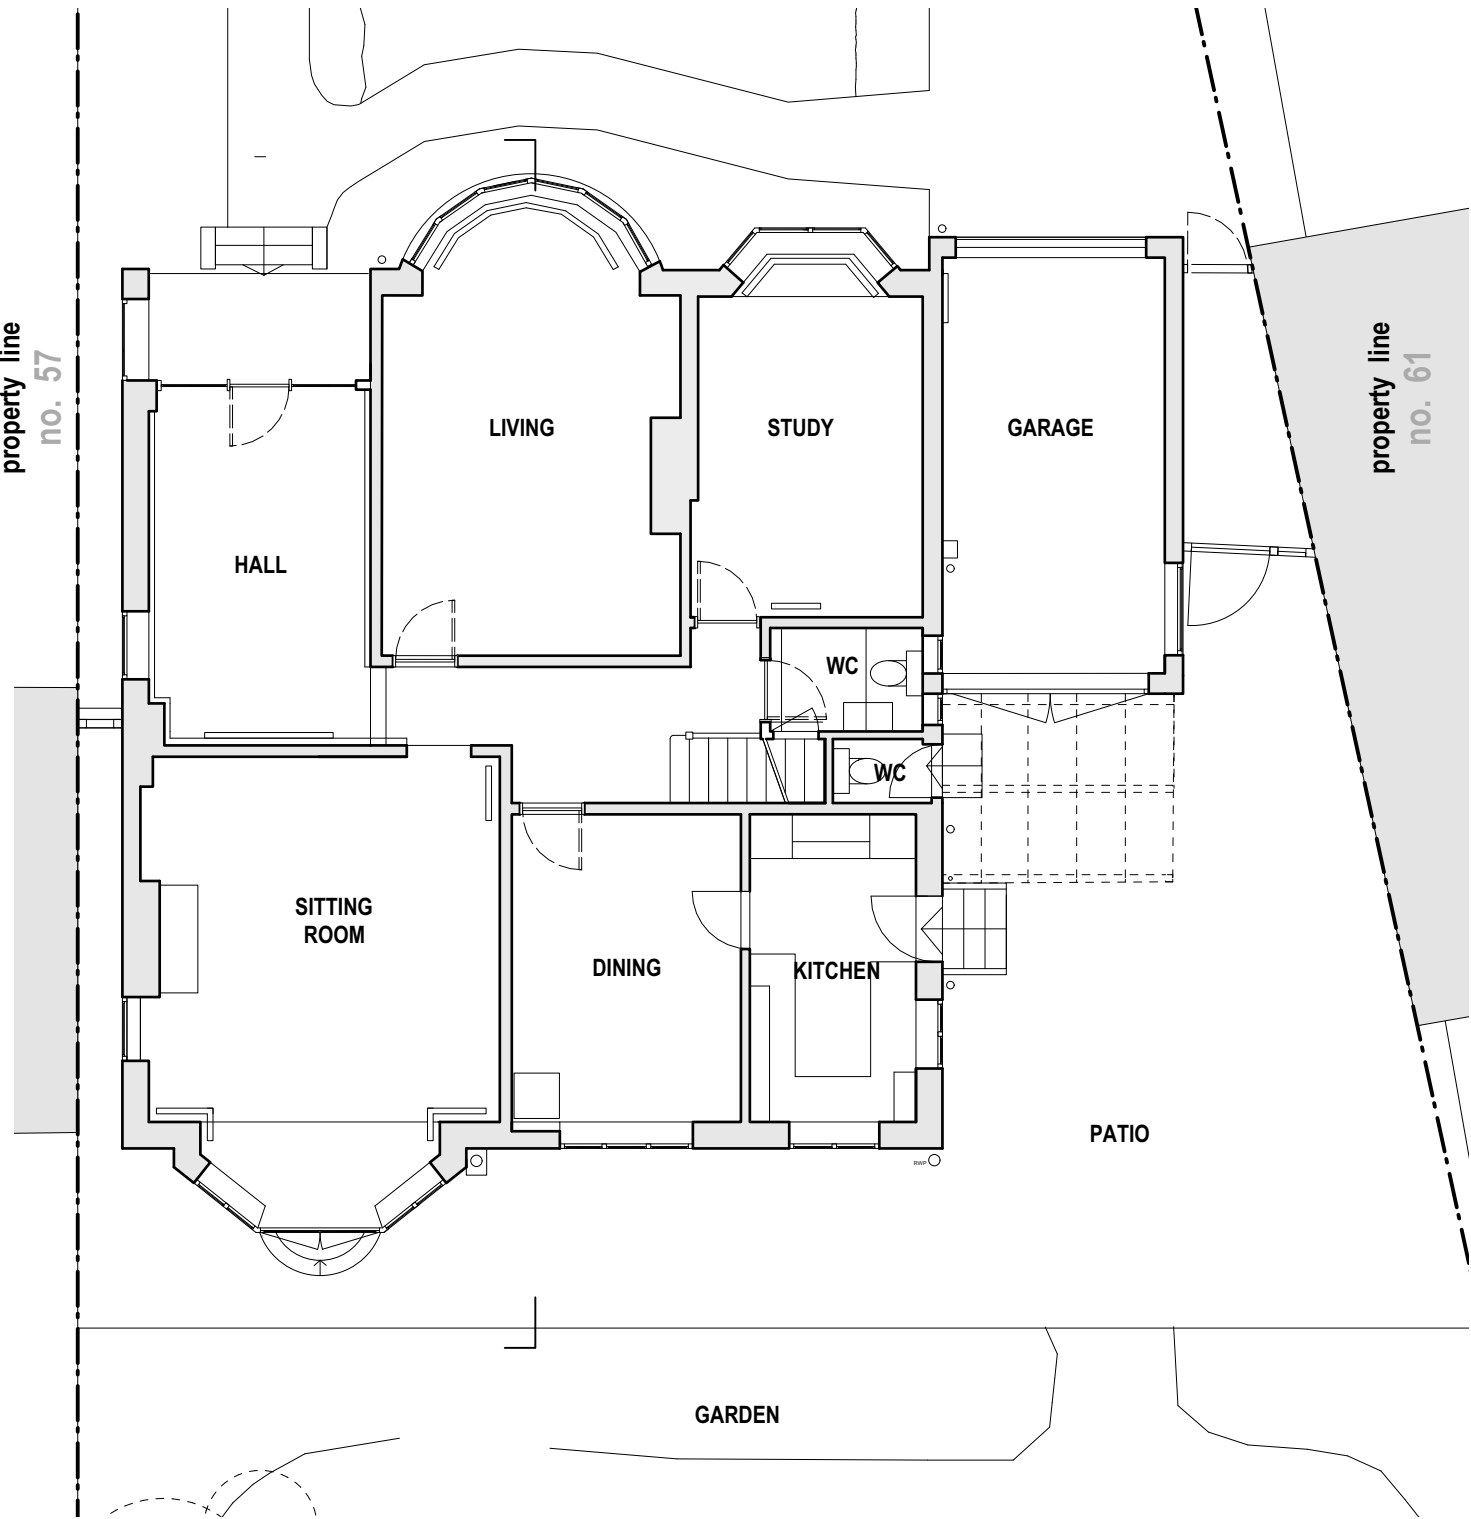

Existing Ground Floor Plan
1:100


LANCHESTER ROAD
no. 59

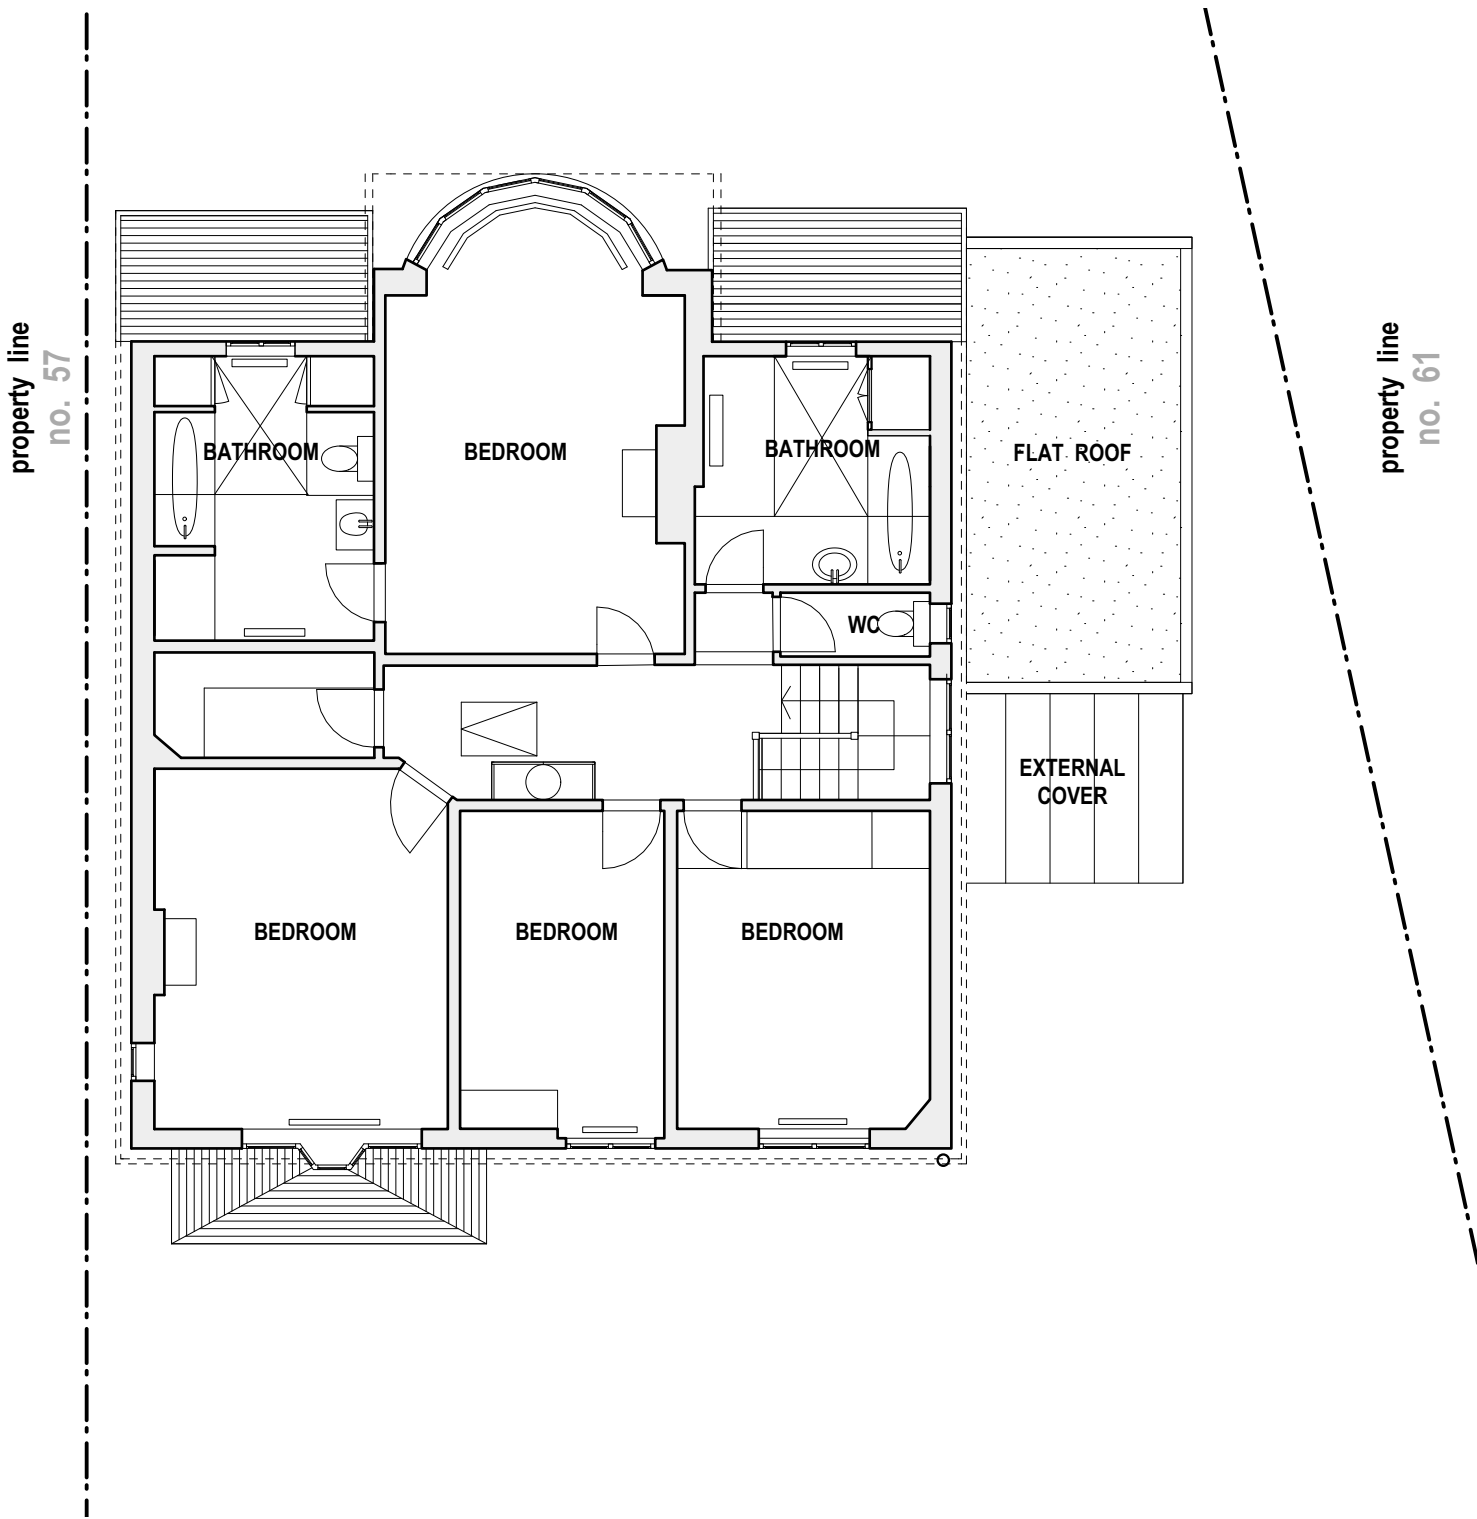

Existing First Floor Plan
1:100



Rev: 00 Date: 19.01.2023 Description: Issue for planning

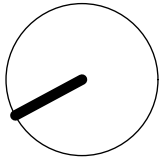

NOTES: Do not scale from this drawing. All dimensions in millimeters. All dimensions to be checked on site. All omissions and discrepancies to be reported to the architect immediately. This drawing is © betterPAD.

Project: **59 Lanchester Road
N6 4SX**

Dwg no: **2114 / PL.01**

Drawing: **Existing Floor Plans**

Date: January 2023
Scale: 1:100 @ A3

C
bP

D
bP

Rev:

00

W www.betterpad.co.uk
E hello@betterpad.co.uk

Planning

better **PAD**
love your home