



LANCHESTER ROAD
no. 59

LANCHESTER ROAD
no. 59

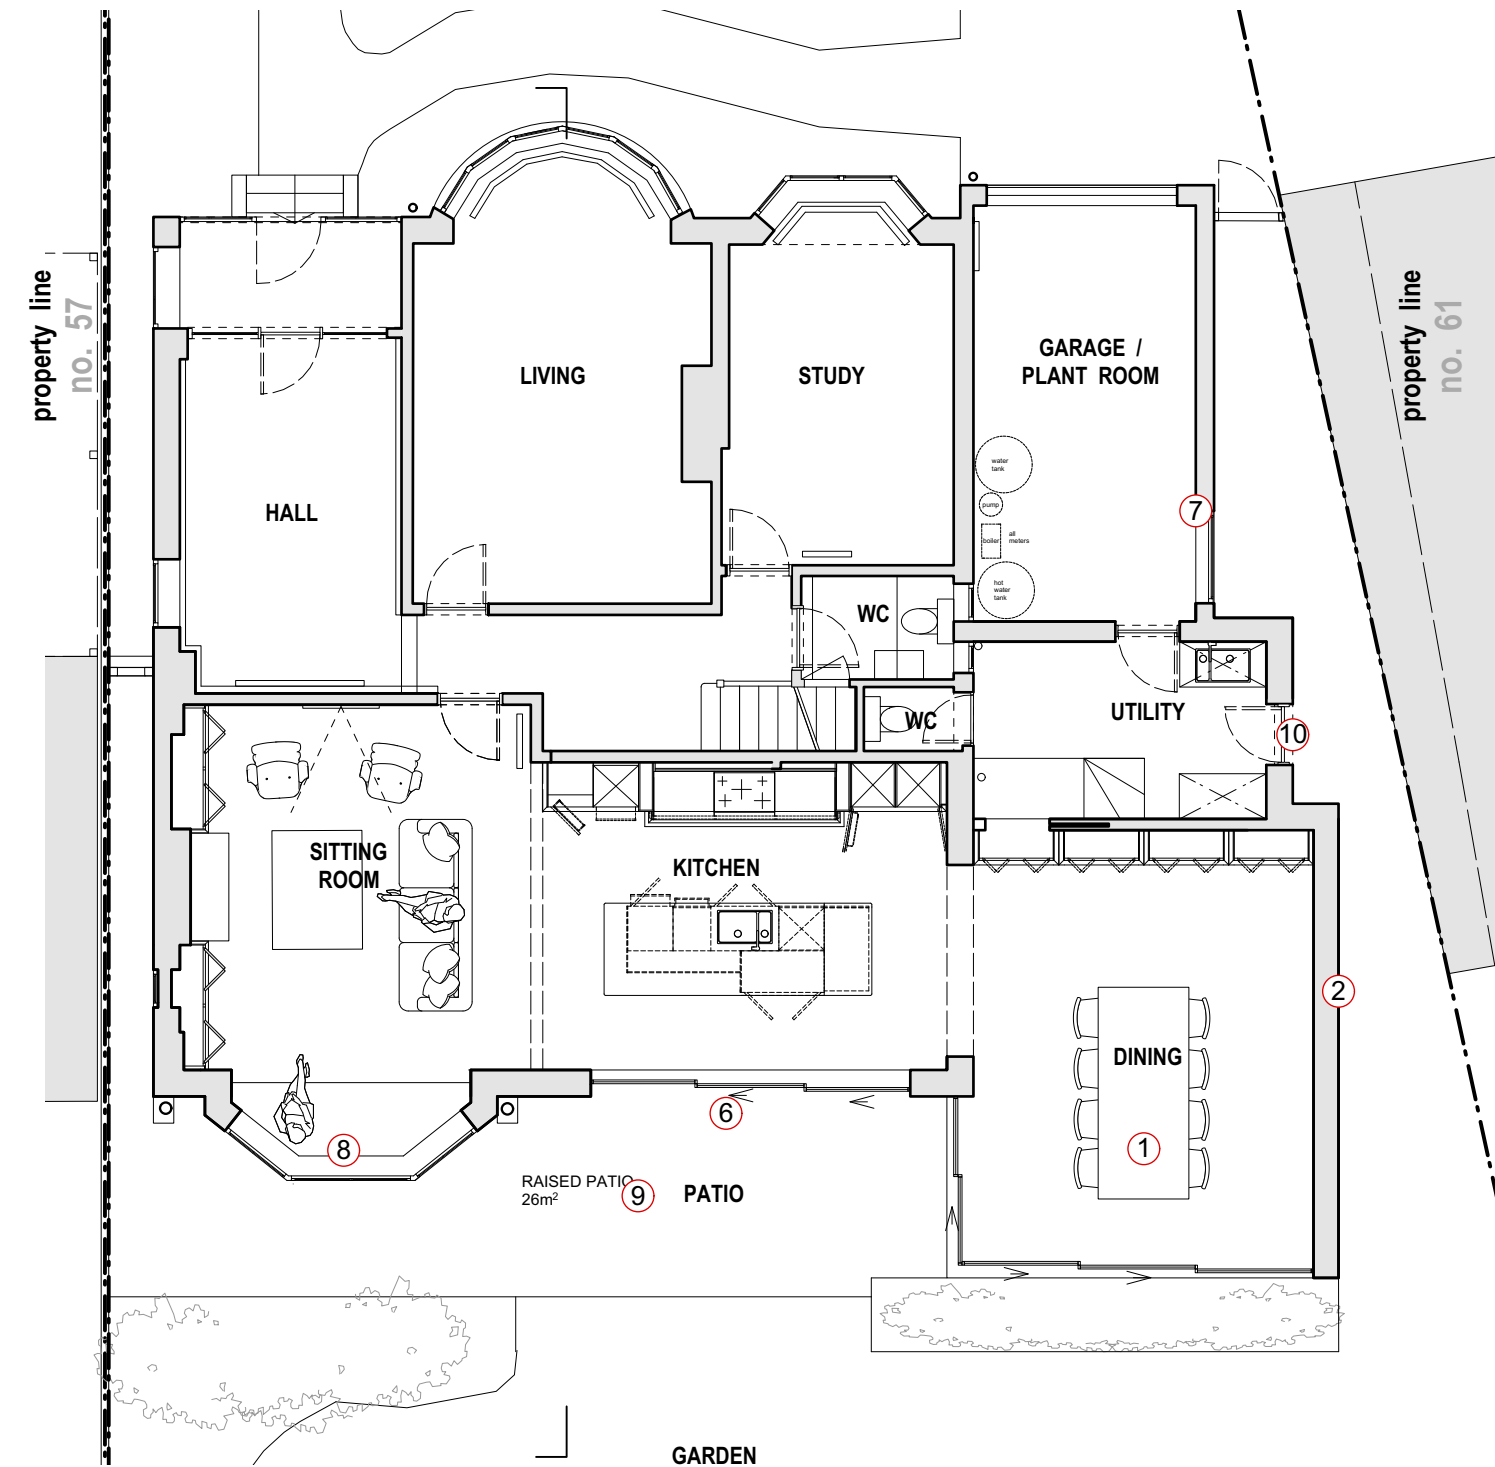

Proposed Ground Floor Plan

1:100

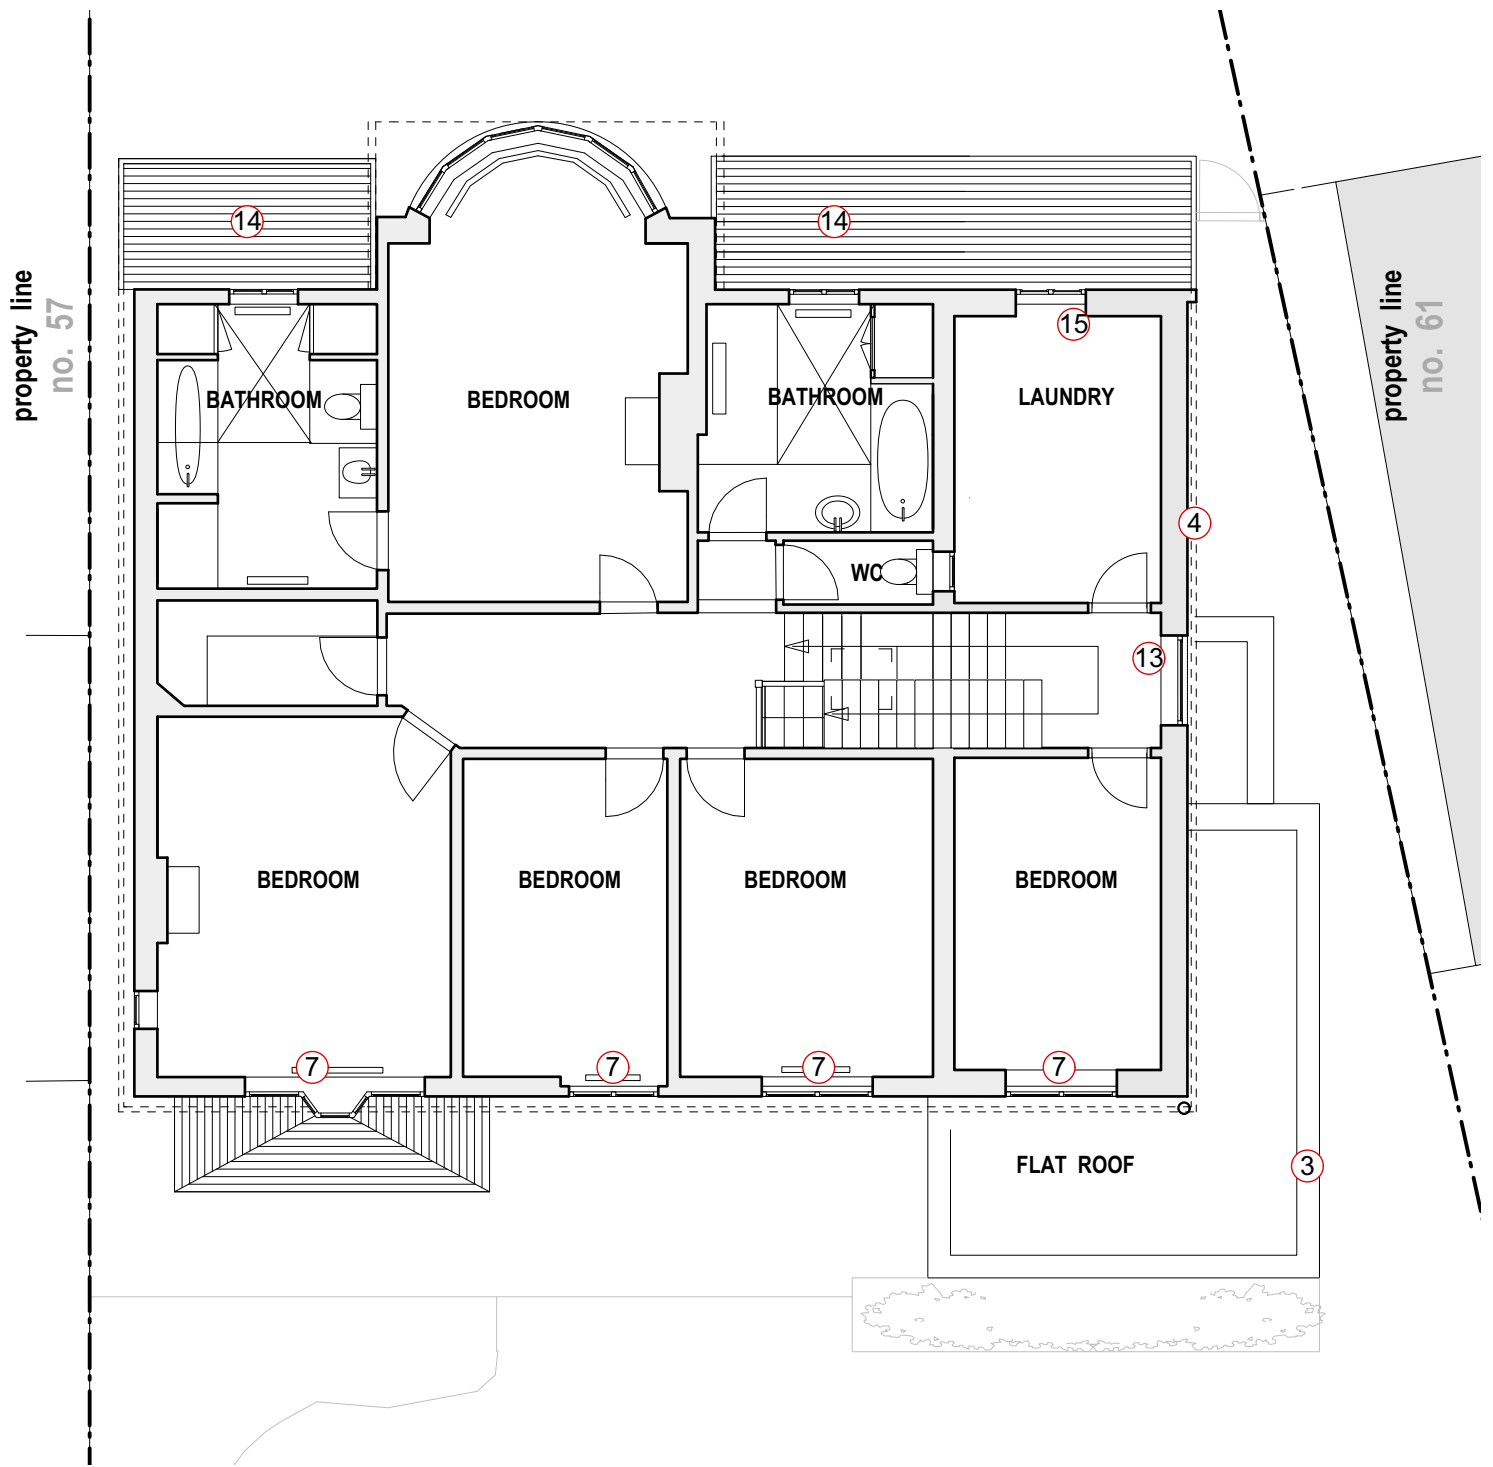


Proposed First Floor Plan

1:100

(X) Please refer to PL.07 for key to tags

0m 4m

Rev: 00 Date: 19.01.2023 Description: Issue for planning

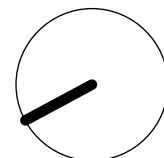

NOTES: Do not scale from this drawing. All dimensions in millimeters. All dimensions to be checked on site. All omissions and discrepancies to be reported to the architect immediately. This drawing is © betterPAD.

Project: **59 Lanchester Road
N6 4SX**

Dwg no: **2114 / PL.04**

Drawing: **Proposed Floor Plans**

Date: January 2023
Scale: 1:100 @ A3

C
bP

D
bP

Rev: 00

W www.betterpad.co.uk
E hello@betterpad.co.uk

better **PAD**

love your home

Planning