


property line
no. 57

property line
no. 61


property line
no. 57

property line
no. 61

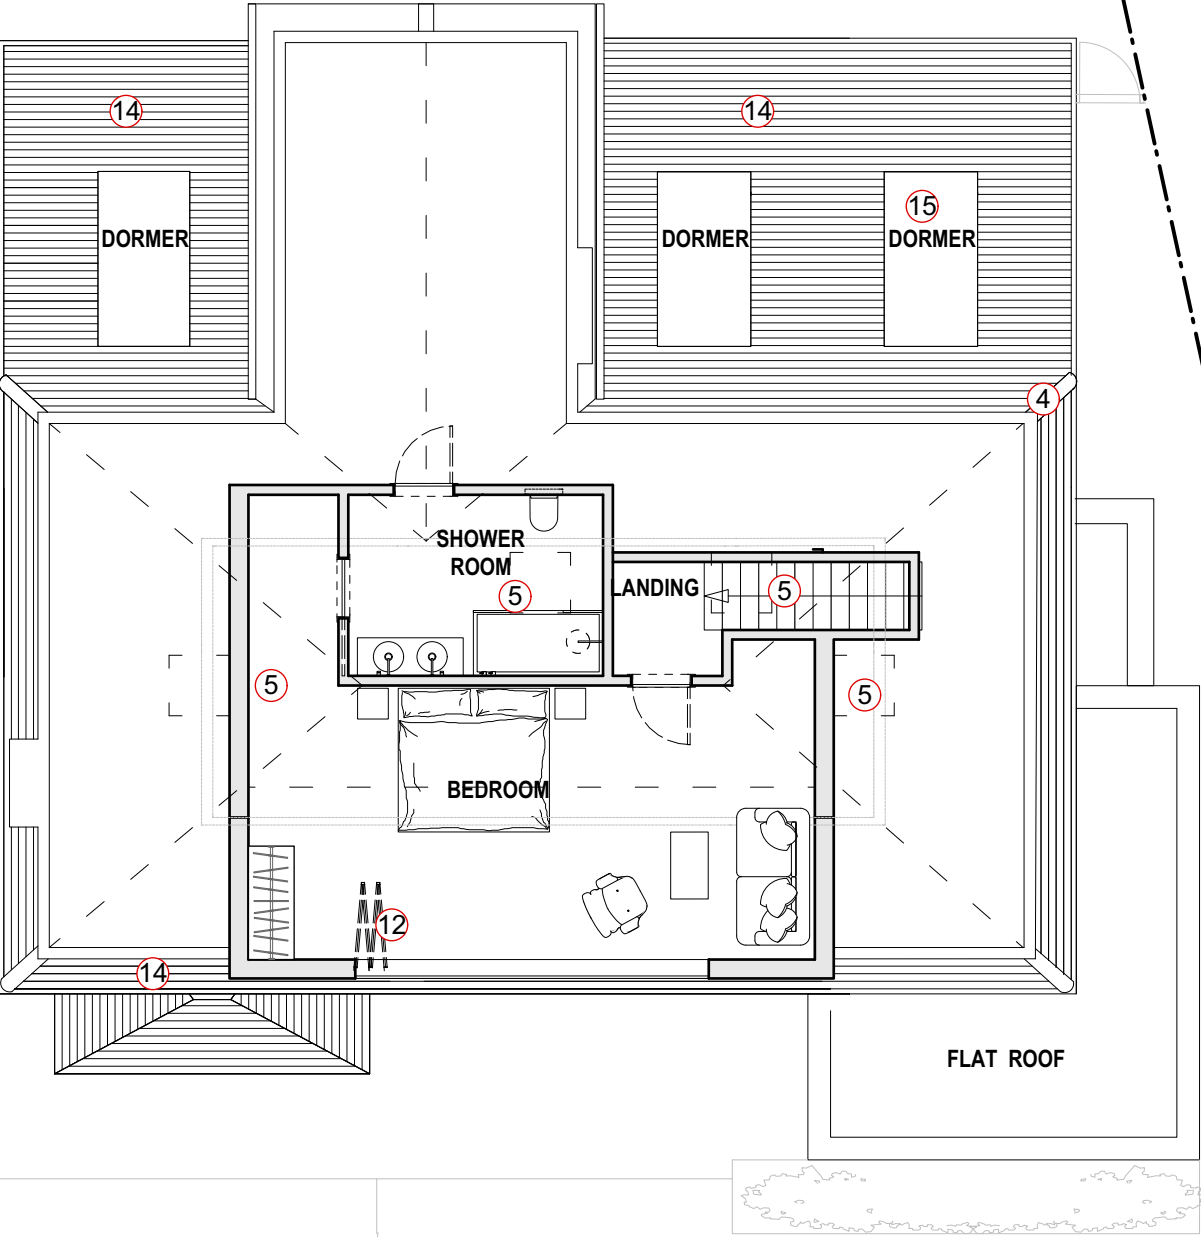

Proposed Roof Plan

1:100

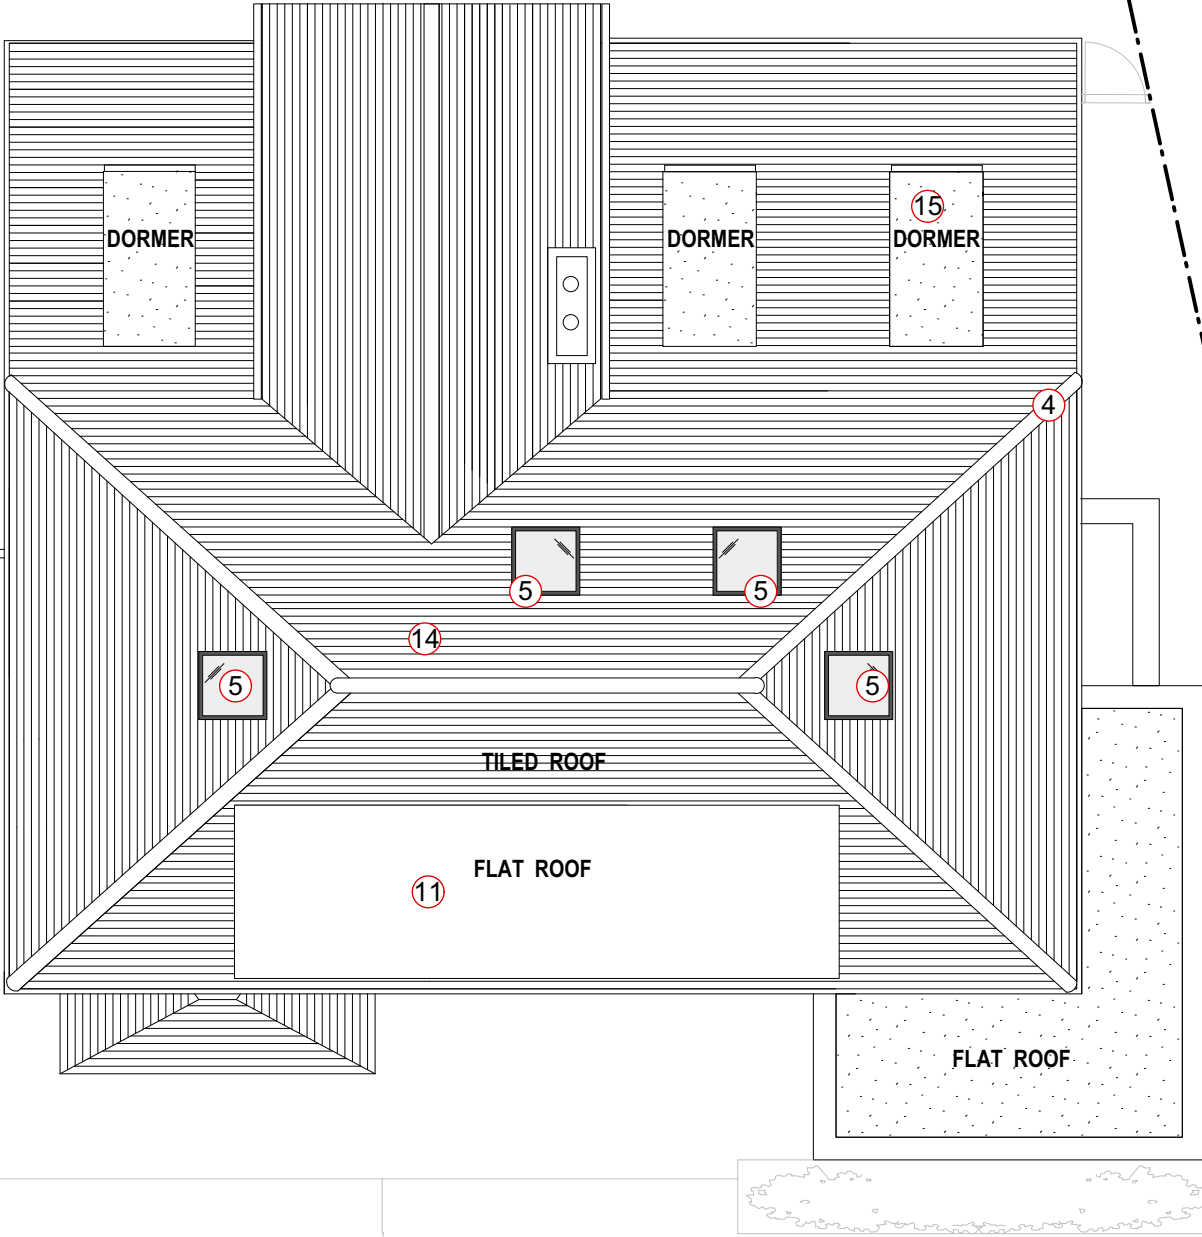


Proposed Roof Plan

1:100



(X) Please refer to PL.07 for key to tags

Rev: 00 Date: 19.01.2023 Description: Issue for planning

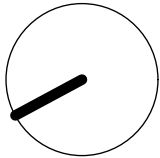

Project: 59 Lanchester Road
N6 4SX

Dwg no: 2114 / PL.05

Drawing: Proposed Roof Plan

NOTES: Do not scale from this drawing. All dimensions in millimeters. All dimensions to be checked on site. All omissions and discrepancies to be reported to the architect immediately. This drawing is © betterPAD.

Date: January 2023
Scale: 1:100 @ A3

C

bP

D

bP

Rev:

00

W www.betterpad.co.uk
E hello@betterpad.co.uk

better **PAD**
love your home

Planning