


- notes:
- DO NOT SCALE FROM THIS DRAWING - USE FIGURED DIMENSIONS ONLY.
  - TO BE READ IN CONJUNCTION WITH ALL OTHER CONSULTANTS / SPECIALISTS DRAWINGS. REPORT ANY DISCREPANCIES BEFORE AFFECTED WORK COMMENCES.
  - ALL SETTING OUT DIMENSIONS TO BE CHECKED ON SITE BY CONTRACTOR BEFORE WORK COMMENCES.




**Existing Front Elevaton AA**  
1 : 50

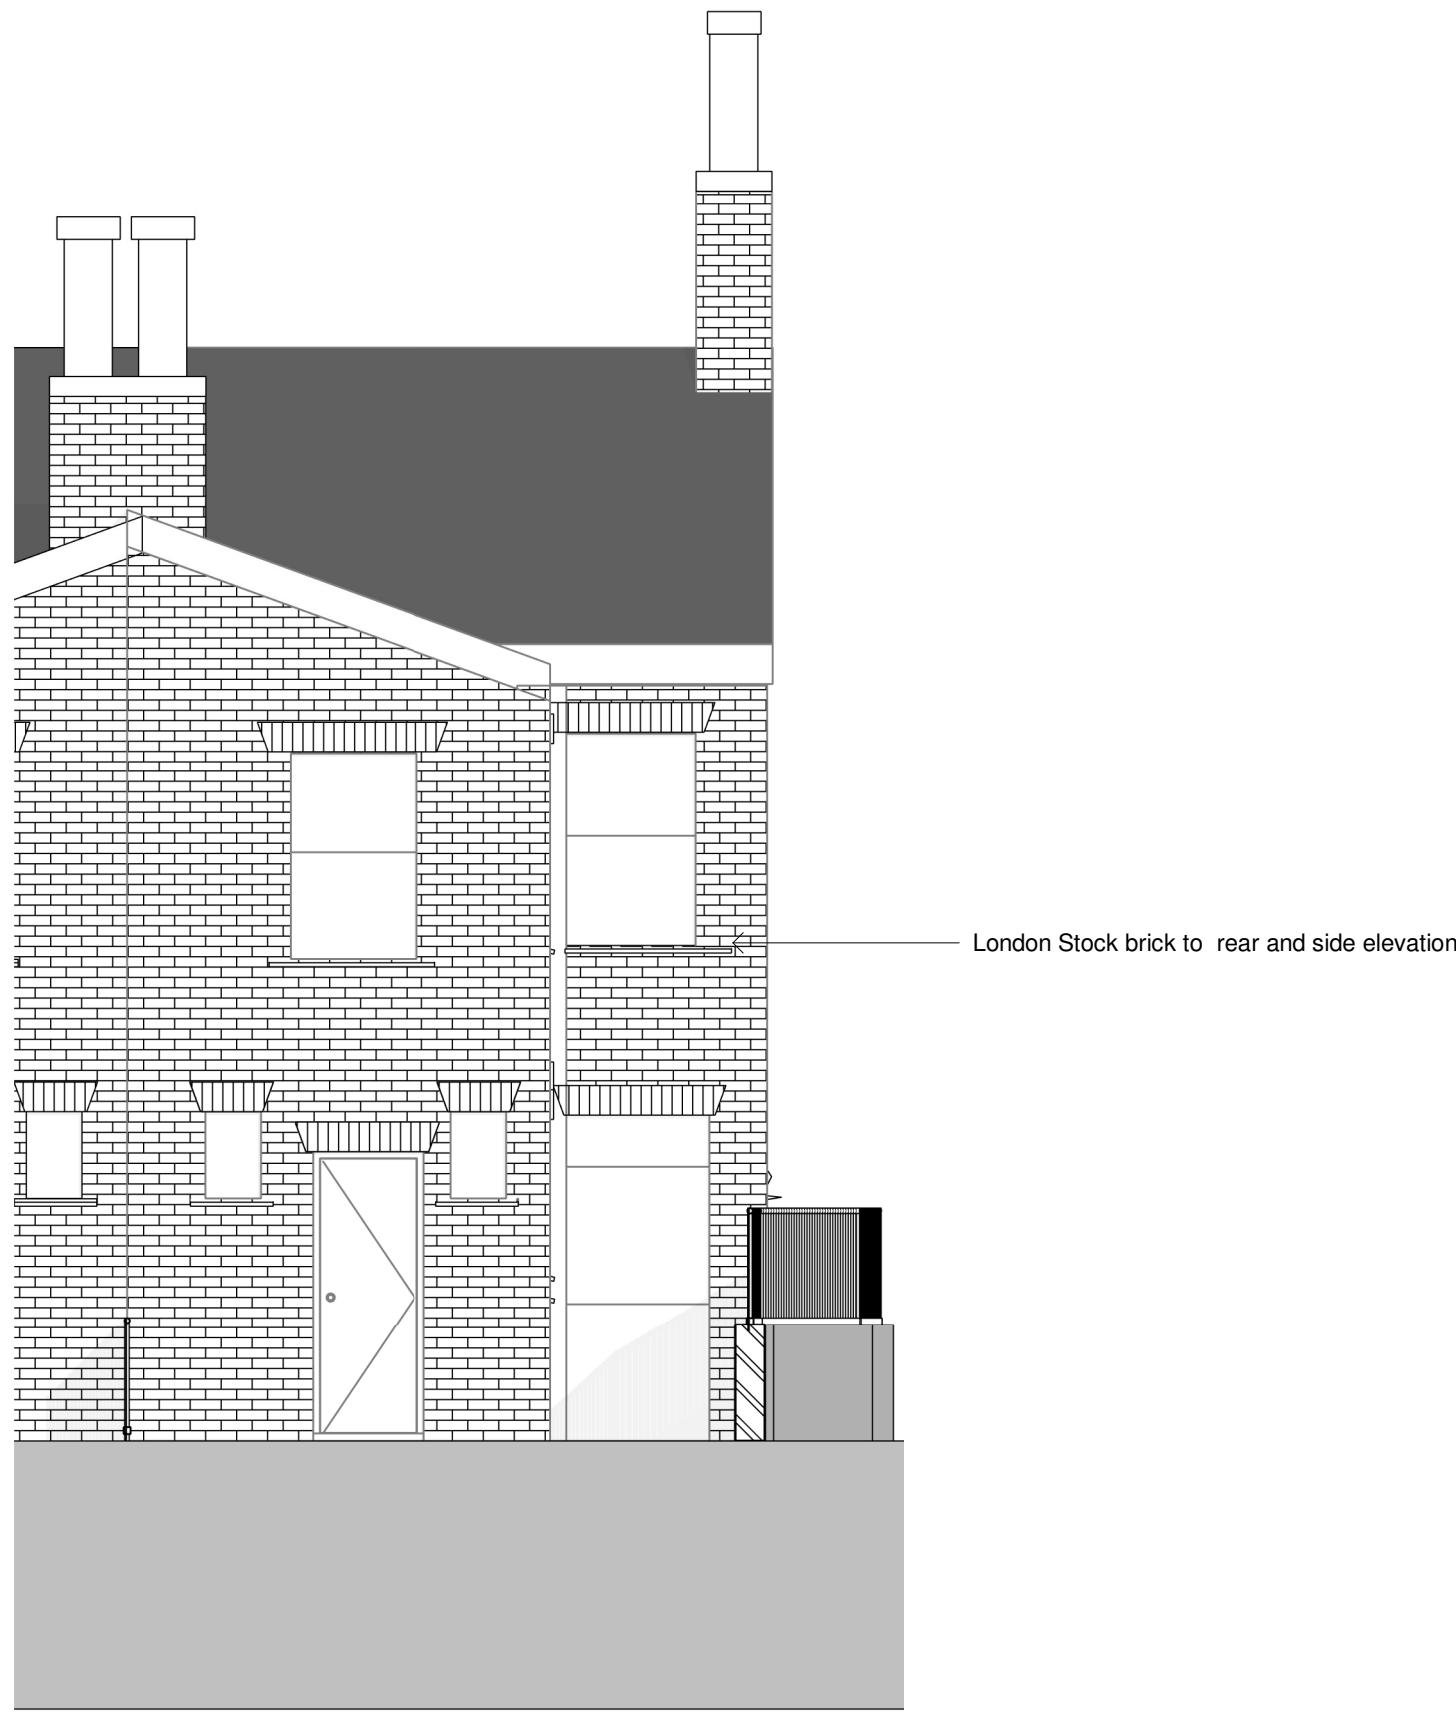

**Existing Rear Elevation CC**  
1 : 50



**Existing Side Elevation**  
1 : 50

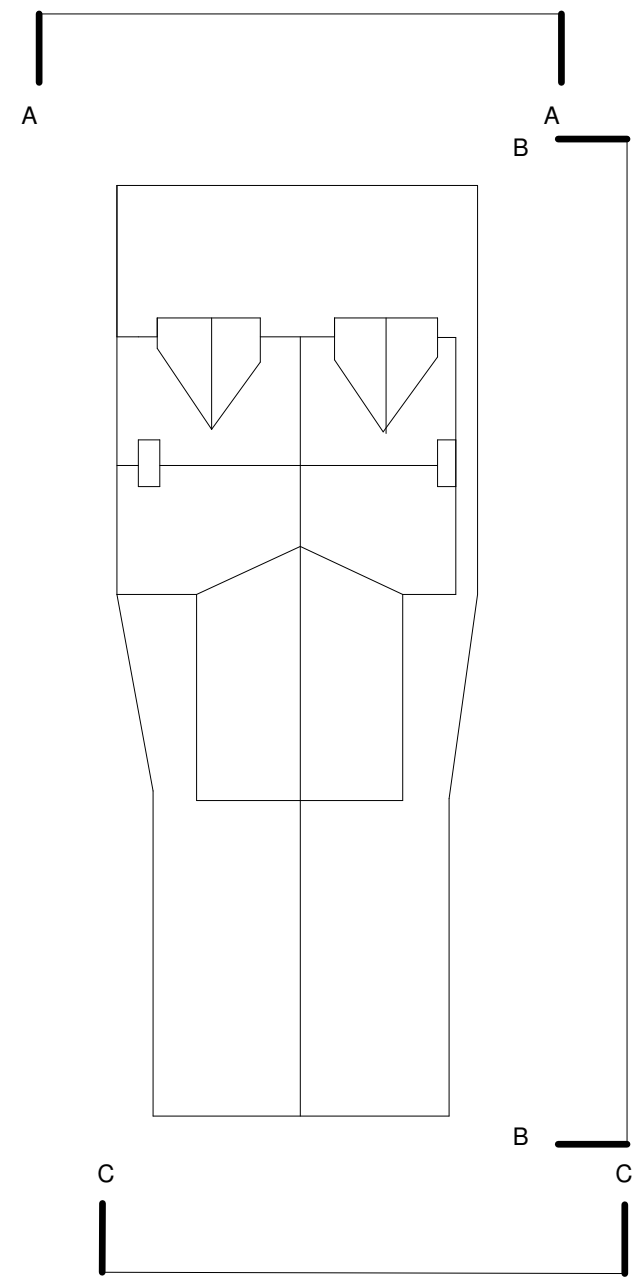

0 0.5m 1m  
1:50

REVISIONS | A Issued for information

29.05.2022 CG  
DATE: DRAWN: CHECK

CLIENT Private  
PROJECT 66 Woodlands Park Road  
TITLE Existing Elevations  
NUMBER 202250\_P150  
REVISION A  
STATUS Planning  
SCALE 1 : 50 @ A1  
DATE 07/04/22  
DRAWN BY CG  
CHECKED BY Checker