




- notes:
- DO NOT SCALE FROM THIS DRAWING - USE FIGURED DIMENSIONS ONLY.
 - TO BE READ IN CONJUNCTION WITH ALL OTHER CONSULTANTS / SPECIALISTS DRAWINGS. REPORT ANY DISCREPANCIES BEFORE AFFECTED WORK COMMENCES.
 - ALL SETTING OUT DIMENSIONS TO BE CHECKED ON SITE BY CONTRACTOR BEFORE WORK COMMENCES.

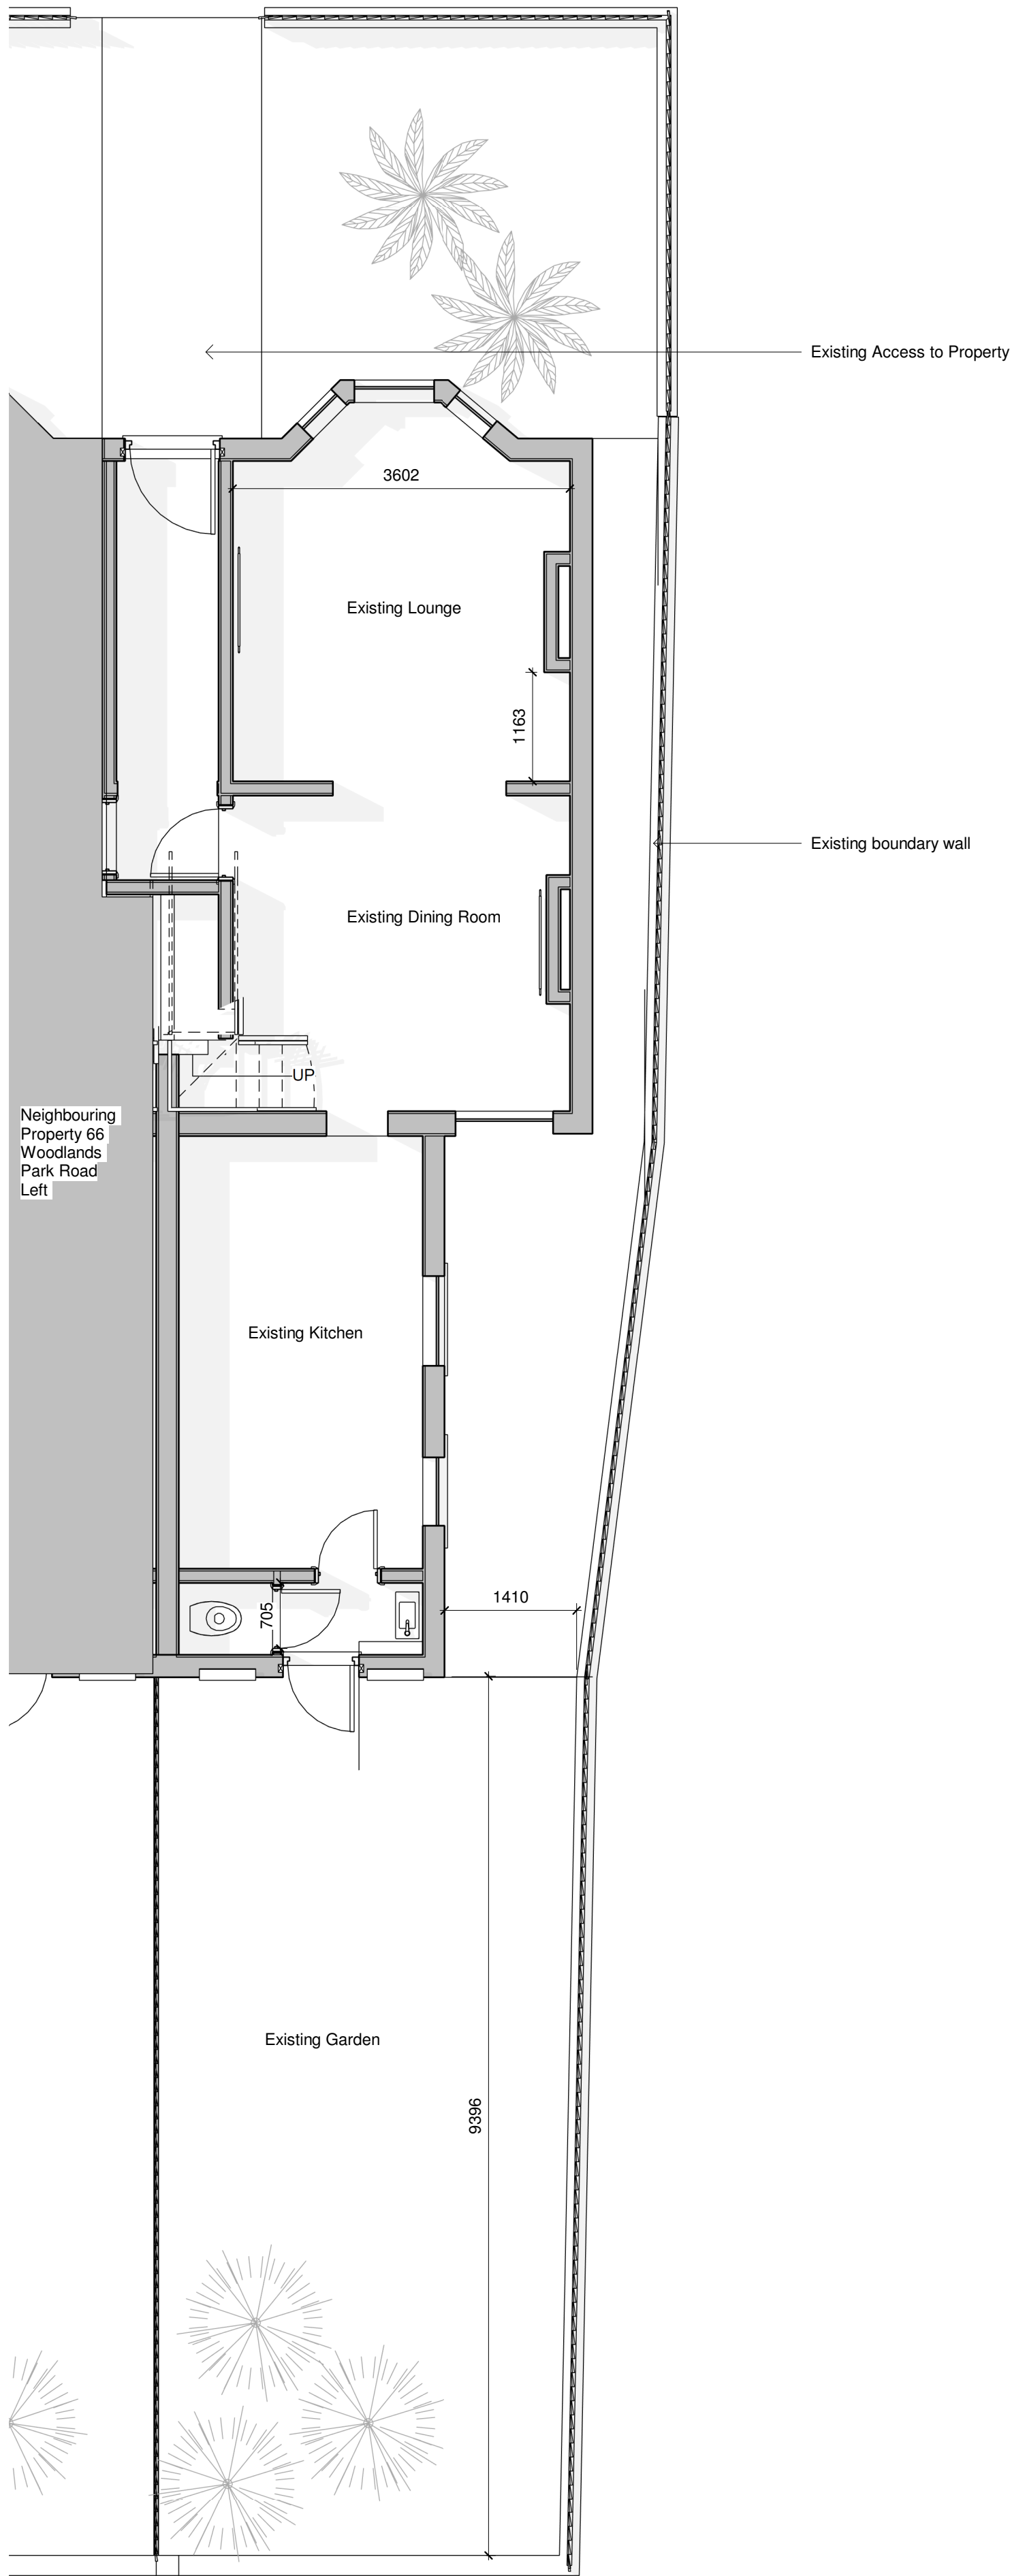

Existing Ground Floor Plan
1 : 50

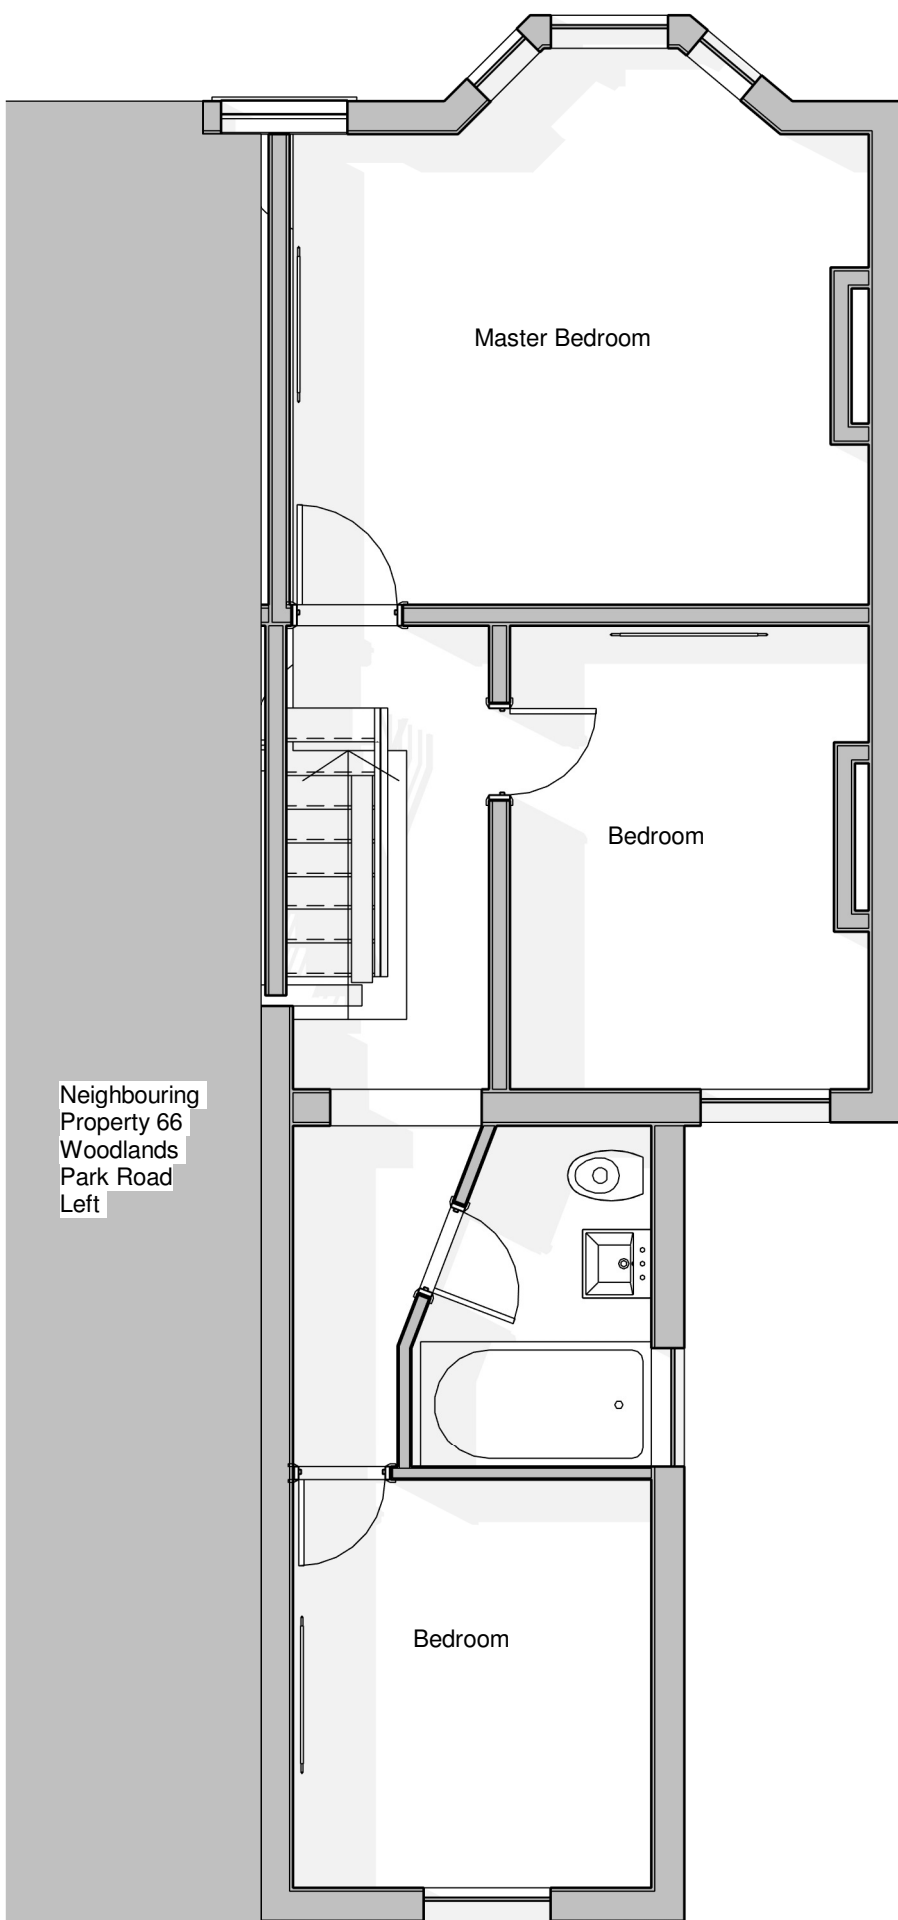

Existing First Floor
1 : 50

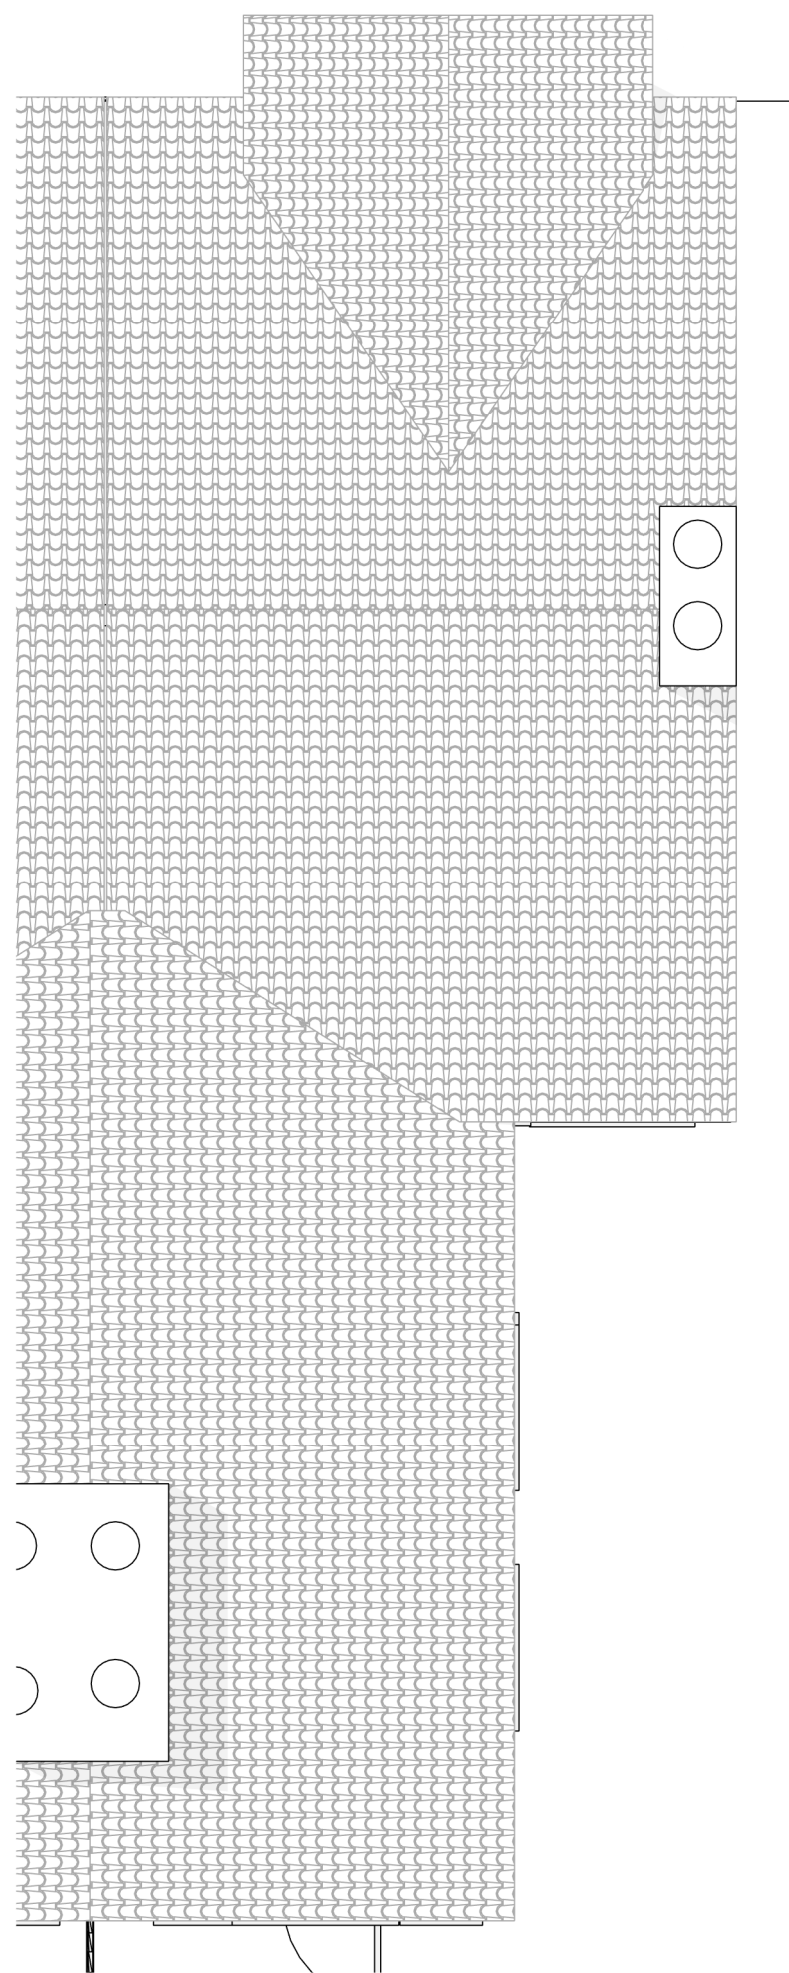

Existing Roof Plan
1 : 50

Key Plan

CLIENT	Private
PROJECT	66 Woodlands Park Road
TITLE	Existing Ground, First and Roof Plan
NUMBER	202250_P200_
REVISION	A
STATUS	Planning
SCALE	1 : 50 @ A1
DATE	01/09/22
DRAWN BY	CG
CHECKED BY	Checker

REVISIONS | A Issued for planning

15.08.2022 CG

DATE: DRAWN: CHECK