




- notes:
- DO NOT SCALE FROM THIS DRAWING - USE FIGURED DIMENSIONS ONLY.
 - TO BE READ IN CONJUNCTION WITH ALL OTHER CONSULTANTS / SPECIALISTS DRAWINGS. REPORT ANY DISCREPANCIES BEFORE AFFECTED WORK COMMENCES.
 - ALL SETTING OUT DIMENSIONS TO BE CHECKED ON SITE BY CONTRACTOR BEFORE WORK COMMENCES.

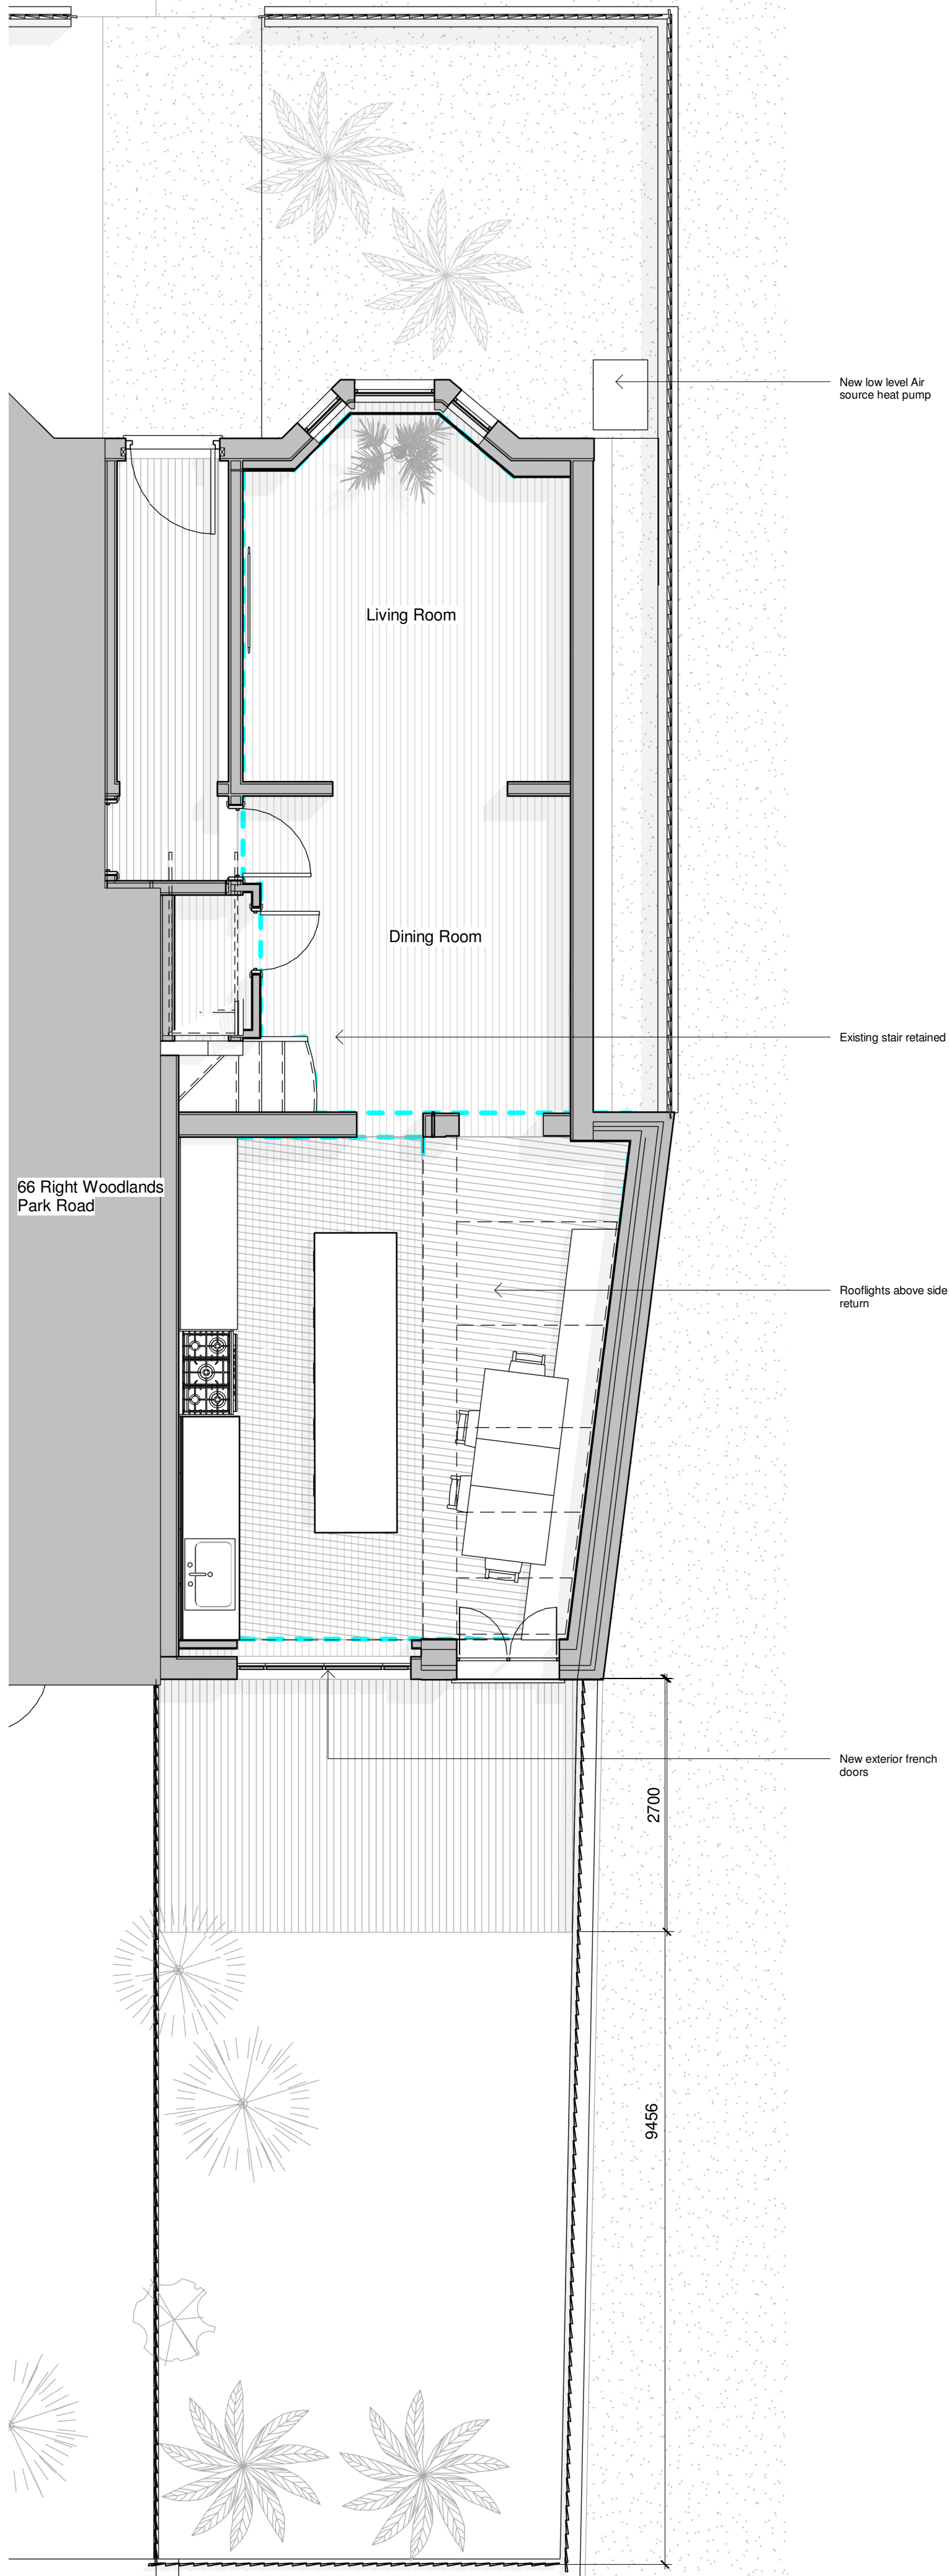

Proposed Ground Floor Plan
1 : 50

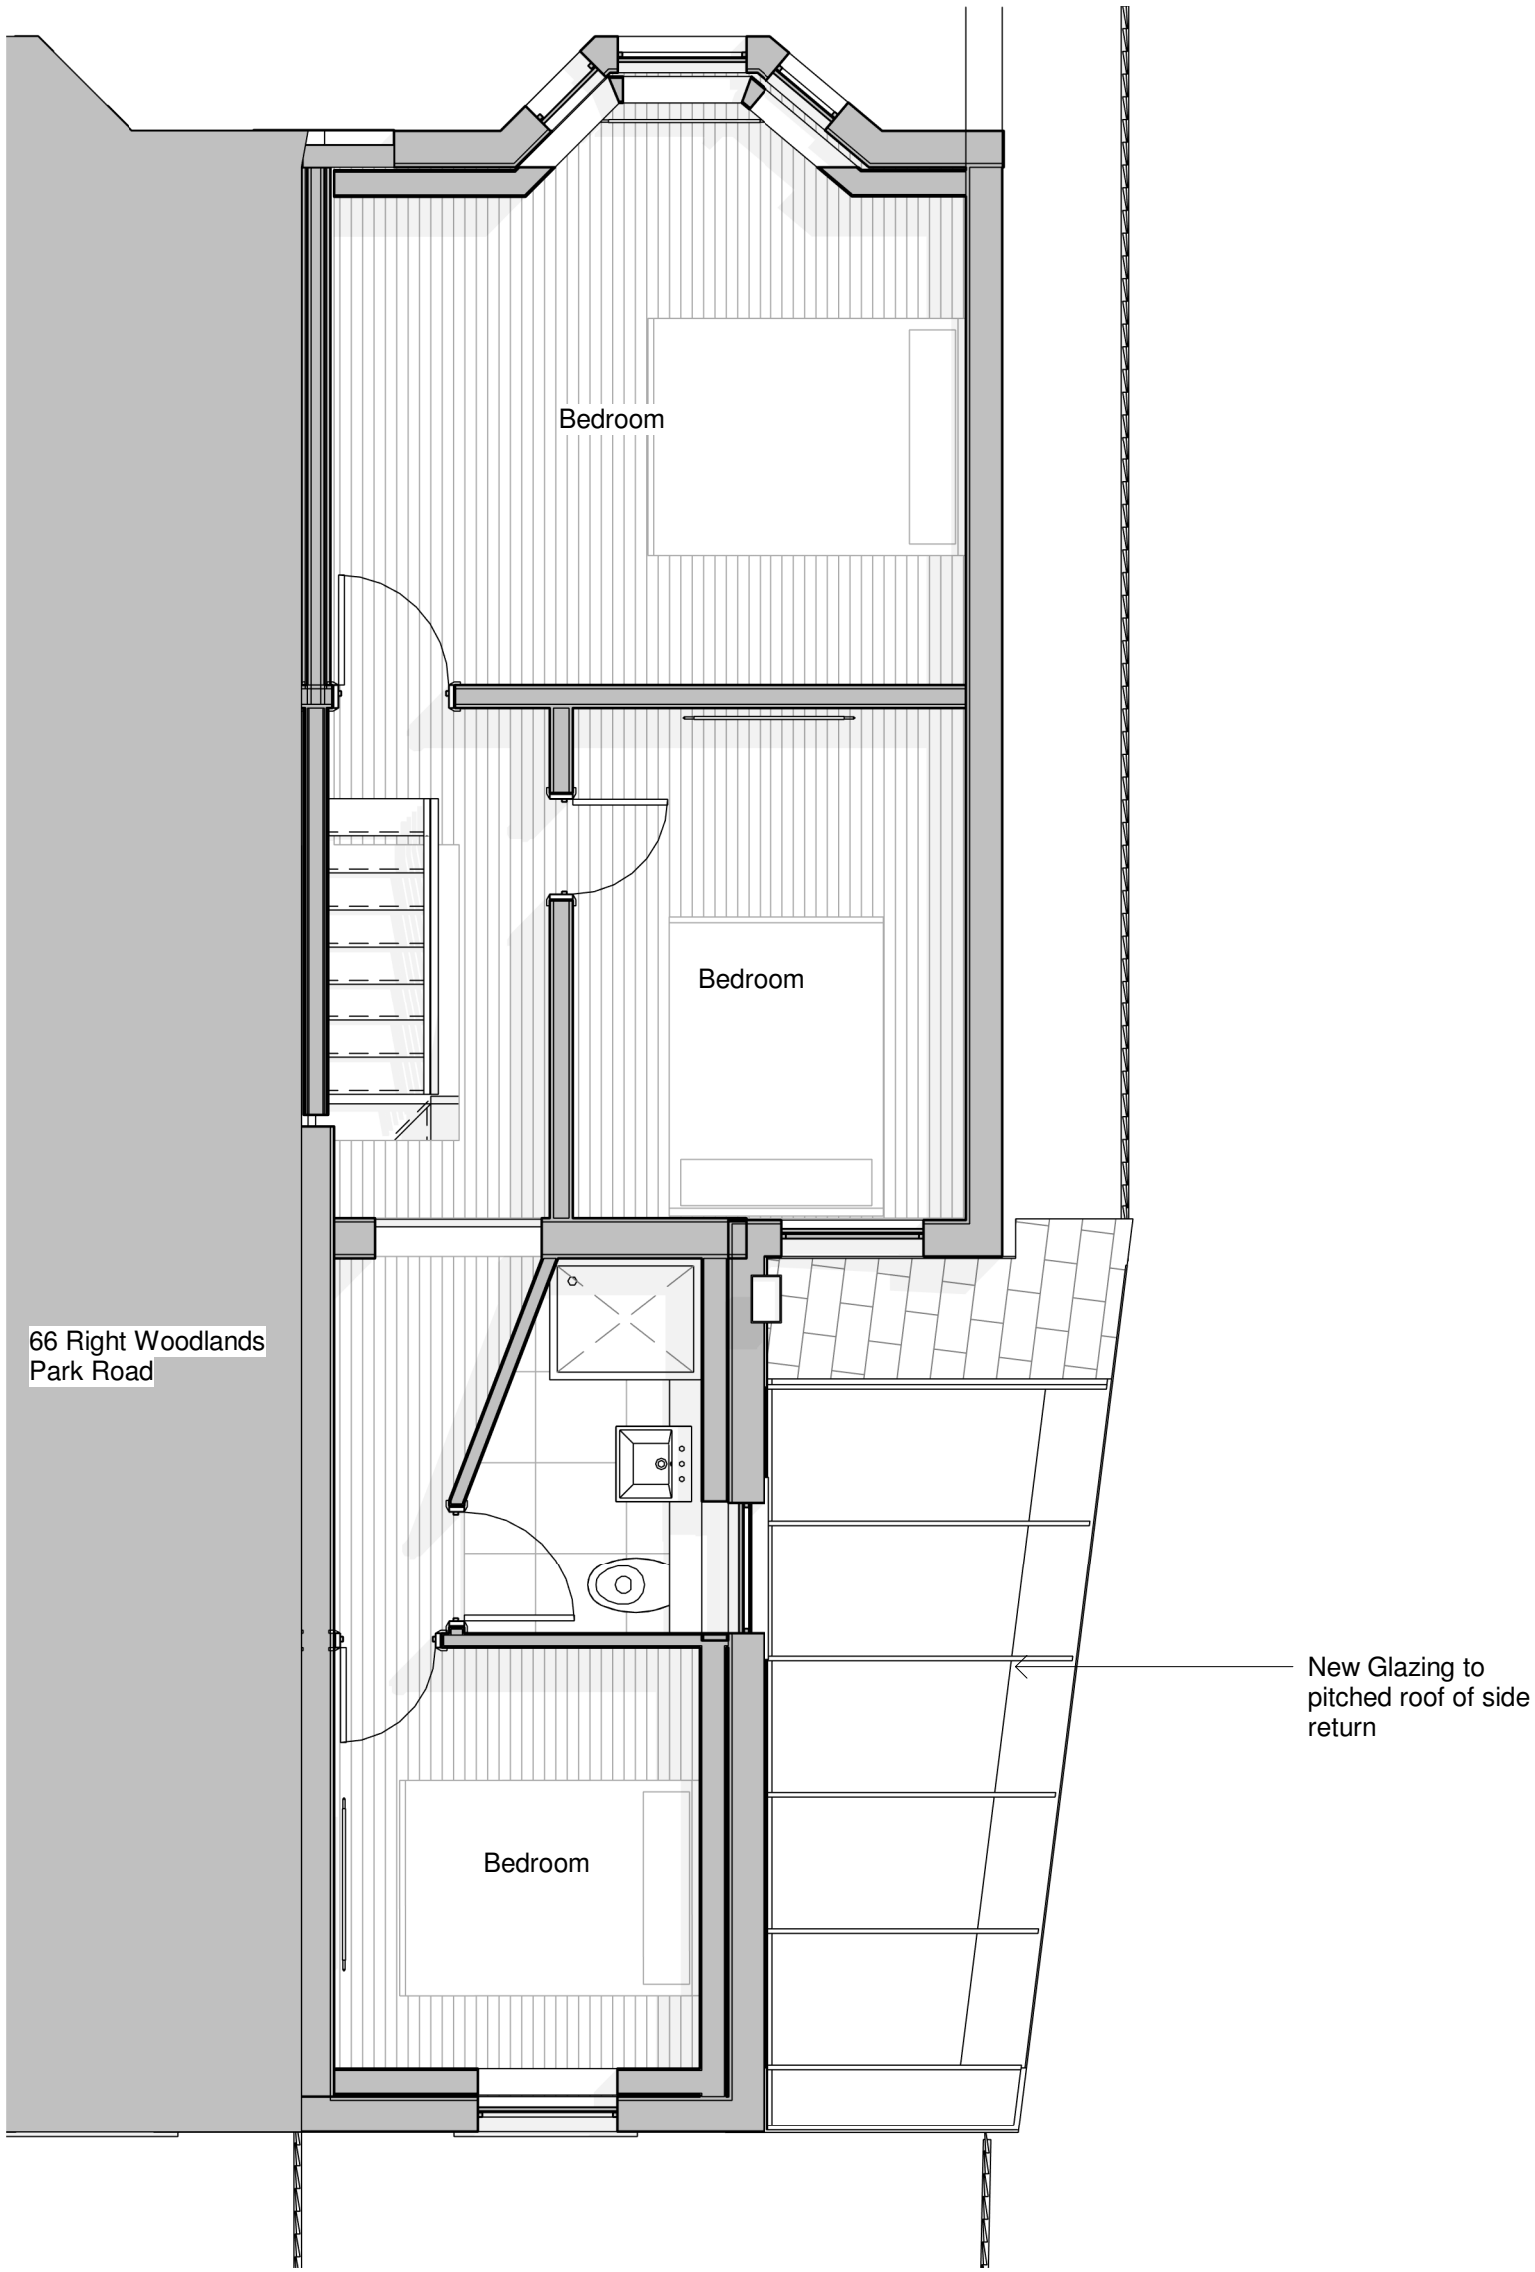

Proposed First Floor
1 : 50

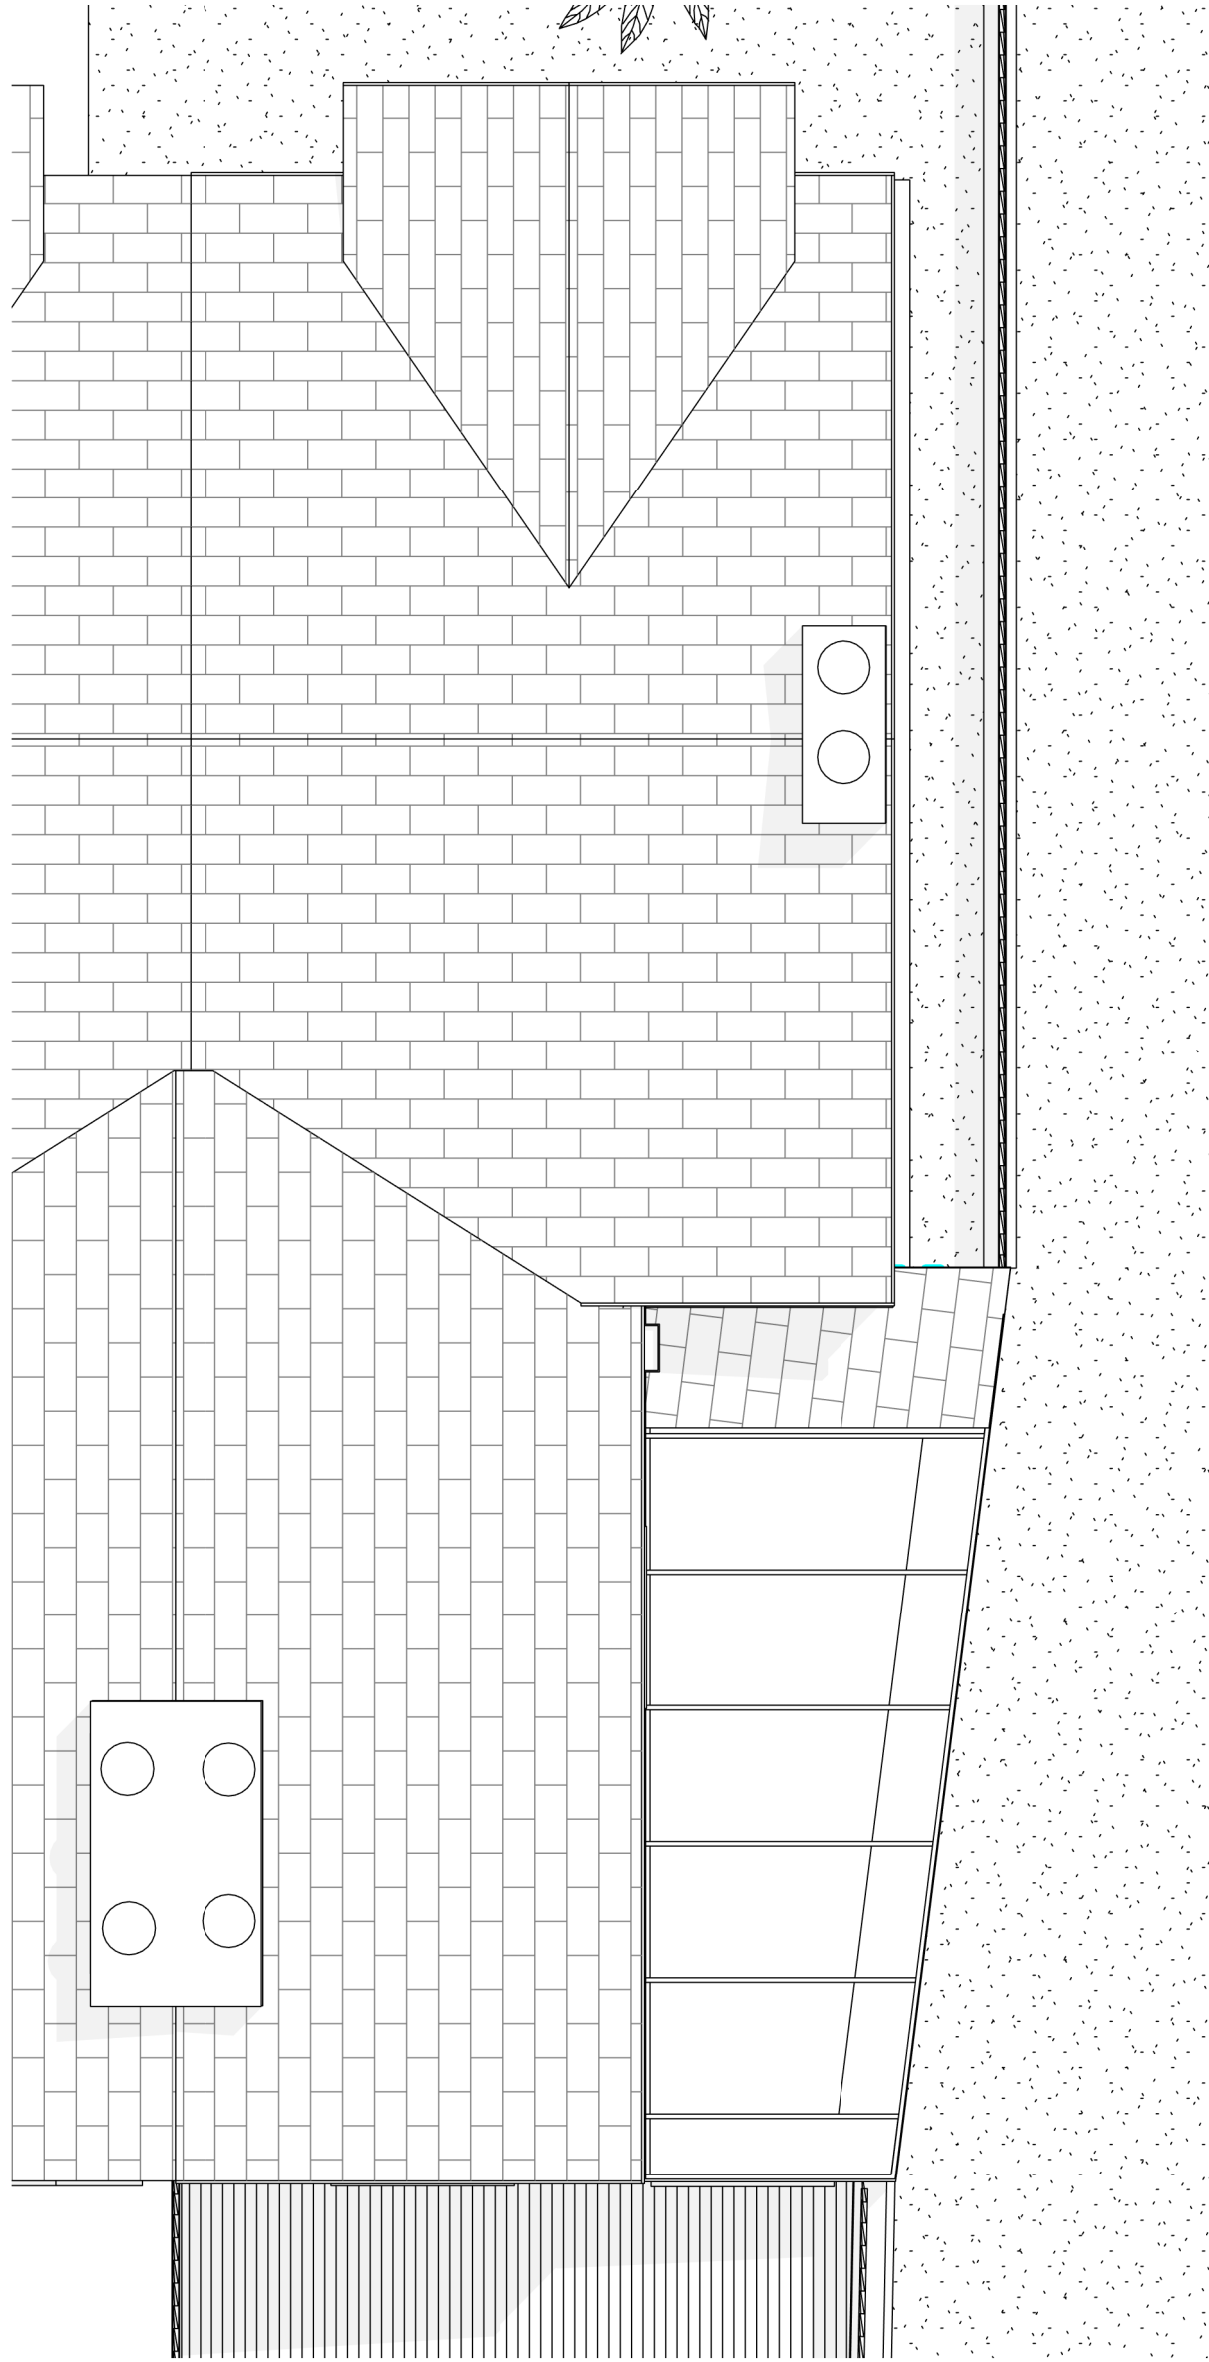

Proposed Roof Level
1 : 50

REVISIONS | B Side Return updated
A Issued for information

23.01.19
29.05.2022 CG

DATE, DRAWN: CHECK

CLIENT	Private
PROJECT	68 Woodlands Park Road
TITLE	Proposed Plans 1 to 50
NUMBER	202250_P250
REVISION	B
STATUS	Planning
SCALE	1 : 50 @ A1
DATE	01/19/23
DRAWN BY	CG
CHECKED BY	Checker