


- notes:
- DO NOT SCALE FROM THIS DRAWING - USE FIGURED DIMENSIONS ONLY.
 - TO BE READ IN CONJUNCTION WITH ALL OTHER CONSULTANTS / SPECIALISTS DRAWINGS. REPORT ANY DISCREPANCIES BEFORE AFFECTED WORK COMMENCES.
 - ALL SETTING OUT DIMENSIONS TO BE CHECKED ON SITE BY CONTRACTOR BEFORE WORK COMMENCES.



Proposed Front Elevation_AA____
1 : 50



Proposed Rear Elevation____
1 : 50

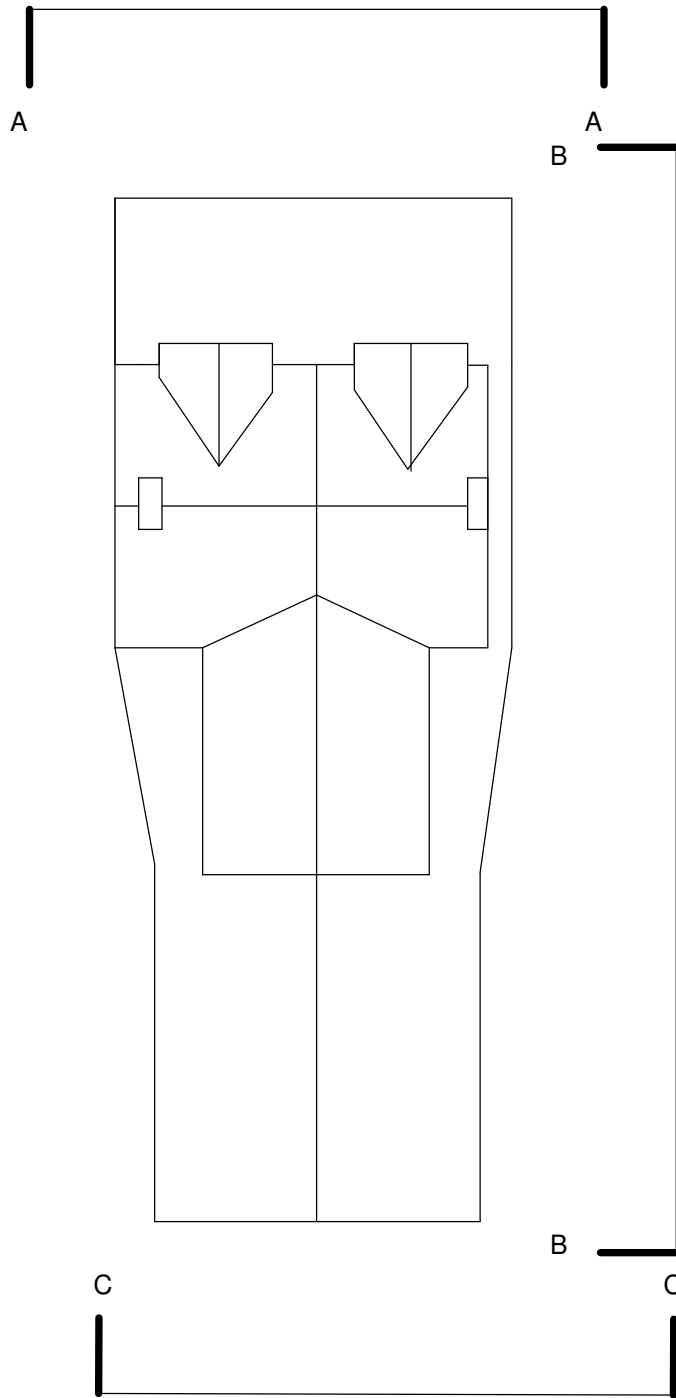

Proposed Side Elevation____
1 : 50



REVISIONS | B Side Return updated
A Issued for information

23.01.19
29.05.2022 CG

DATE, DRAWN: CHECK

CLIENT Private
PROJECT 68 Woodlands Park Road
TITLE Proposed Elevations
NUMBER **202250_P300**
REVISION B
STATUS Sketch
SCALE 1 : 50 @ A1
DATE 06/17/22
DRAWN BY CG
CHECKED BY Checker