



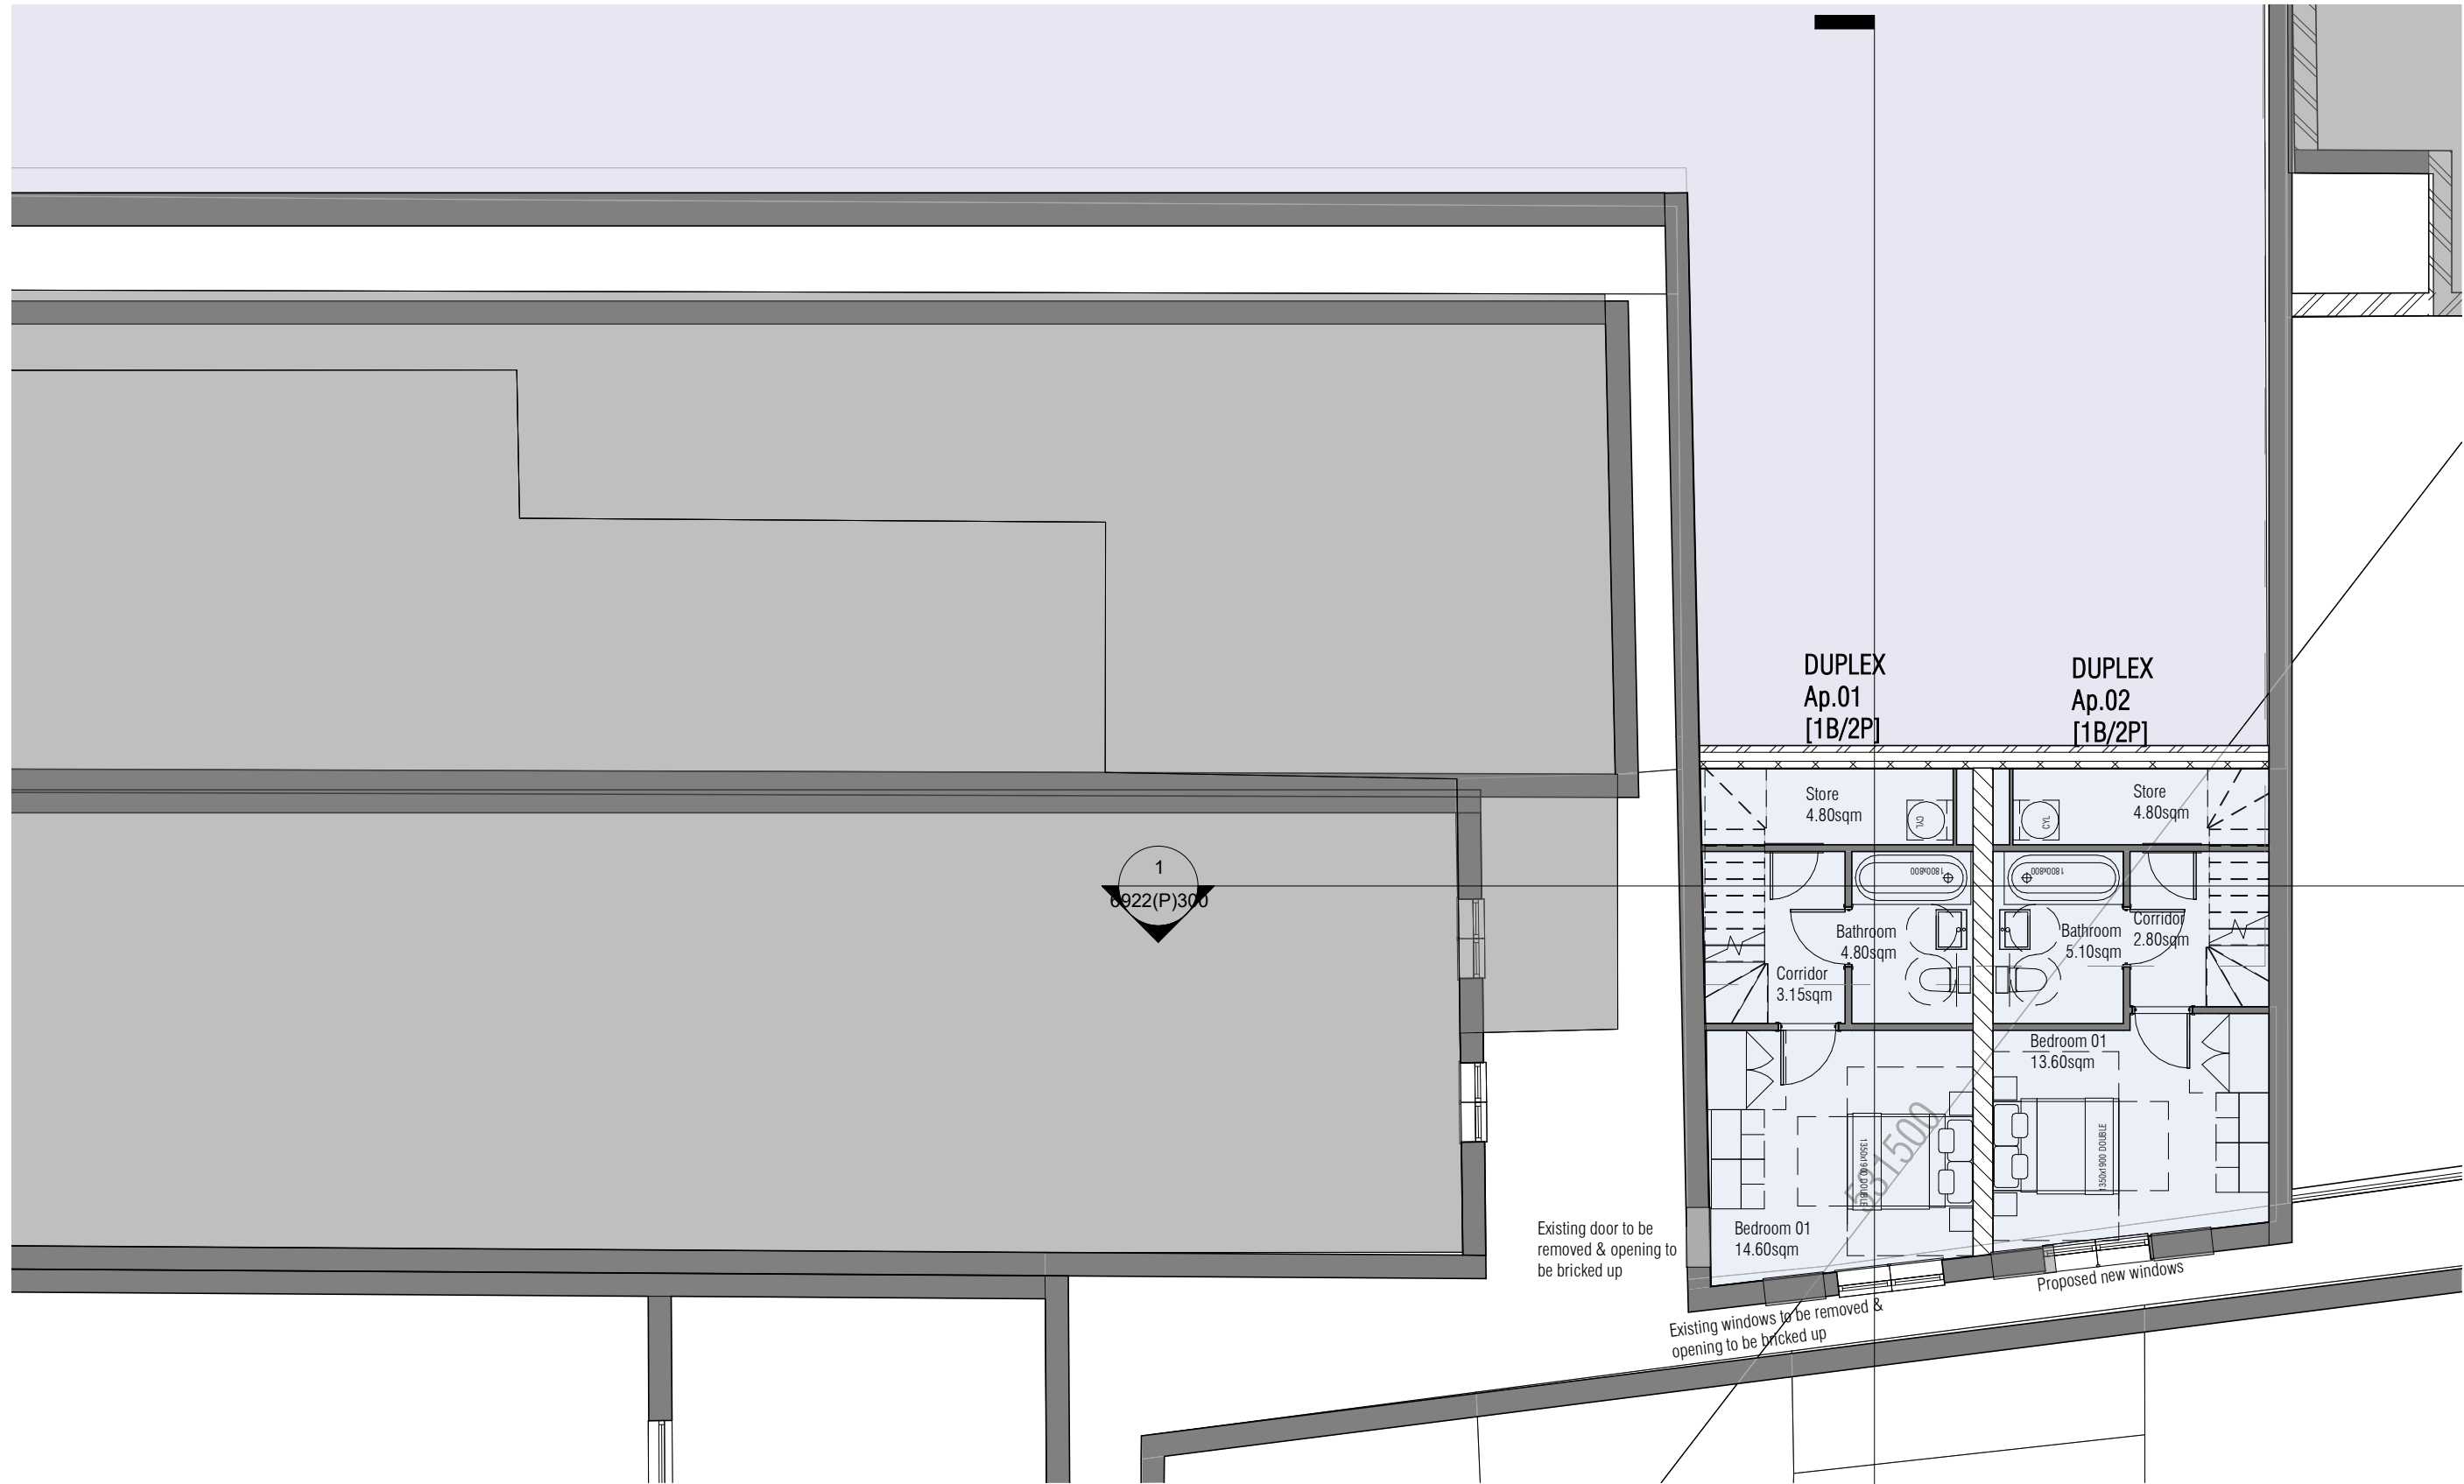

Proposed Ground Floor Plan

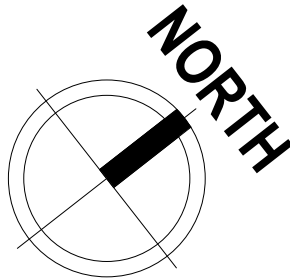

Revision #	Date	Description



By App.



archersstevenage | suite B4 first floor | mindenhall court |
high street | stevenage | SG1 3UN t: 01438 365 988
e: info@archerarchitects.co.uk
w: www.archerarchitects.co.uk

Important note: This drawing is issued on the condition that it is not reproduced, disclosed or copied to any unauthorised person without written consent. Copyright archerarchitects
All dimensions to be verified on site.

Client
WOOD GREEN INVESTMENTS LTD

Project
12-14 HIGH ROAD, WOOD GREEN
LONDON, N22 6BX

Drawing Title
PROPOSED GROUND FLOOR PLAN

Scale 1 : 100 @ A3	Drawn AS	Checked AA
Date 13.01.2023	Revision	
PROJECT ORIGINATOR ZONE LEVEL TYPE ROLE CLASSIFICATION NUMBER 6922(P)101-00		