



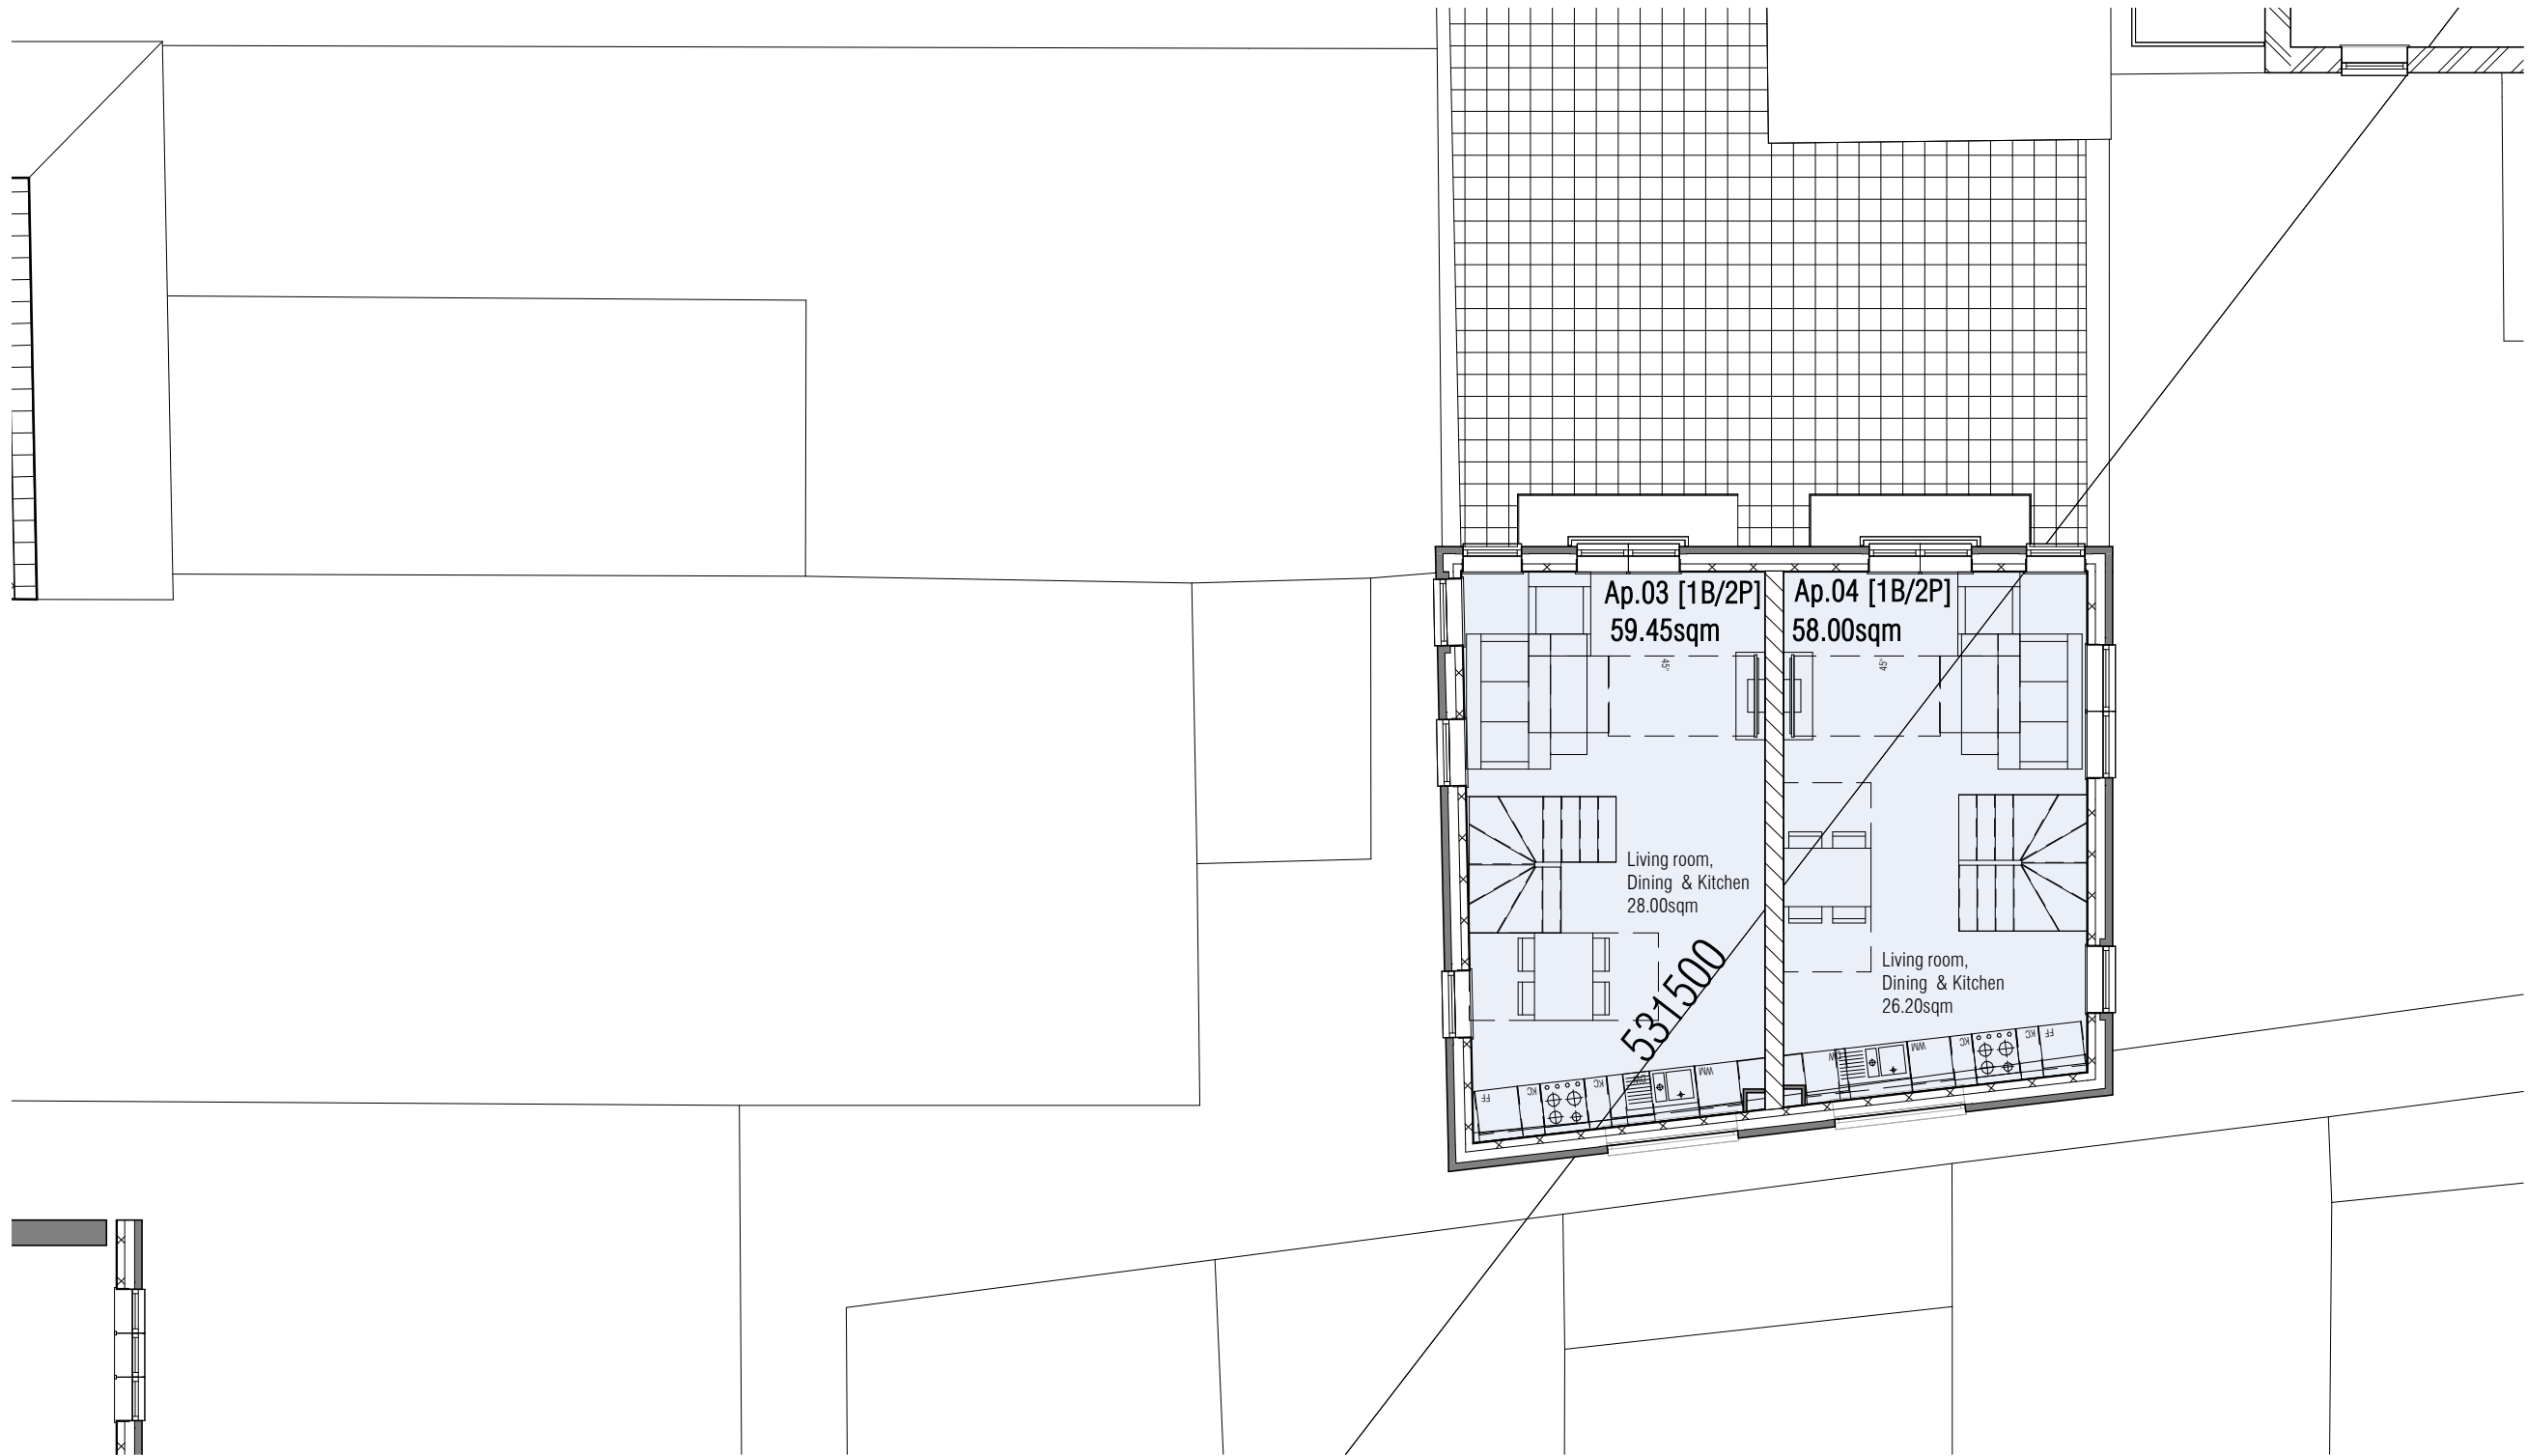

Proposed Third Floor Plan

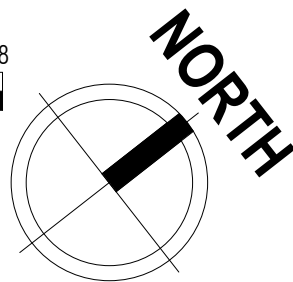

Revision		
#	Date	Description



By App.



archersstevnage | suite B4 first floor | mindenhall court |
high street | stevenage | SG1 3UN t: 01438 365 988
e: info@archerarchitects.co.uk
w: www.archerarchitects.co.uk

Important note: This drawing is issued on the condition that
it is not reproduced, disclosed or copied to any unauthorised
person without written consent. Copyright archerarchitects
All dimensions to be verified on site.

Client
WOOD GREEN INVESTMENTS LTD

Project
12-14 HIGH ROAD, WOOD GREEN
LONDON, N22 6BX

Drawing Title
PROPOSED THIRD FLOOR PLAN

Scale	Drawn	Checked
1 : 100 @ A3	AS	AA
Date	Revision	
13.01.2023		
PROJECT ORIGINATOR ZONE LEVEL TYPE ROLE CLASSIFICATION NUMBER		
6922(P)101-03		