


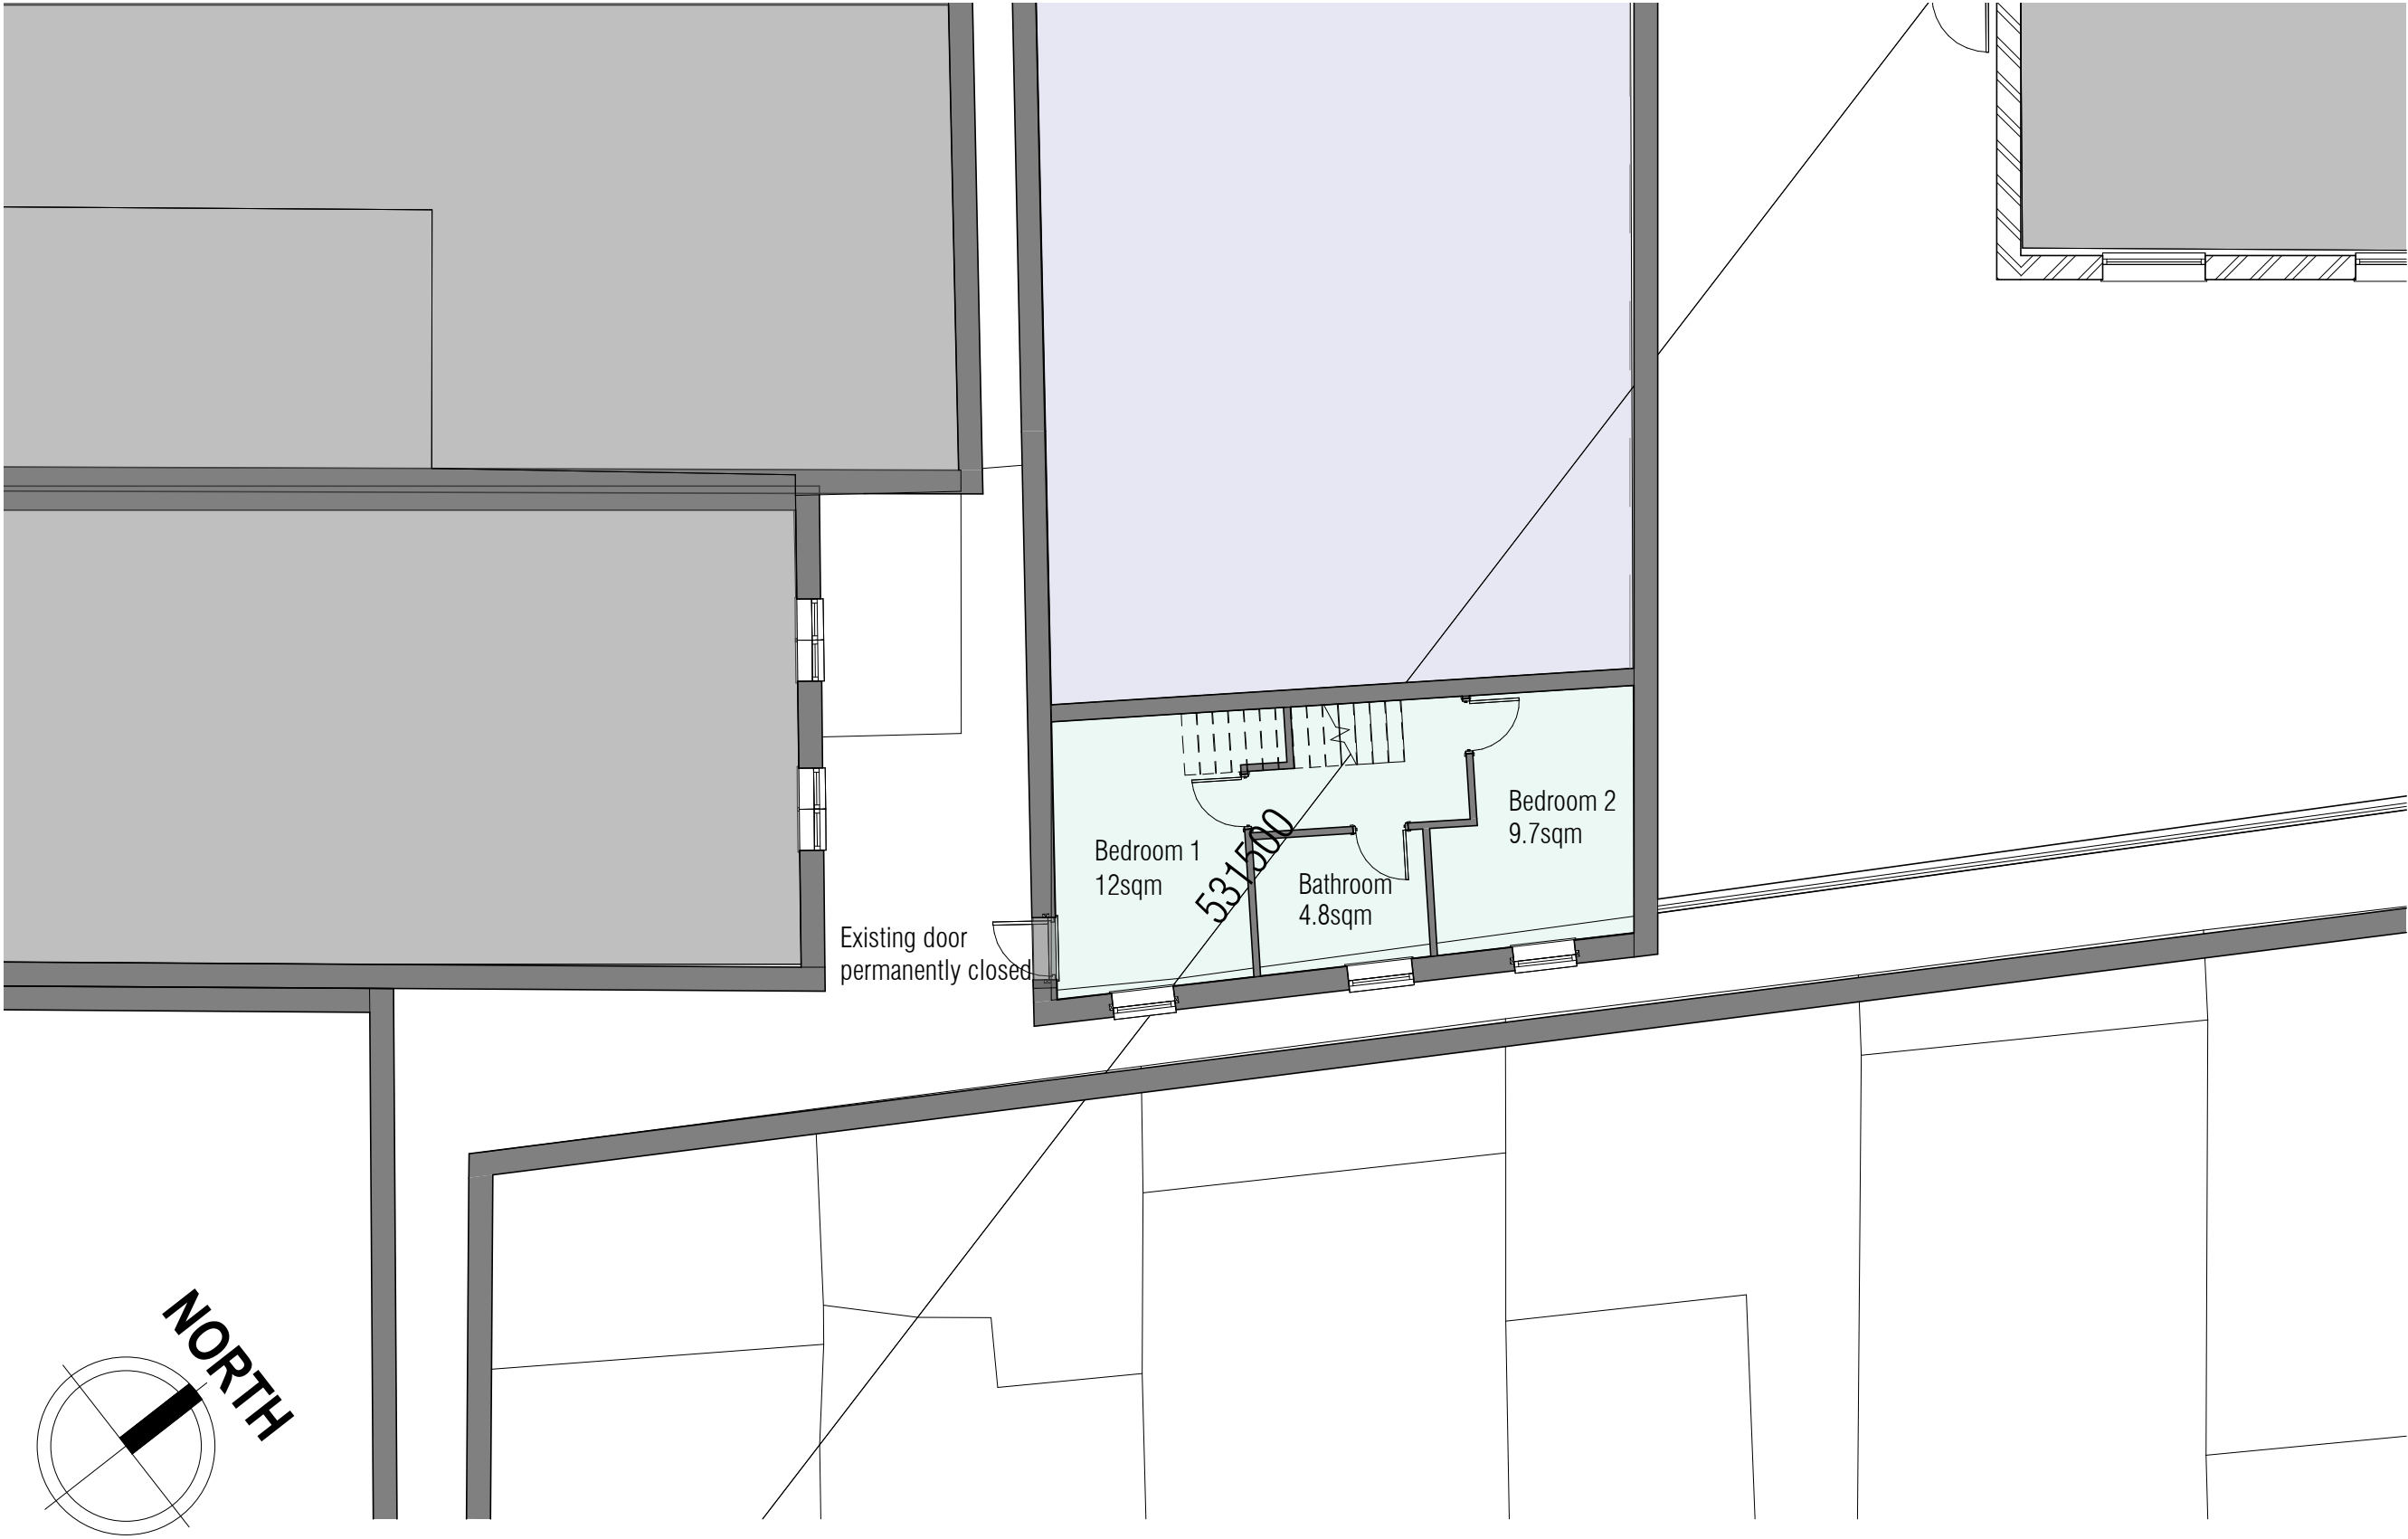

Existing Ground Floor Plan



| Revision |      |             |
|----------|------|-------------|
| #        | Date | Description |



By App.



archersstevenage | suite B4 first floor | mindenhall court |  
high street | stevenage | SG1 3UN t: 01438 365 988  
e: info@archerarchitects.co.uk  
w: www.archerarchitects.co.uk

Important note: This drawing is issued on the condition that  
it is not reproduced, disclosed or copied to any unauthorised  
person without written consent. Copyright archerarchitects  
All dimensions to be verified on site.

Client  
WOOD GREEN INVESTMENTS LTD

Project  
12-14 HIGH ROAD, WOOD GREEN  
LONDON, N22 6BX

Drawing Title  
EXISTING GROUND FLOOR PLAN

|                                                                                              |             |               |
|----------------------------------------------------------------------------------------------|-------------|---------------|
| Scale<br>1 : 100 @ A3                                                                        | Drawn<br>AS | Checked<br>AA |
| Date<br>12.01.2023                                                                           | Revision    |               |
| PROJECT   ORIGINATOR   ZONE   LEVEL   TYPE   ROLE   CLASSIFICATION   NUMBER<br>6922(P)100-00 |             |               |