




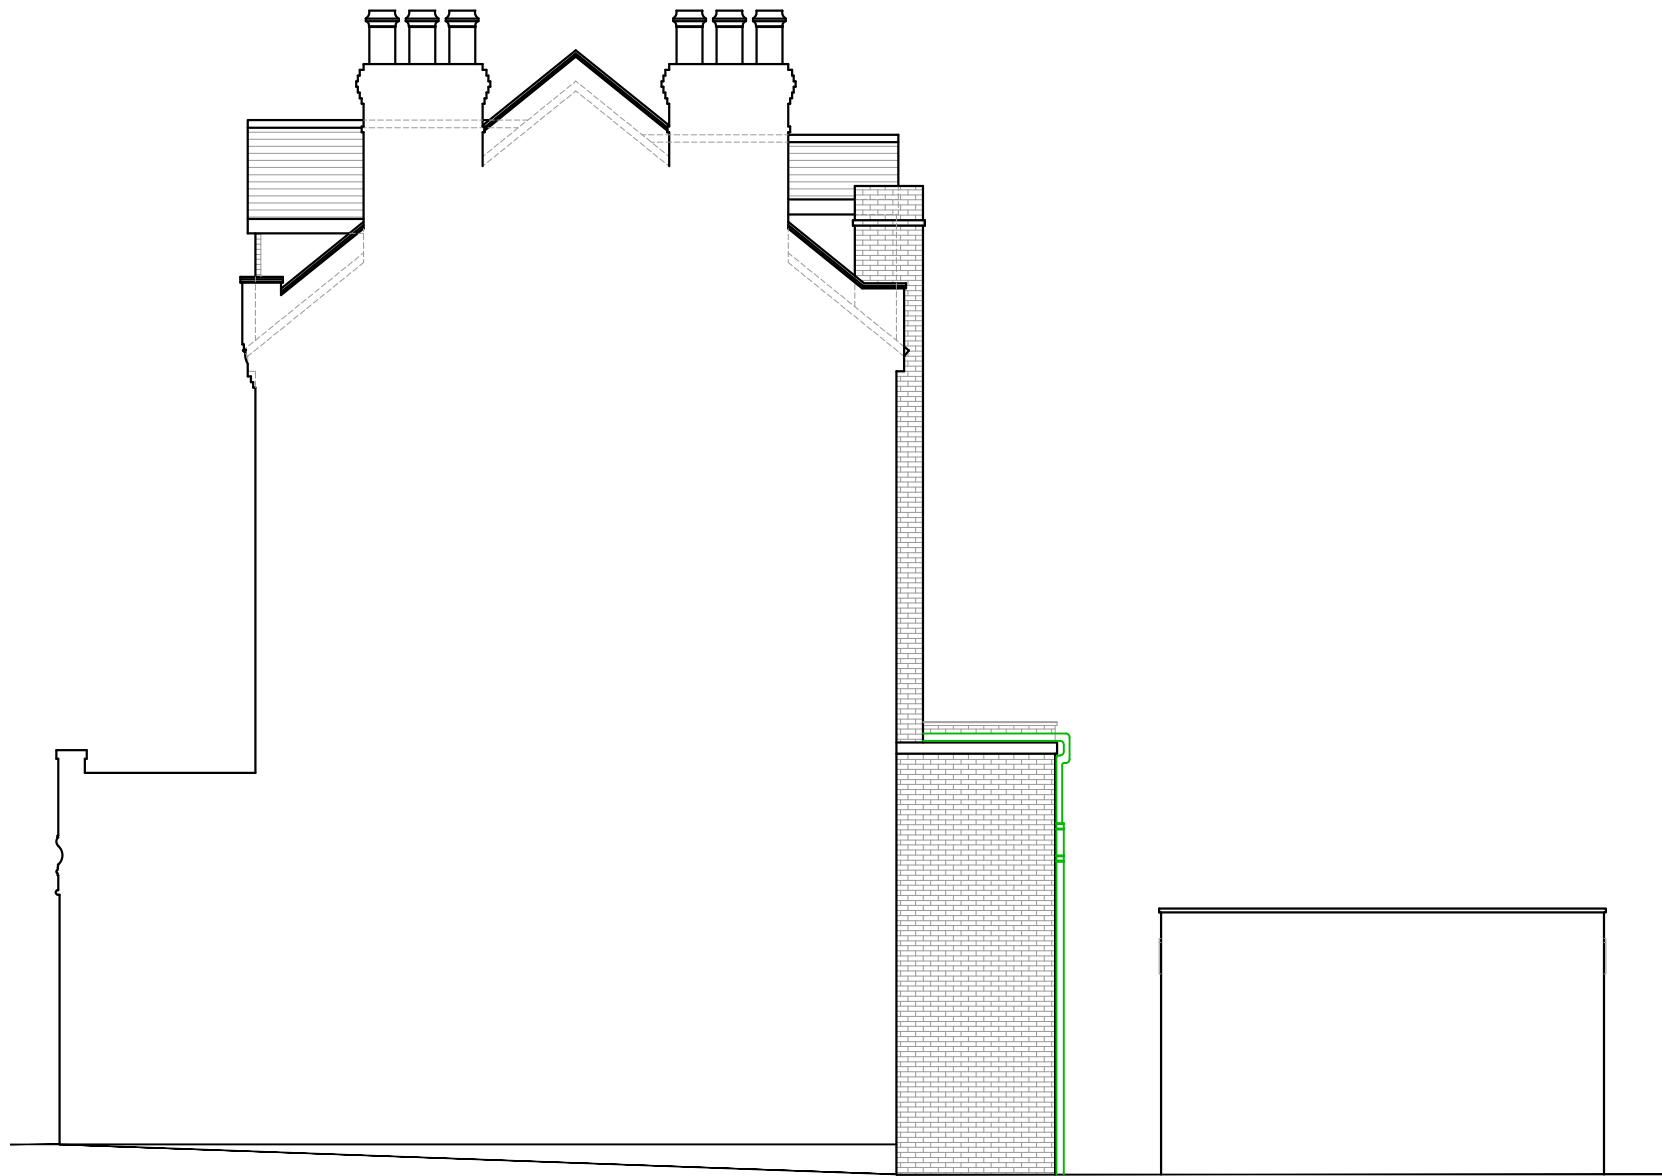


EXISTING SIDE ELEVATION

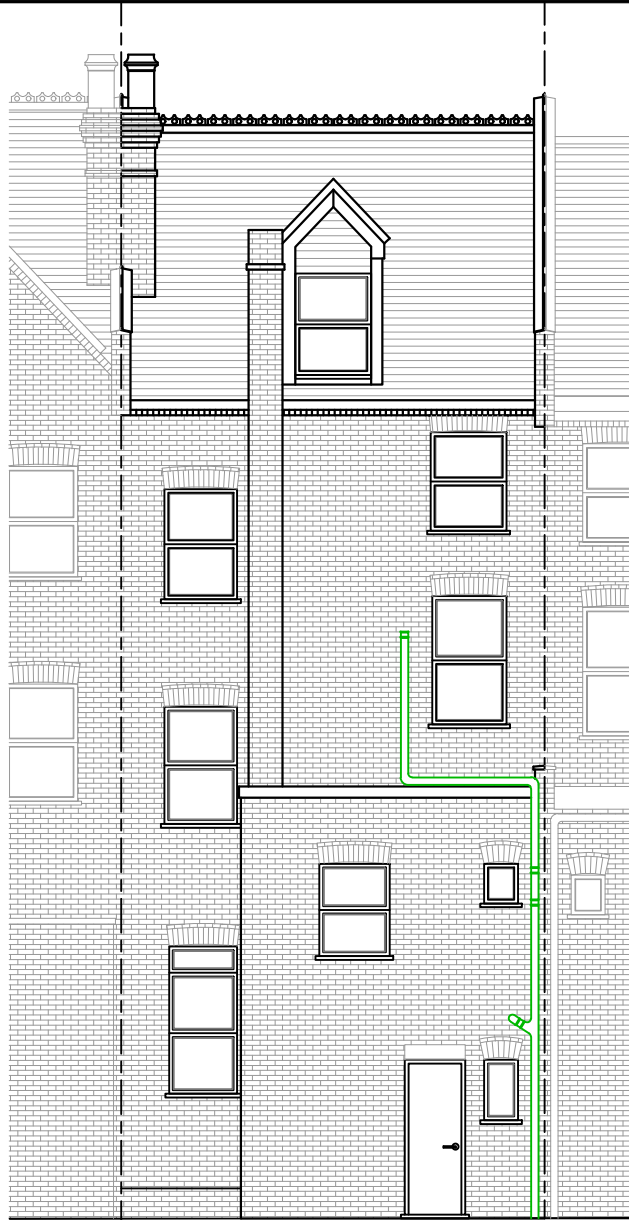


EXISTING REAR ELEVATION

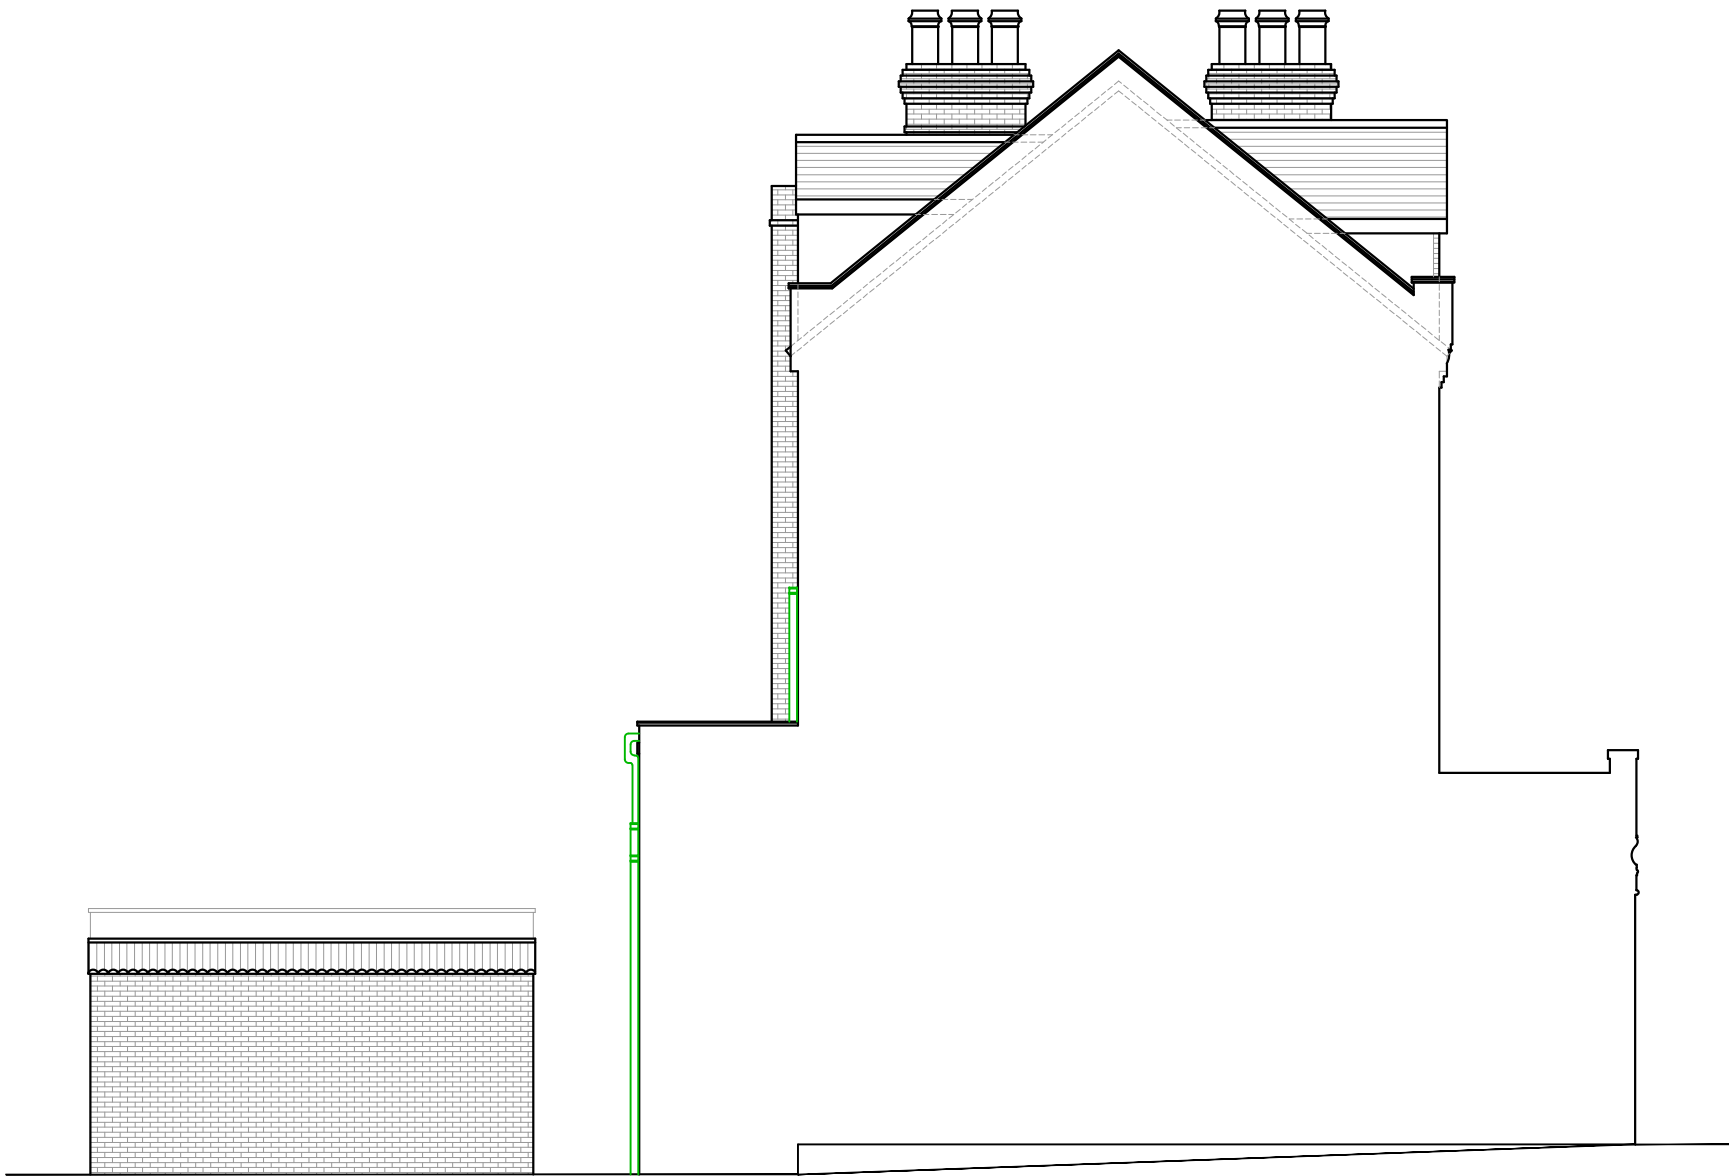


EXISTING SIDE ELEVATION

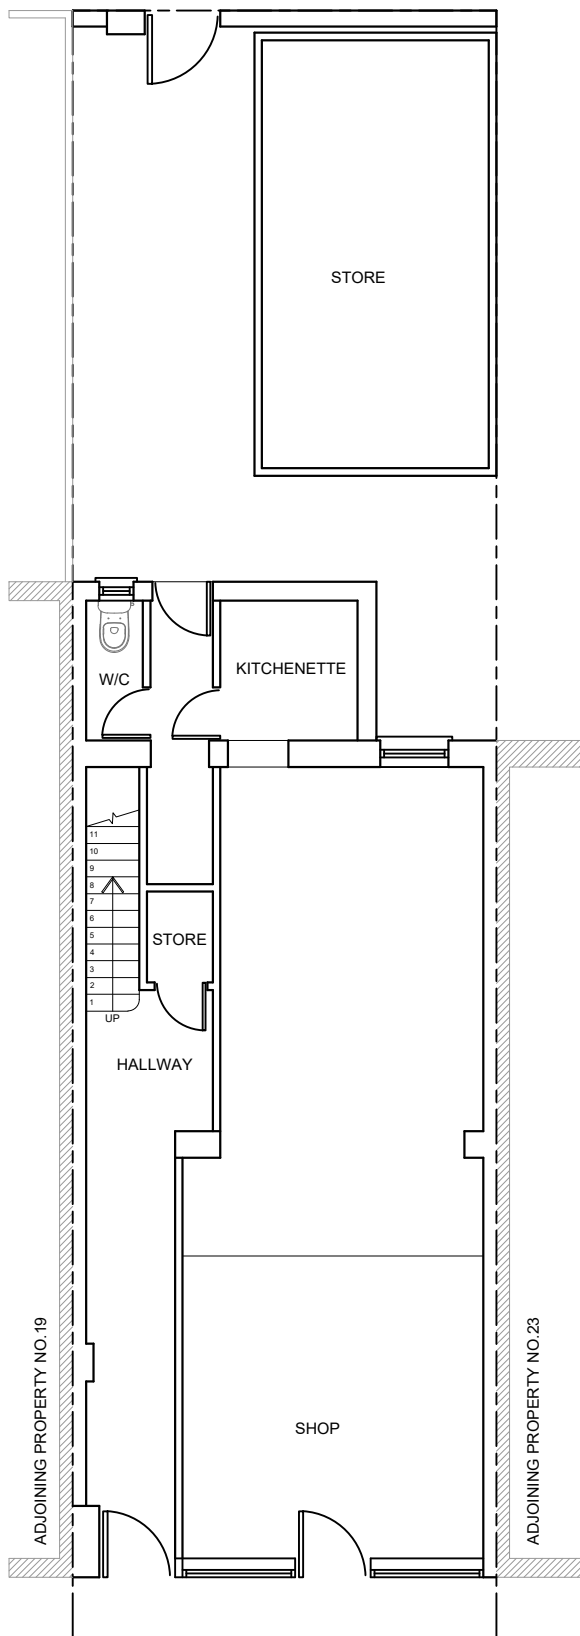


EXISTING GROUND FLOOR PLAN

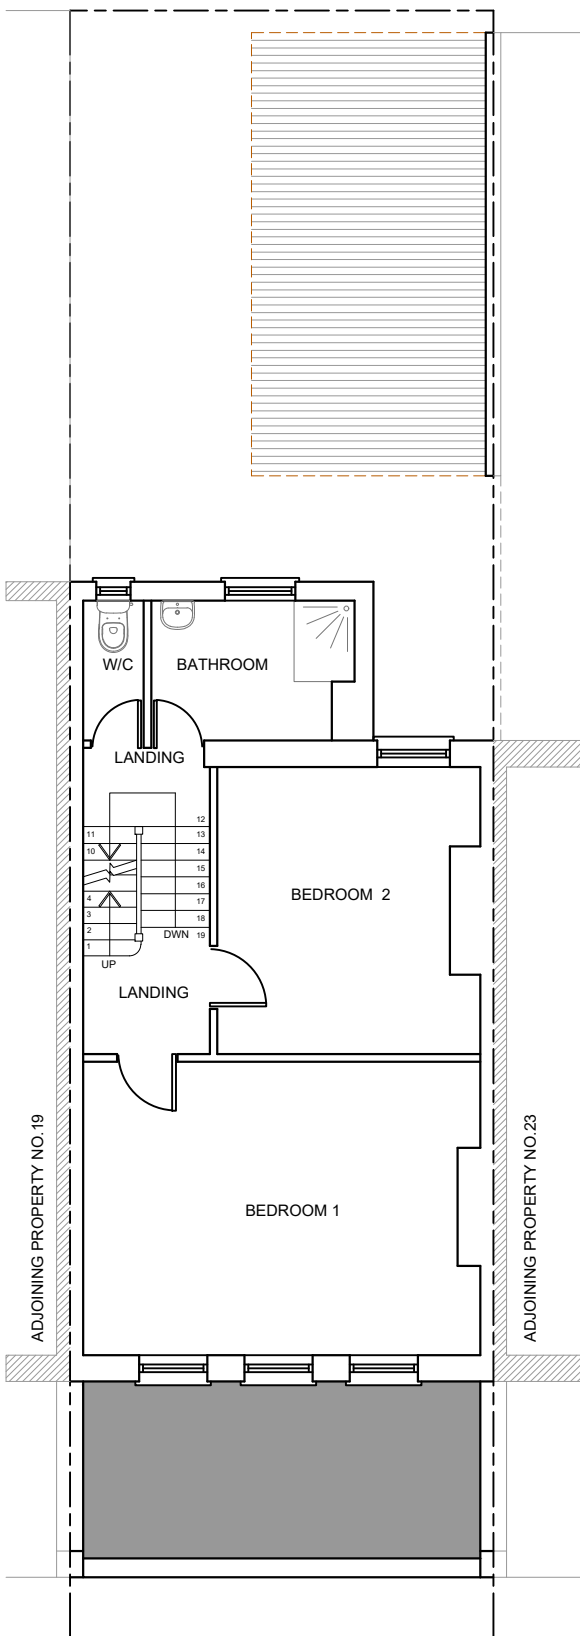


EXISTING FIRST FLOOR PLAN

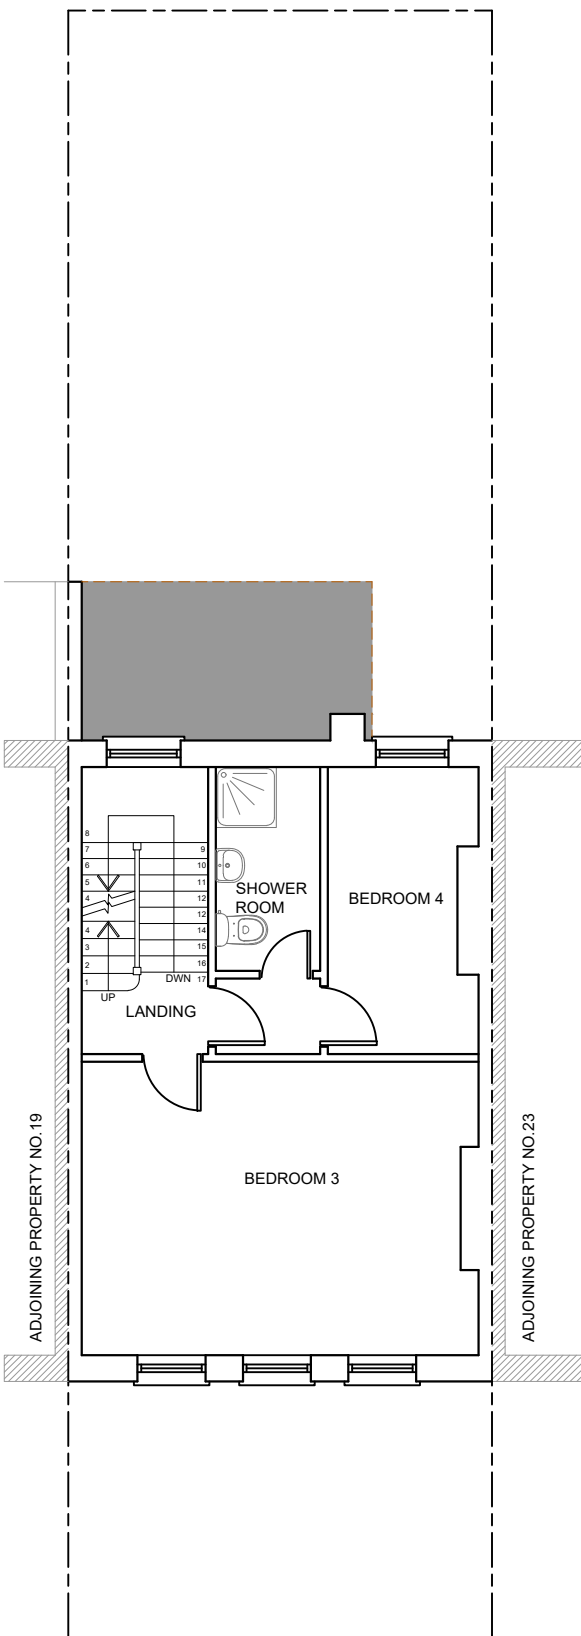


EXISTING SECOND FLOOR PLAN

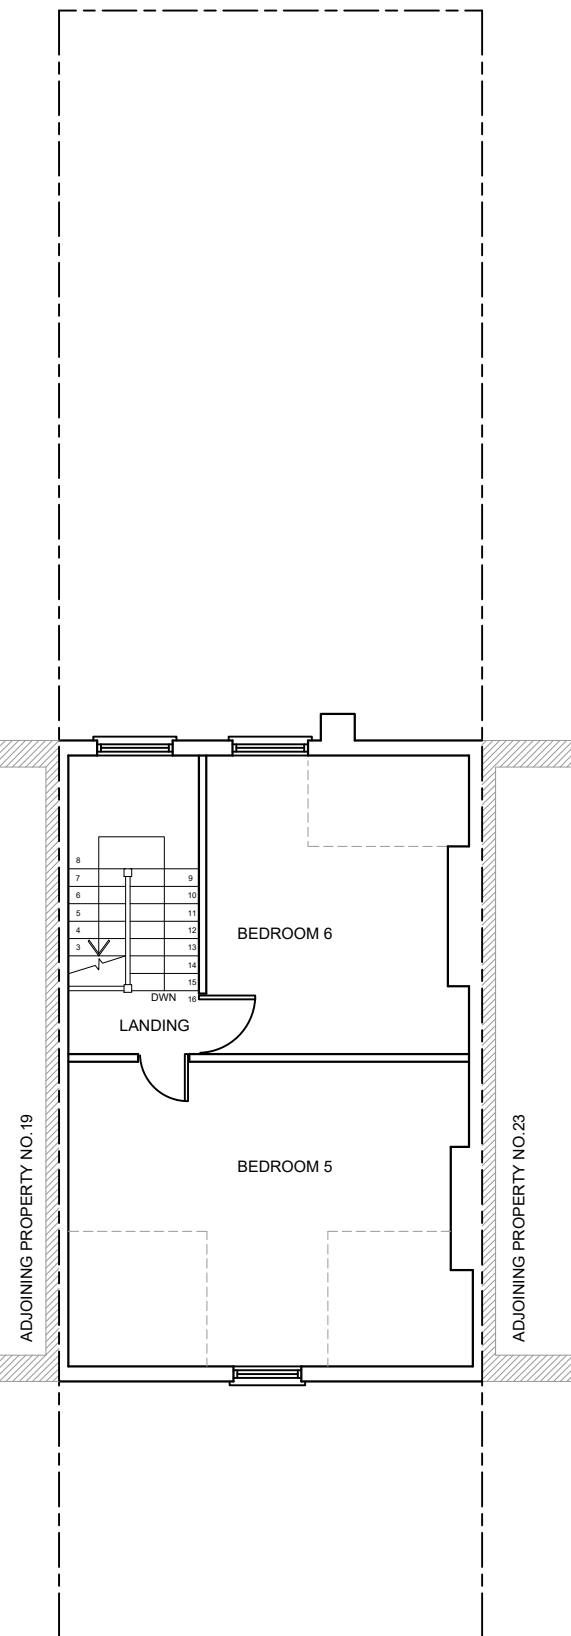

EXISTING LOFT FLOOR PLAN

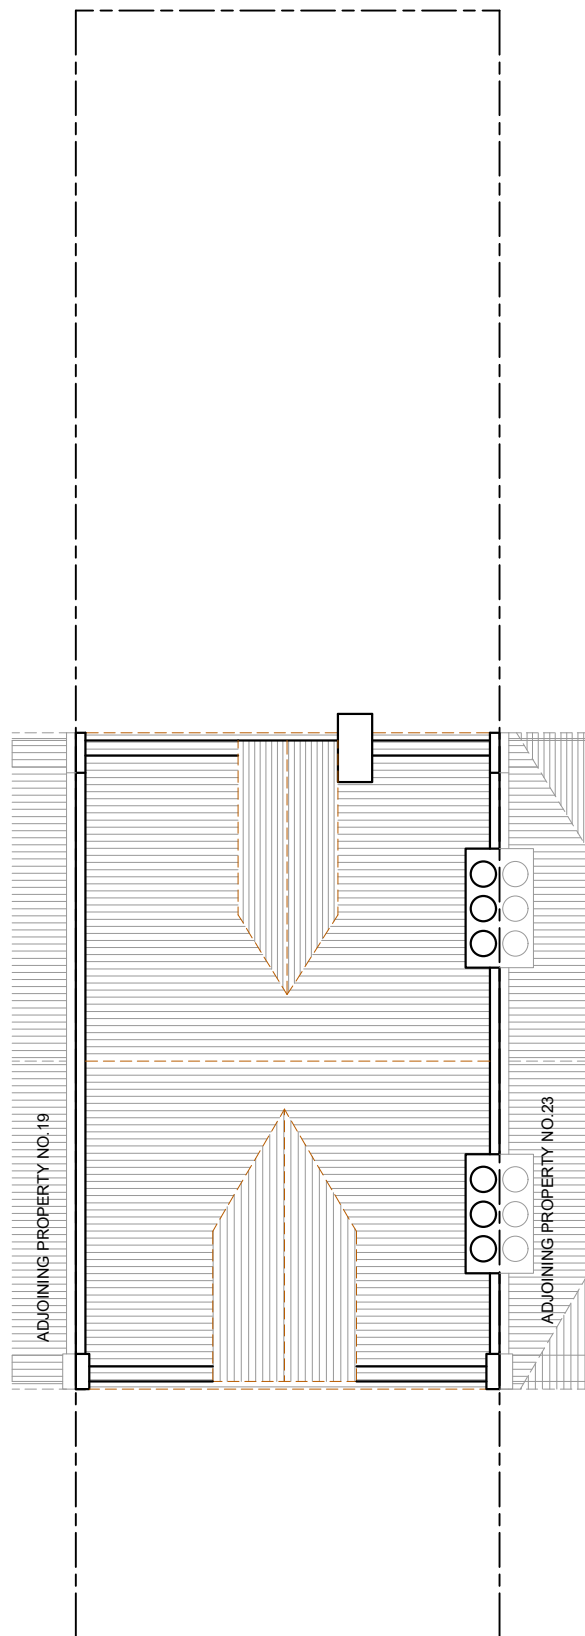

EXISTING ROOF PLAN

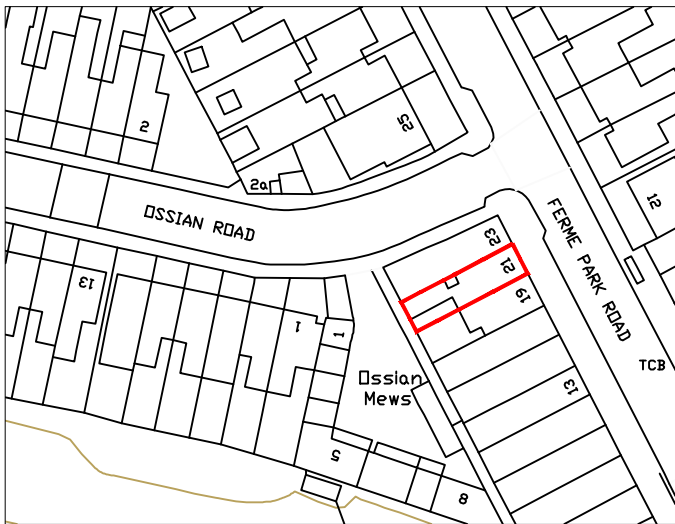

SITE PLAN (1:1250)



BLOCK PLAN (1:500)

Rev.	Date	Comment
(1:50)		
(1:100)	1m	2m
(1:100)	1m	2m 3m 4m 5m
Copyright ©		
kdb building designs Chartered Architectural Technologist		
020 3875 2000 plans@kdbdesigns.co.uk www.kdbdesigns.co.uk		
Client: MR SHARAD PATEL		
Site Address: 21 FERME PARK ROAD LONDON N4 4DS		
Project Title: SINGLE STOREY REAR EXTENSION TO COMMERCIAL PREMISES AND CONVERSION OF MAISONETTE INTO 2 SELF-CONTAINED FLATS		
Status: PLANNING		
Drawn: JS	Checked: JW	
Date: 16.11.2022	Scale: 1:100 @ A2	
Drawing Title: EXISTING FLOOR PLANS, ELEVATIONS, SITE PLAN AND BLOCK PLAN		
Job No: FERPR21	Drawing No: PL-01	Rev: