




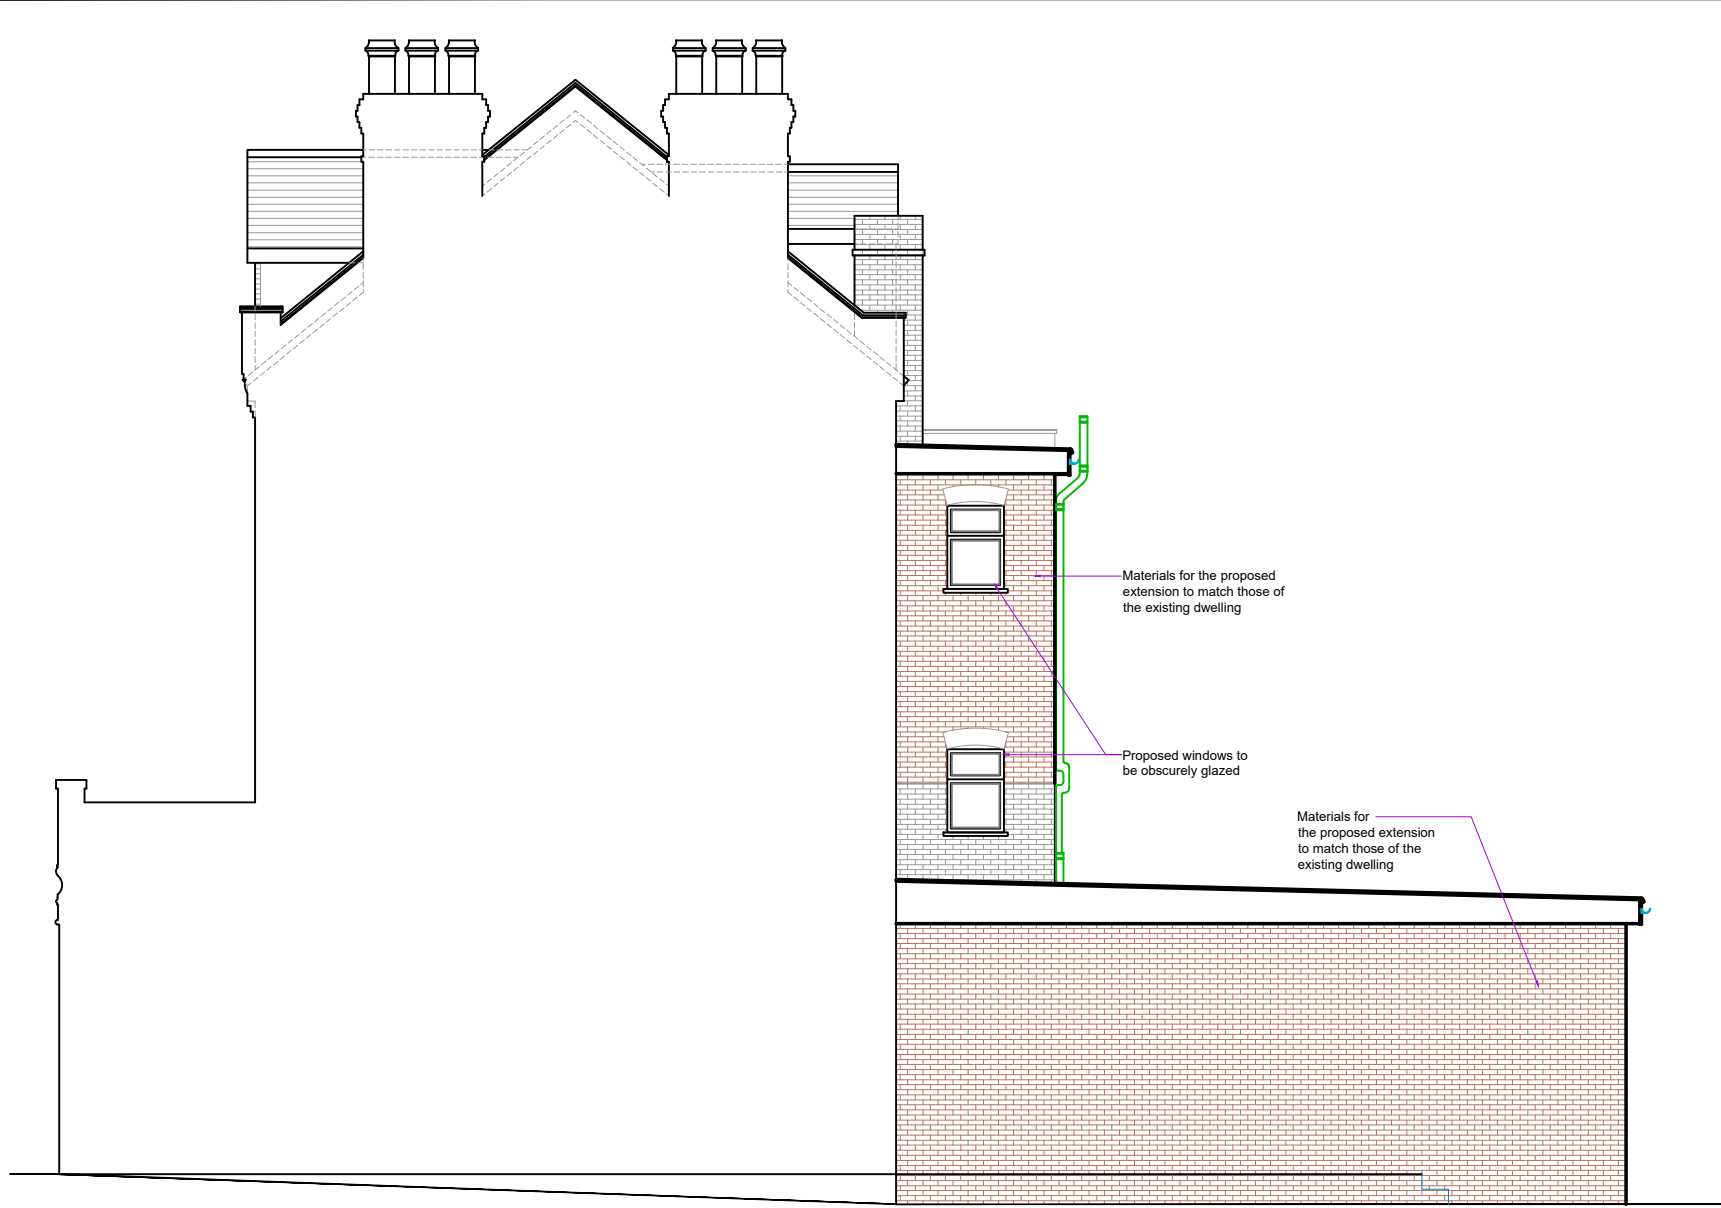


PROPOSED SIDE ELEVATION

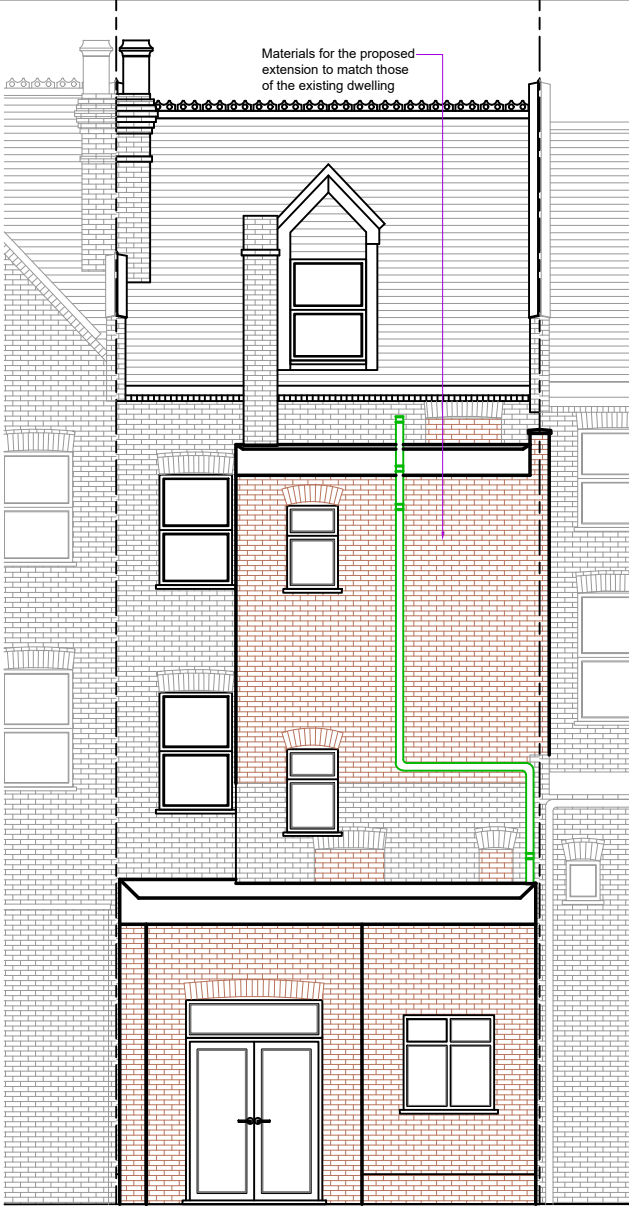


PROPOSED REAR ELEVATION

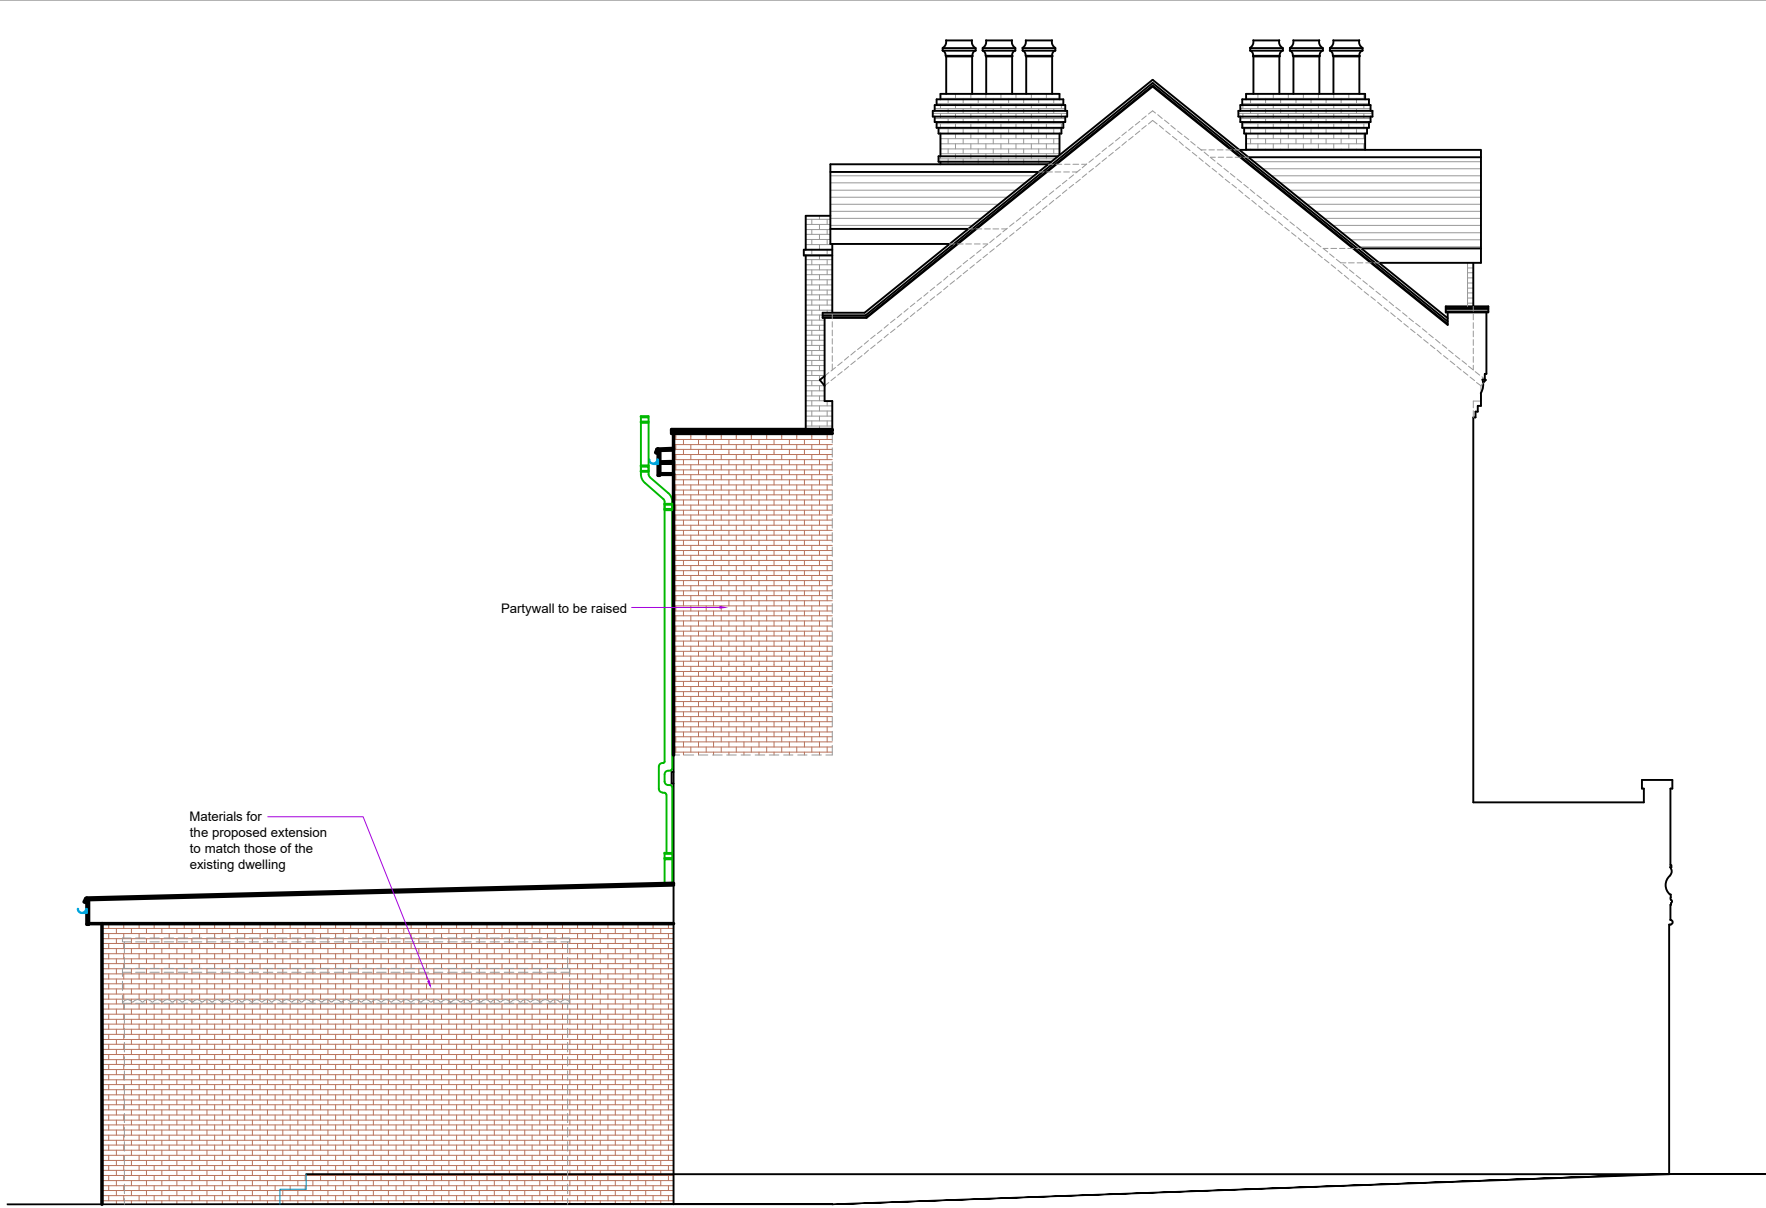


PROPOSED SIDE ELEVATION

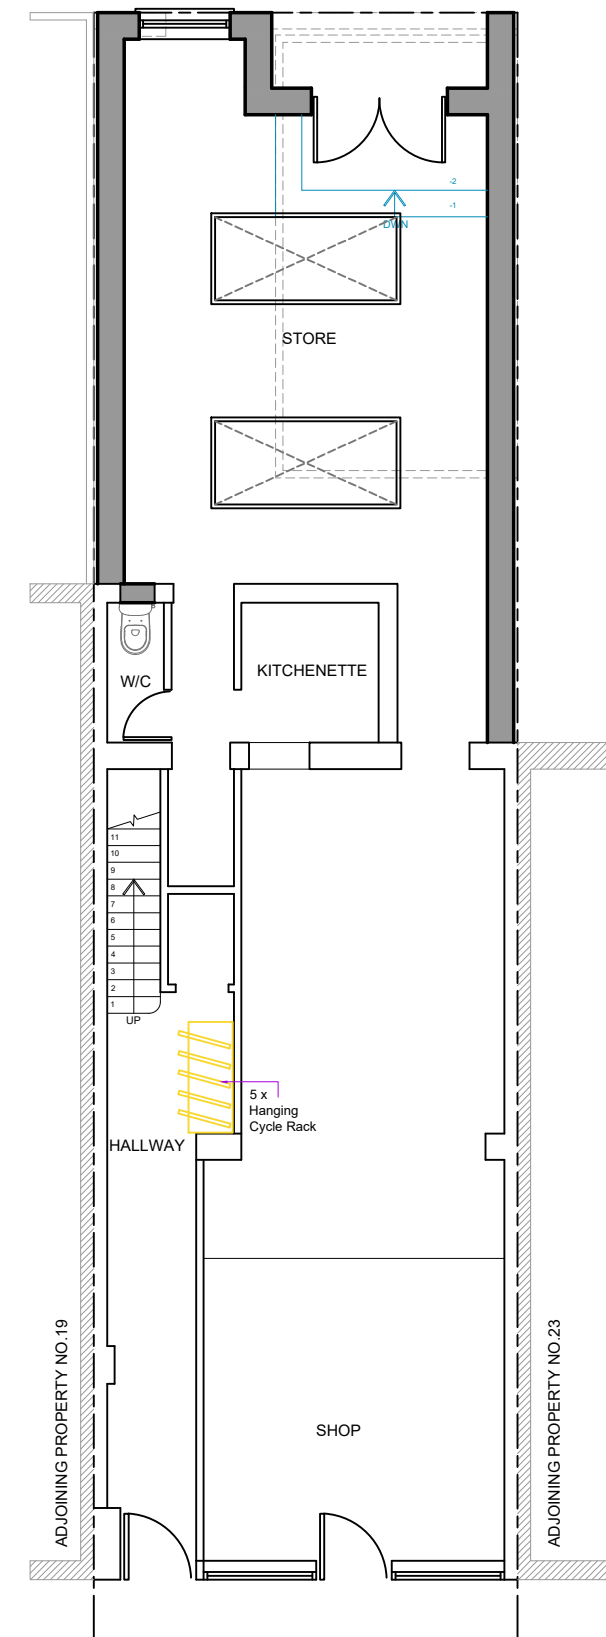


PROPOSED GROUND FLOOR PLAN

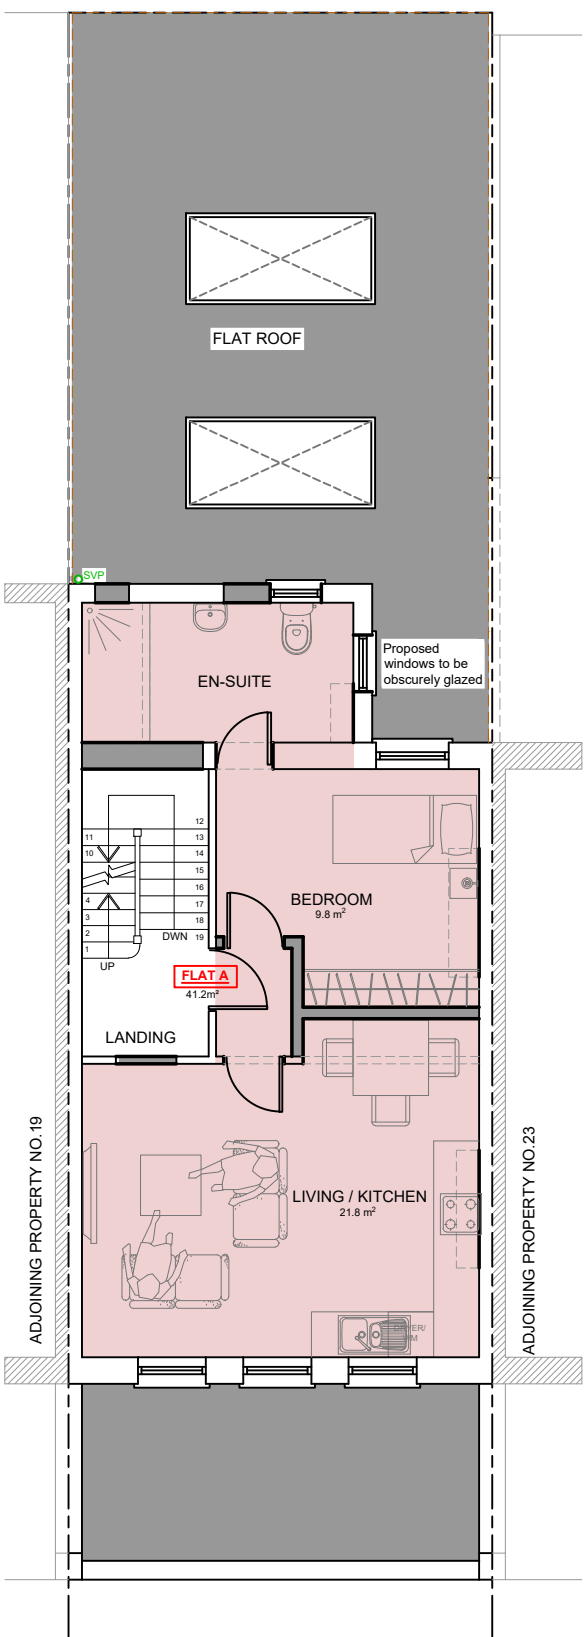


PROPOSED FIRST FLOOR PLAN

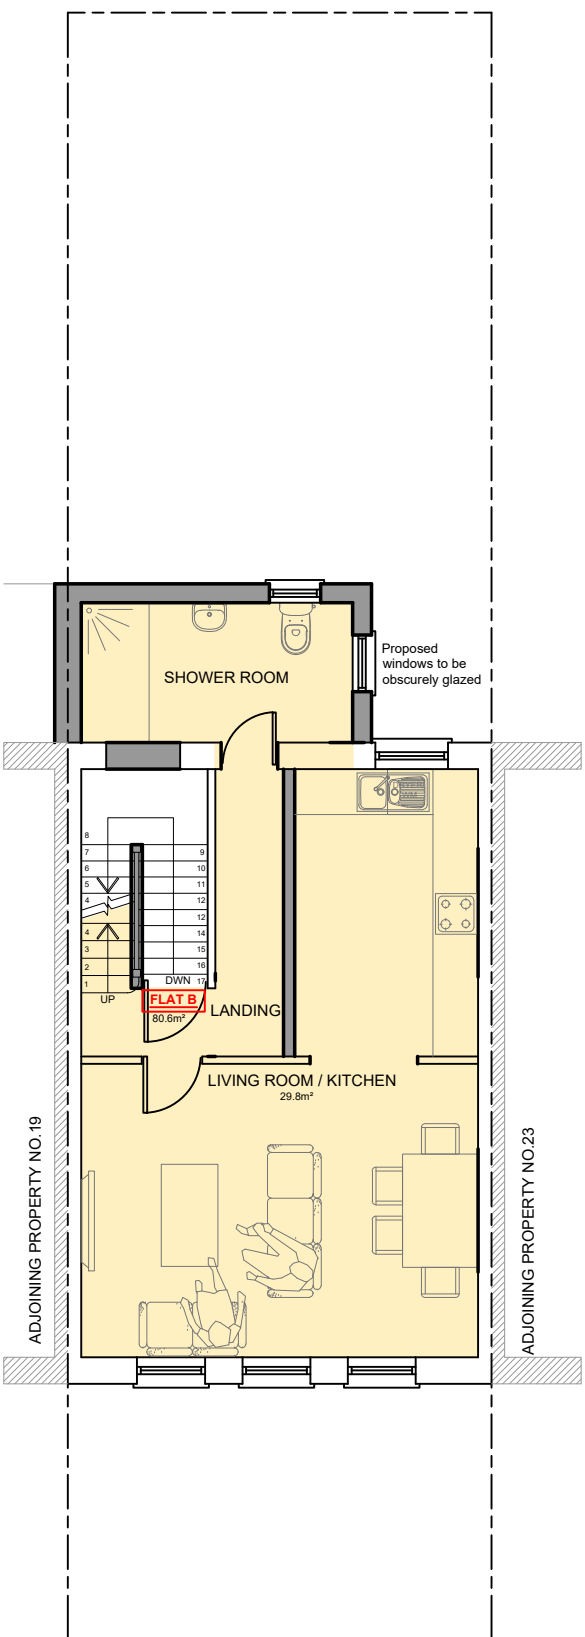

PROPOSED SECOND FLOOR PLAN

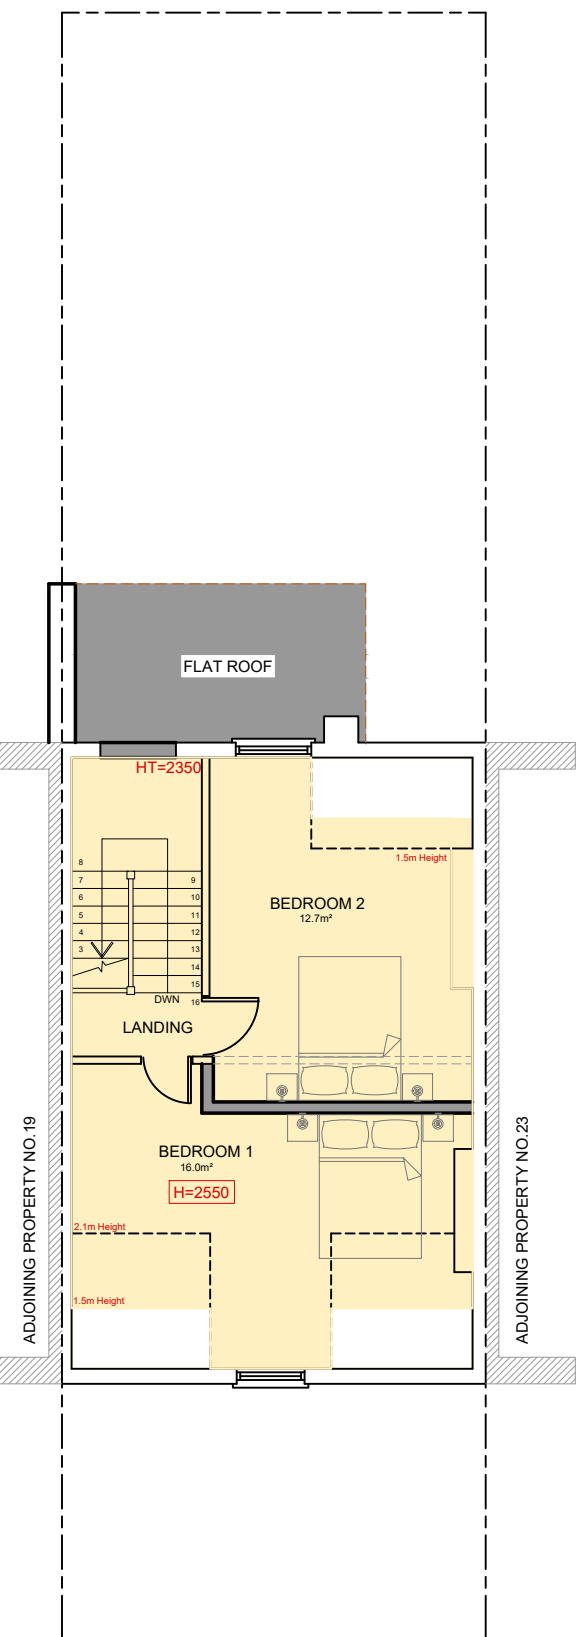

PROPOSED LOFT FLOOR PLAN

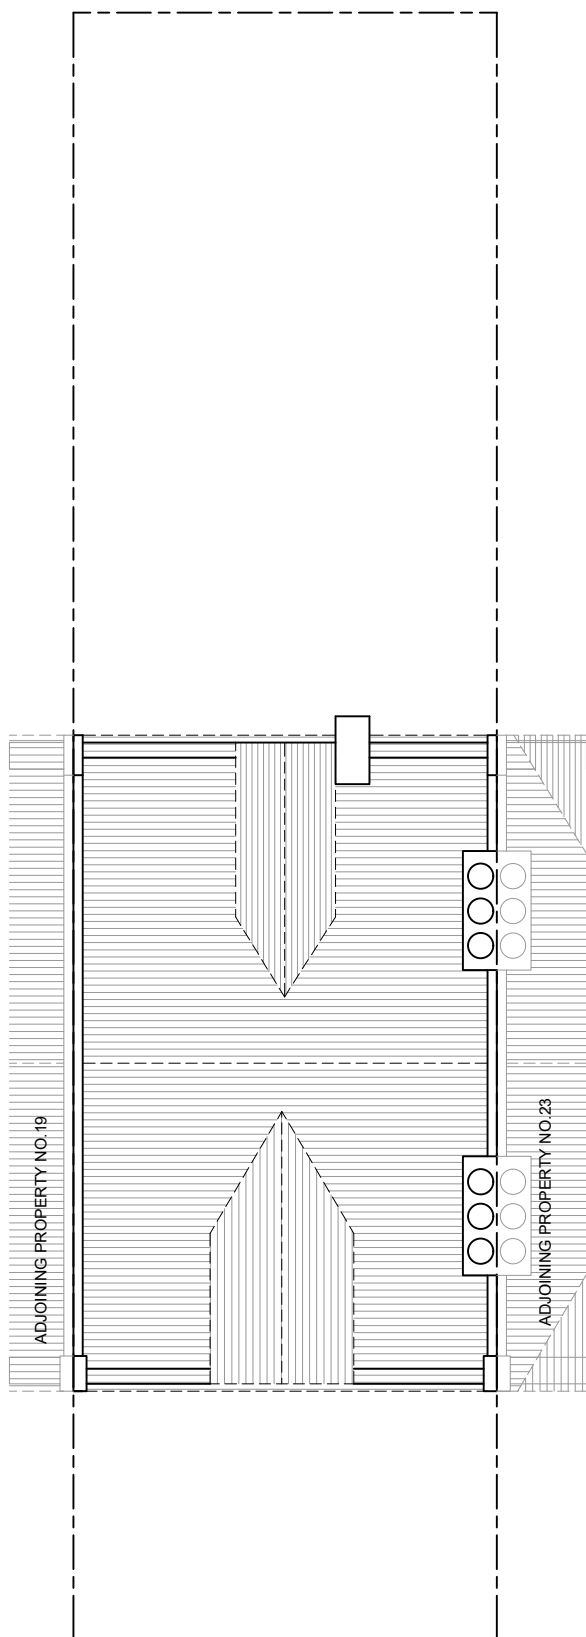

PROPOSED ROOF PLAN

FLAT SIZE LEGEND

- FLAT A - 1 bedroom, 1 person flat
Area= 41.2m² (Min area required= 37m²)
- FLAT B - 2 bedroom, 4 person flat
Area= 80.6m² (Min area required= 79m²)

Rev.	Date	Comment
(1:50)	1m	2m
(1:100)	1m	2m 3m 4m 5m
Copyright © kdb building designs Chartered Architectural Technologist 020 3875 2000 plans@kdbdesigns.co.uk www.kdbdesigns.co.uk		
Client: MR SHARAD PATEL		
Site Address: 21 FERME PARK ROAD LONDON N4 4DS		
Project Title: SINGLE STOREY REAR EXTENSION TO COMMERCIAL PREMISES AND CONVERSION OF MAISONETTE INTO 2 SELF-CONTAINED FLATS		
Status: PLANNING		
Drawn: JS		Checked: JW
Date: 16.11.2022		Scale: 1:100 @ A2
Drawing Title: PROPOSED FLOOR PLANS AND ELEVATIONS		
Job No: FERPR21		
Drawing No: PL-02		Rev: