




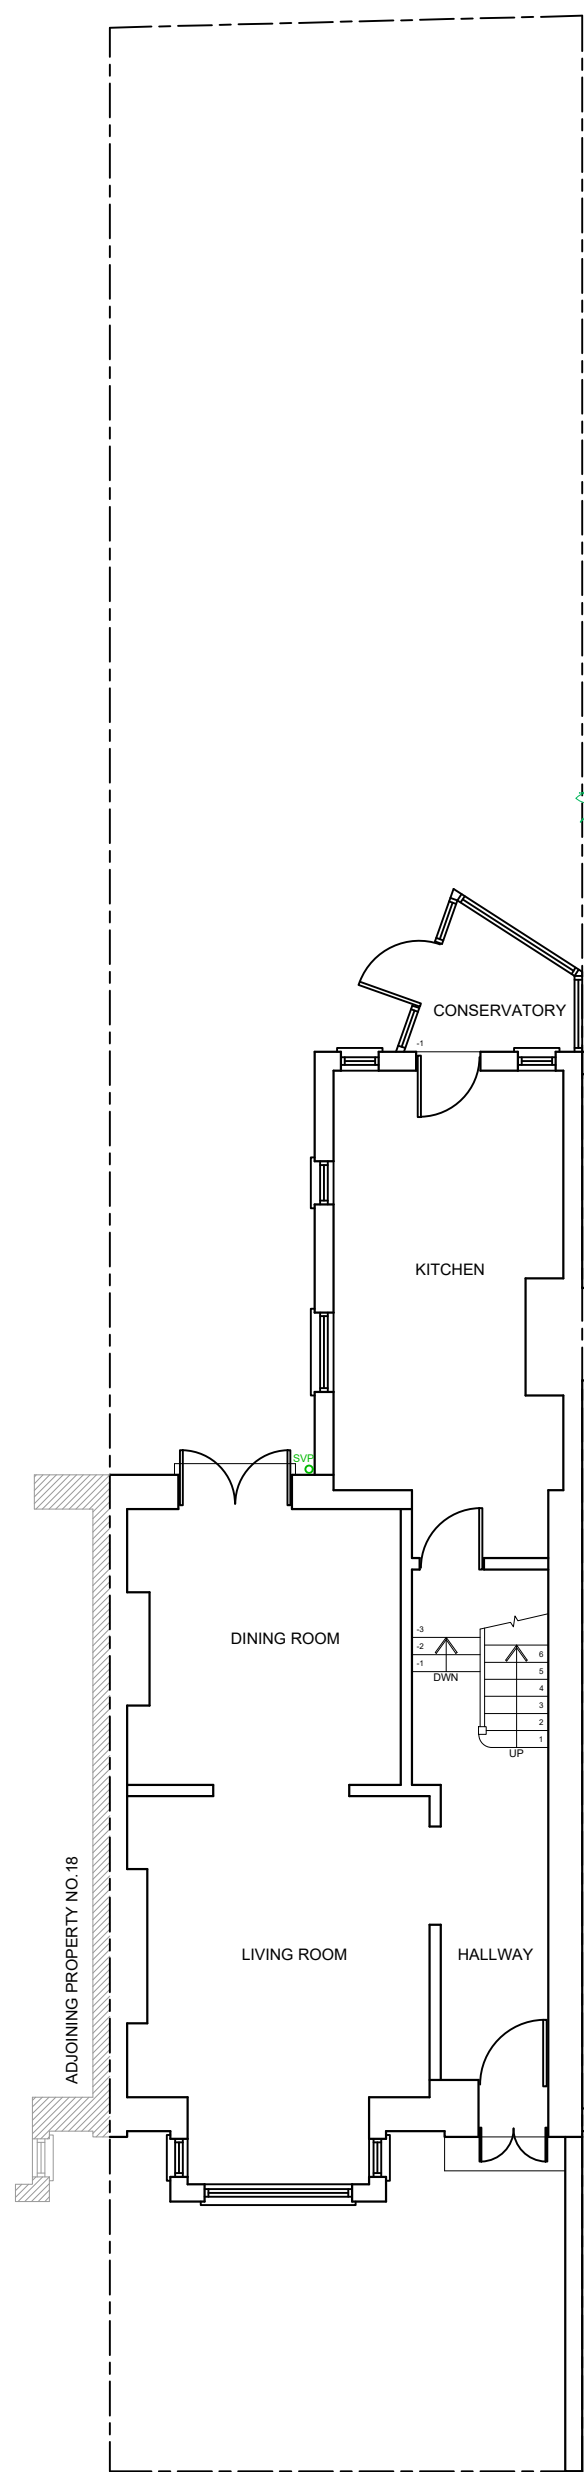


EXISTING GROUND FLOOR PLAN

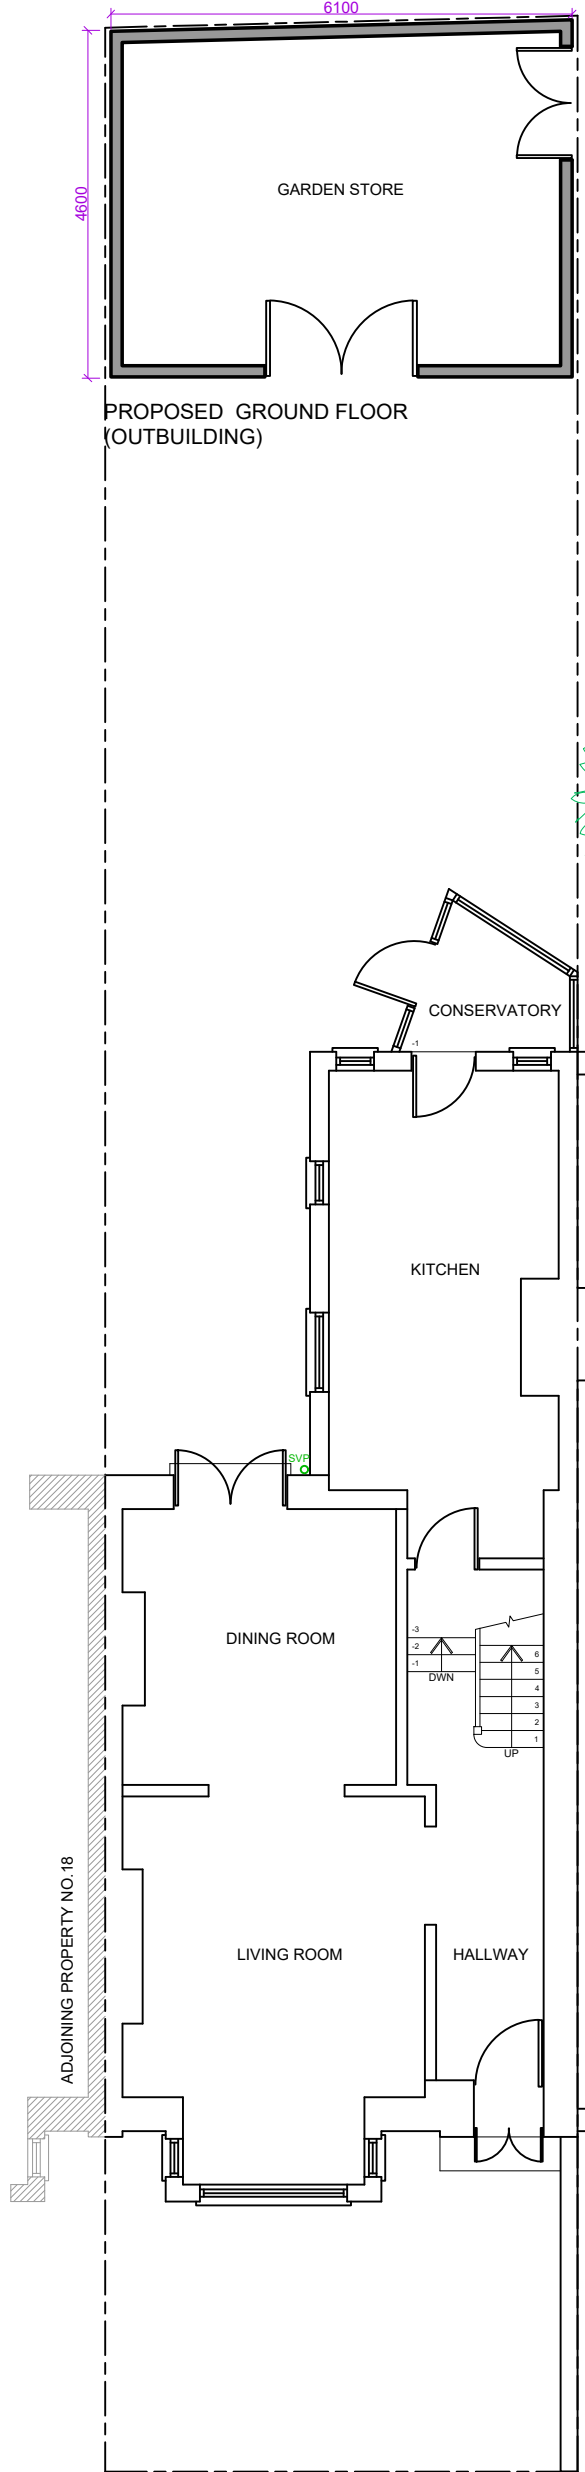


PROPOSED GROUND FLOOR PLAN

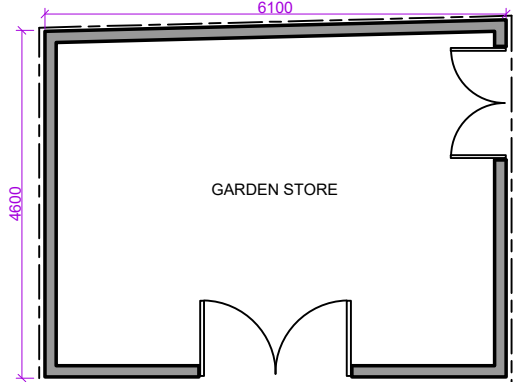


PROPOSED GROUND FLOOR
(OUTBUILDING)

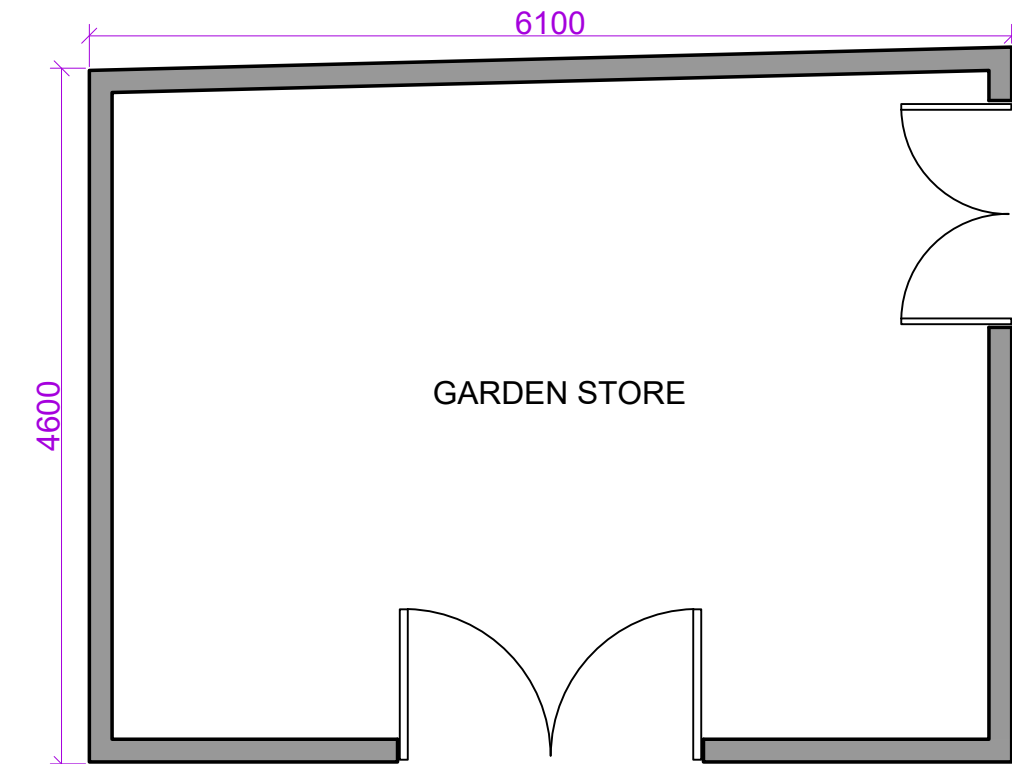


PROPOSED GROUND FLOOR
(OUTBUILDING)

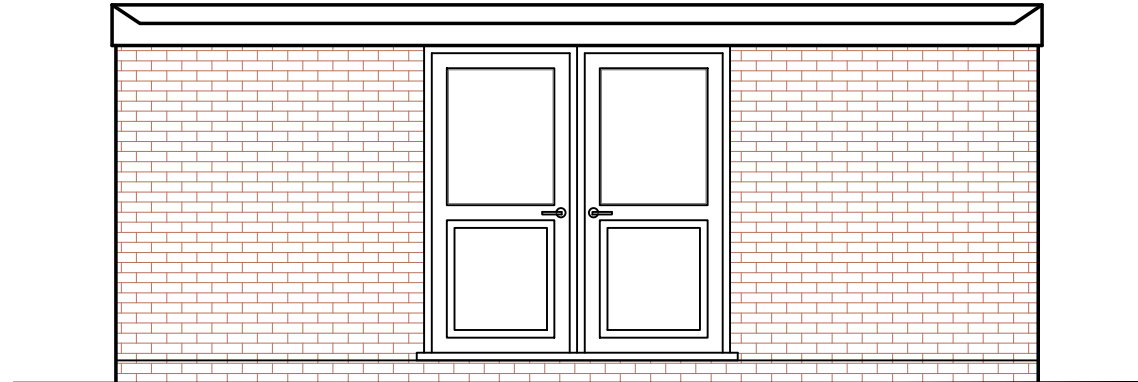


PROPOSED FRONT ELEVATION
(OUTBUILDING)

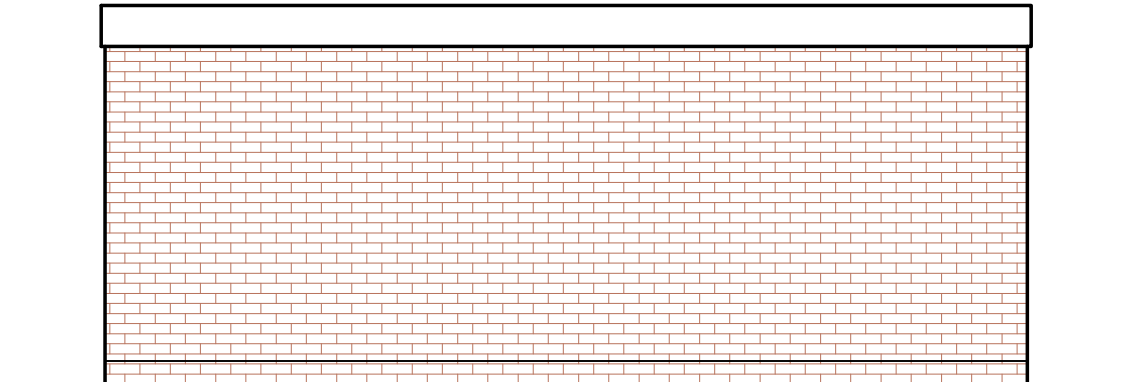


PROPOSED REAR ELEVATION
(OUTBUILDING)

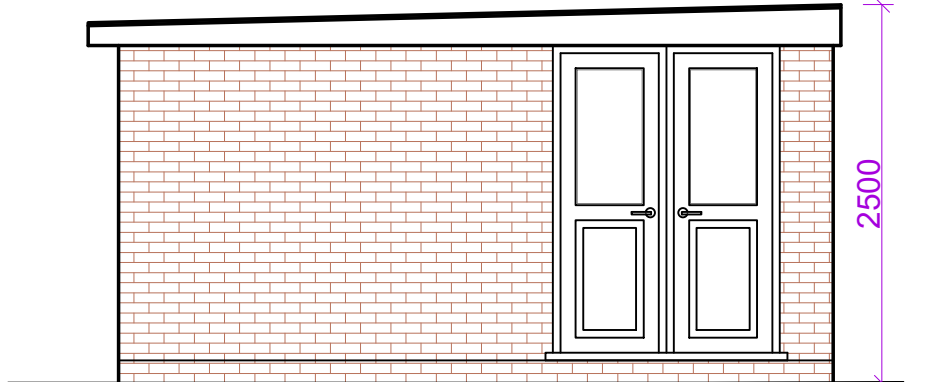


PROPOSED SIDE ELEVATION
(OUTBUILDING)

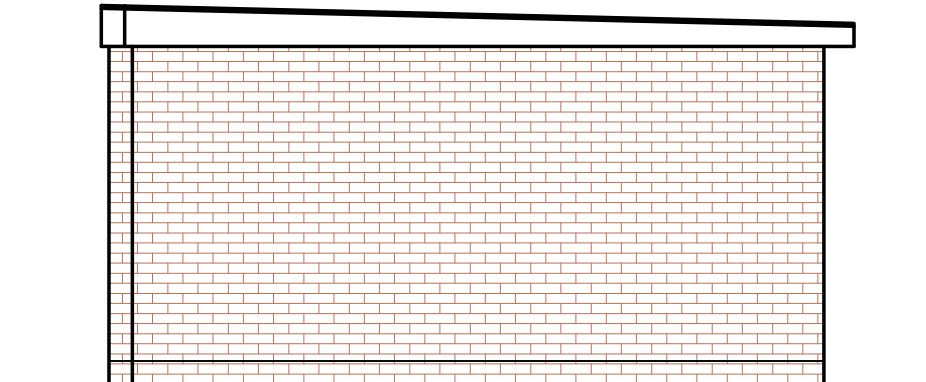

PROPOSED SIDE ELEVATION
(OUTBUILDING)

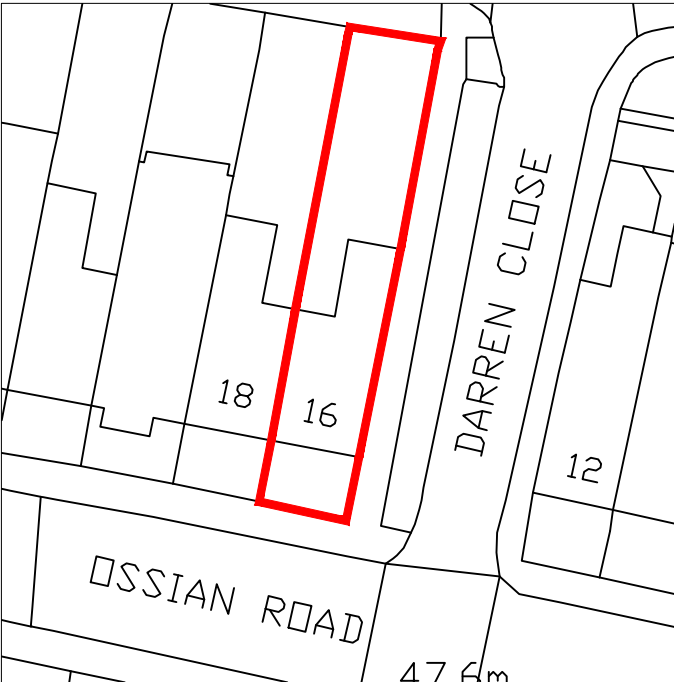

BLOCK PLAN (1:500)

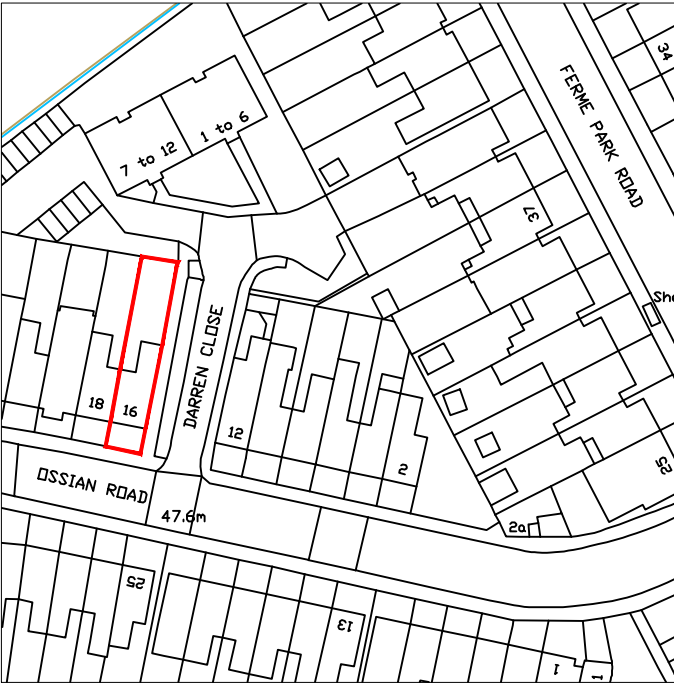

SITE PLAN (1:1250)

Rev.	Date	Comment
(1:50)		
(1:100)		
Copyright ©		
kdb building designs		
020 3875 2000 plans@kdbdesigns.co.uk www.kdbdesigns.co.uk		
Client:	MR SHARAD PATEL	
Site Address:	16 OSSIAN ROAD LONDON N4 4EA	
Project Title:	DETACHED GARDEN OUTBUILDING	
Status:	PERMITTED DEVELOPMENT	
Drawn:	JS	Checked: KB
Date:	15.11.2022	Scale: 1:100 @ A2
Drawing Title:	EXISTING AND PROPOSED FLOOR PLANS AND ELEVATIONS	
Job No:	Drawing No:	Rev:
OSSR16	OUT- 01	