




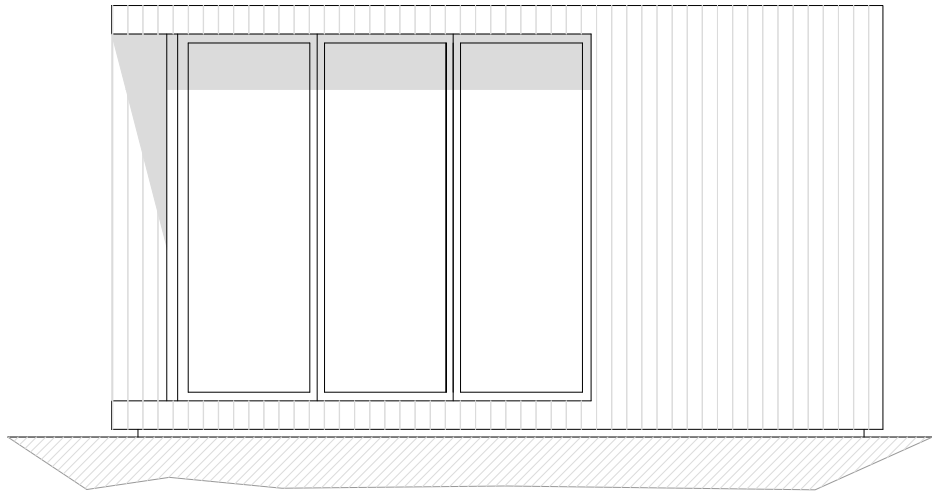


01 WEST ELEVATION

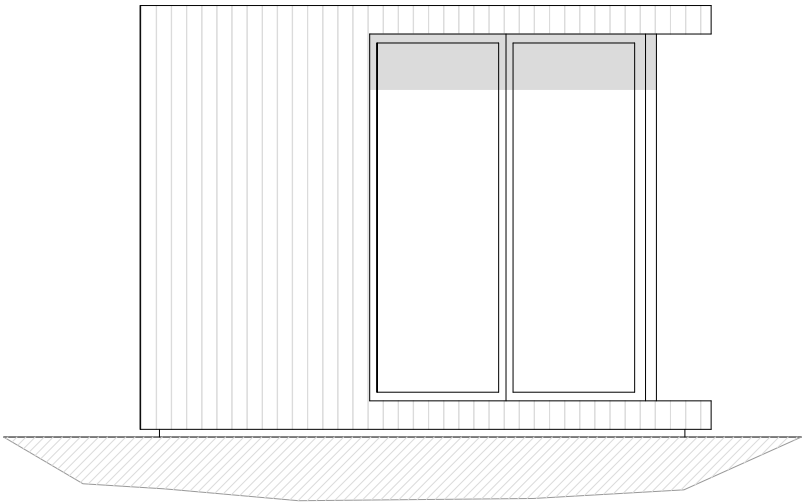


02 NORTH ELEVATION

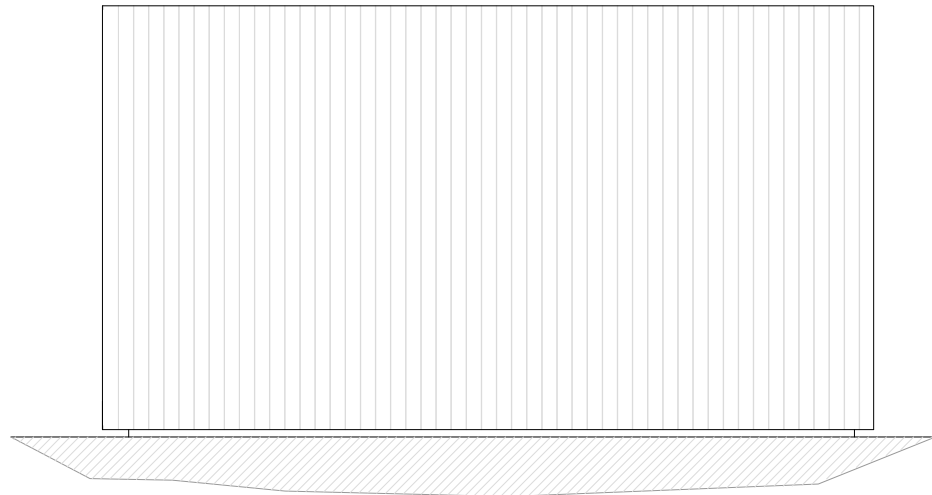

03 EAST ELEVATION

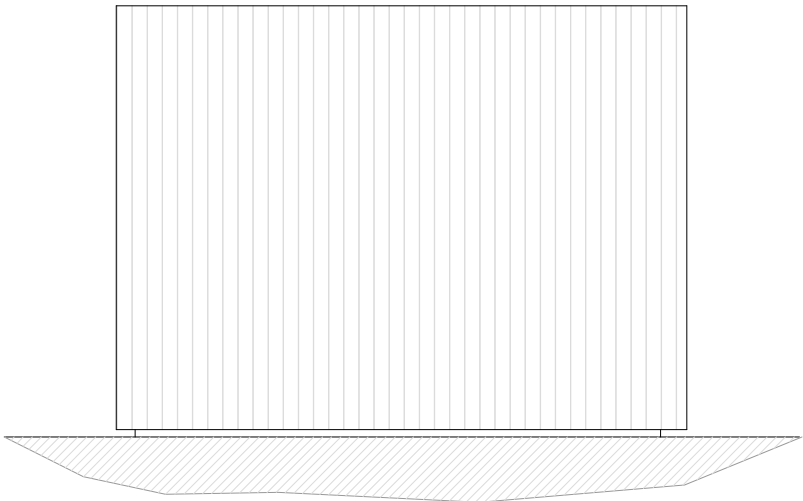

04 SOUTH ELEVATION

 

Rev P1	Date 13/11/18	Detail ISSUE FOR PLANNING
Status FOR PLANNING		
 ASCOT DESIGN Timeless architecture Ascot Design Limited, Berkeley House, 39-51 High Street, Ascot, Berkshire, SL5 7HY Tel: 01344 299330 Fax: 01344 299331 Email: info@ascotdesign.com www.ascotdesign.com		
Client MR & MRS SLOUTSKER		
Project Title ROUND HILL, COMPTON AVENUE, LONDON, N6 4LB		
Drawing Title PROPOSED SECURITY LODGE ELEVATIONS		
Scale 1:50 @ A3	Date NOV 2018	Drawn JG
DRAWING N°: 17 - J2145 - SL04		Rev P1
The copyright in this document and design is confidential to and the property of Ascot Design Limited		