

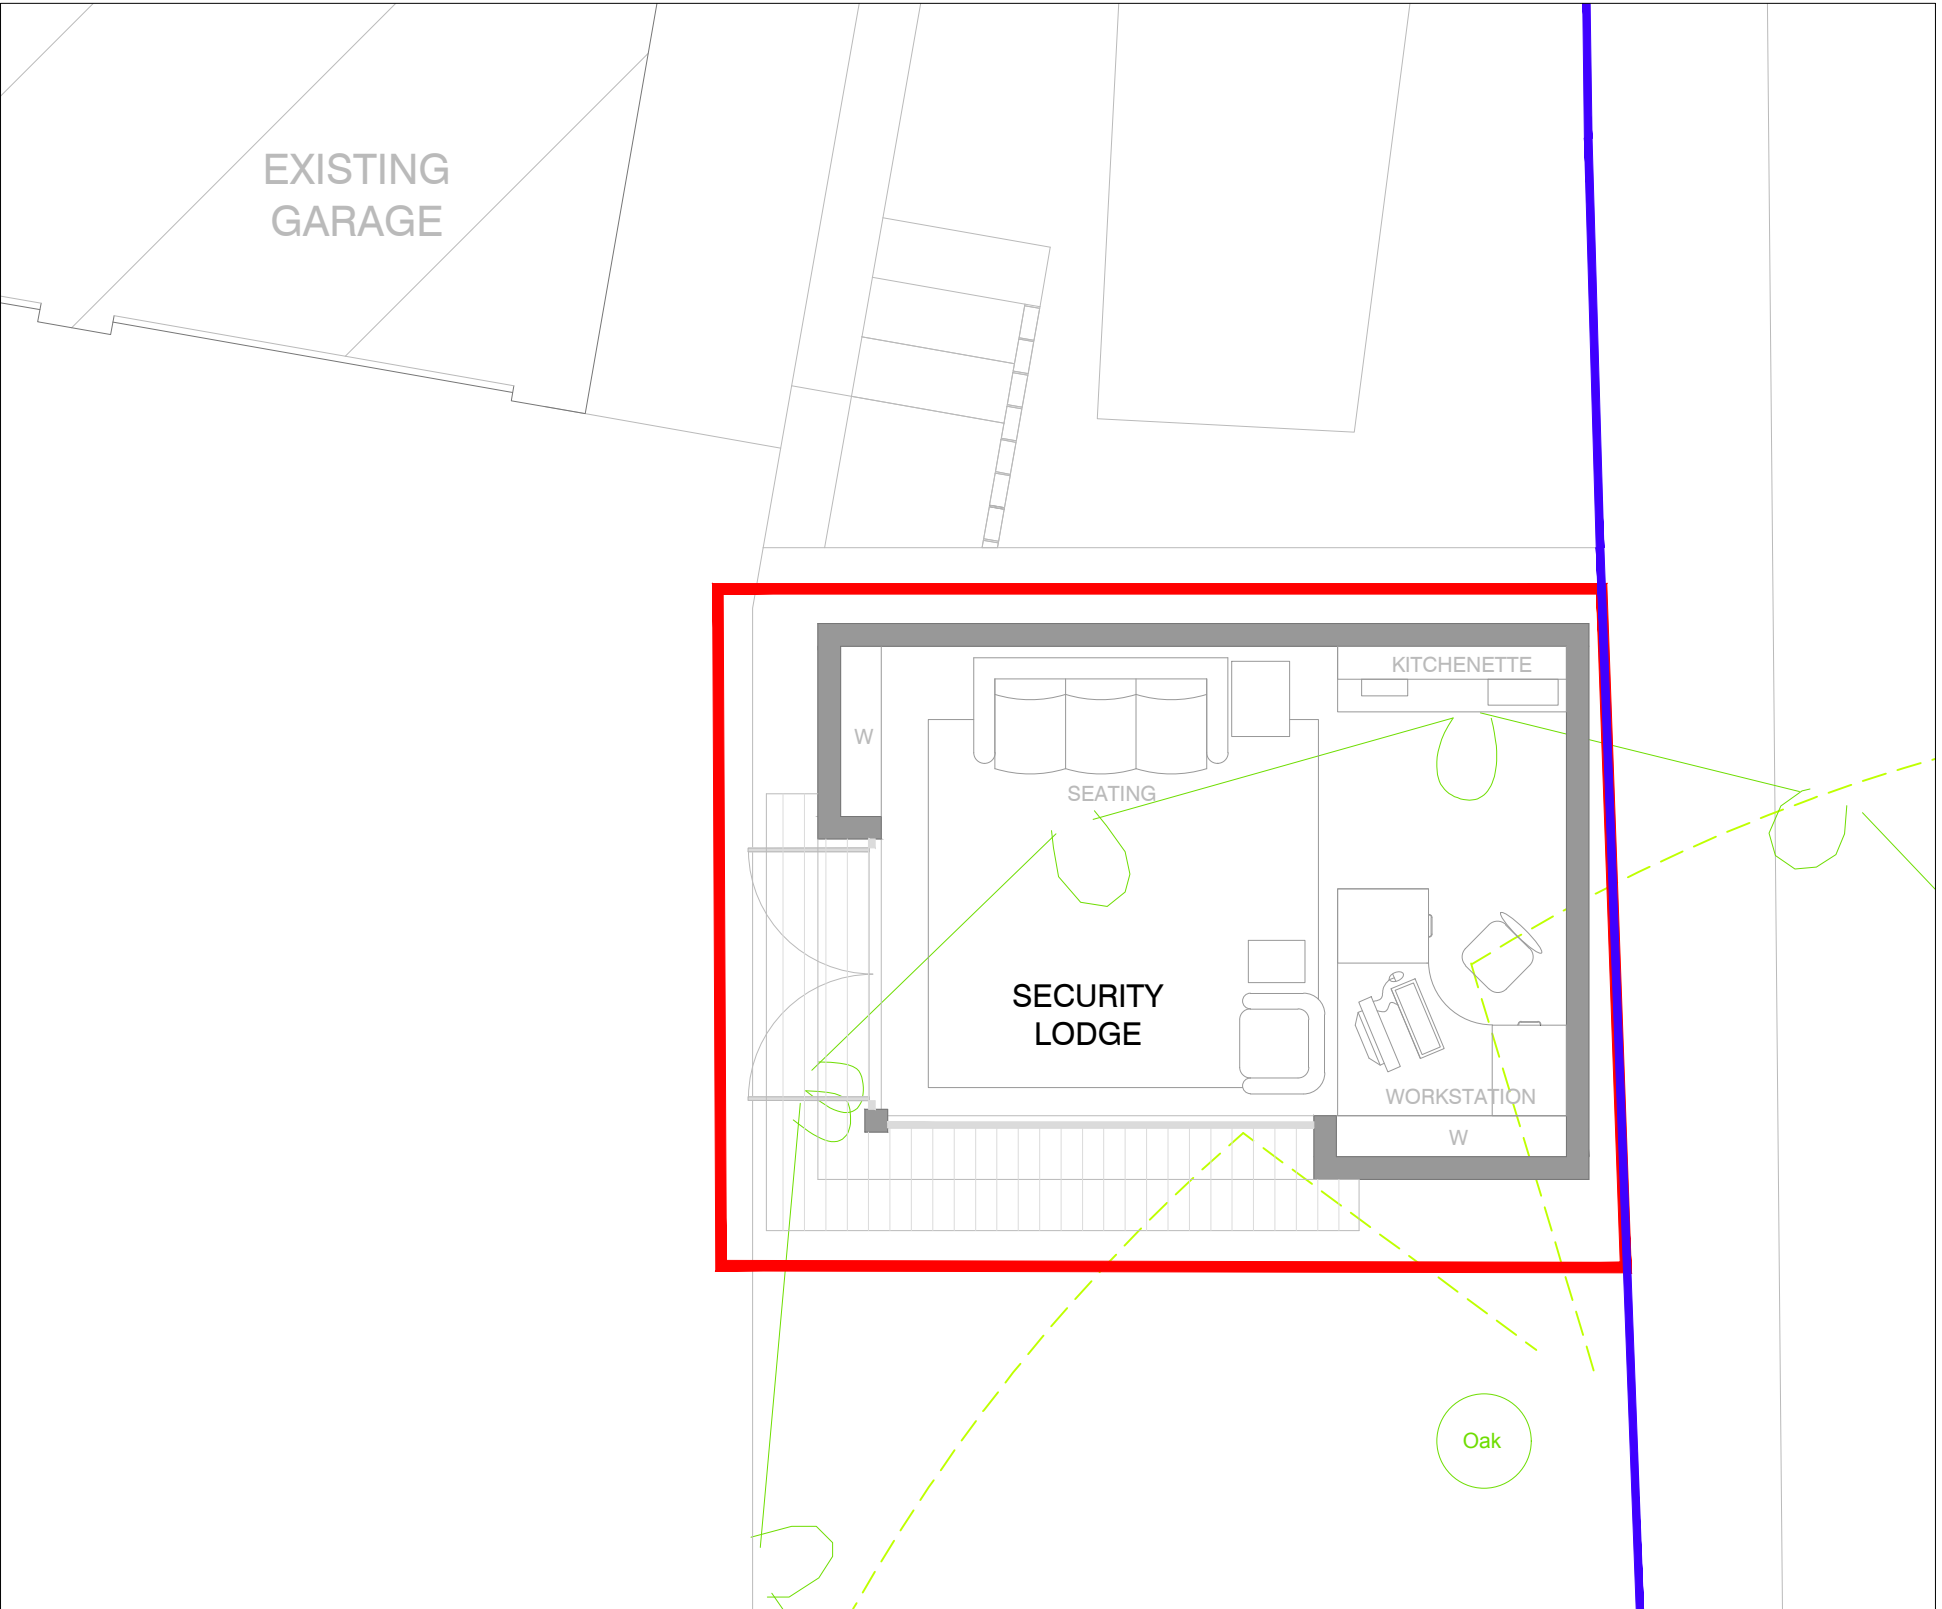
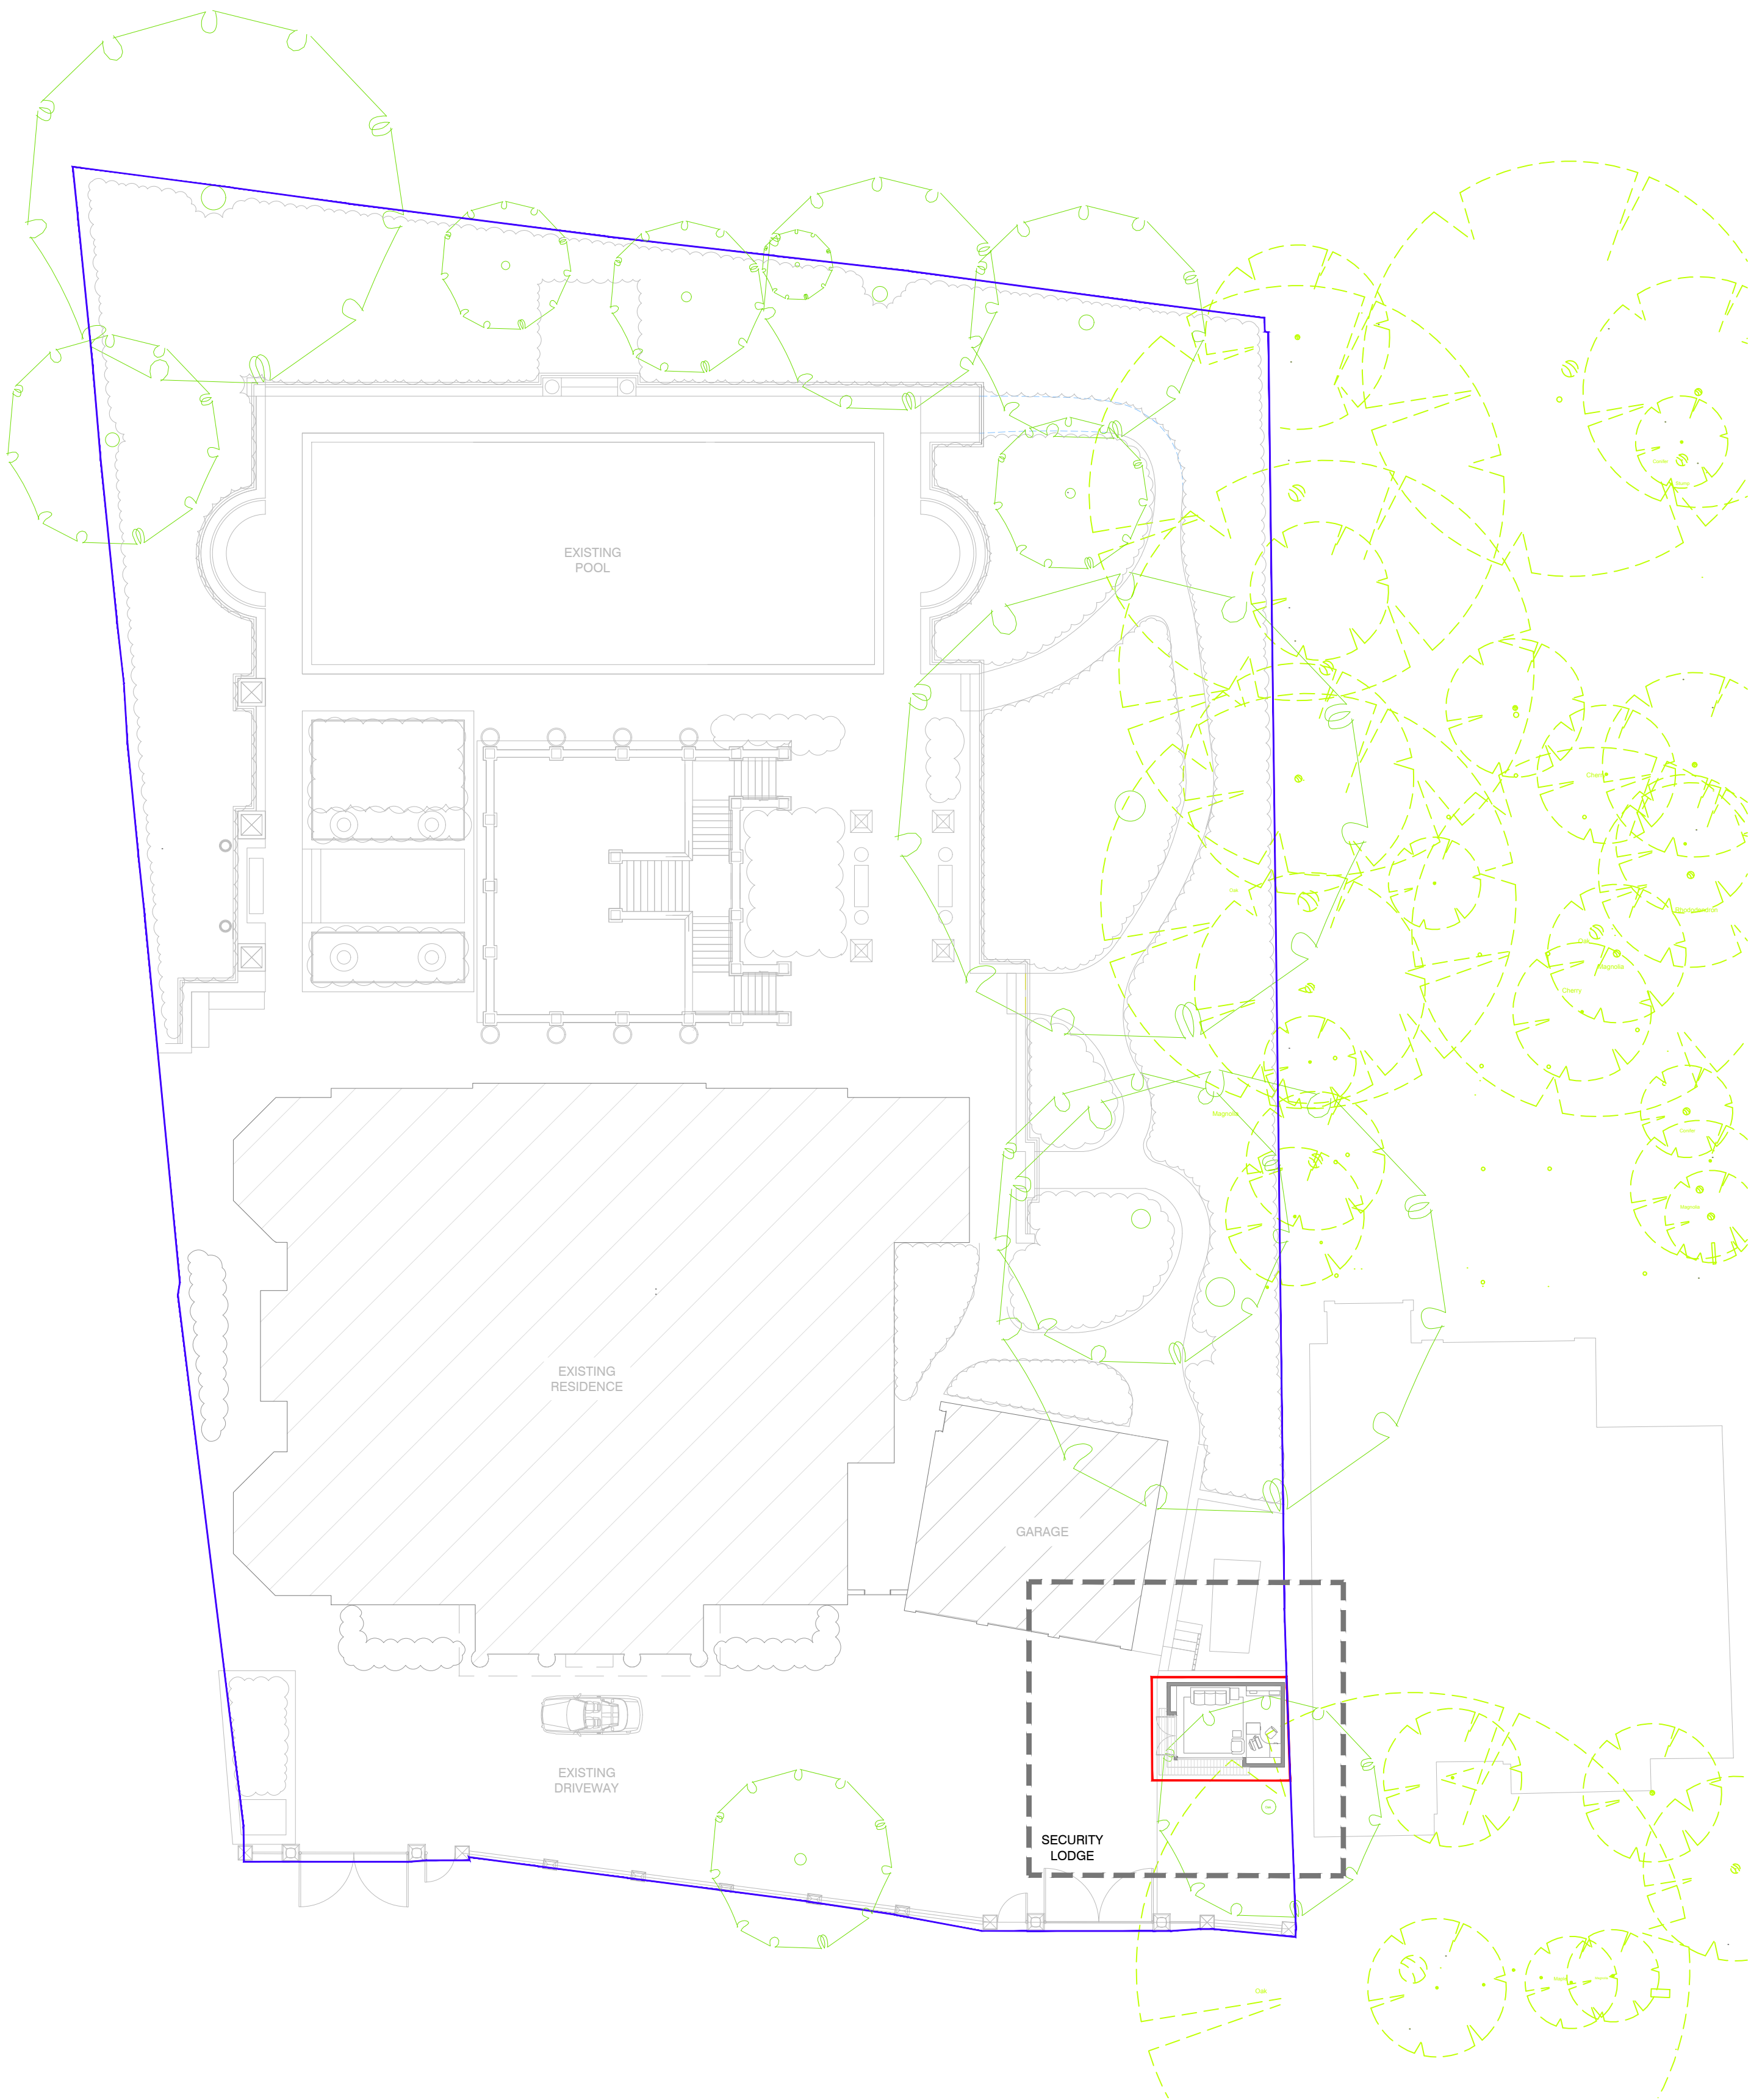


DISCLAIMER NOTE
PRINTING, SCANS & COPYING CAN RESULT IN MIS-SCALING. DO NOT SCALE FROM THIS DRAWING. USE NUMERICAL DIMENSIONS ONLY. DRAWING TO BE READ IN CONJUNCTION WITH ALL OTHER CONSULTANTS DRAWINGS & DOCUMENTS. DIMENSIONS, LEVELS & SETTING OUT TO BE CHECKED BEFORE COMMENCEMENT. ANY DISCREPANCIES BE REPORTED IMMEDIATELY. IF IN DOUBT, ASK.

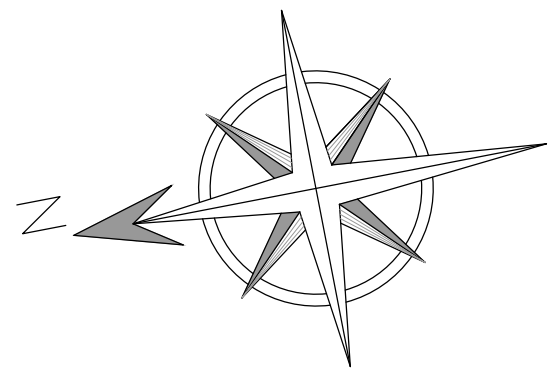

PROPOSED SECURITY LODGE FLOOR PLAN

 

- KEY:
- EXISTING TREES TO BE RETAINED (SUBJECT TO RECEIPT OF TREE SURVEY)
 - ROOT PROTECT AREA (SUBJECT TO RECEIPT OF TREE SURVEY)
 - PROPOSED INDICATIVE PLANTING
 - DASHED LINE INDICATES BUILDING TO BE DEMOLISHED
 - NB - BLUE LINE BOUNDARY IN ABEYANCE. CURRENTLY BASED ON FENCE POSITIONS WHERE VISIBLE - SUBJECT TO RECEIPT OF TITLE DEEDS.
 - NB - RED LINE BOUNDARY IN ABEYANCE. CURRENTLY BASED ON PROPOSED DEVELOPMENT AREA.

Rev P1	Date 13/11/18	Detail ISSUE FOR PLANNING
Status FOR PLANNING		
 ASCOT DESIGN Timeless architecture Ascot Design Limited, Berkshire House, 39-51 High Street, Ascot, Berkshire, SL5 7HY Tel: 01344 299330 Fax: 01344 299331 Email: info@ascotdesign.com www.ascotdesign.com		
Client MR & MRS SLOUTSKER		
Project Title ROUND HILL, COMPTON AVENUE, LONDON, N6 4LB		
Drawing Title PROPOSED SITE & FLOOR PLAN		
Scale 1:100 & 1:50 @ A1	Date NOV 2018	Drawn JG
DRAWING N°: 17 - J2145 - SL02	Rev P1	
The copyright in this document and design is confidential to and the property of Ascot Design Limited		