


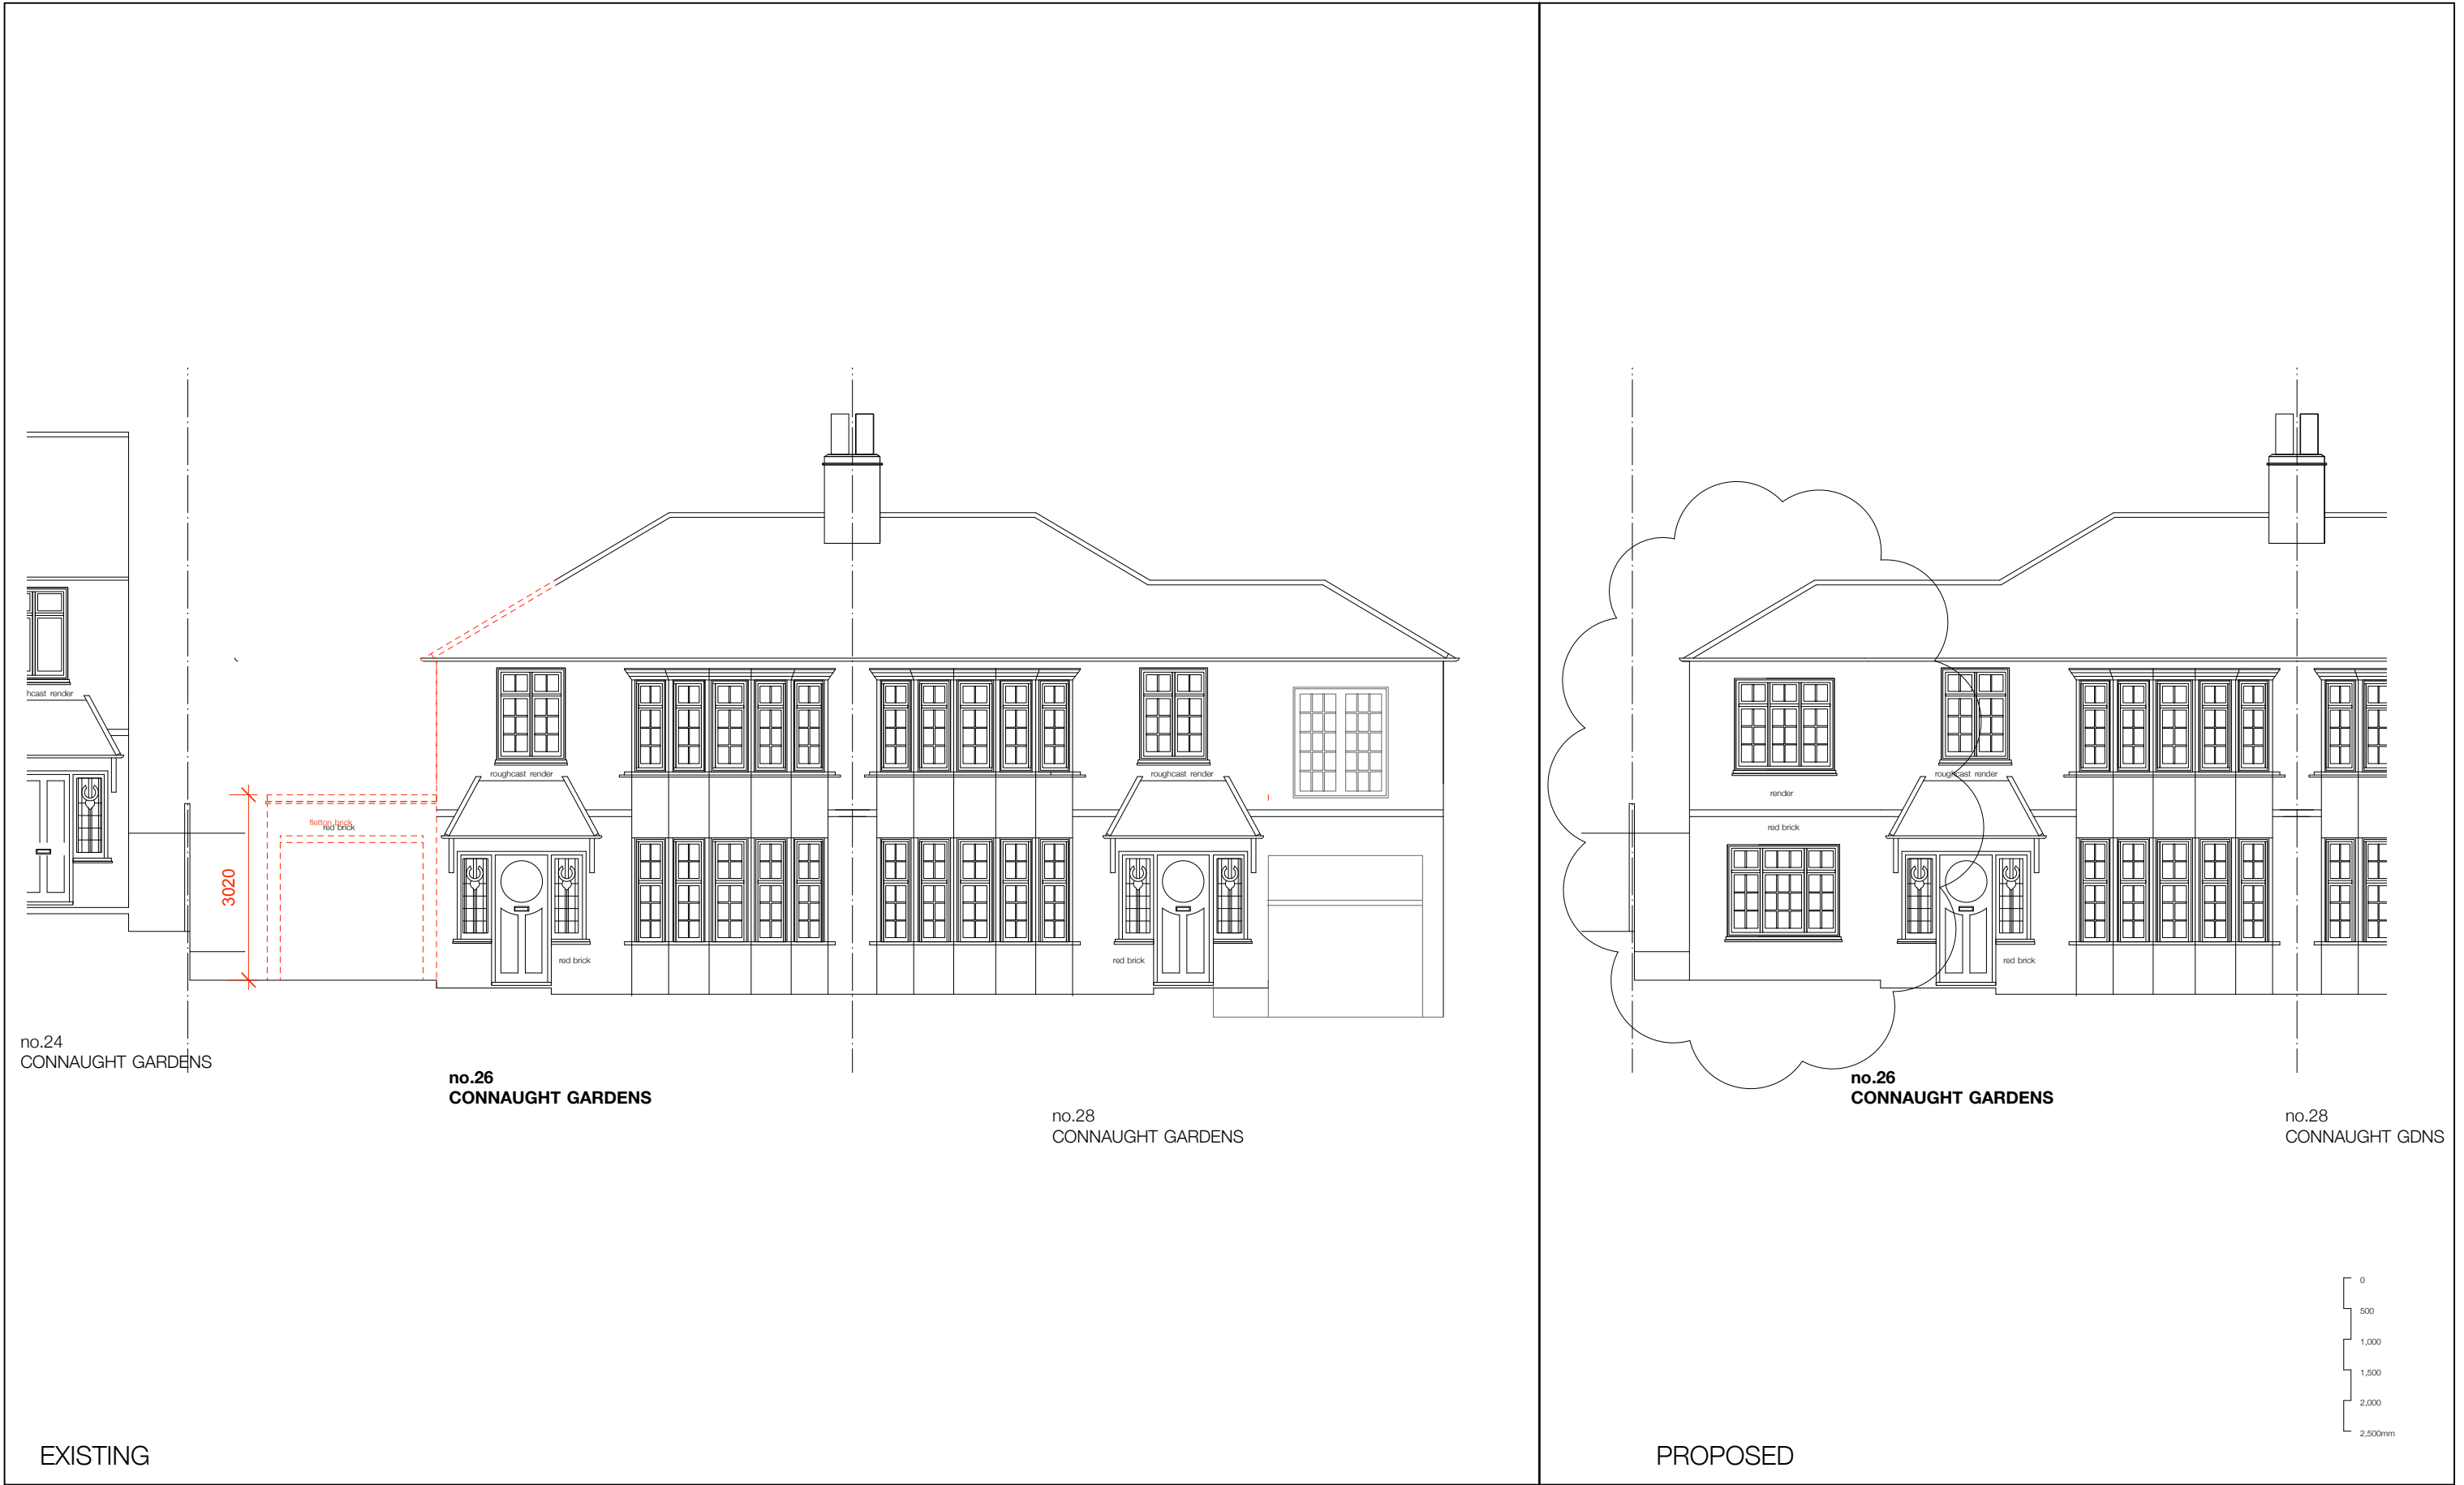

This drawing is to be read together with all other relevant Architects and Engineers drawings and specification.

Client F. LOBASCHER	Location Plan	Drawing Title Front Elevation EX & PR
Project CONNAUGHT GDNS		Project Number 1033
Location		Drawing Number 10
		Revision B
		Status Planning
		Approved -

Rev	Date	Description
B	Dec '22	Revisions for Planning
A	Oct '22	Revisions for Planning

Date October '22	Scale 1:100 (A3)	Checked GL
Drawn AB		

LING
ENGINEERING

© Ling Engineering Limited - All rights described in Chapter IV of the Copyright, Designs and Patents Act 1988 have been asserted. This drawing is to be read in conjunction with the specification and all relevant drawings. Contractor to check all dimensions on site. Do not scale from this drawing. Ling Engineering Limited to be advised of any variation between the drawings and site conditions.