

CHARACTER OF BRUCE CASTLE ROAD

VIEWS



VIEW FROM BRUCE CASTLE ROAD LOOKING NORTH

CHARACTER OF BRUCE CASTLE ROAD

VIEWS



VIEW FROM BRUCE CASTLE ROAD LOOKING SOUTH

CHARACTER OF BRUCE CASTLE ROAD

TYPES OF MATERIAL



SLATES AND TILE ROOF



WHITE LINTEL



LONDON YELLOW BRICK

DESIGN FEATURES



SLATE AND TILE ROOF



BAY WINDOW

SURROUNDING CONTEXT



58 BRUCE CASTLE ROAD

56 BRUCE CASTLE ROAD



52 BRUCE CASTLE ROAD


48 BRUCE CASTLE ROAD




50 BRUCE CASTLE ROAD

53 BRUCE CASTLE ROAD

USE
INTENDED USE
SCALE 1:100

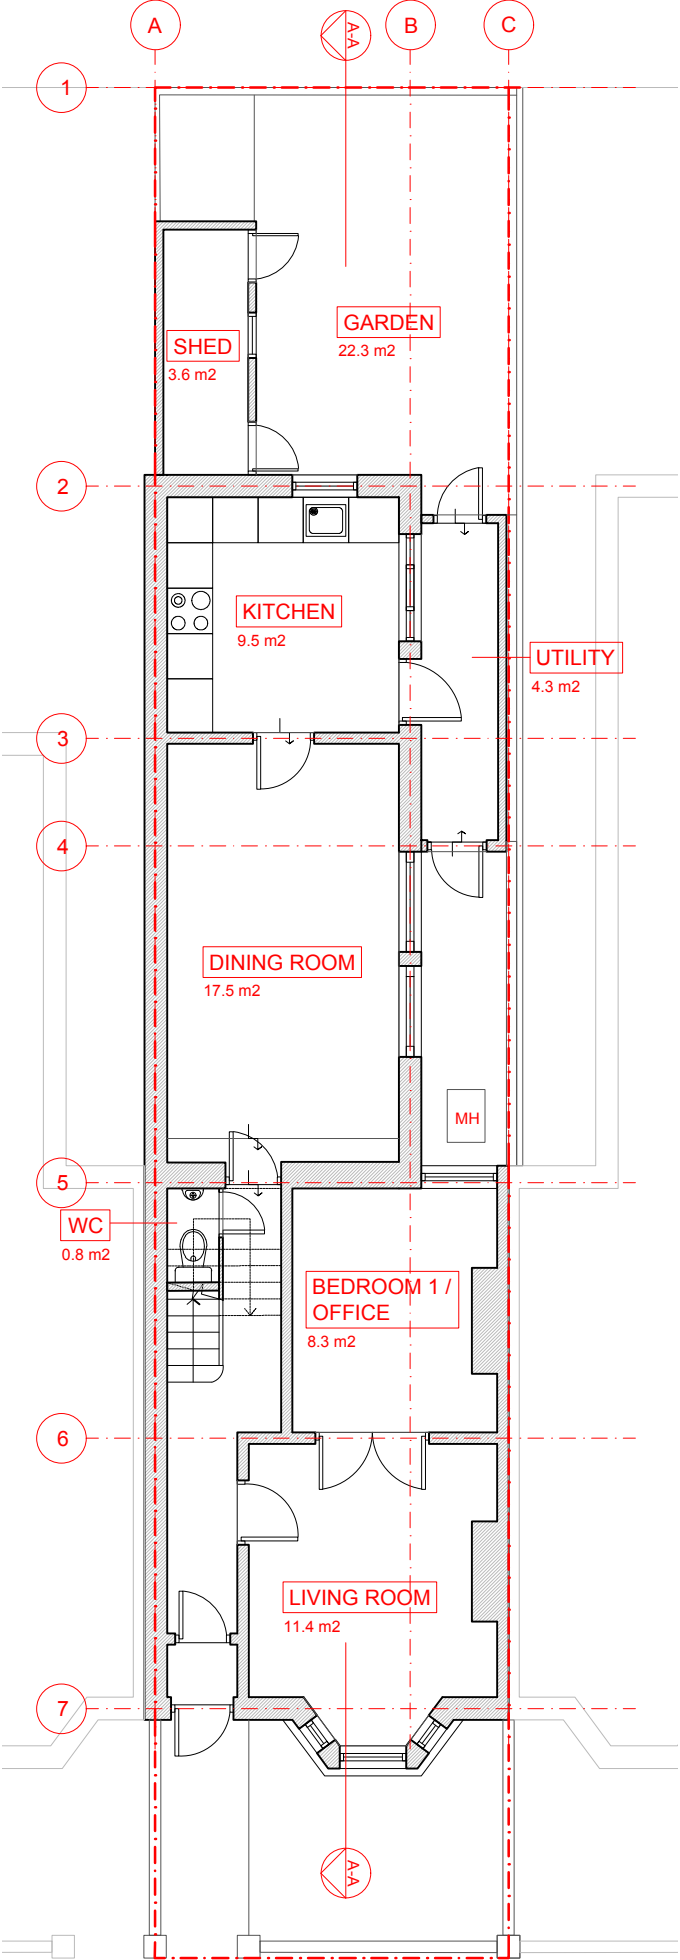


EXISTING
GROUND
FLOOR PLAN

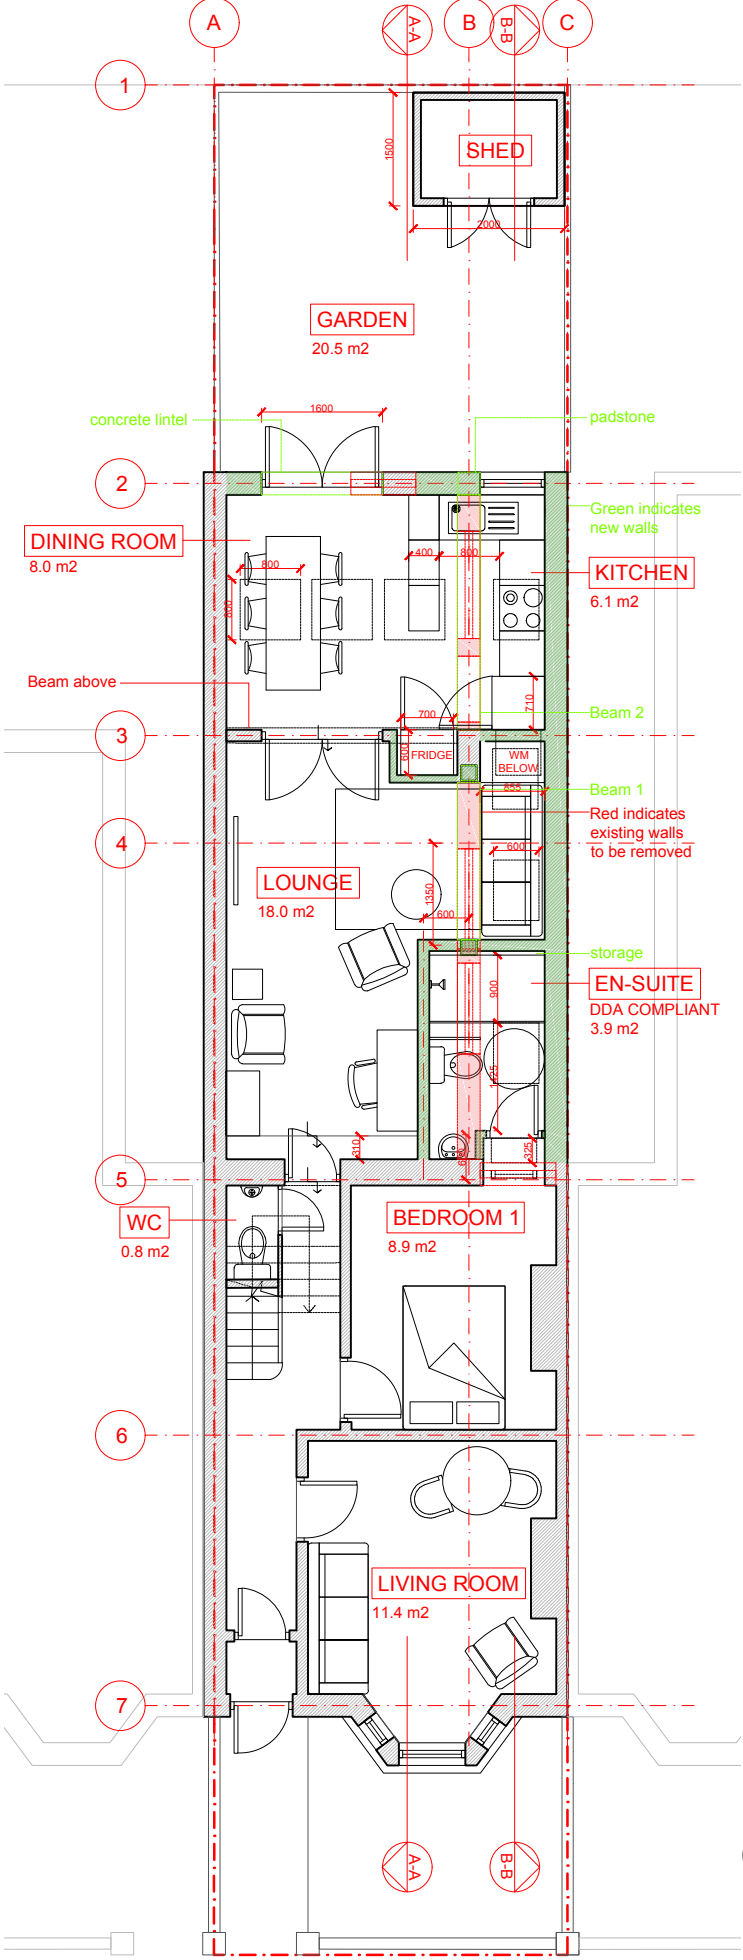


PROPOSED
GROUND
FLOOR PLAN

This property does not seek to change the use of property; it will remain as residential use.

USE
INTENDED USE
SCALE 1:100

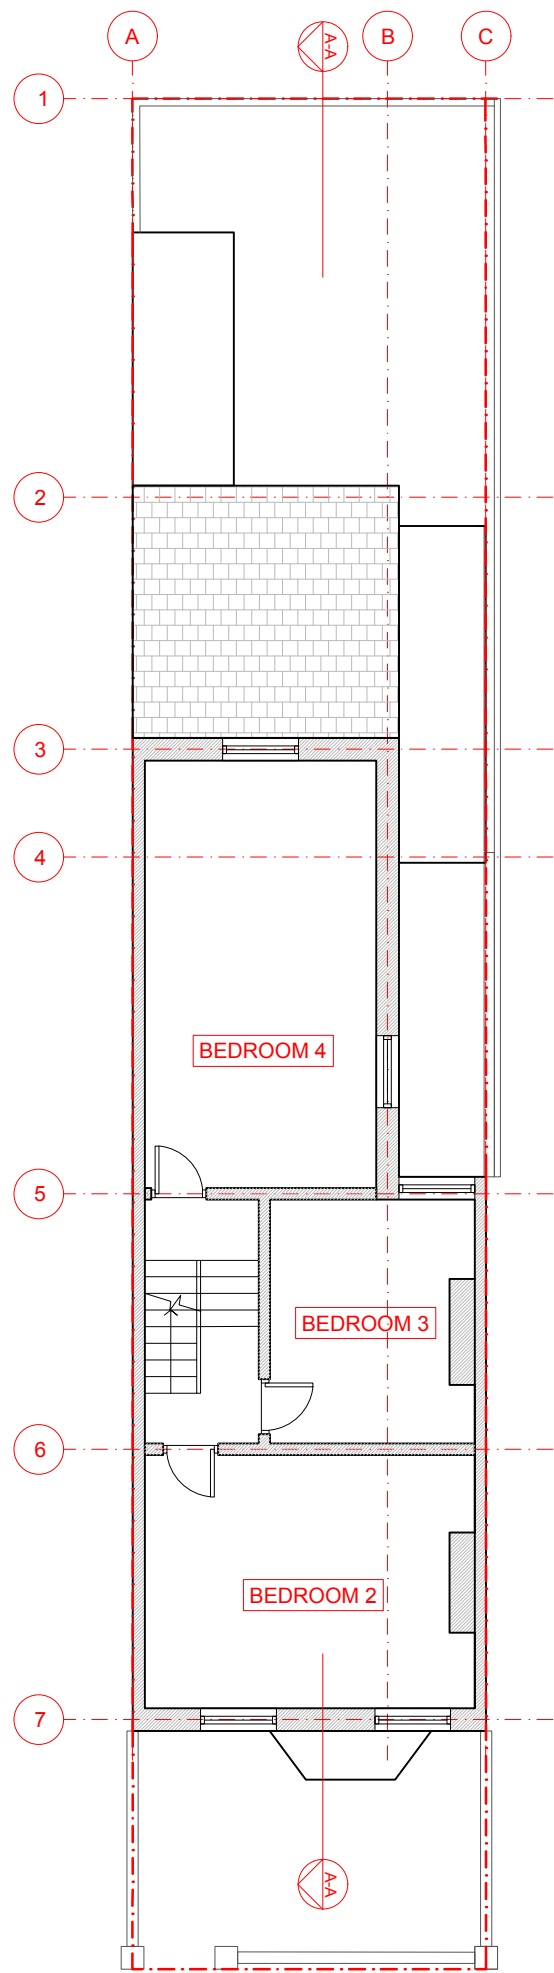


EXISTING
FIRST
FLOOR PLAN

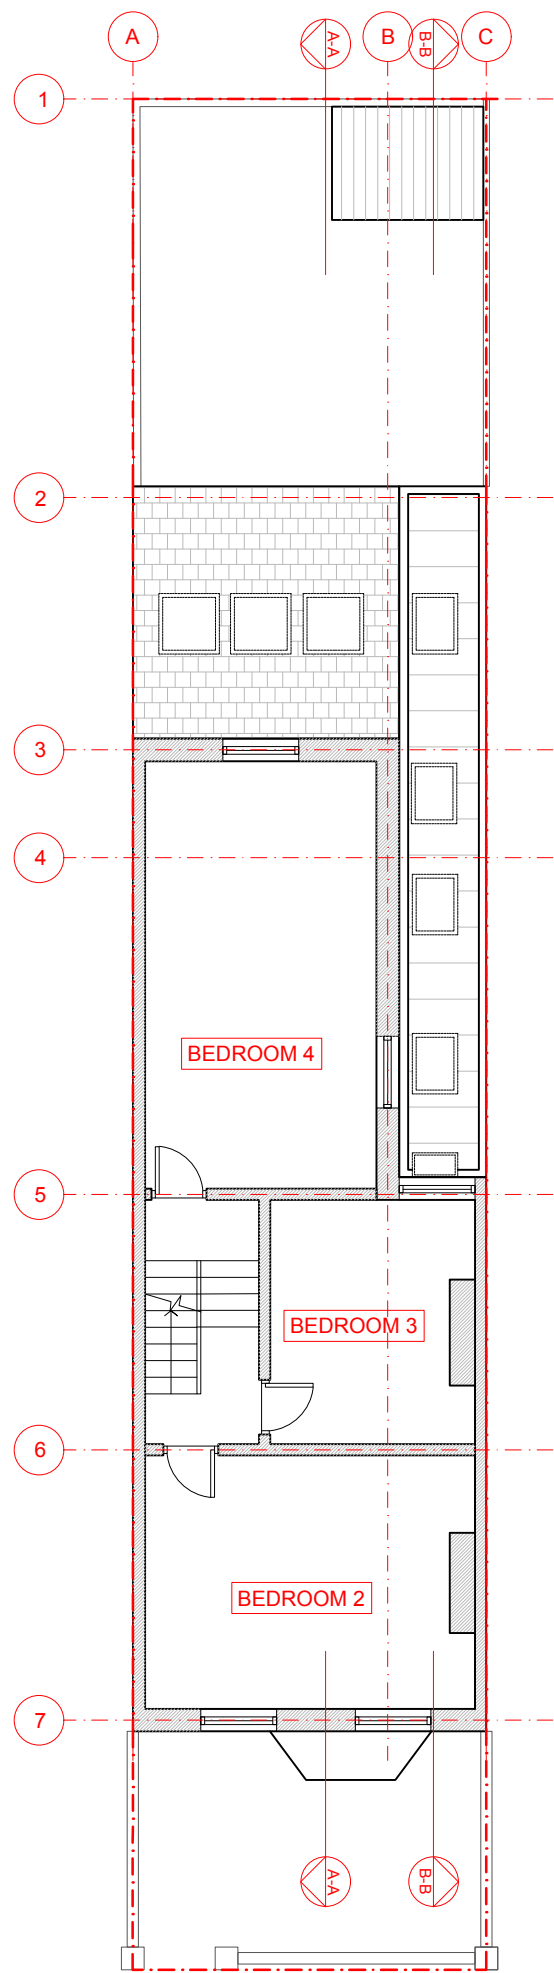


PROPOSED
FIRST
FLOOR PLAN

This property does not seek to change the use of property; it will remain as residential use.

USE
INTENDED USE
SCALE 1:100

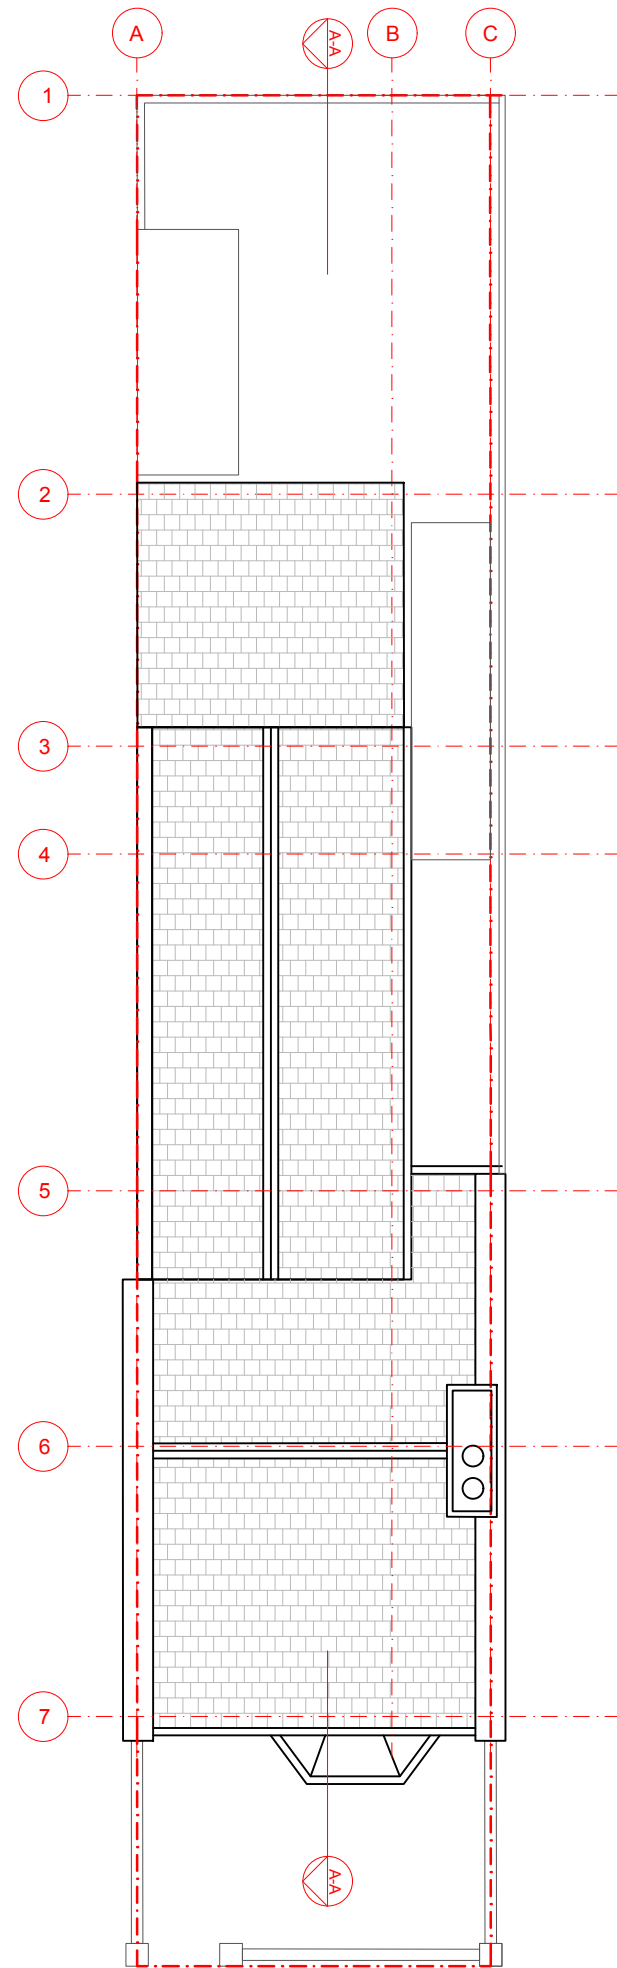

EXISTING
ROOF PLAN

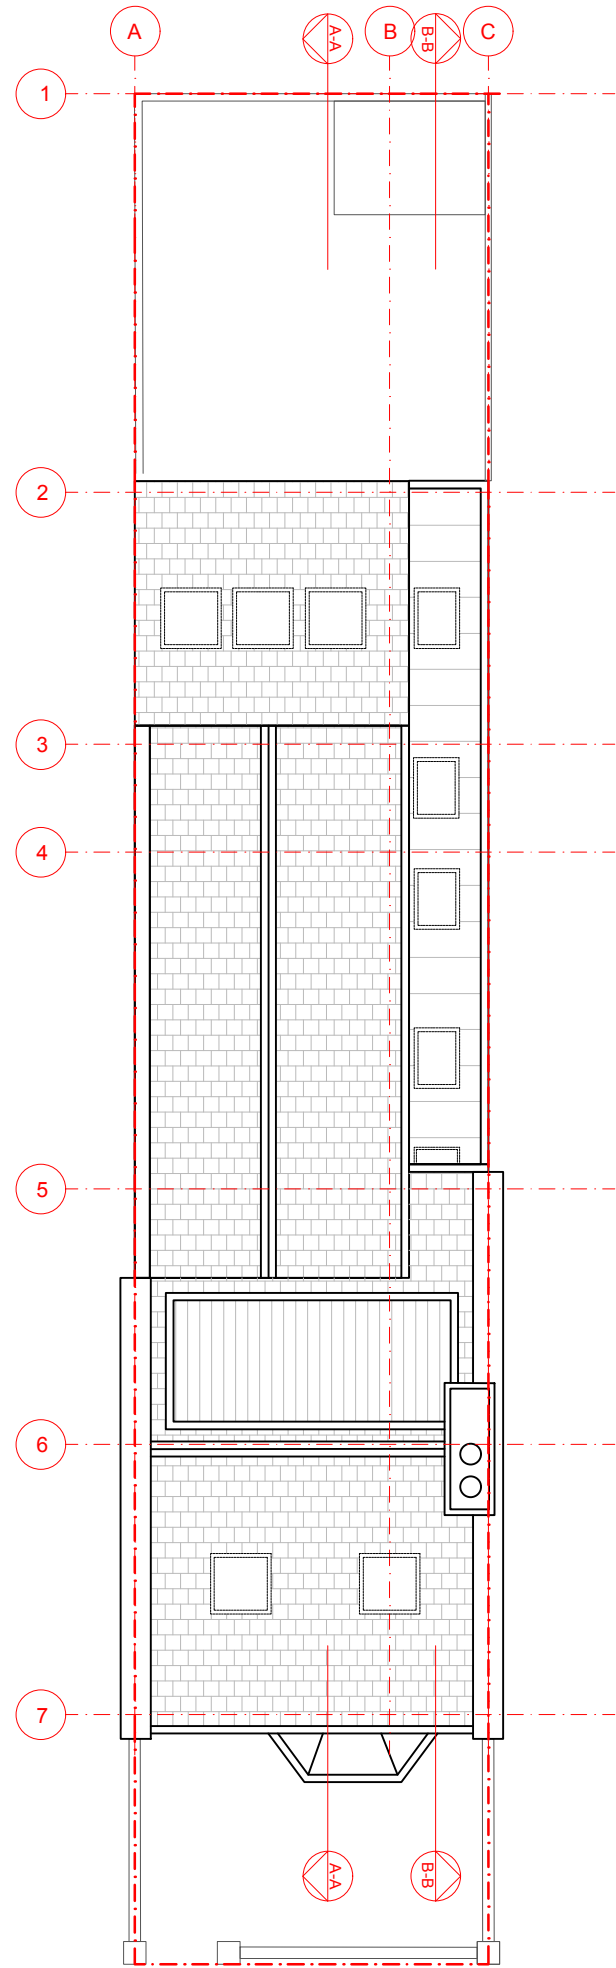

PROPOSED
ROOF PLAN

This property does not seek to change the use of property; it will remain as residential use.

USE
INTENDED USE
SCALE 1:100




EXISTING FRONT ELEVATION




PROPOSED FRONT ELEVATION

This property does not seek to change the use of property; it will remain as residential use.

USE
INTENDED USE
SCALE 1:100

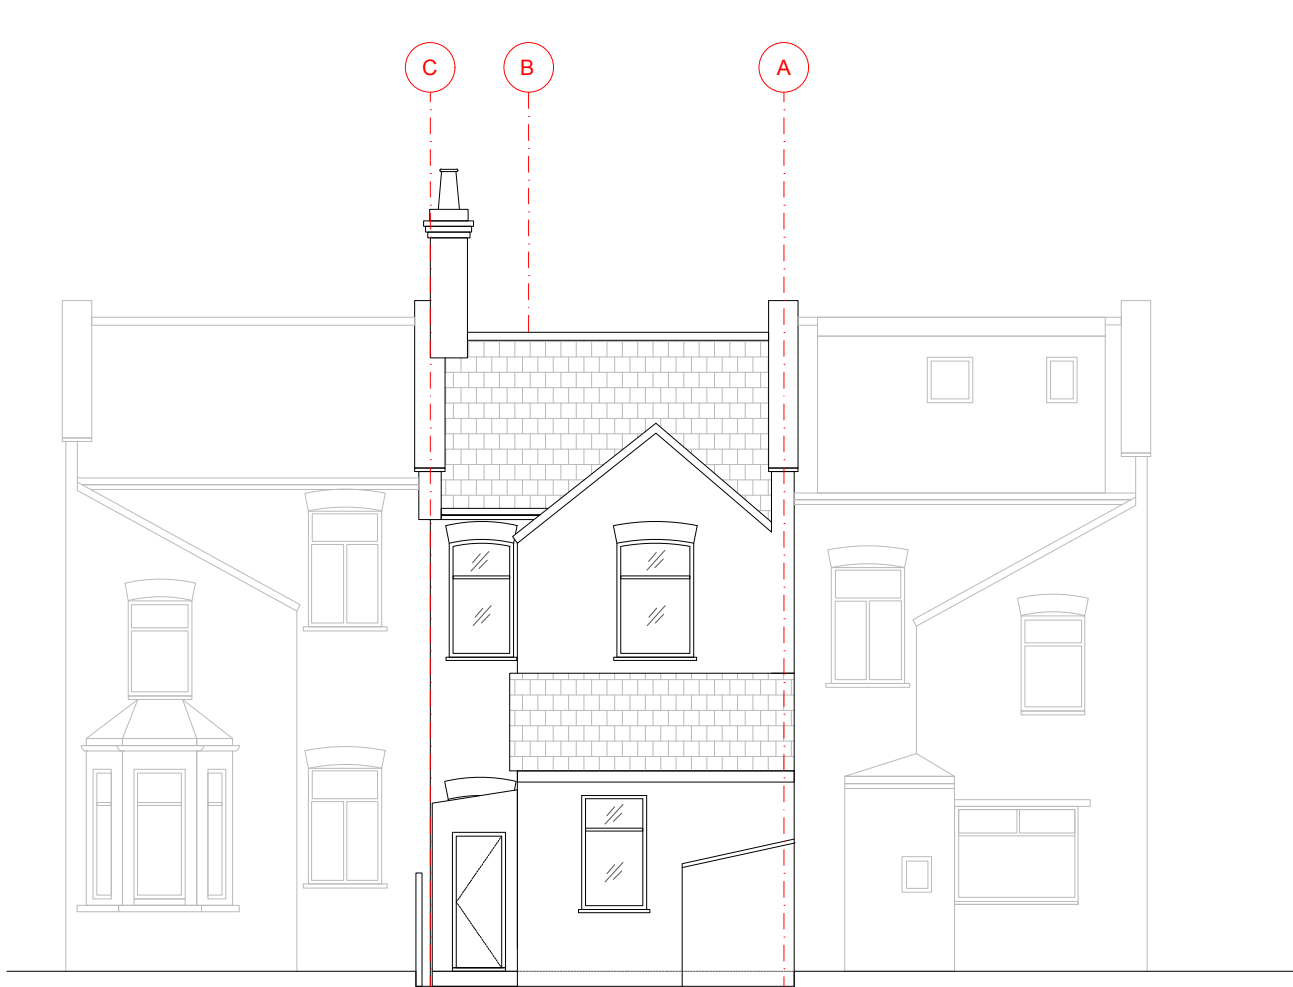

EXISTING REAR ELEVATION

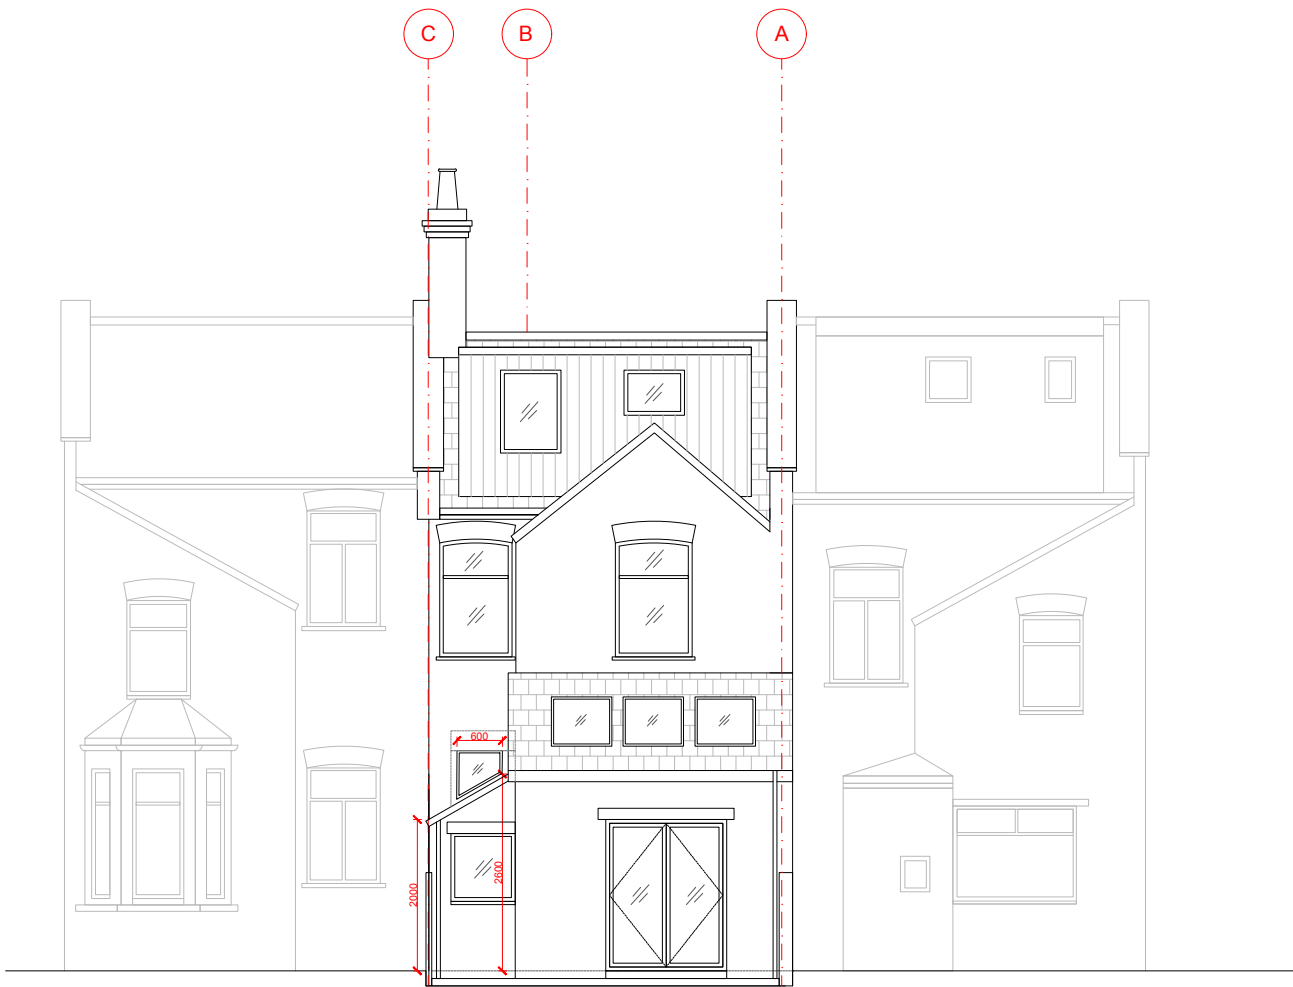


PROPOSED REAR ELEVATION

This property does not seek to change the use of property; it will remain as residential use.

USE

INTENDED USE

SCALE 1:100

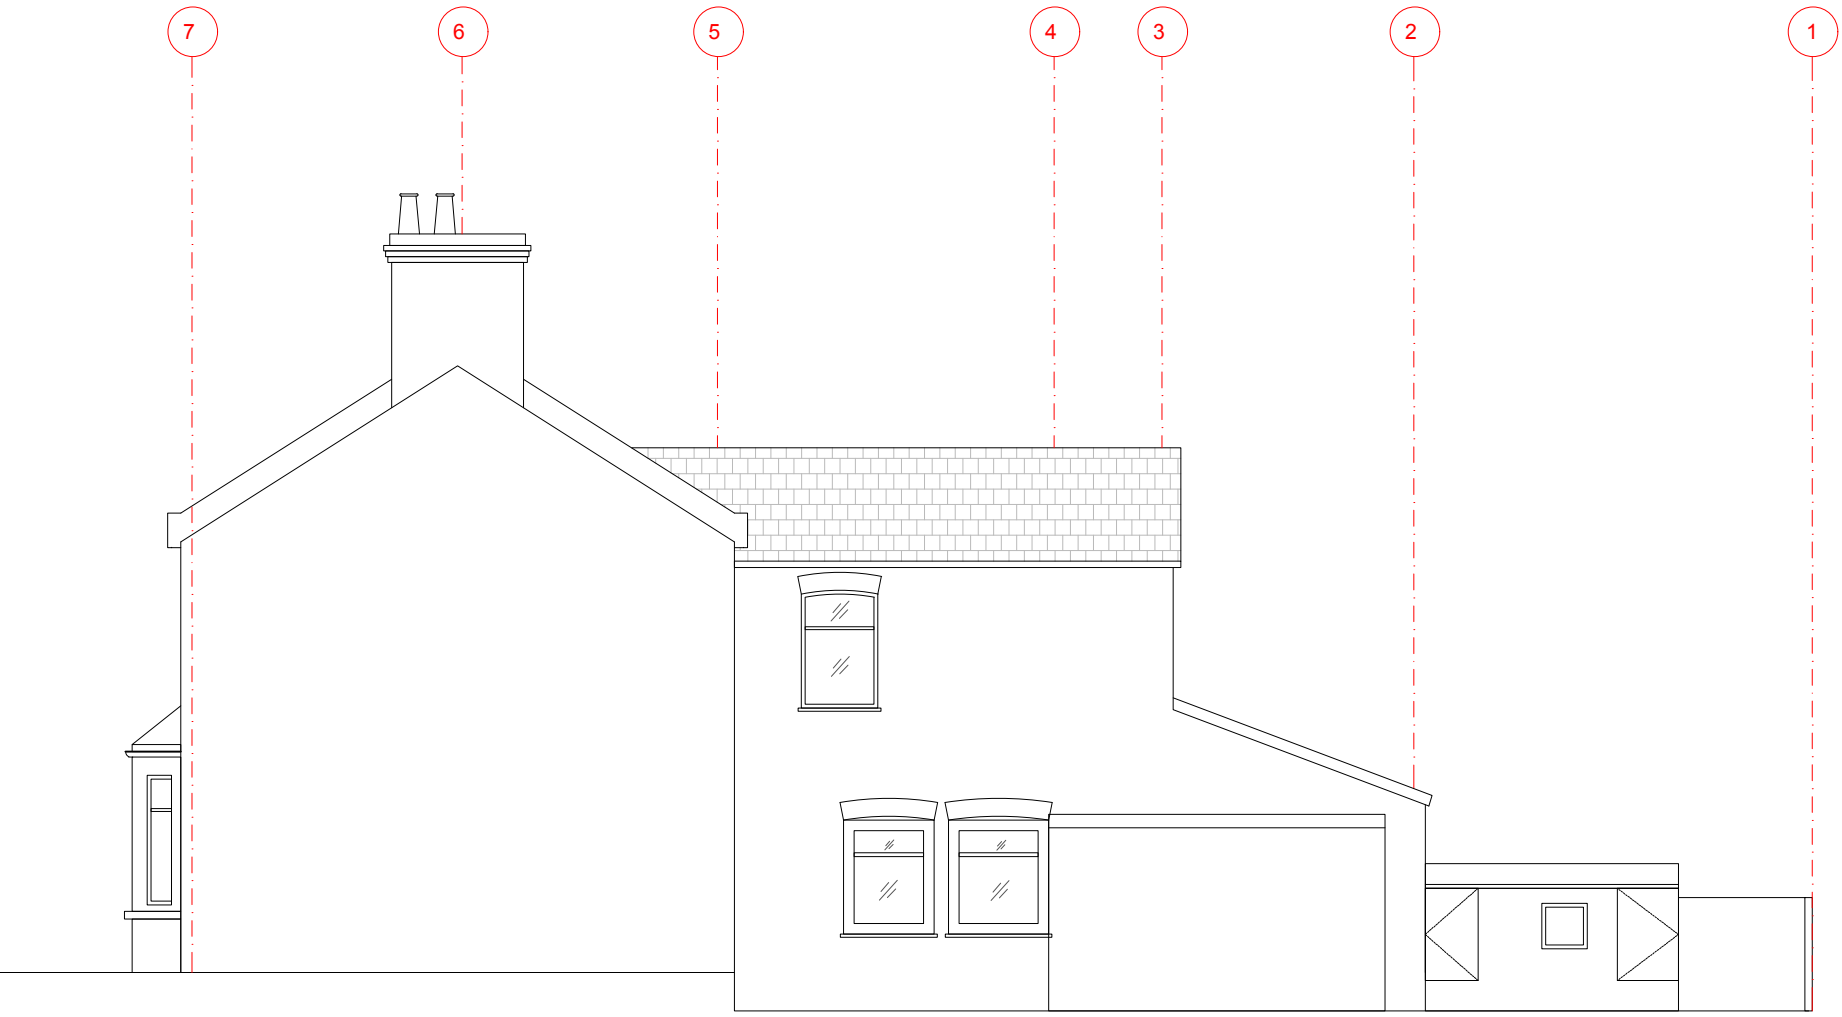

EXISTING SIDE ELEVATION

This property does not seek to change the use of property; it will remain as residential use.