




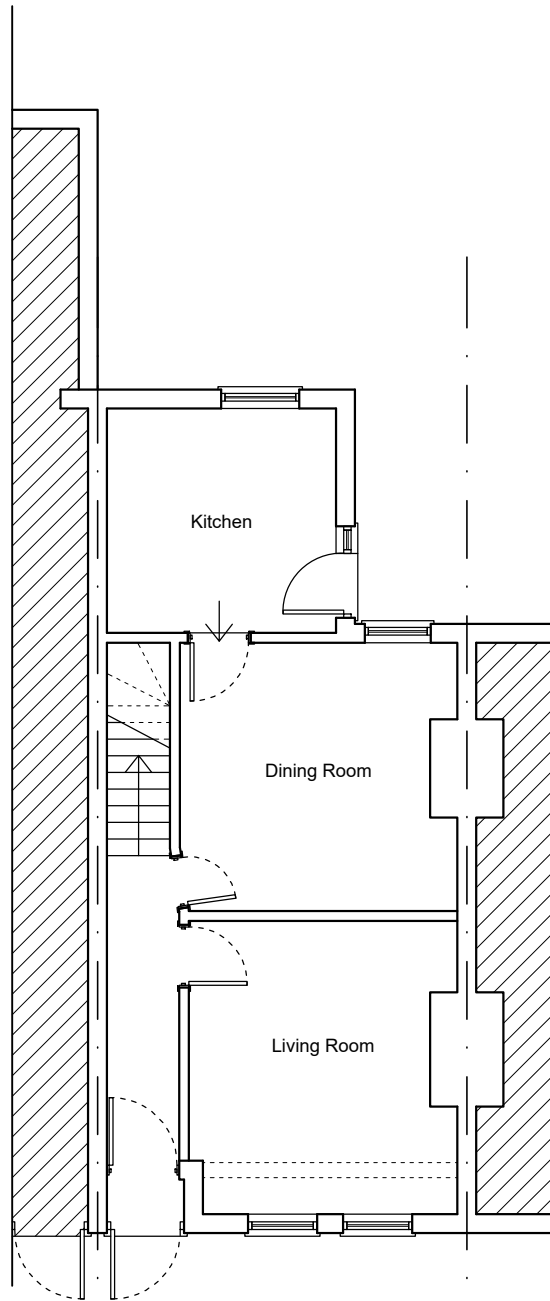

Ground Floor Plan
as Existing

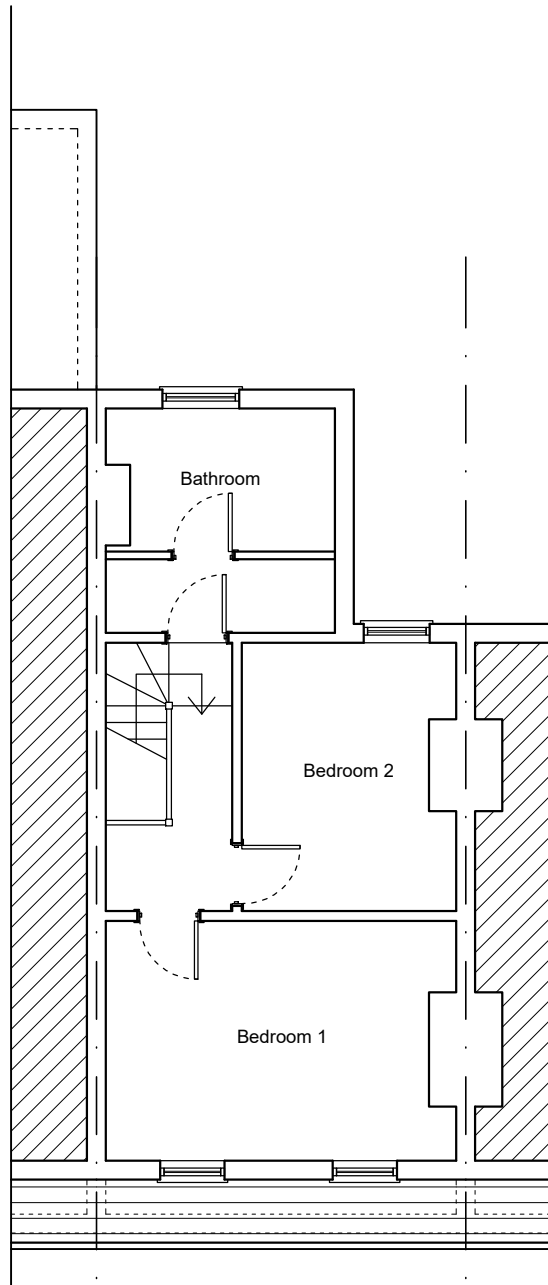

First Floor Plan
as Existing

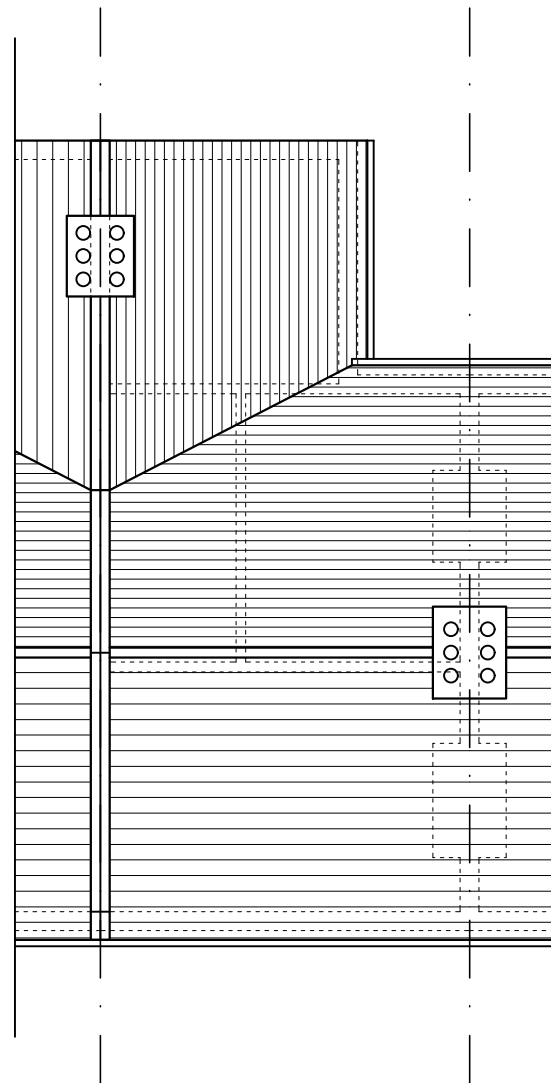

Roof Plan
as Existing

Key:

Existing Walls/Floors

0mm 10mm 20mm 30mm

0m 1m 2m 3m

Rev.	Date	Note

Client:

Mr Mersh

Site:

114 Rosebery Avenue
London
N17 9SB

Title:

Floor Plans as Existing

Scale: 1:100

Drg. Size: A3

Drawn: NP

Drg. No. 337_11

Date: Dec. 2022

Rev. #

PPLX
Architects

58 Pine Grove
Brookmans Park
Herts
AL9 7BW

t: 07886 526 081
f: 01707 642 026
e: papalexandrakos@hotmail.com