





Front Elevation
as Existing

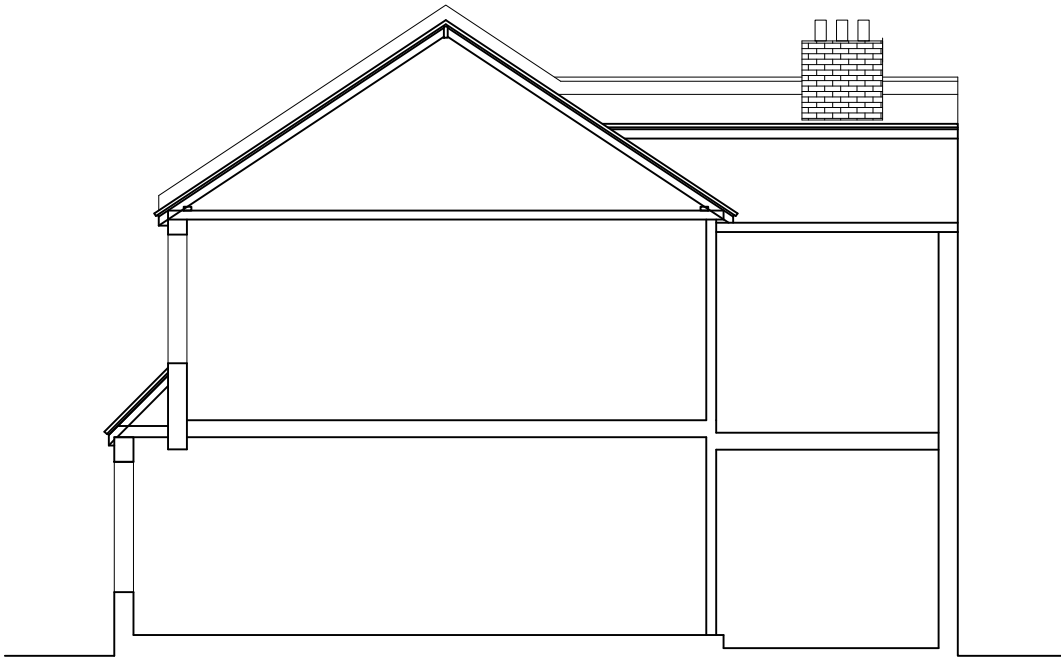


Section B-B
as Existing

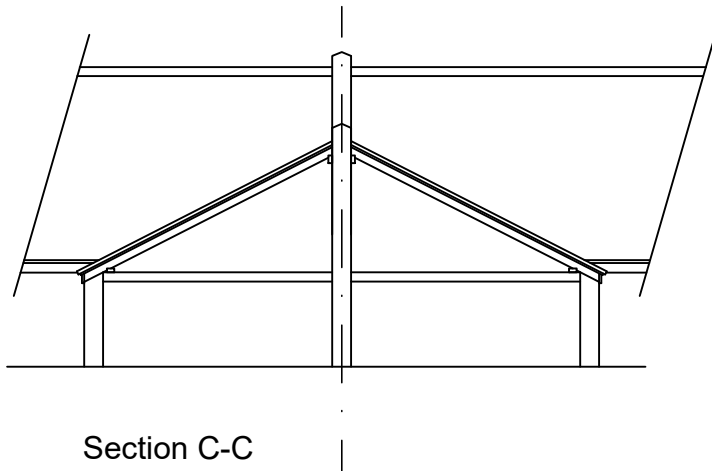

Section C-C
as Existing

Key:
Existing Walls/Floors

 

Rev.	Date	Note

Client:
Mr Mersh

Site:
114 Rosebery Avenue
London
N17 9SB

Title:
Elevations and Sections
as Existing


Scale: 1:100 | Drg. Size: A3

Drawn: NP | Drg. No. 337_12


Date: Dec. 2022 | Rev. #



Rear Elevation
as Existing

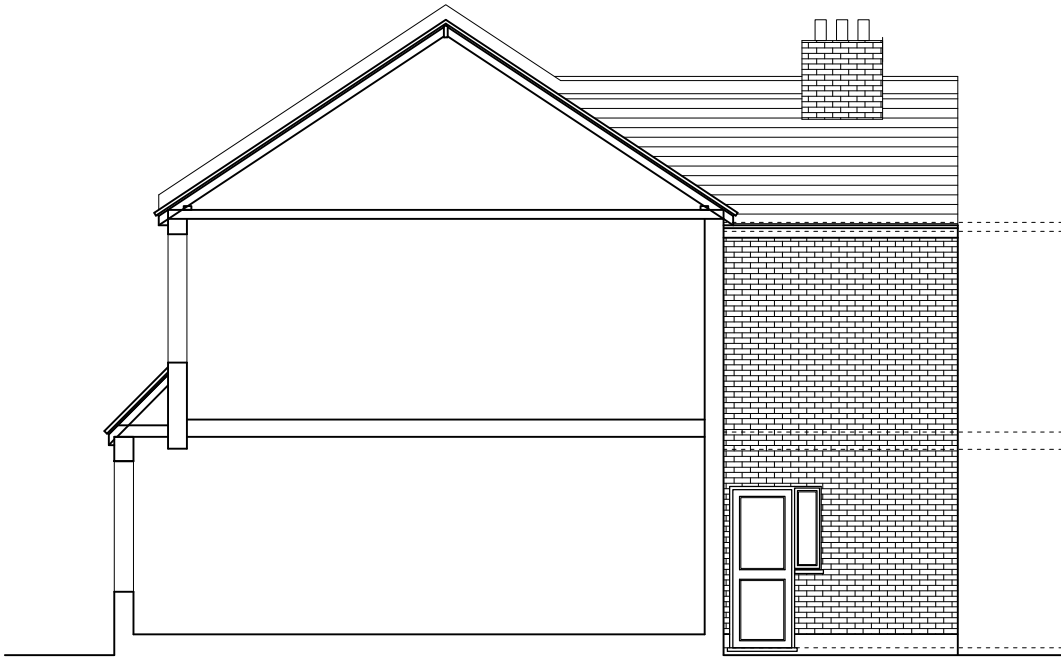

Section A-A
as Existing

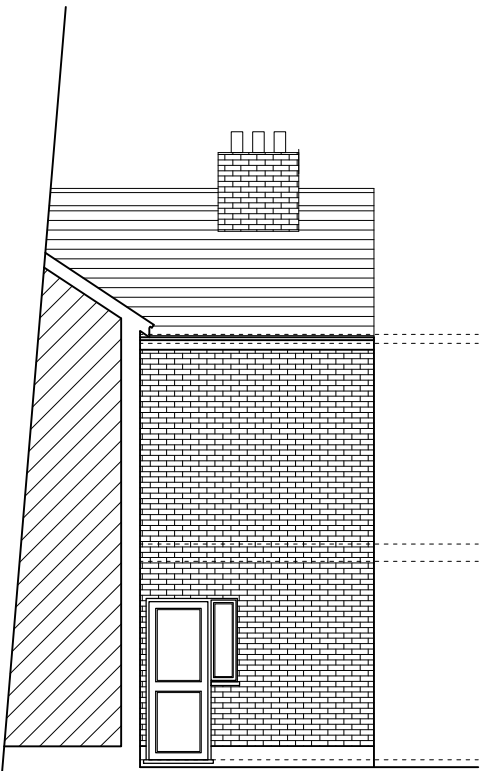

Flank Elevation
as Existing

PPLX
Architects

58 Pine Grove
Brookmans Park
Herts
AL9 7BW

t: 07886 526 081
f: 01707 642 026
e: papalexandrakos@hotmail.com