


Site Plan
as Existing

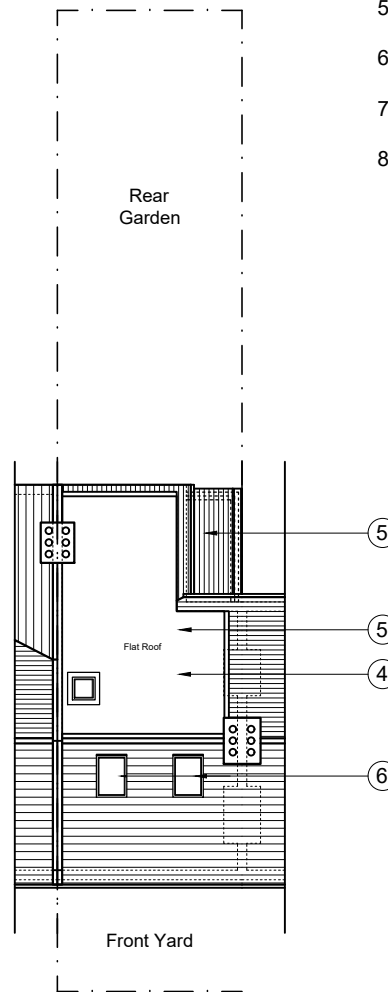


Site Plan
as Proposed

Key

- 1 New cavity wall with brickwork to match existing
- 2 New aluminium double glazed patio doors
- 3 New aluminium double glazed windows
- 4 New aluminium double glazed windows with obscure glazing
- 5 New/Extend pitch roof with tiles to match existing
- 6 New dormer with tiles to match existing
- 7 New flat roof
- 8 New rooflights (not projecting more than 150mm beyond the roof plane)

Key:

- | | |
|-----------------------|--|
| Existing Walls/Floors | |
| Proposed Brickwork | |
| Proposed Blockwork | |
| Proposed Partitions | |
| Proposed Insulation | |

 

Rev.	Date	Note

Client:
Mr Mersh

Site:
114 Rosebery Avenue
London
N17 9SB

Title:
Site Plan as
Existing and Proposed

Scale: 1:200	Drg. Size: A3
-----------------	------------------

Drawn: NP	Drg. No. 337_15
--------------	--------------------

Date: Dec. 2022	Rev. #
--------------------	-----------

PPLX
Architects

58 Pine Grove
Brookmans Park
Herts
AL9 7BW

t: 07886 526 081
f: 01707 642 026
e: papalexandrakos@hotmail.com