


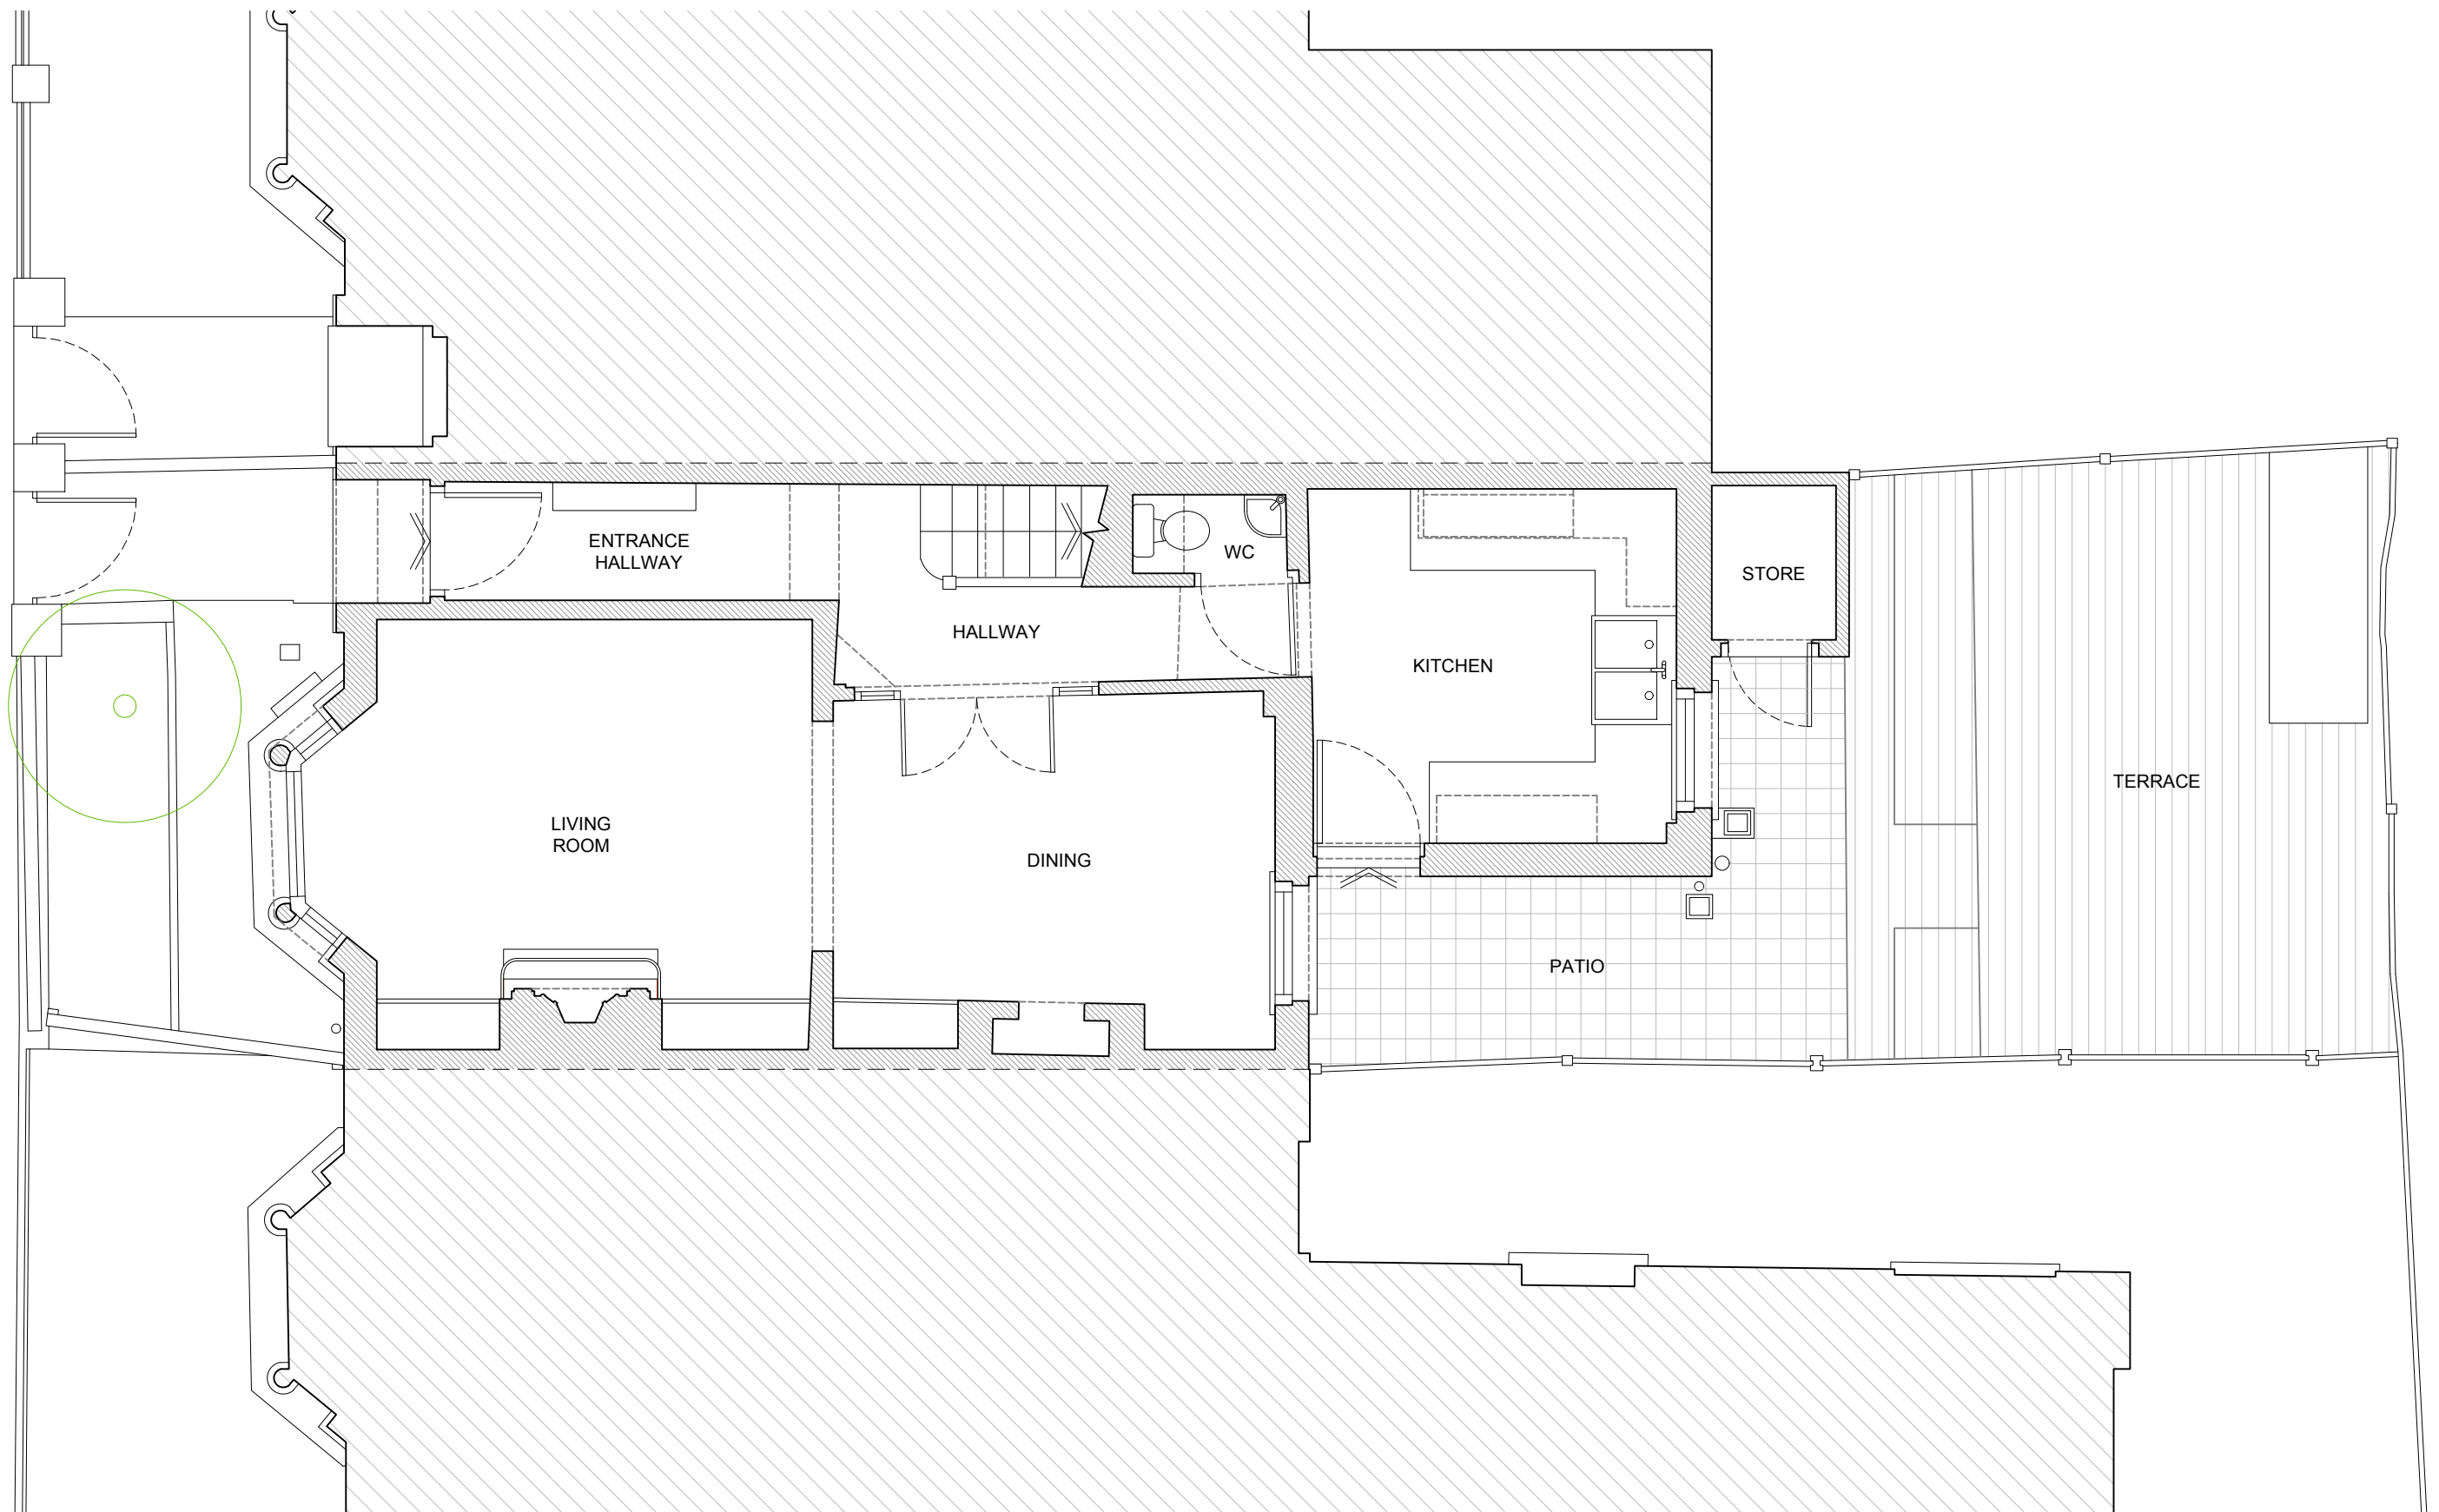

NIKJOO

info@nikjoo.co.uk
Copyright of NIKJOO LTD

PROJECT

51 Station Crescent
London
N15 5BG

PLANNING

DRAWING NAME DRAWING NUMBER

Existing Ground Floor Plan 042_E(02)_100

DATE 17.03.2021


SCALE 1:50@A3


Rev.	Date	Description
------	------	-------------

REVISION -

0m 0.5 1.0 1.5 3.0m

1:50

 

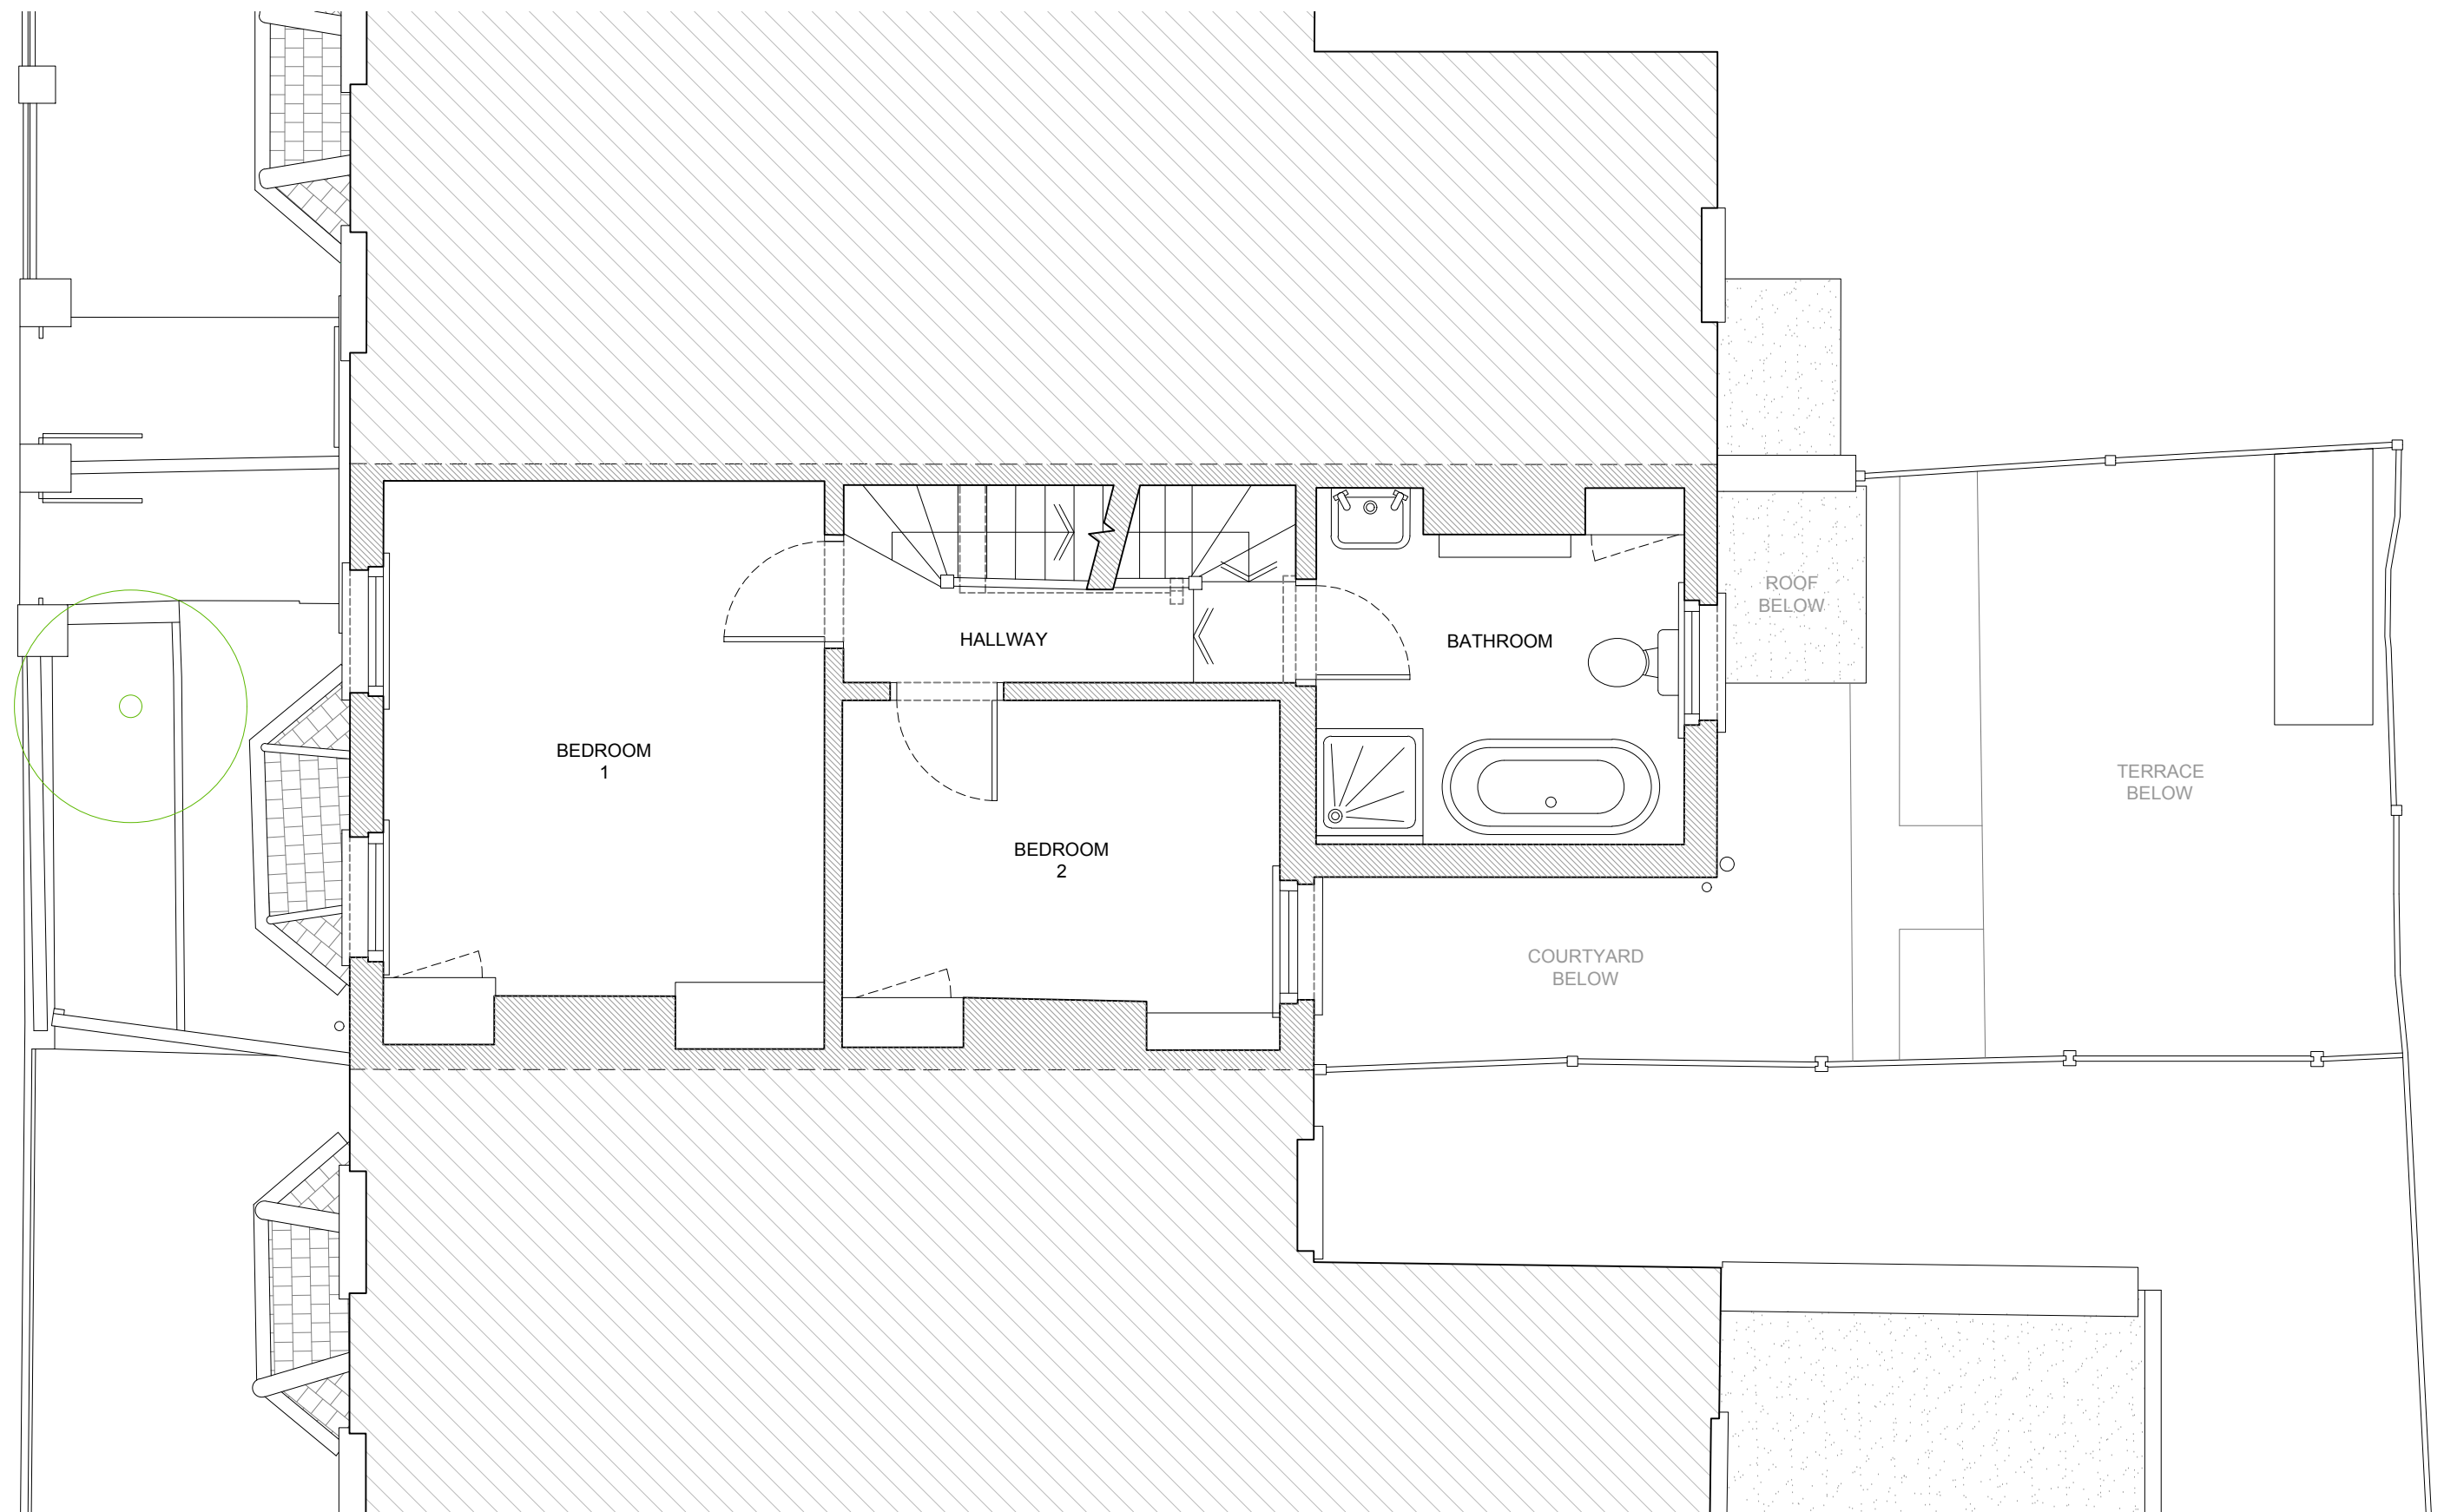

NIKJOO

info@nikjoo.co.uk
Copyright of NIKJOO LTD

PROJECT

51 Station Crescent
London
N15 5BG

PLANNING

DRAWING NAME	DRAWING NUMBER
--------------	----------------


Existing
First Floor Plan

DATE 17.03.2021


SCALE 1:50@A3


-	-	-
Rev.	Date	Description

REVISION -

 

1:50

 

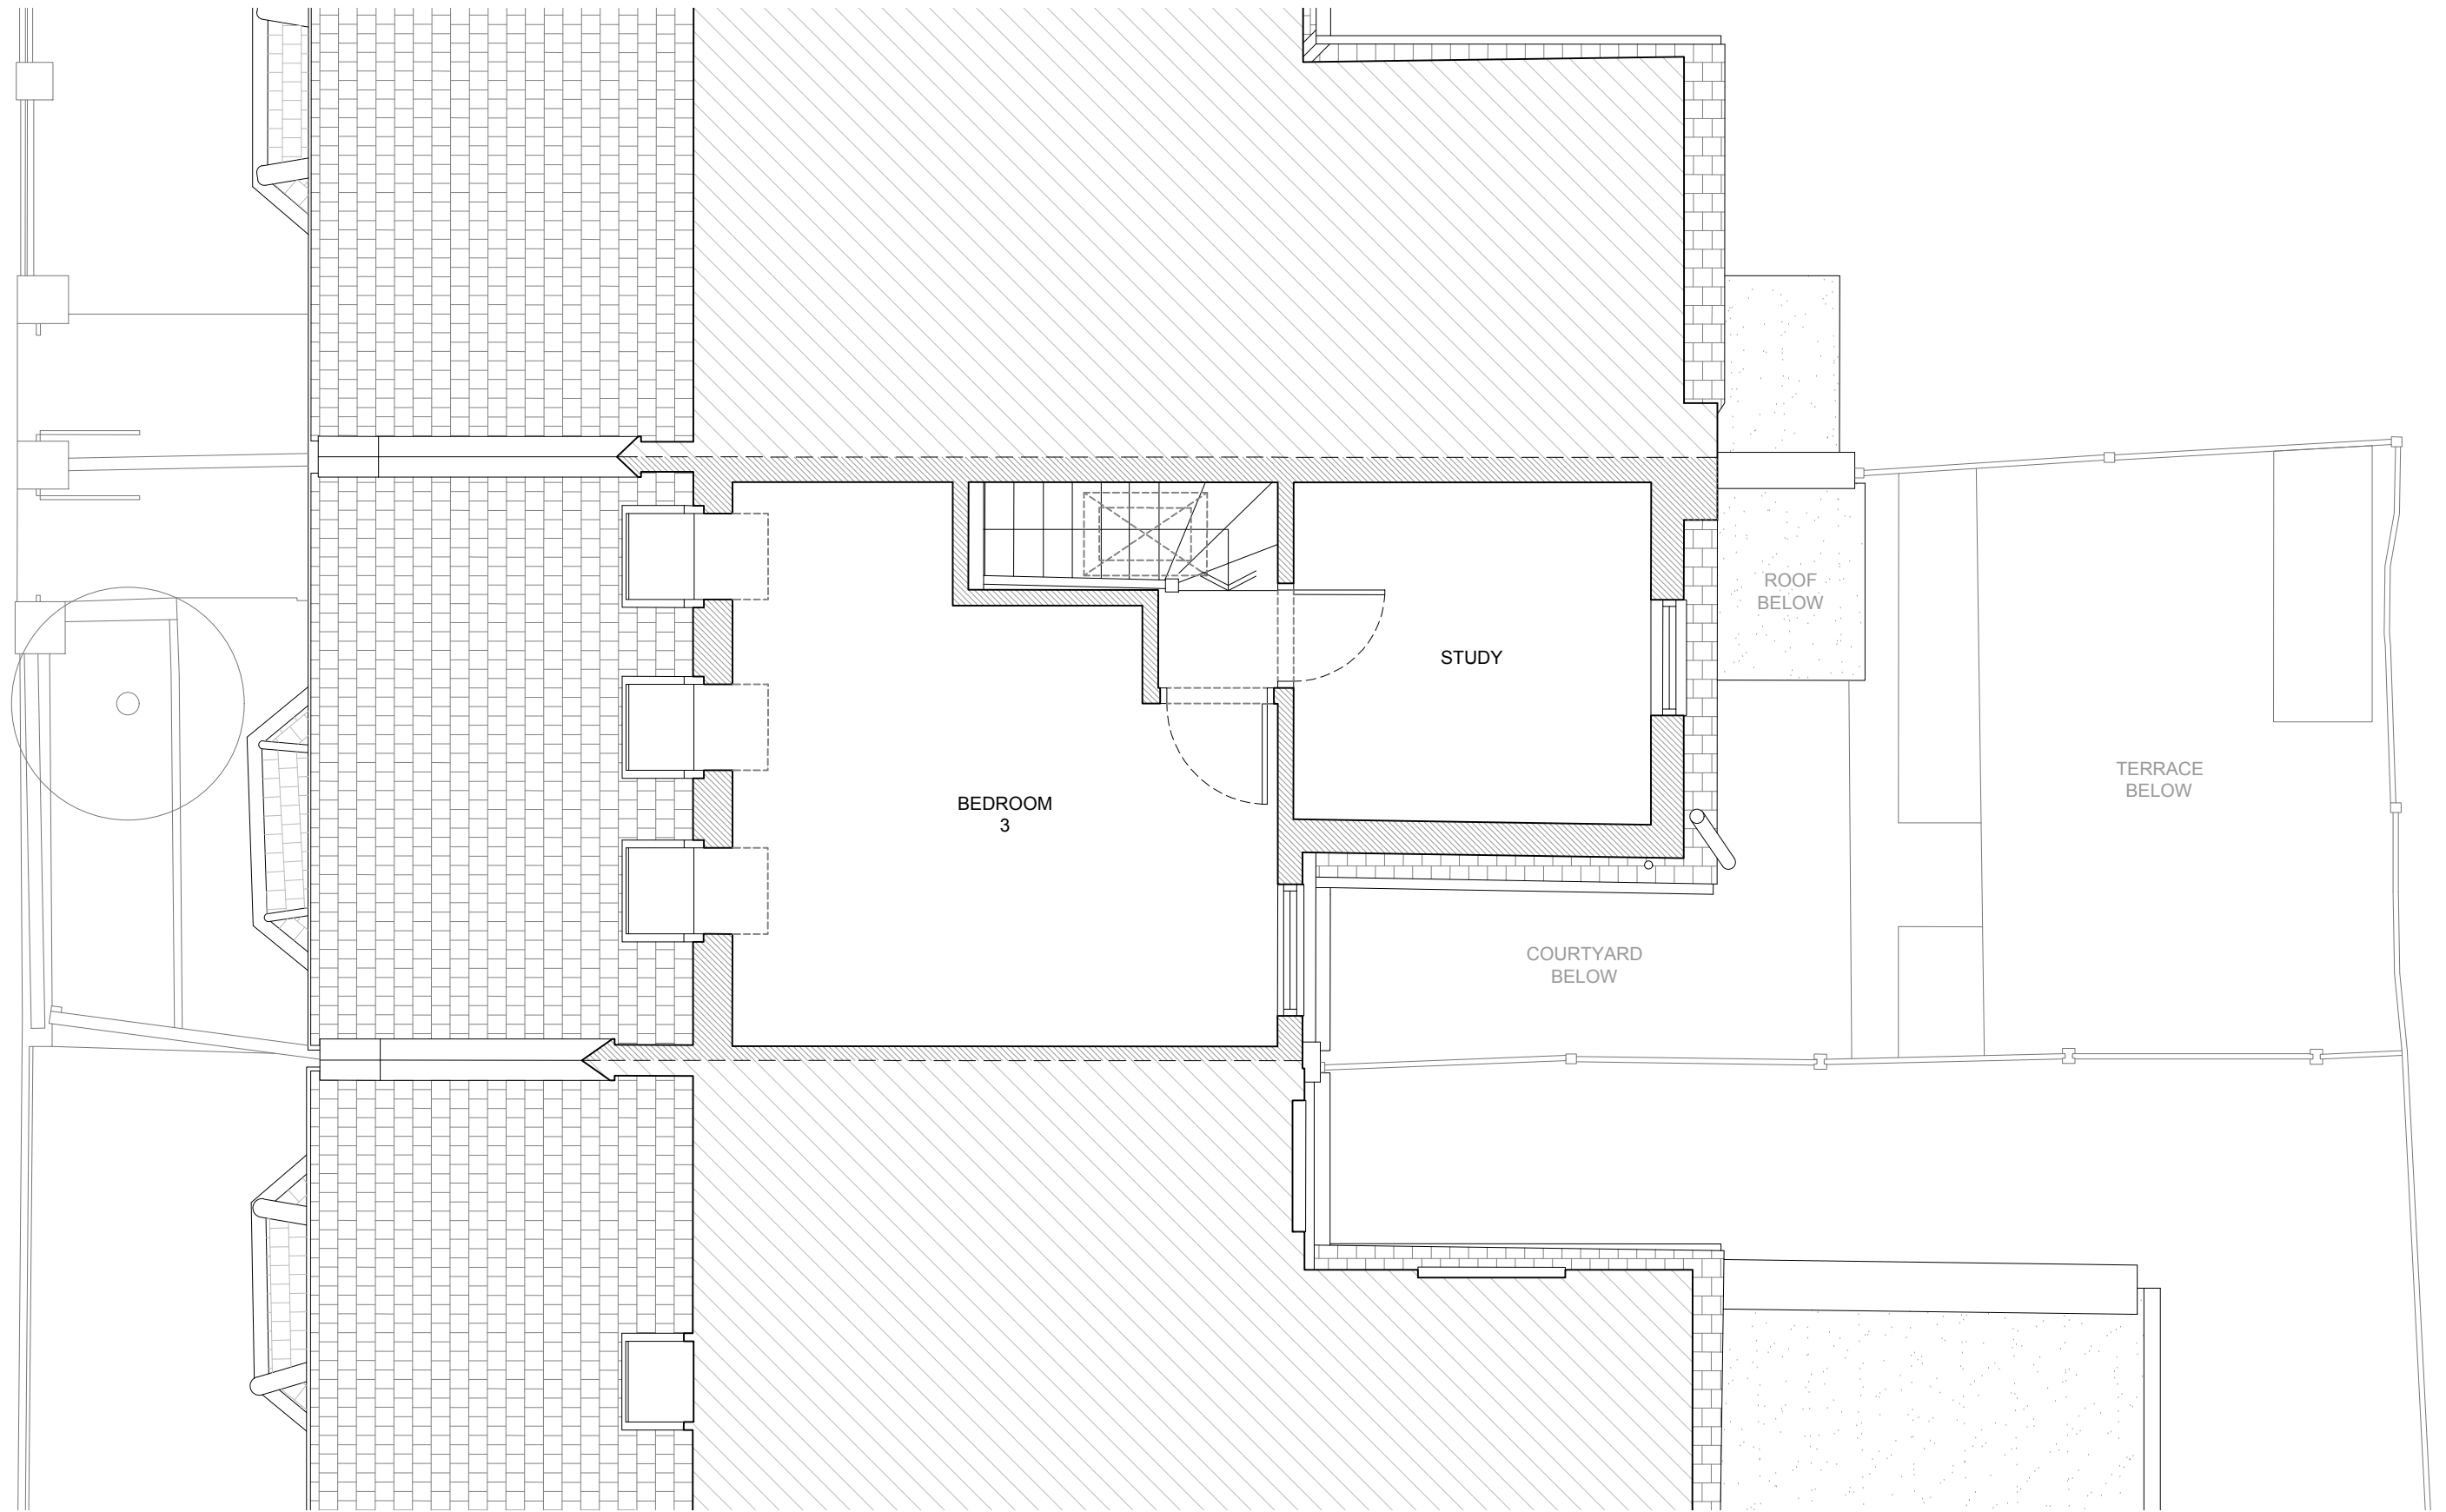

NIKJOO

info@nikjoo.co.uk
Copyright of NIKJOO LTD

PROJECT

51 Station Crescent
London
N15 5BG

PLANNING

DRAWING NAME DRAWING NUMBER

Existing
Second Floor Plan 042_E(02)_102

DATE 17.03.2021


SCALE 1:50@A3


Rev.	Date	Description
------	------	-------------

REVISION -



1:50

 

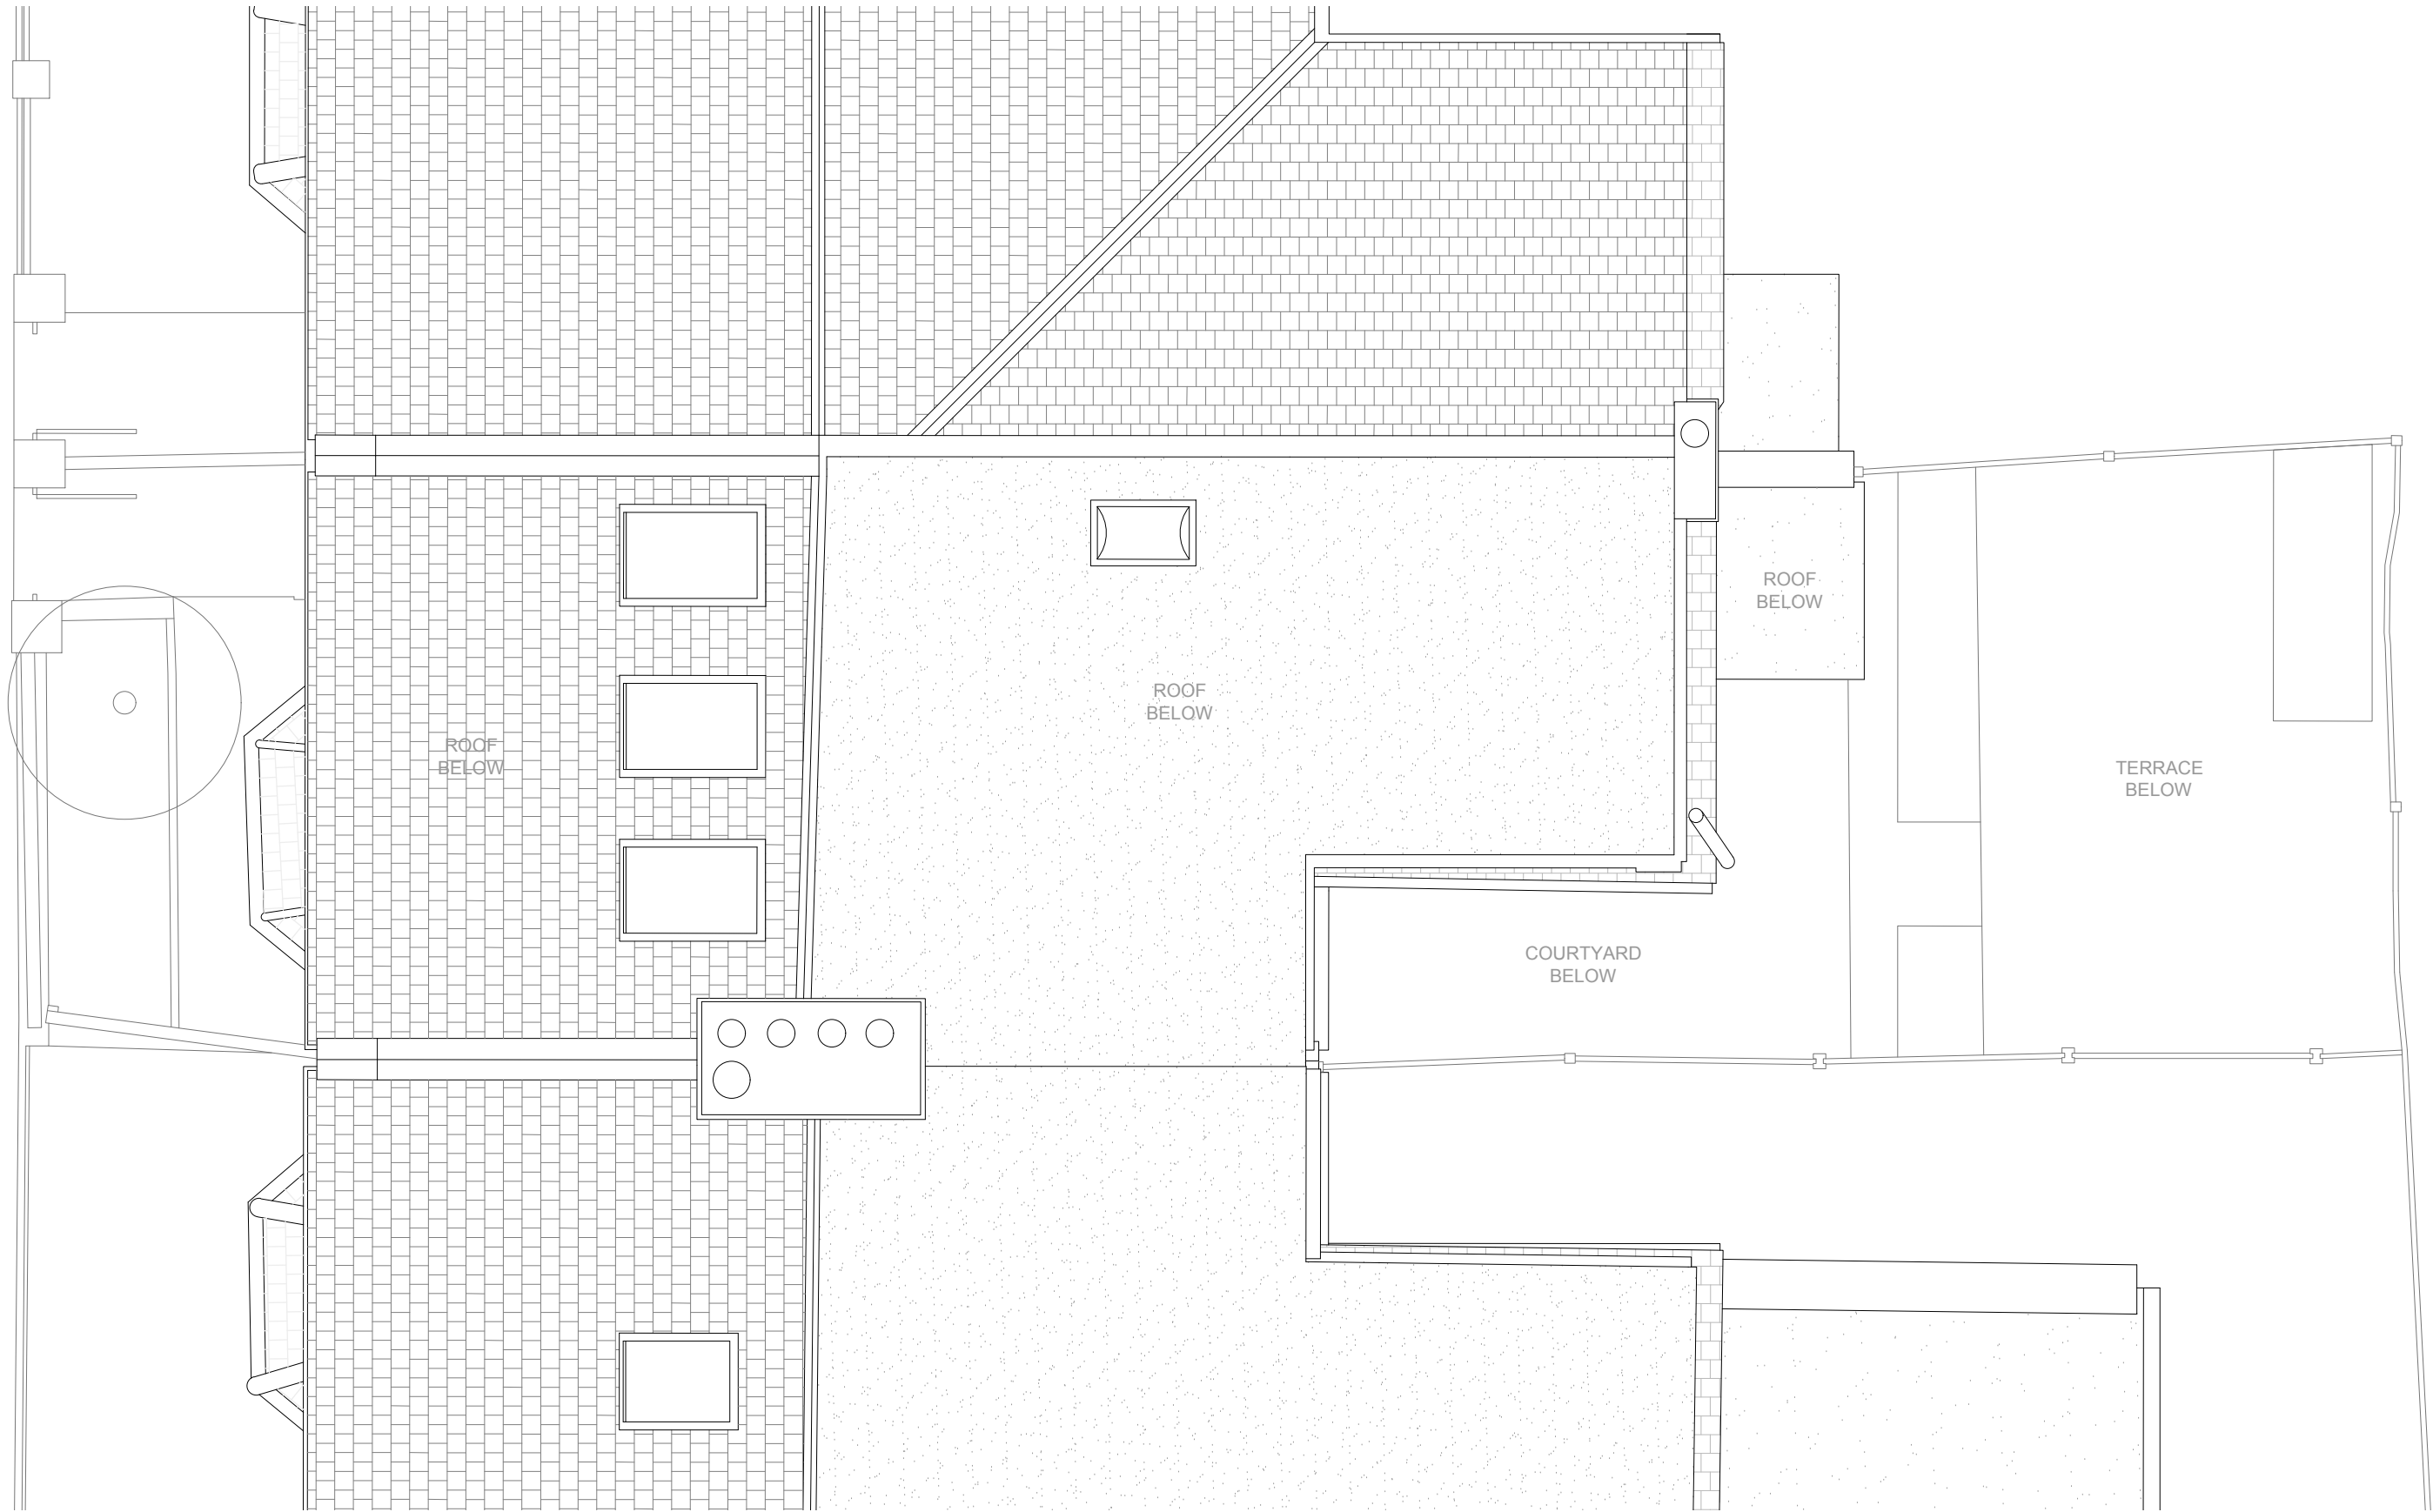

NIKJOO

info@nikjoo.co.uk
Copyright of NIKJOO LTD

PROJECT

51 Station Crescent
London
N15 5BG

PLANNING

DRAWING NAME DRAWING NUMBER

Existing Roof Plan 042_E(02)_103

DATE 17.03.2021


SCALE 1:50@A3


Rev.	Date	Description
------	------	-------------

REVISION -



1:50

 

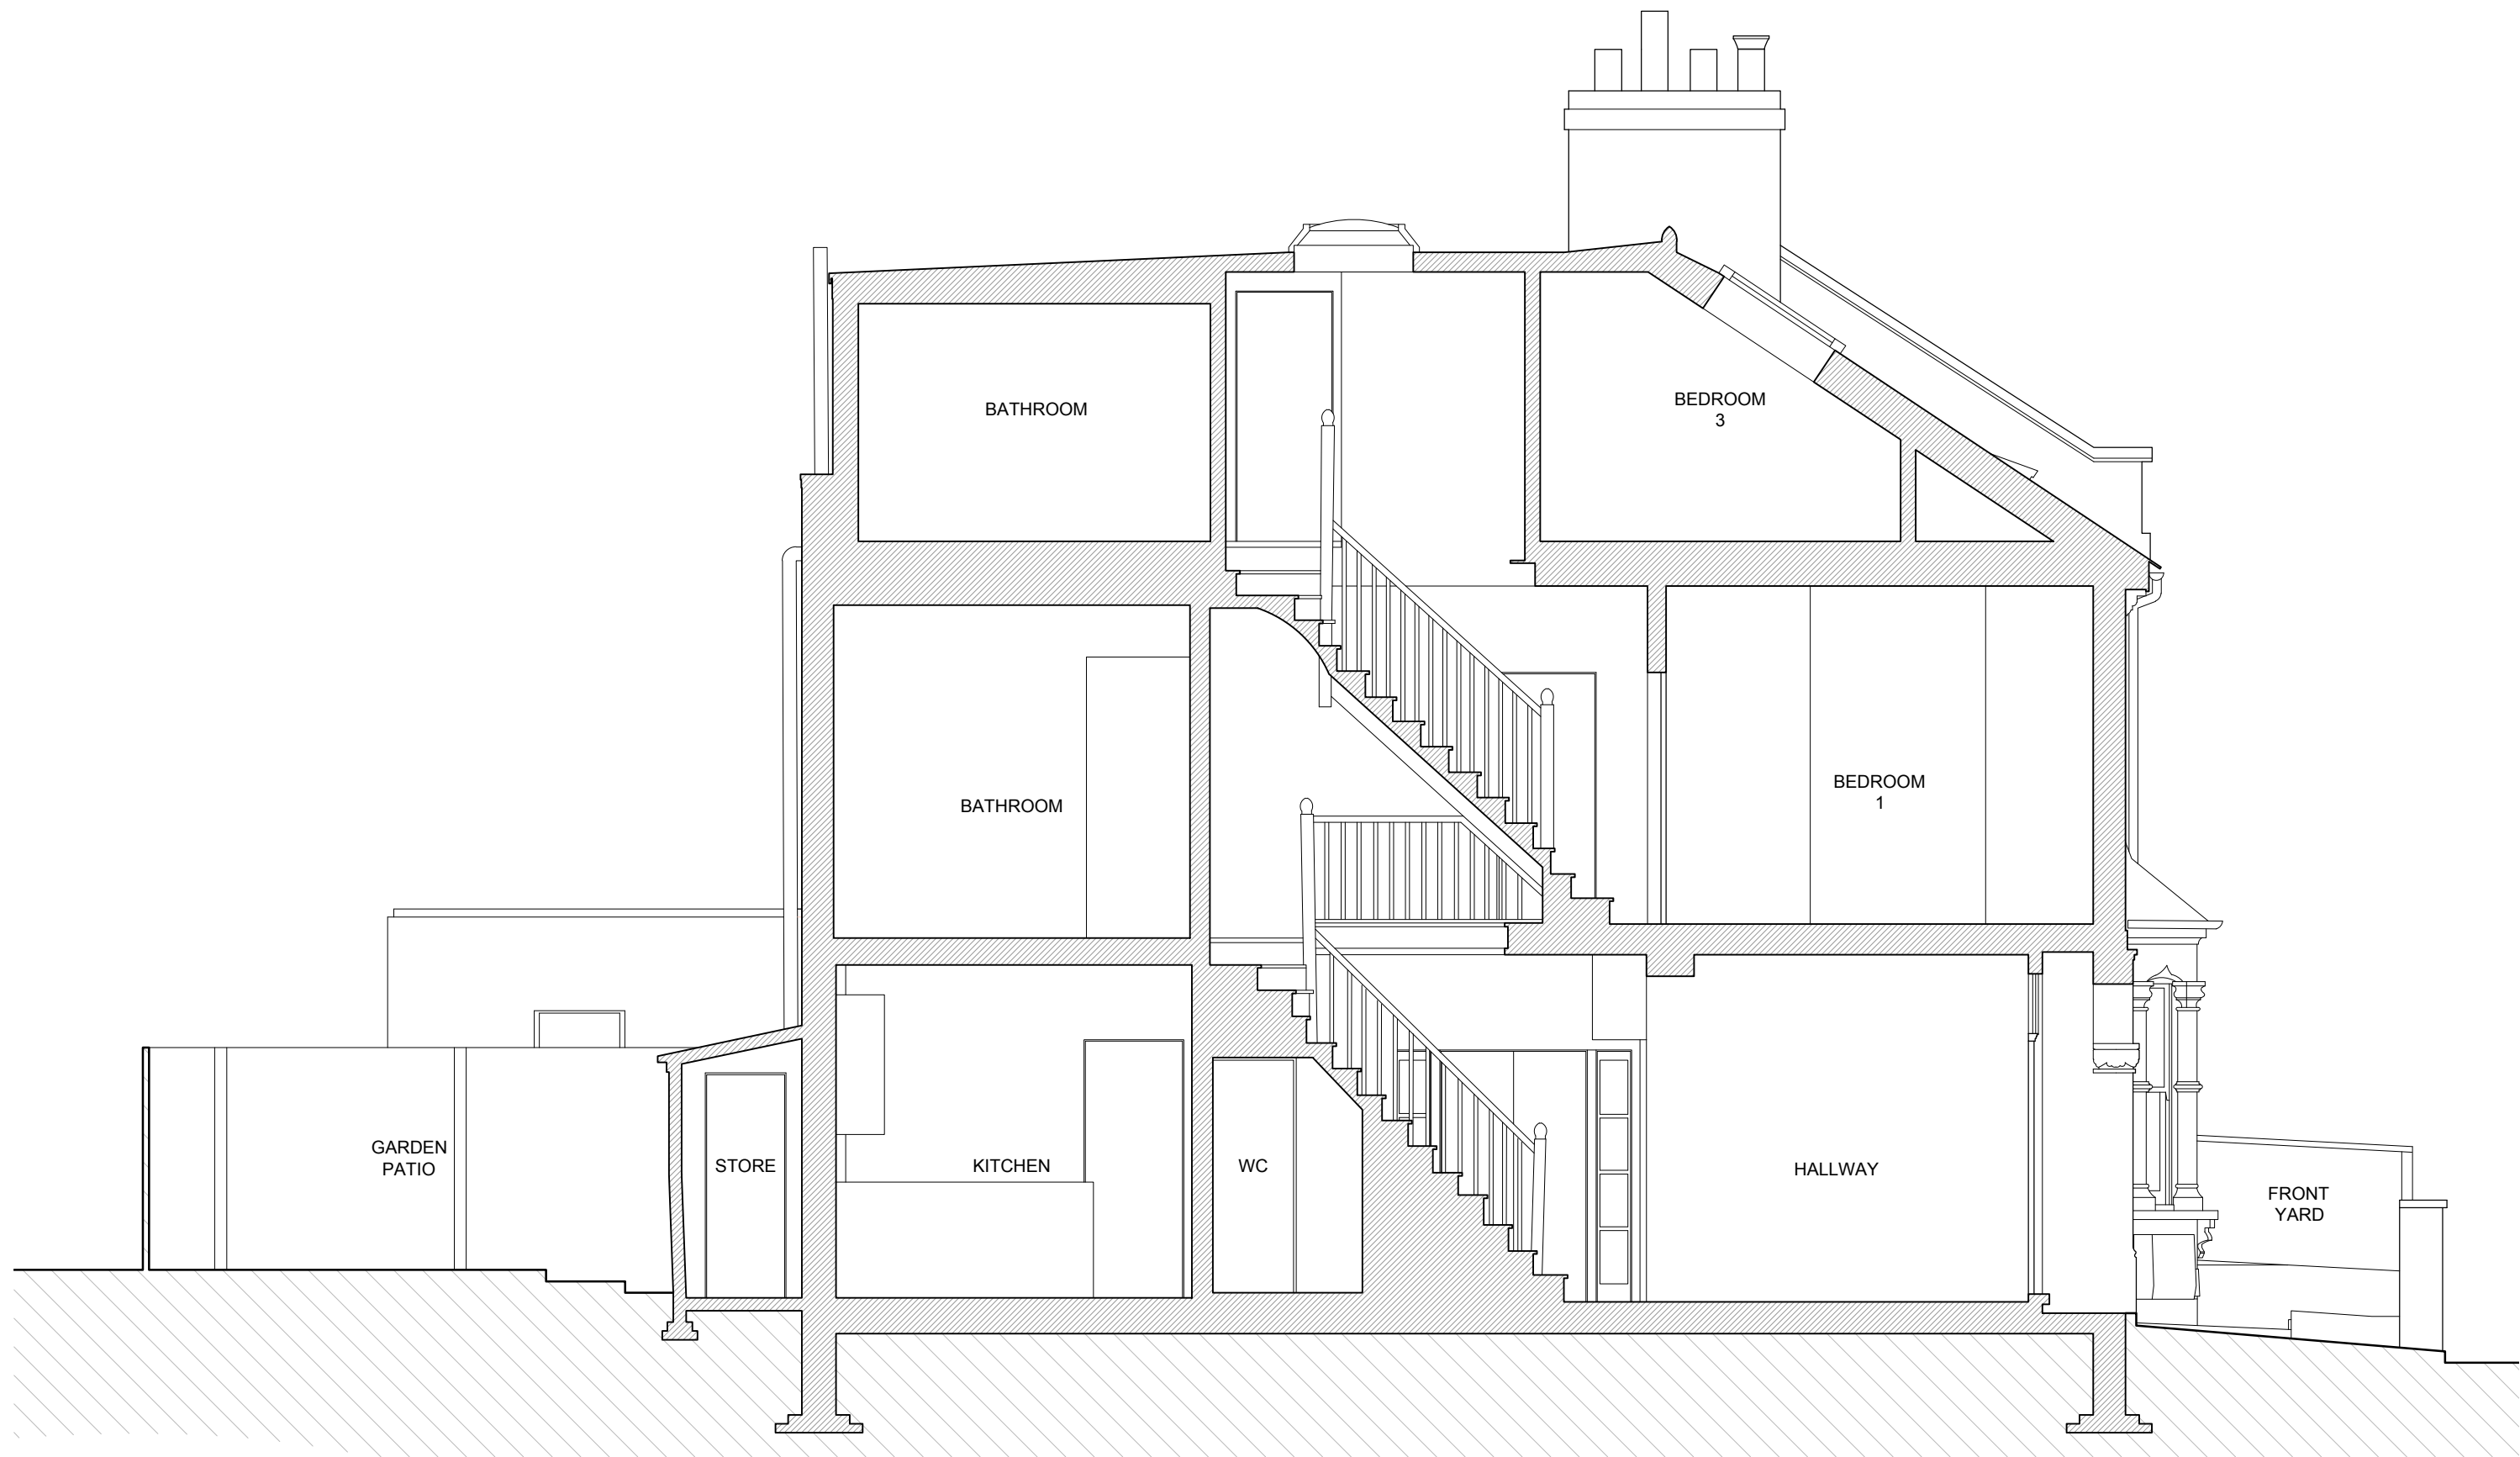

NIKJOO

info@nikjoo.co.uk
Copyright of NIKJOO LTD

PROJECT

51 Station Crescent
London
N15 5BG

PLANNING

DRAWING NAME DRAWING NUMBER

Existing Section AA 042_E(03)_100

DATE 17.03.2021

SCALE 1:50@A3

Rev.	Date	Description
-	-	-

REVISION -

0m 0.5 1.0 1.5 3.0m

1:50



NIKJOO

info@nikjoo.co.uk
Copyright of NIKJOO LTD

PROJECT

51 Station Crescent
London
N15 5BG

PLANNING

DRAWING NAME DRAWING NUMBER


Existing Front Elevation 042_E(04)_100

DATE 17.03.2021

SCALE 1:50@A3

Rev.	Date	Description
-	-	-

REVISION -

 



NIKJOO

info@nikjoo.co.uk
Copyright of NIKJOO LTD

PROJECT
51 Station Crescent
London
N15 5BG

PLANNING


DRAWING NAME DRAWING NUMBER
Existing 042_E(04)_I01
Rear Elevation


DATE 19.02.2021

SCALE 1:50@A3

-	-	-
Rev.	Date	Description

REVISION -

 

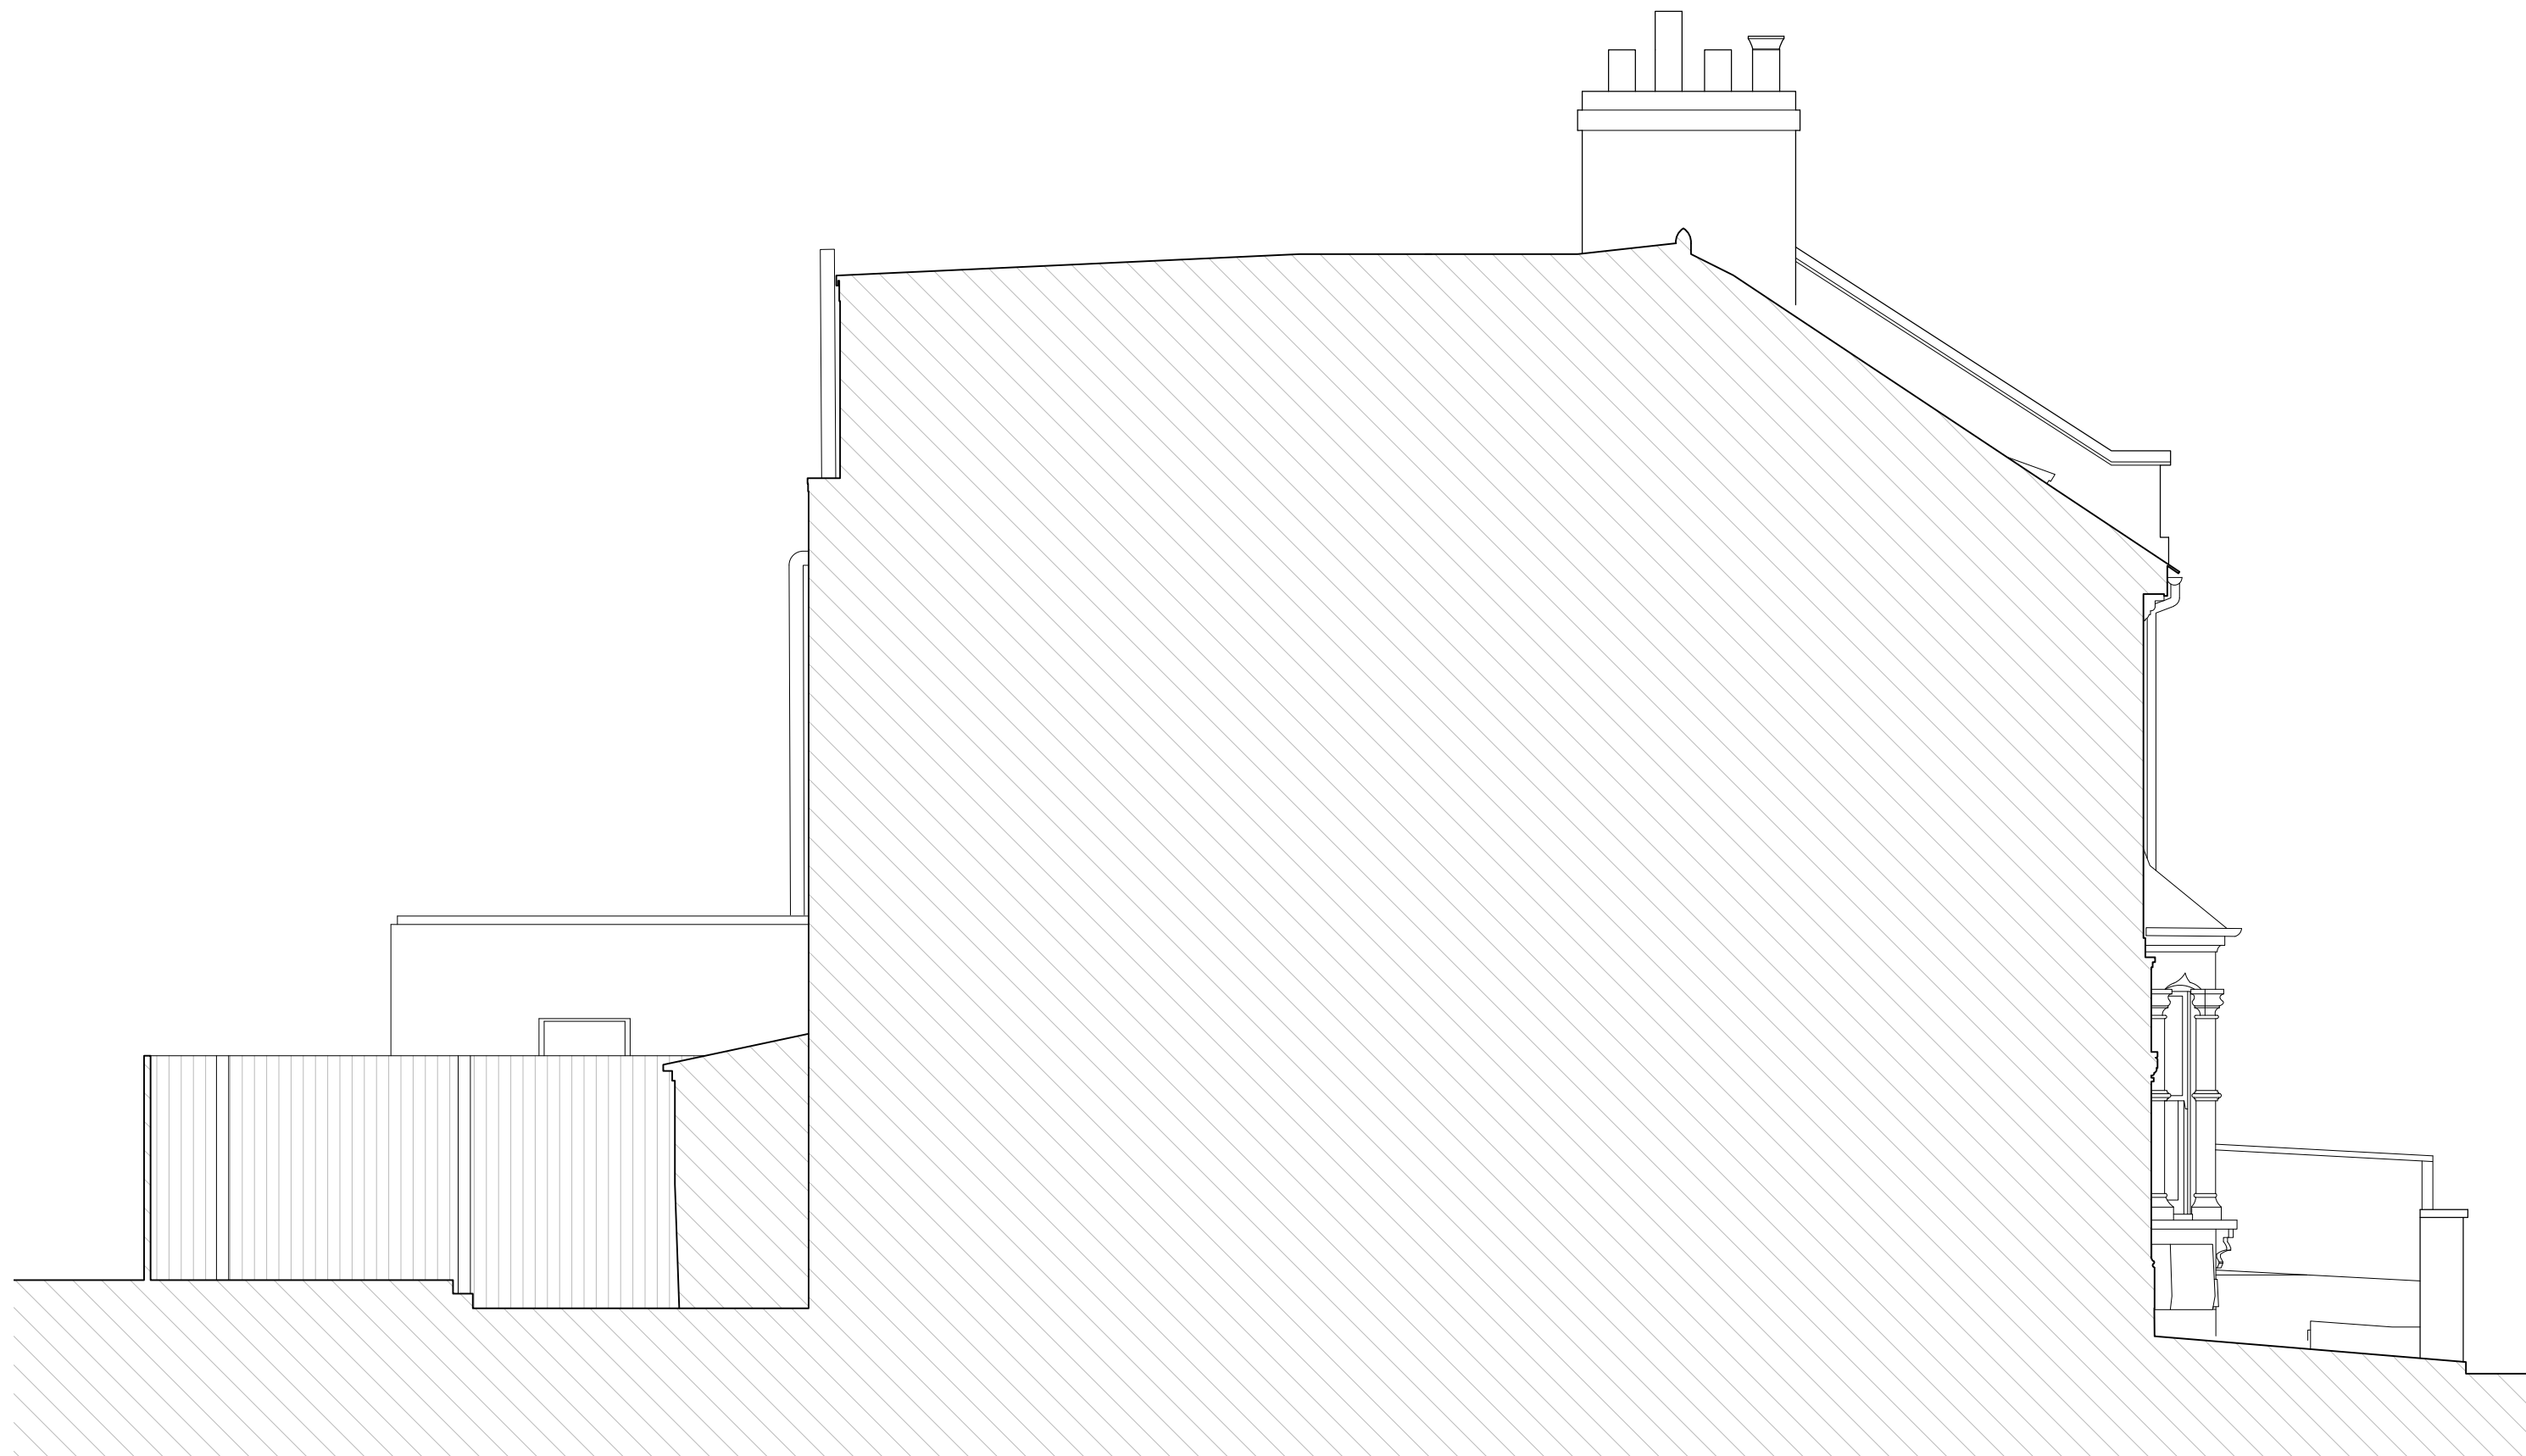

NIKJOO

info@nikjoo.co.uk
Copyright of NIKJOO LTD

PROJECT

51 Station Crescent
London
N15 5BG

PLANNING

DRAWING NAME DRAWING NUMBER

Proposed Side Elevation 01 042_P(04)_102


DATE 17.03.2021

SCALE 1:50@A3

Rev.	Date	Description
-	-	-

REVISION -

0m 0.5 1.0 1.5 3.0m
1:50

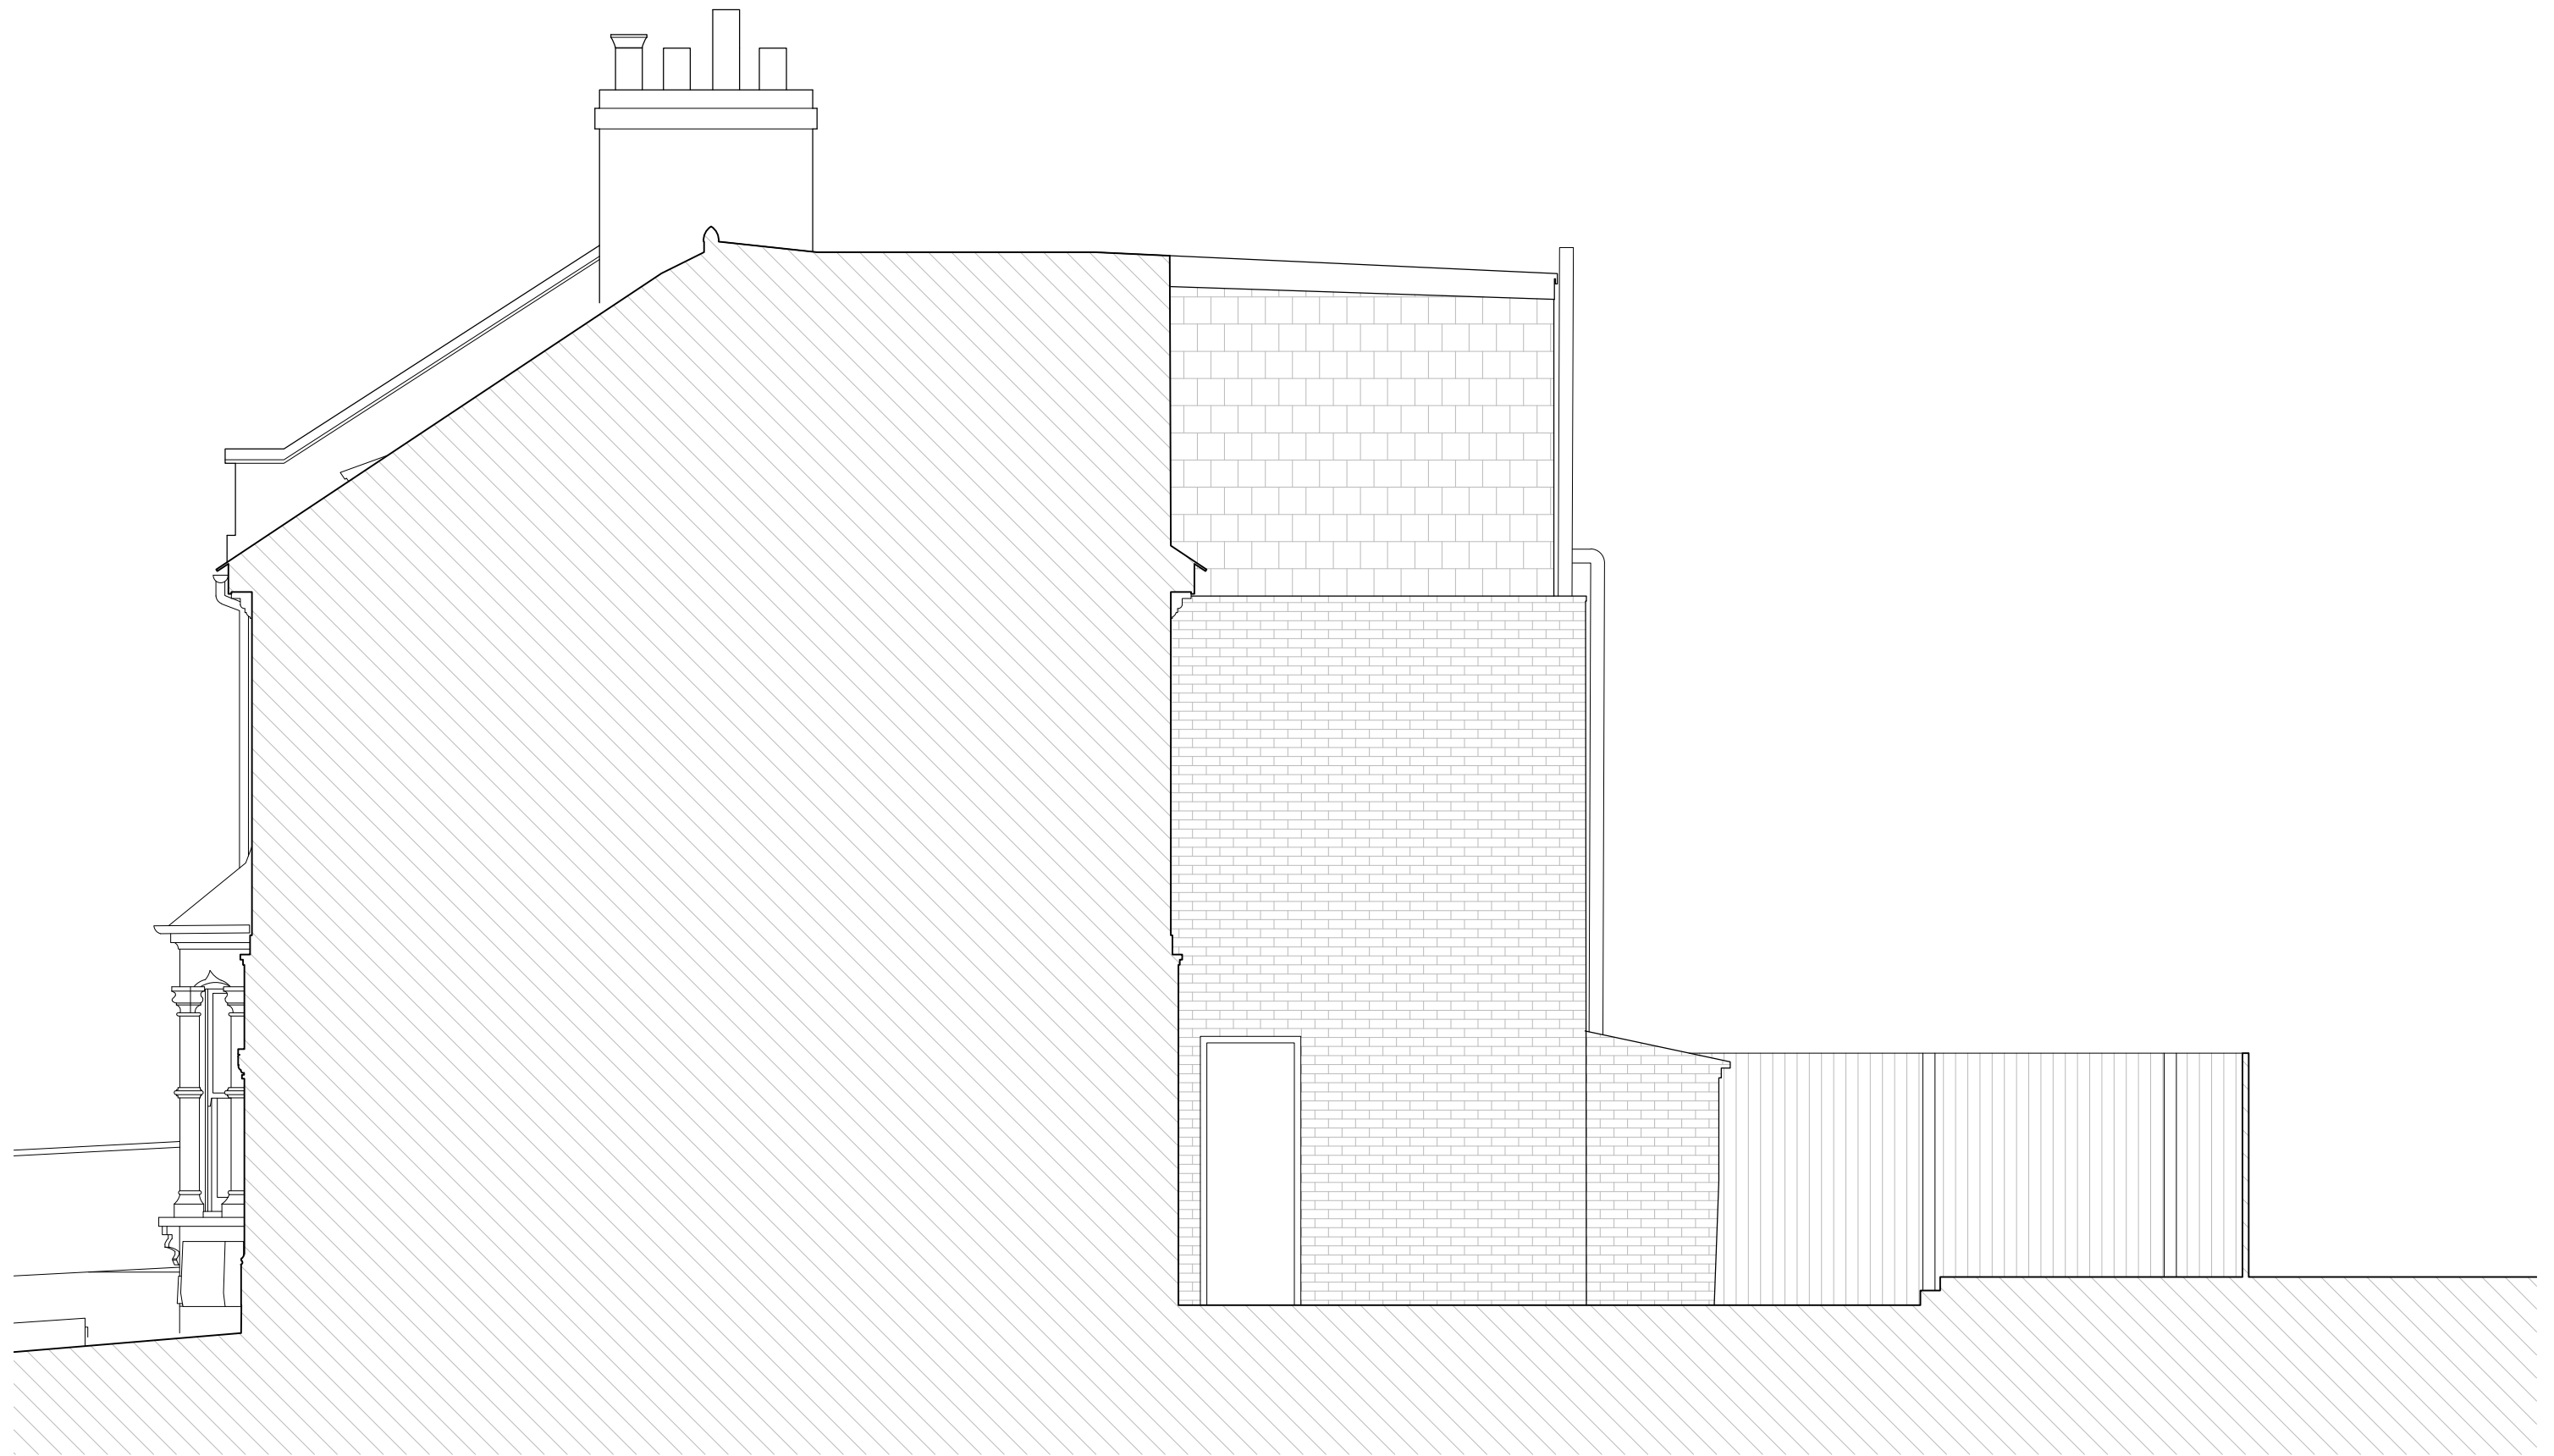

NIKJOO

info@nikjoo.co.uk
Copyright of NIKJOO LTD

PROJECT
51 Station Crescent
London
N15 5BG

PLANNING


DRAWING NAME DRAWING NUMBER
Proposed 042_P(04)_103
Side Elevation 02


DATE 17.03.2021

SCALE 1:50@A3

Rev.	Date	Description
------	------	-------------

REVISION -

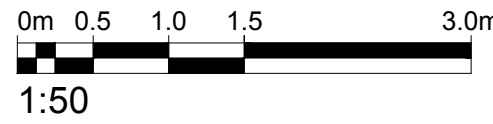

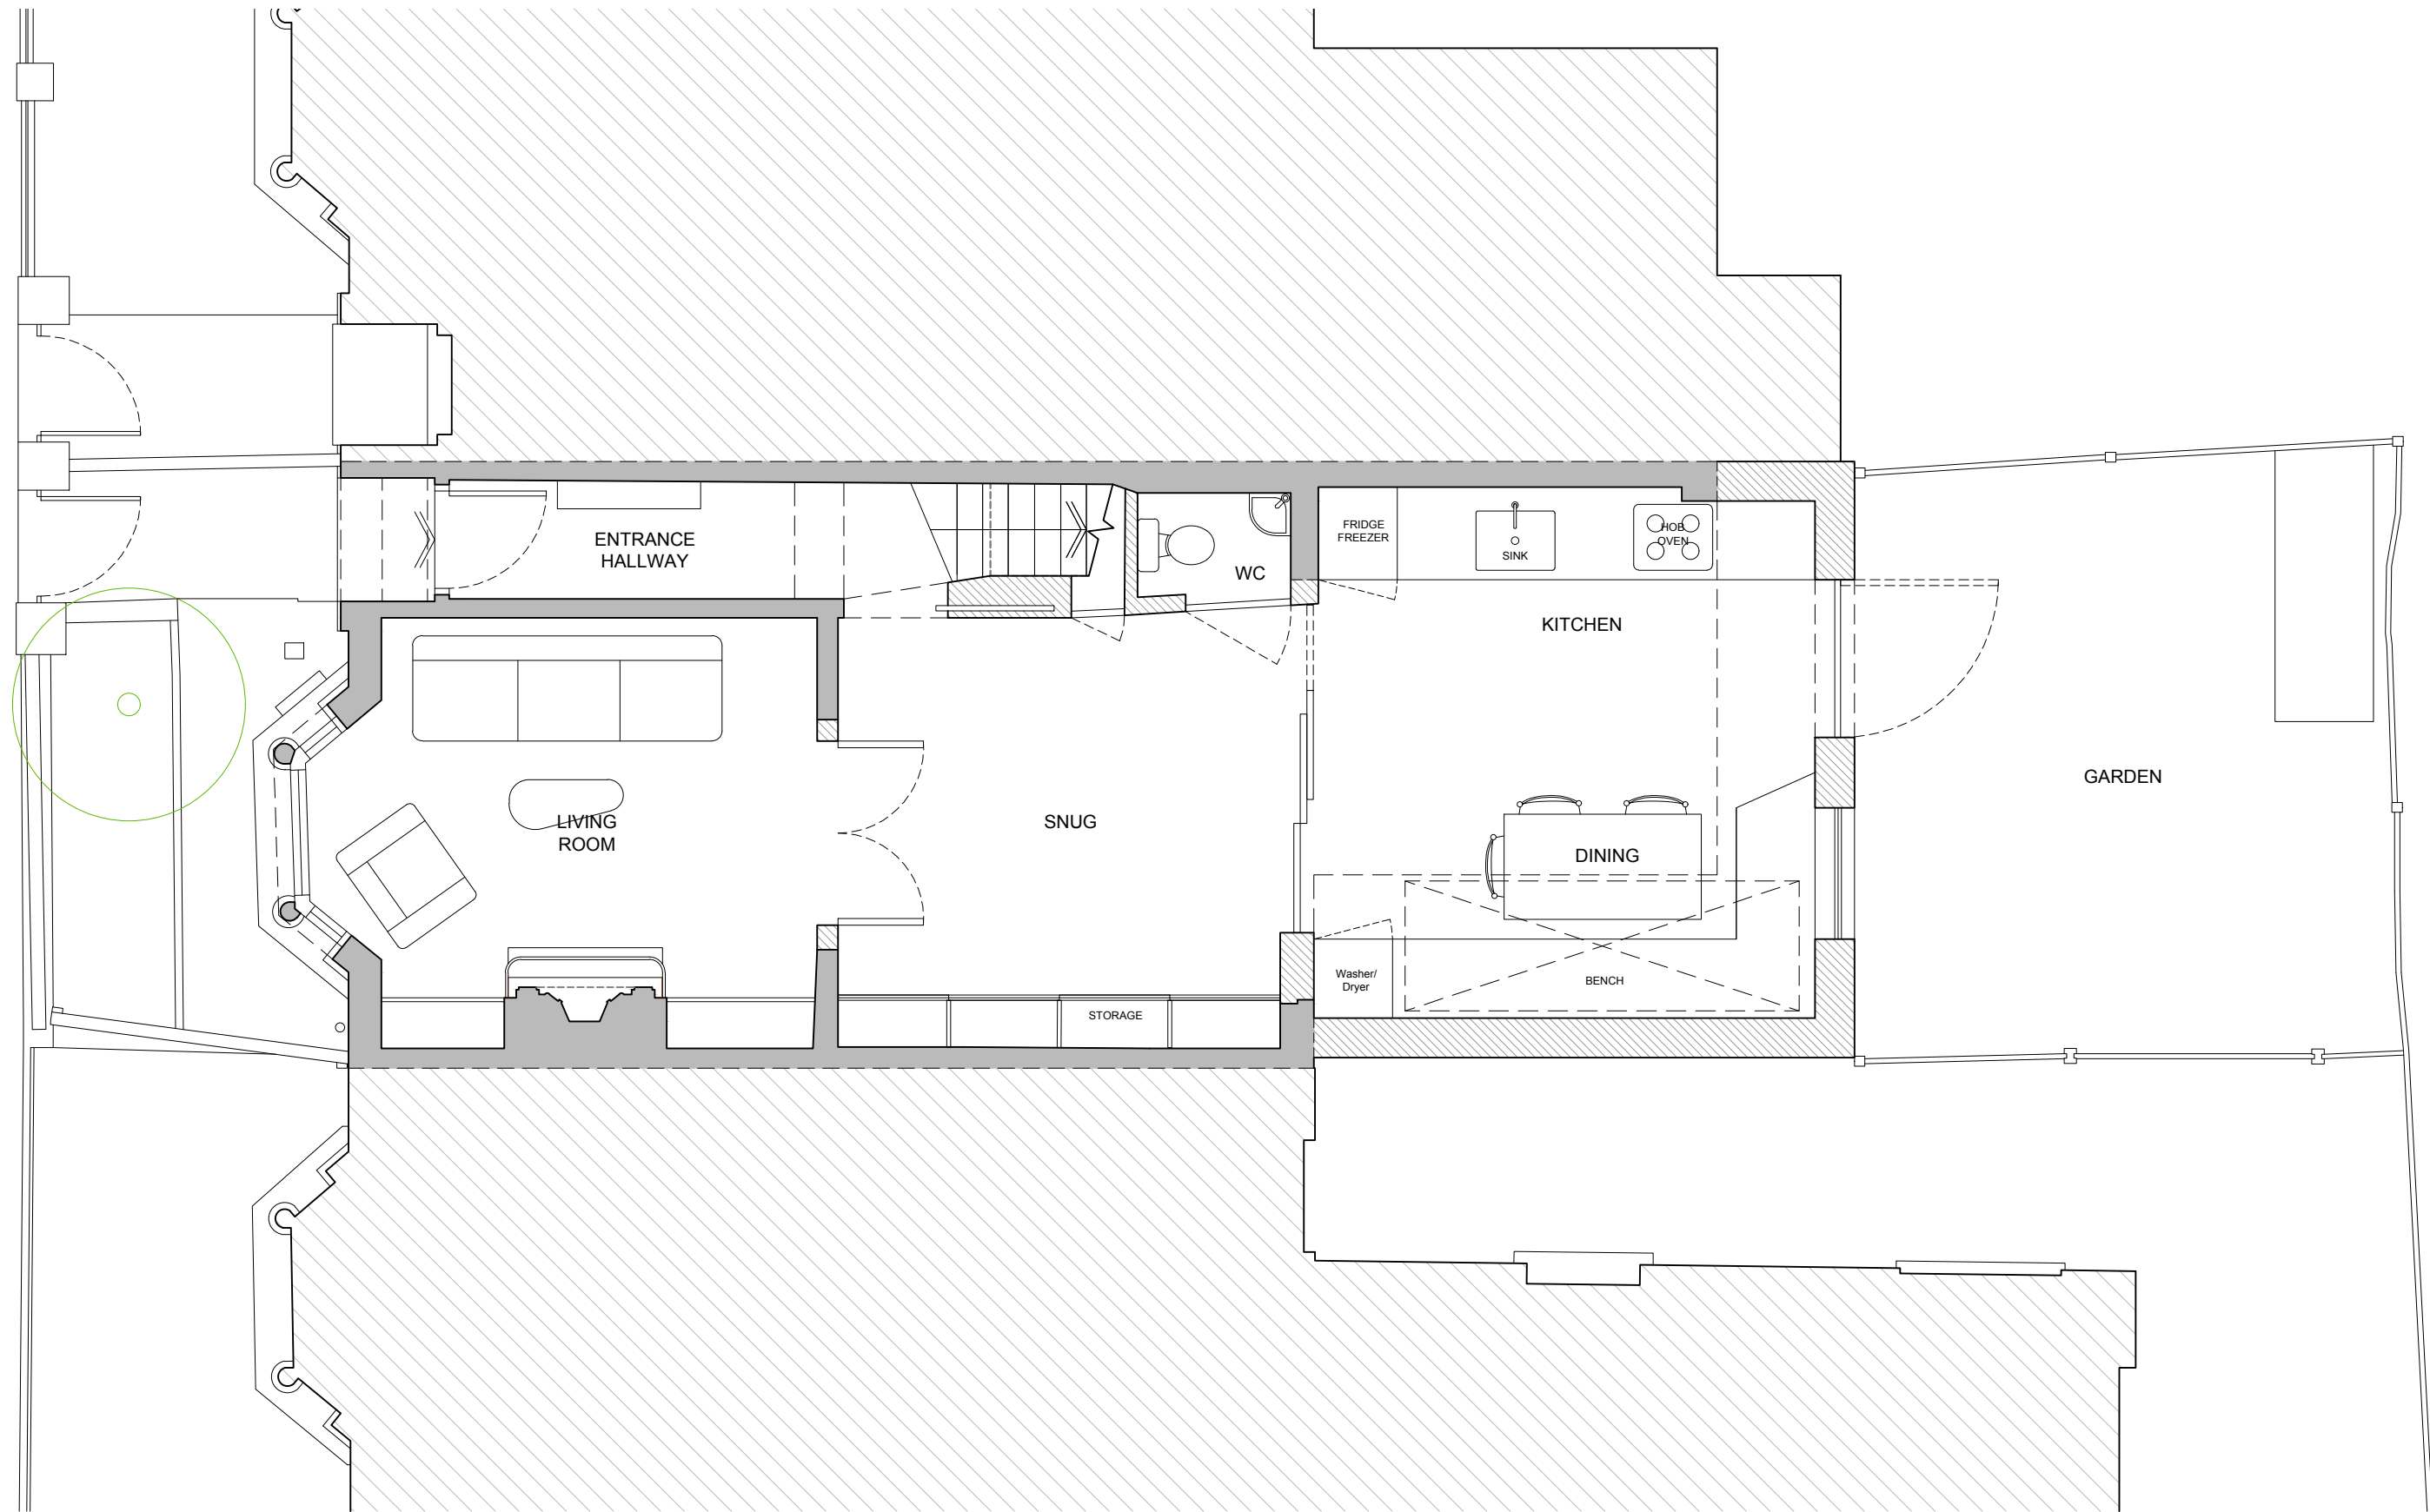

NIKJOO

info@nikjoo.co.uk
Copyright of NIKJOO LTD

PROJECT

51 Station Crescent
London
N15 5BG

PLANNING

DRAWING NAME DRAWING NUMBER


Proposed Ground Floor Plan 042_P(02)_100

DATE 15.09.2022


SCALE 1:50@A3


Rev.	Date	Description
------	------	-------------

REVISION -

 

1:50

 

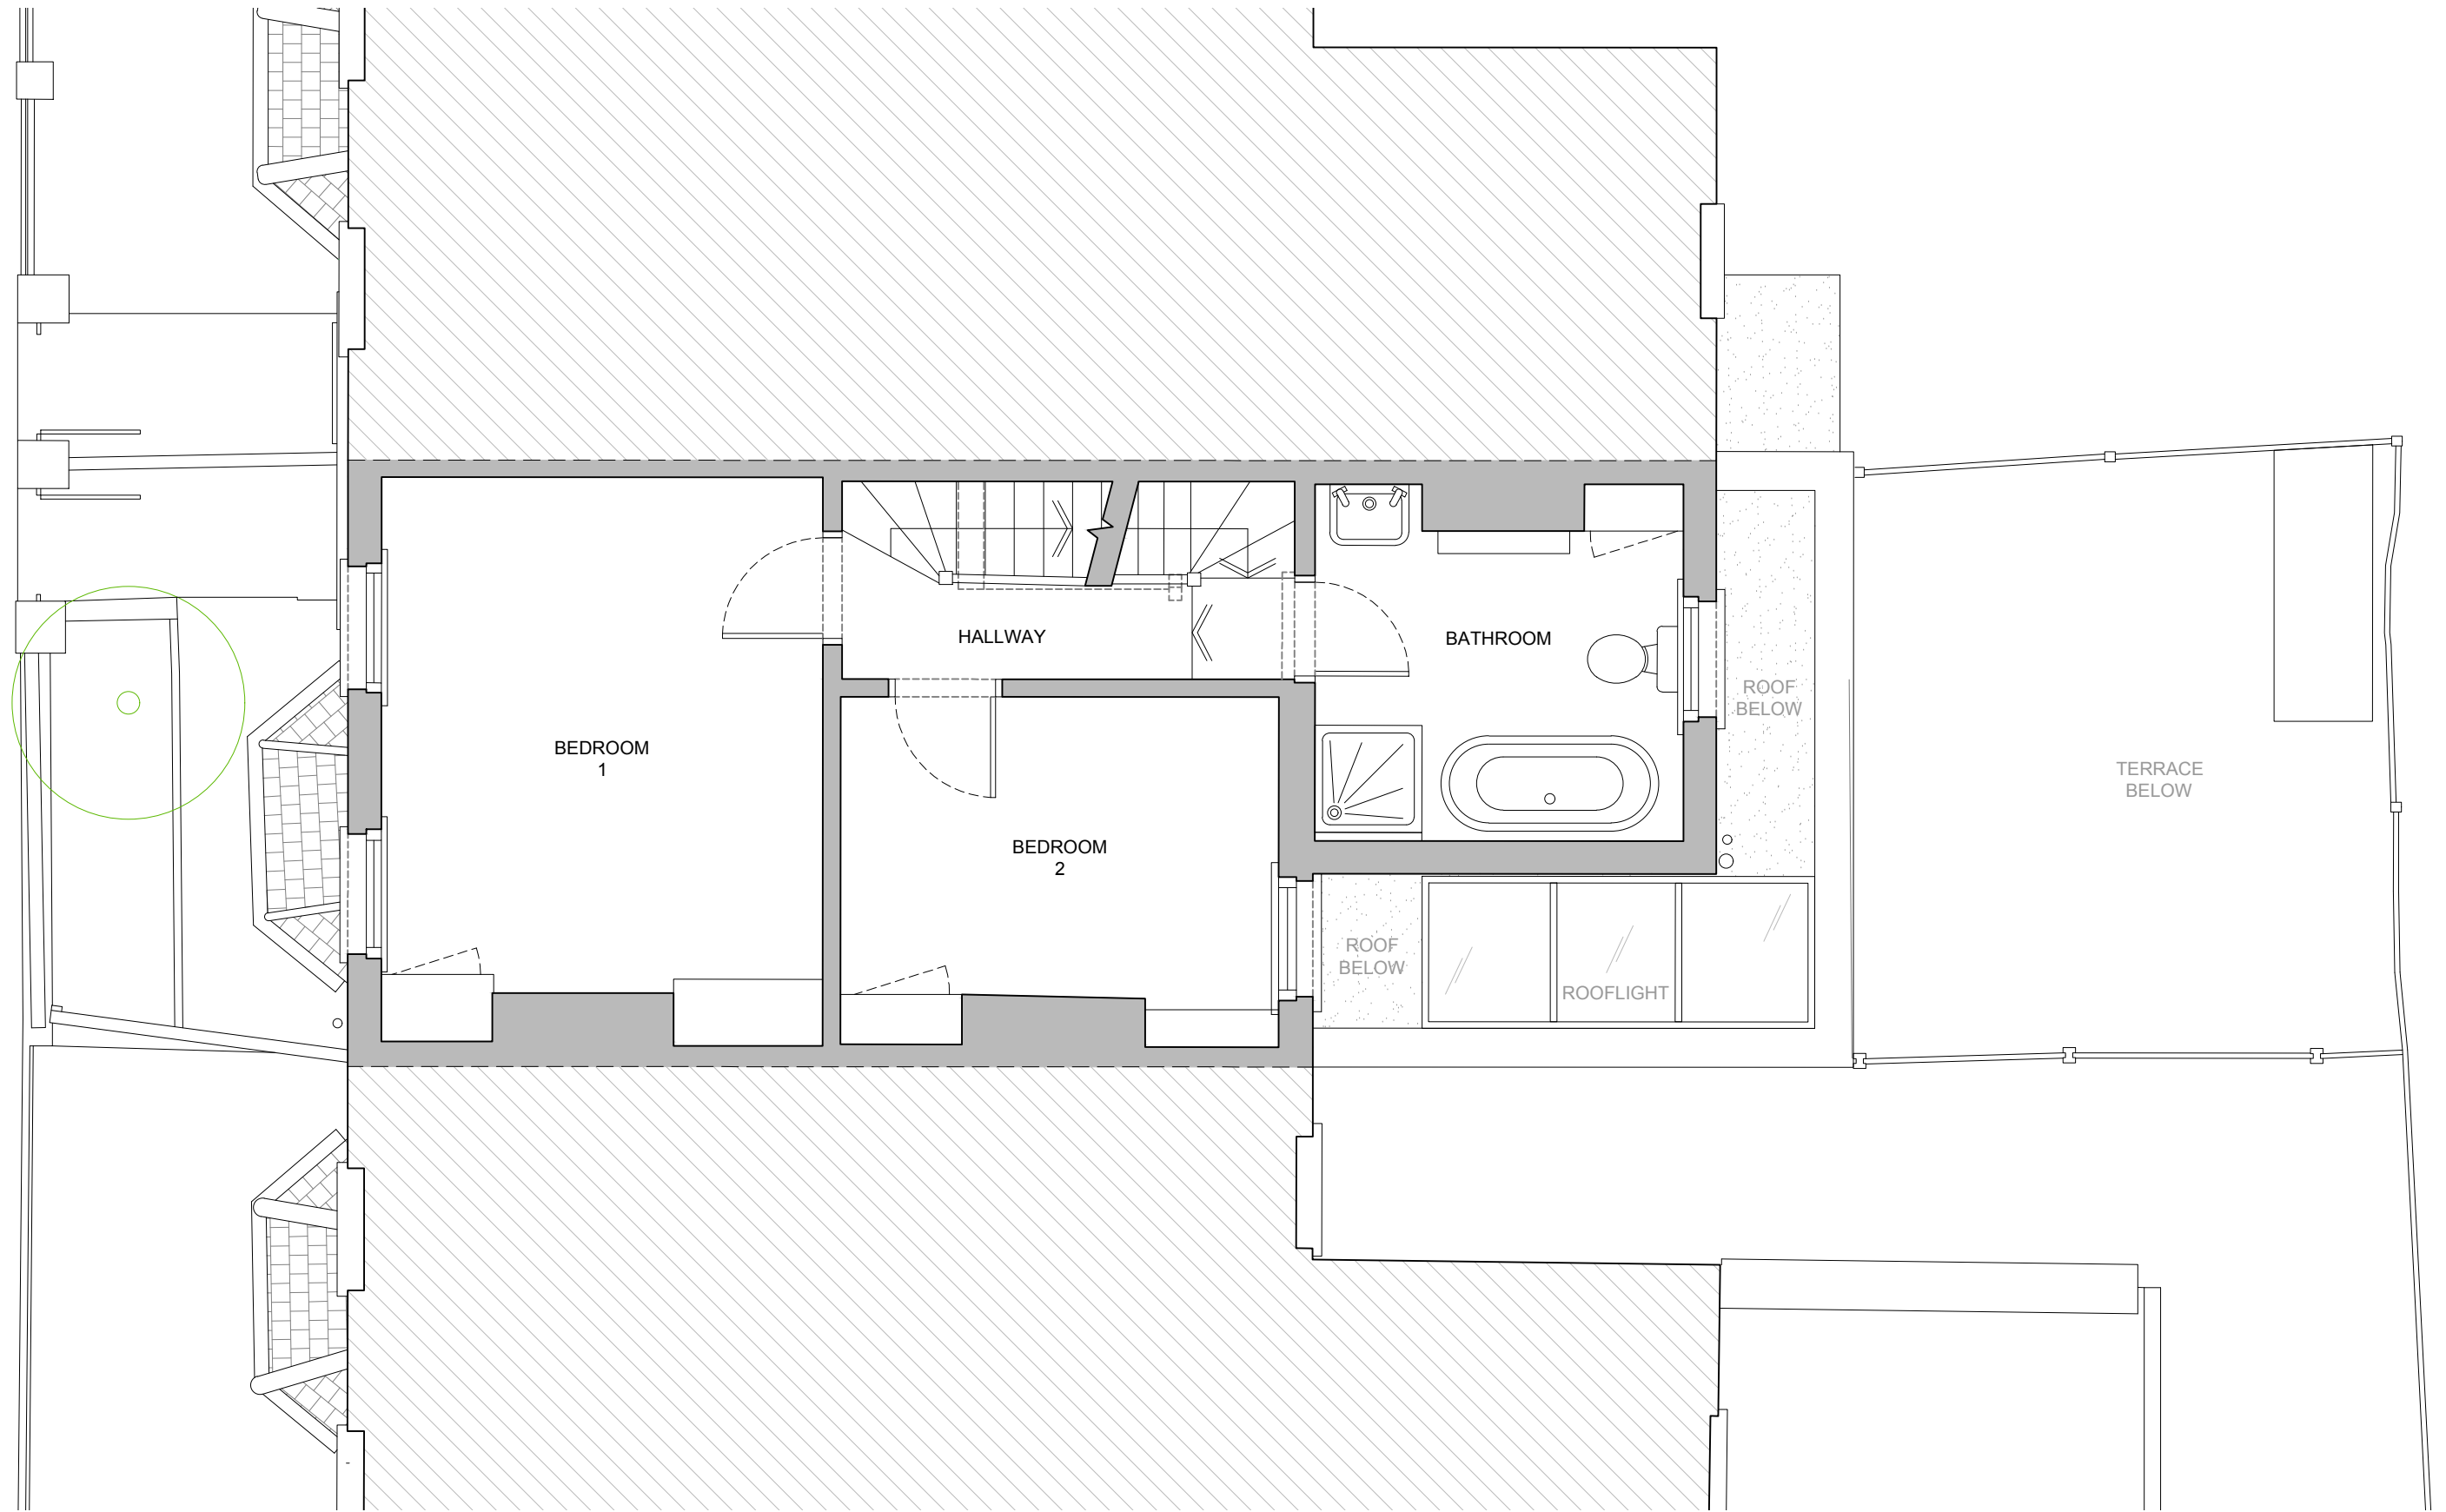

NIKJOO

info@nikjoo.co.uk
Copyright of NIKJOO LTD

PROJECT

51 Station Crescent
London
N15 5BG

PLANNING

DRAWING NAME DRAWING NUMBER

Proposed 042_P(02)_101
First Floor Plan

DATE 17.03.2021


SCALE 1:50@A3


Rev.	Date	Description
------	------	-------------

REVISION -



1:50

 

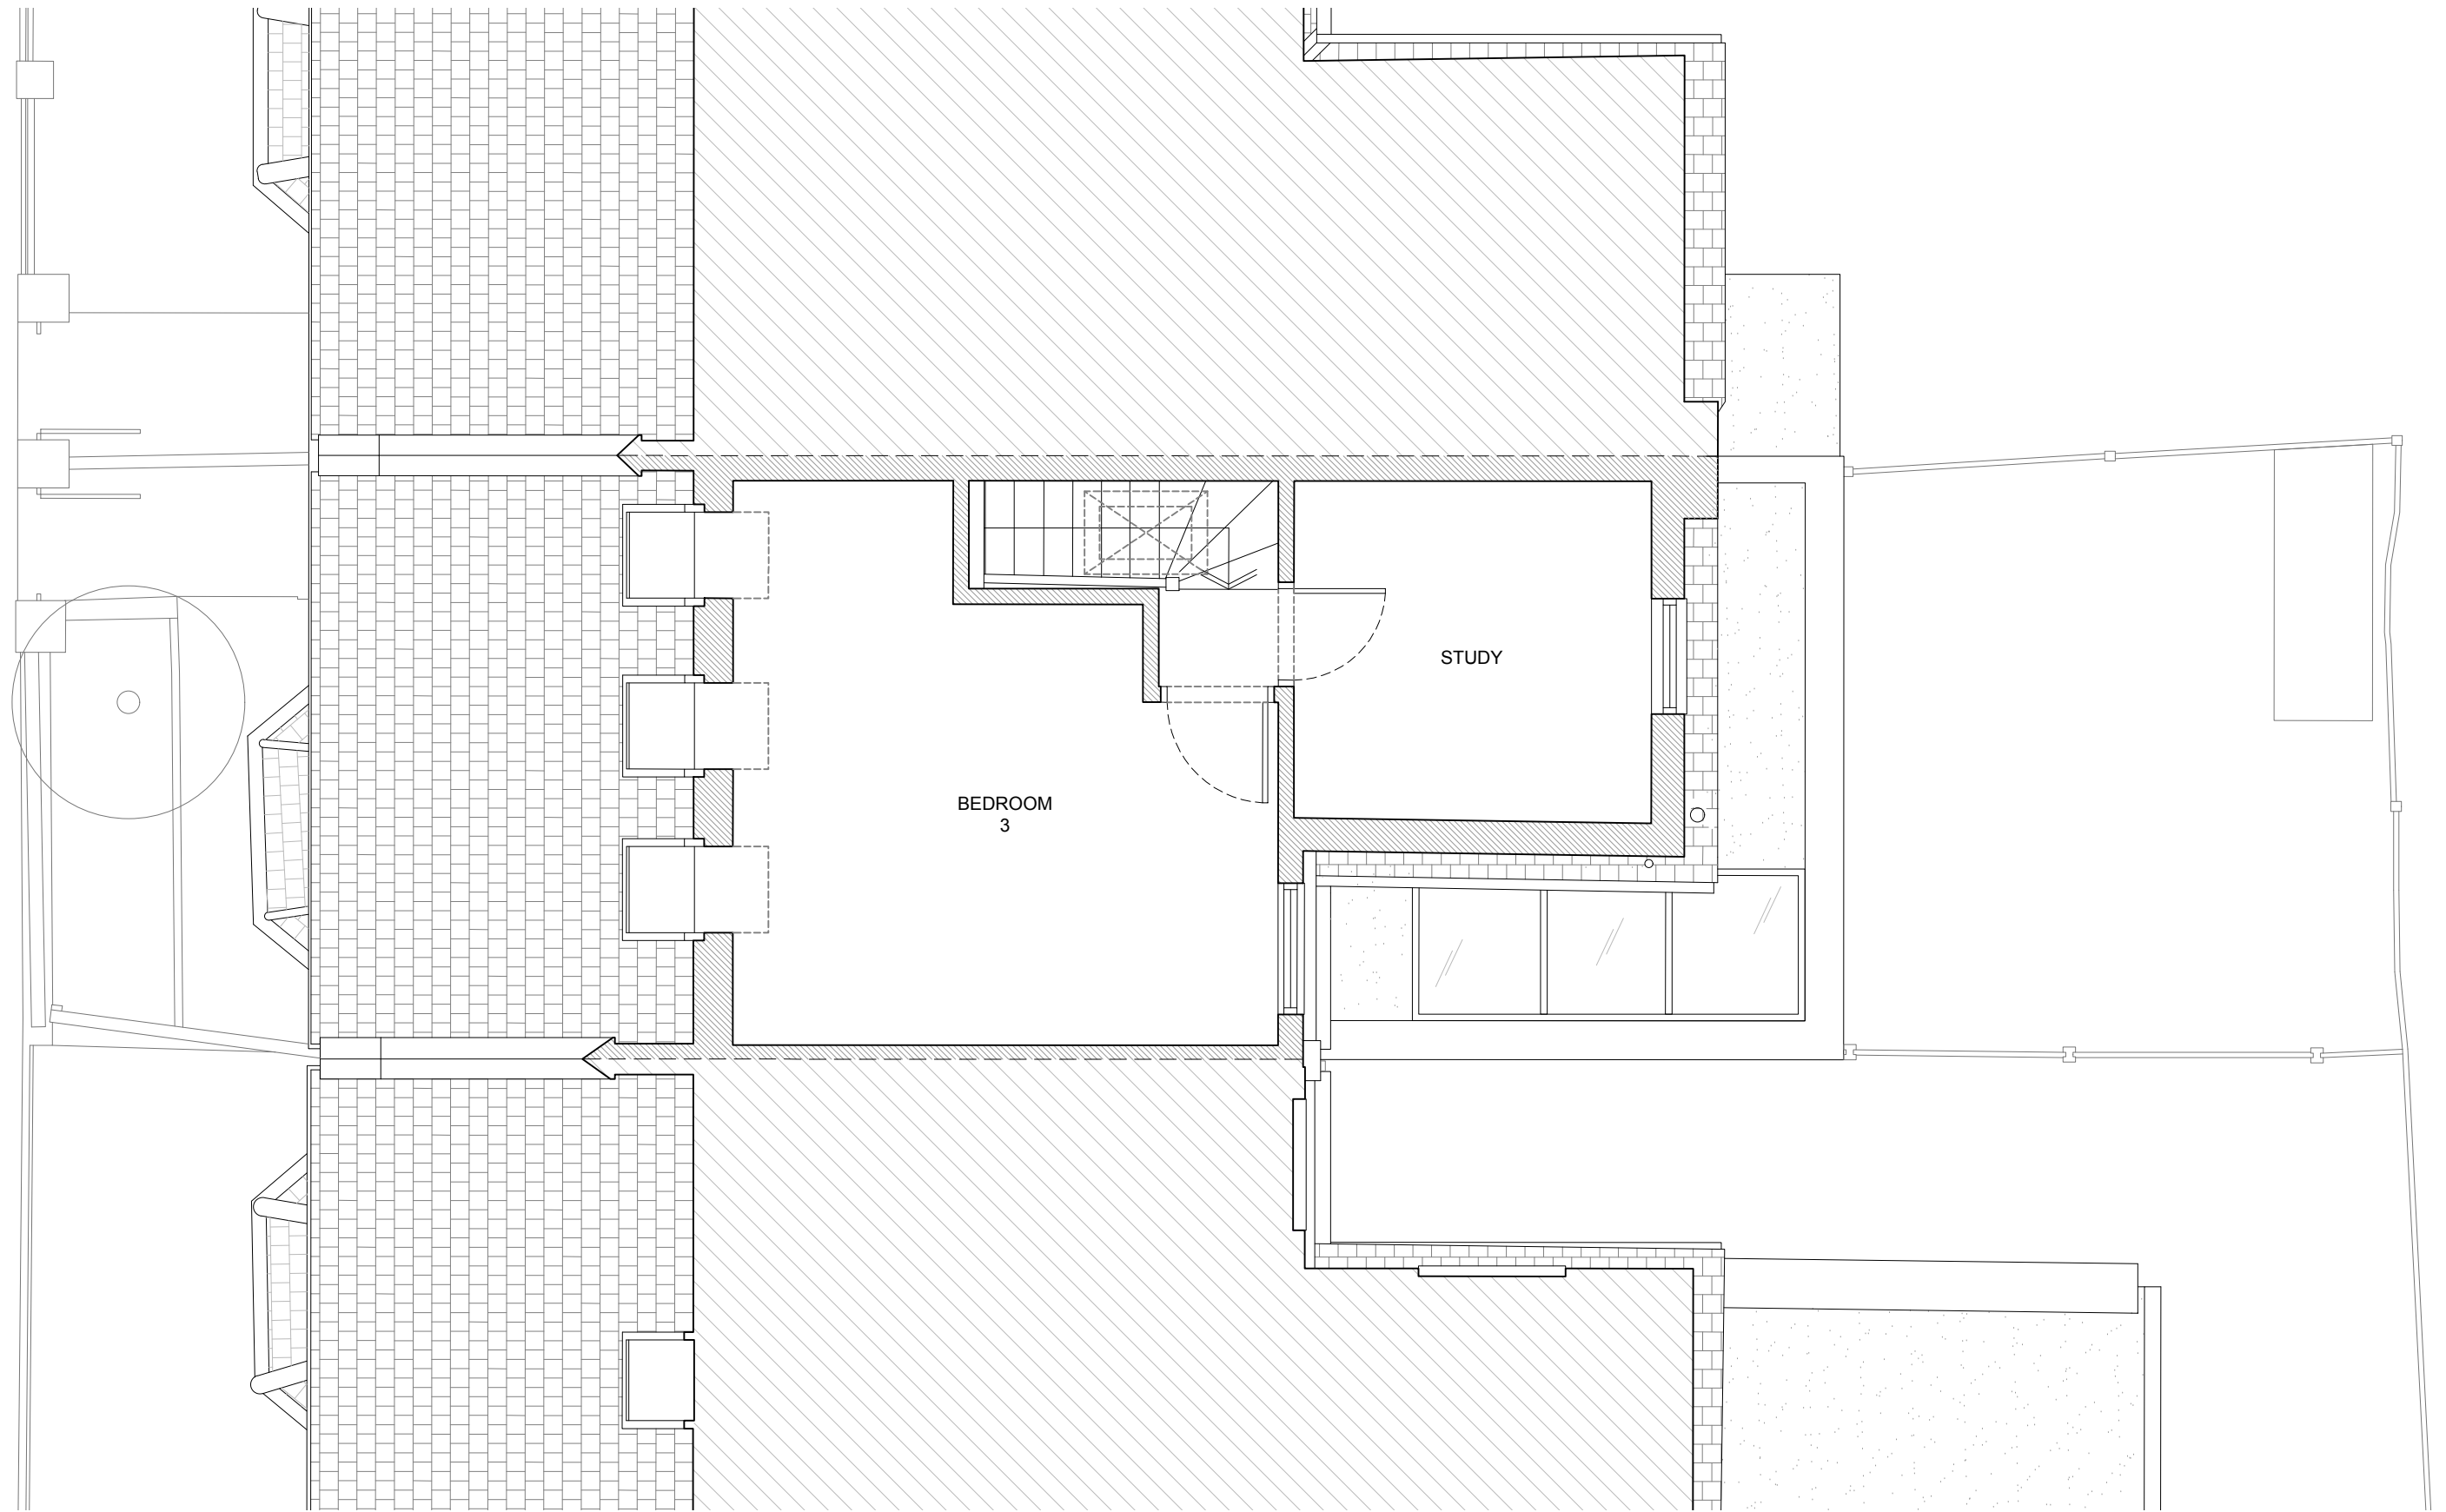

NIKJOO

info@nikjoo.co.uk
Copyright of NIKJOO LTD

PROJECT

51 Station Crescent
London
N15 5BG

PLANNING

DRAWING NAME DRAWING NUMBER

Proposed
Second Floor Plan 042_P(02)_102

DATE 17.03.2021


SCALE 1:50@A3


Rev.	Date	Description
------	------	-------------

REVISION -



1:50

 

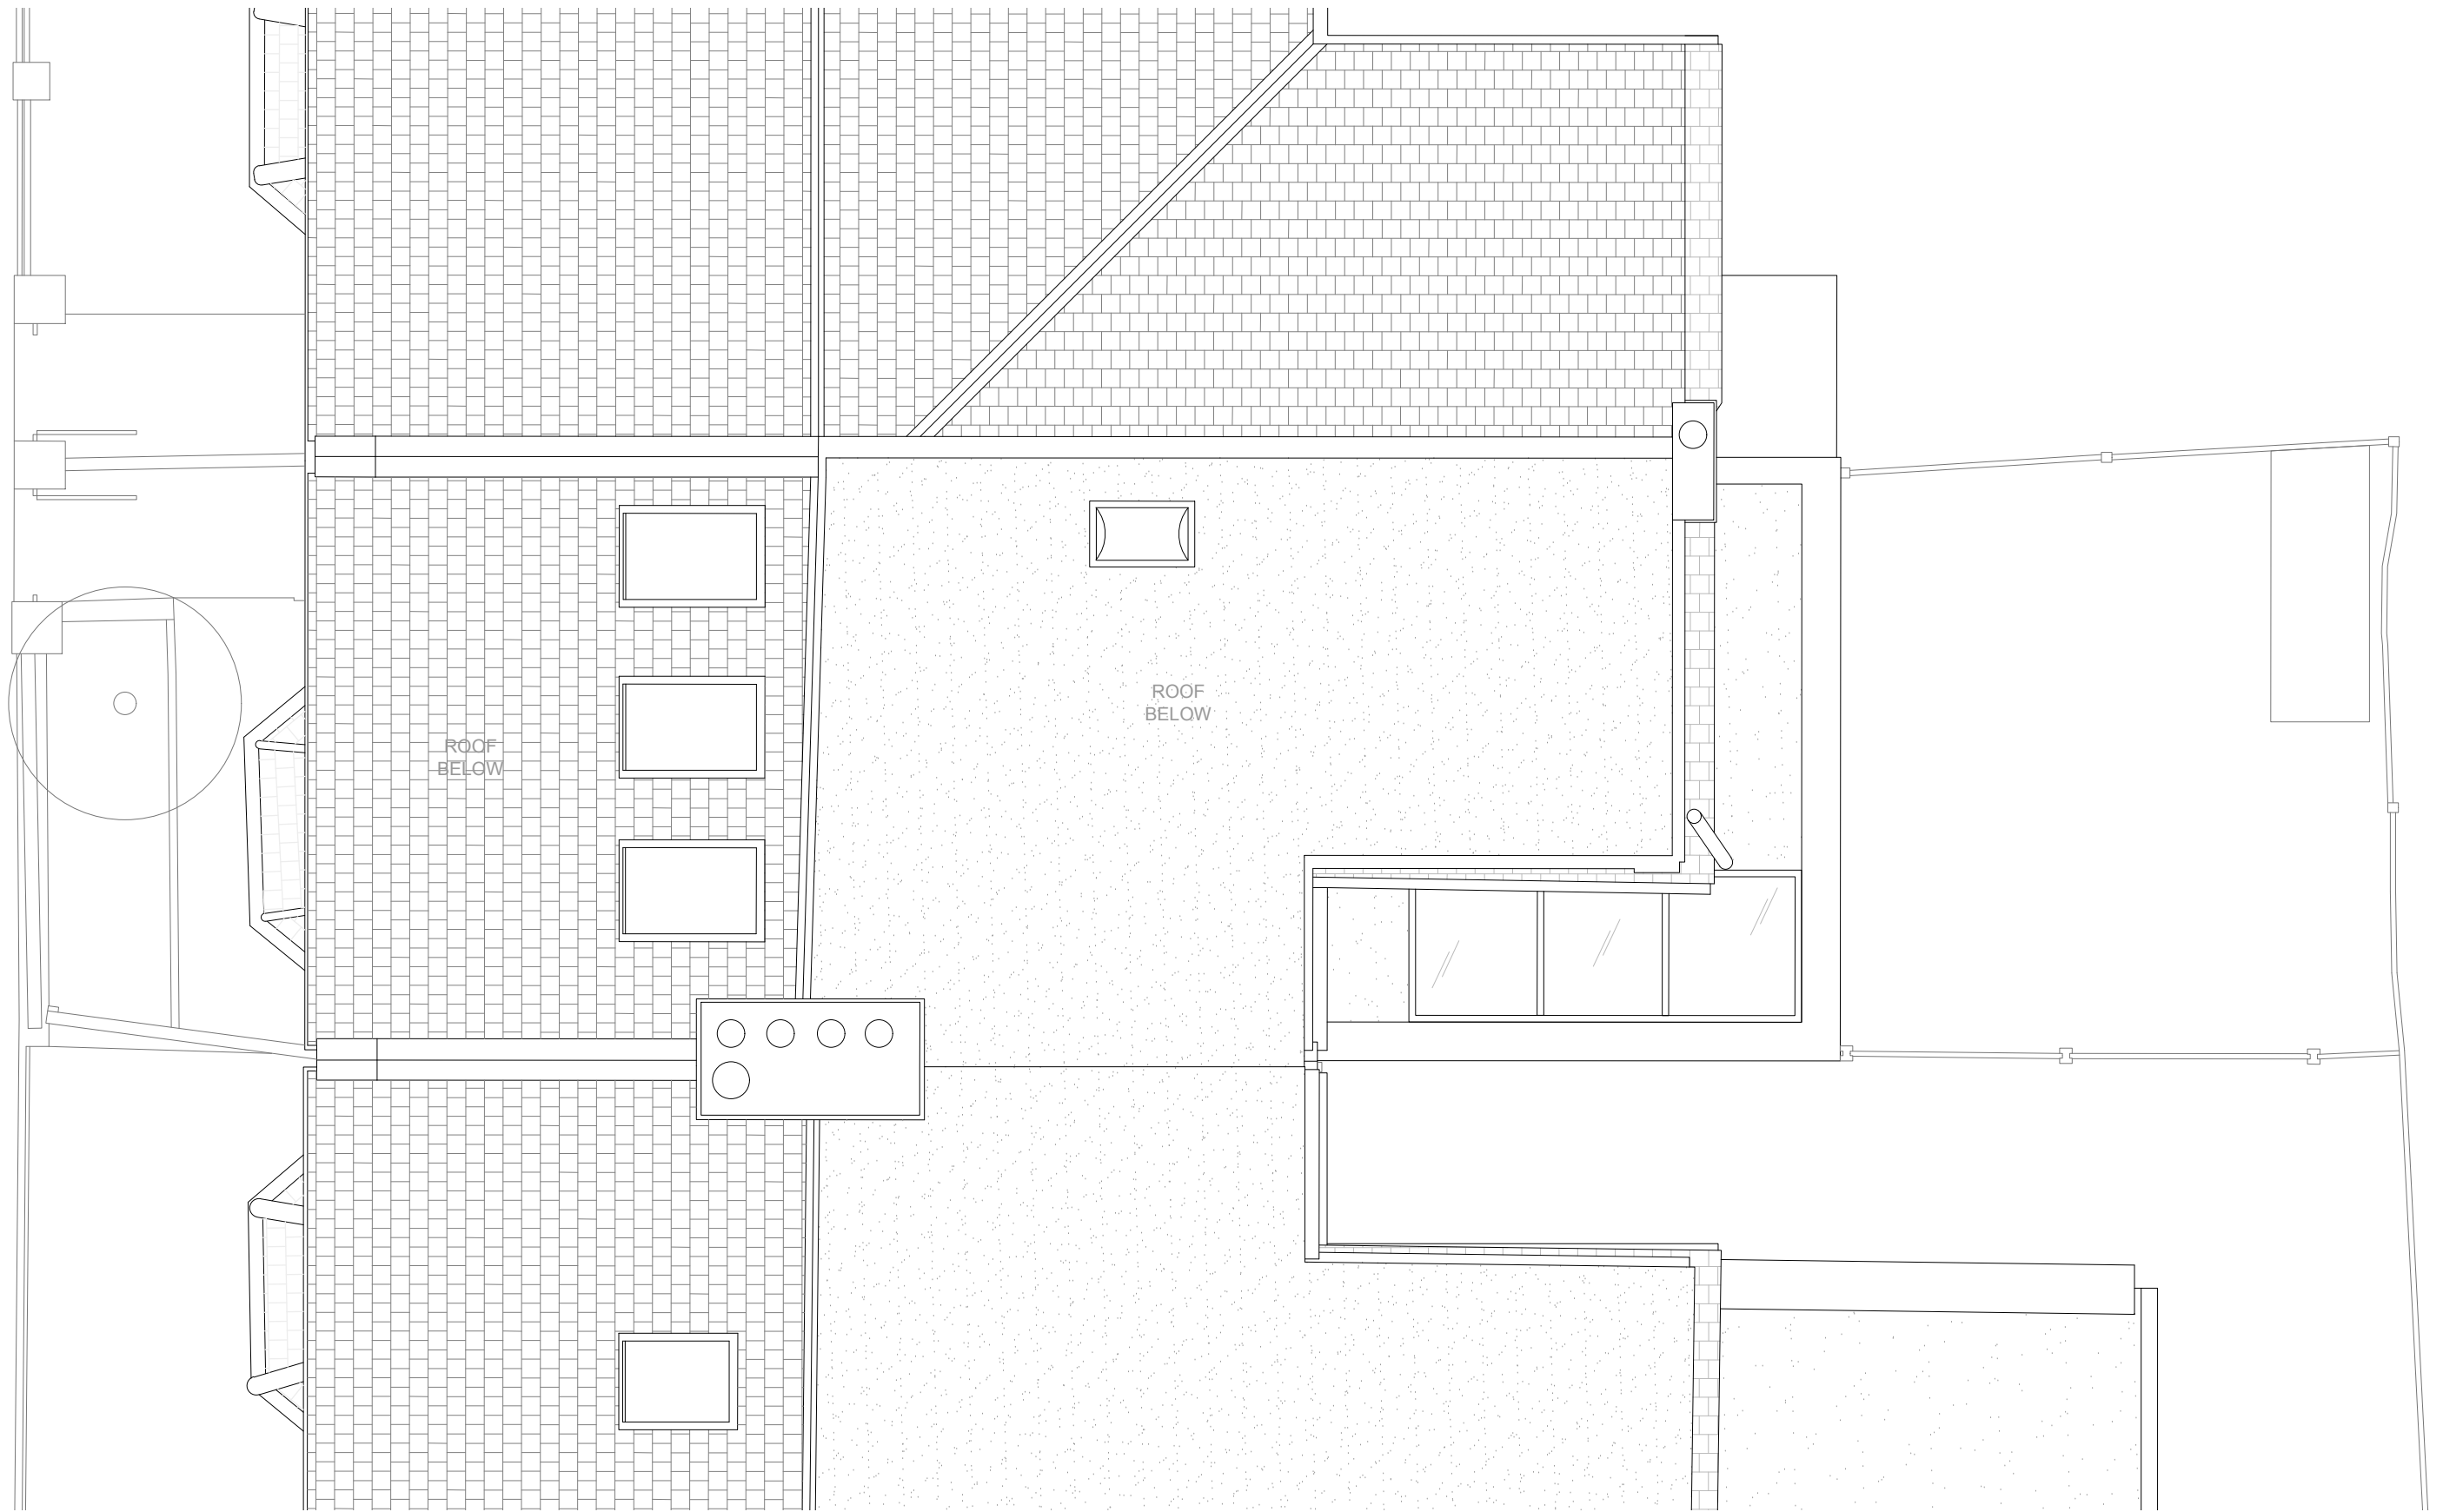

NIKJOO

info@nikjoo.co.uk
Copyright of NIKJOO LTD

PROJECT

51 Station Crescent
London
N15 5BG

PLANNING

DRAWING NAME DRAWING NUMBER

Proposed Roof Plan 042_P(02)_103

DATE 17.03.2021


SCALE 1:50@A3


Rev.	Date	Description
------	------	-------------

REVISION -



1:50

 

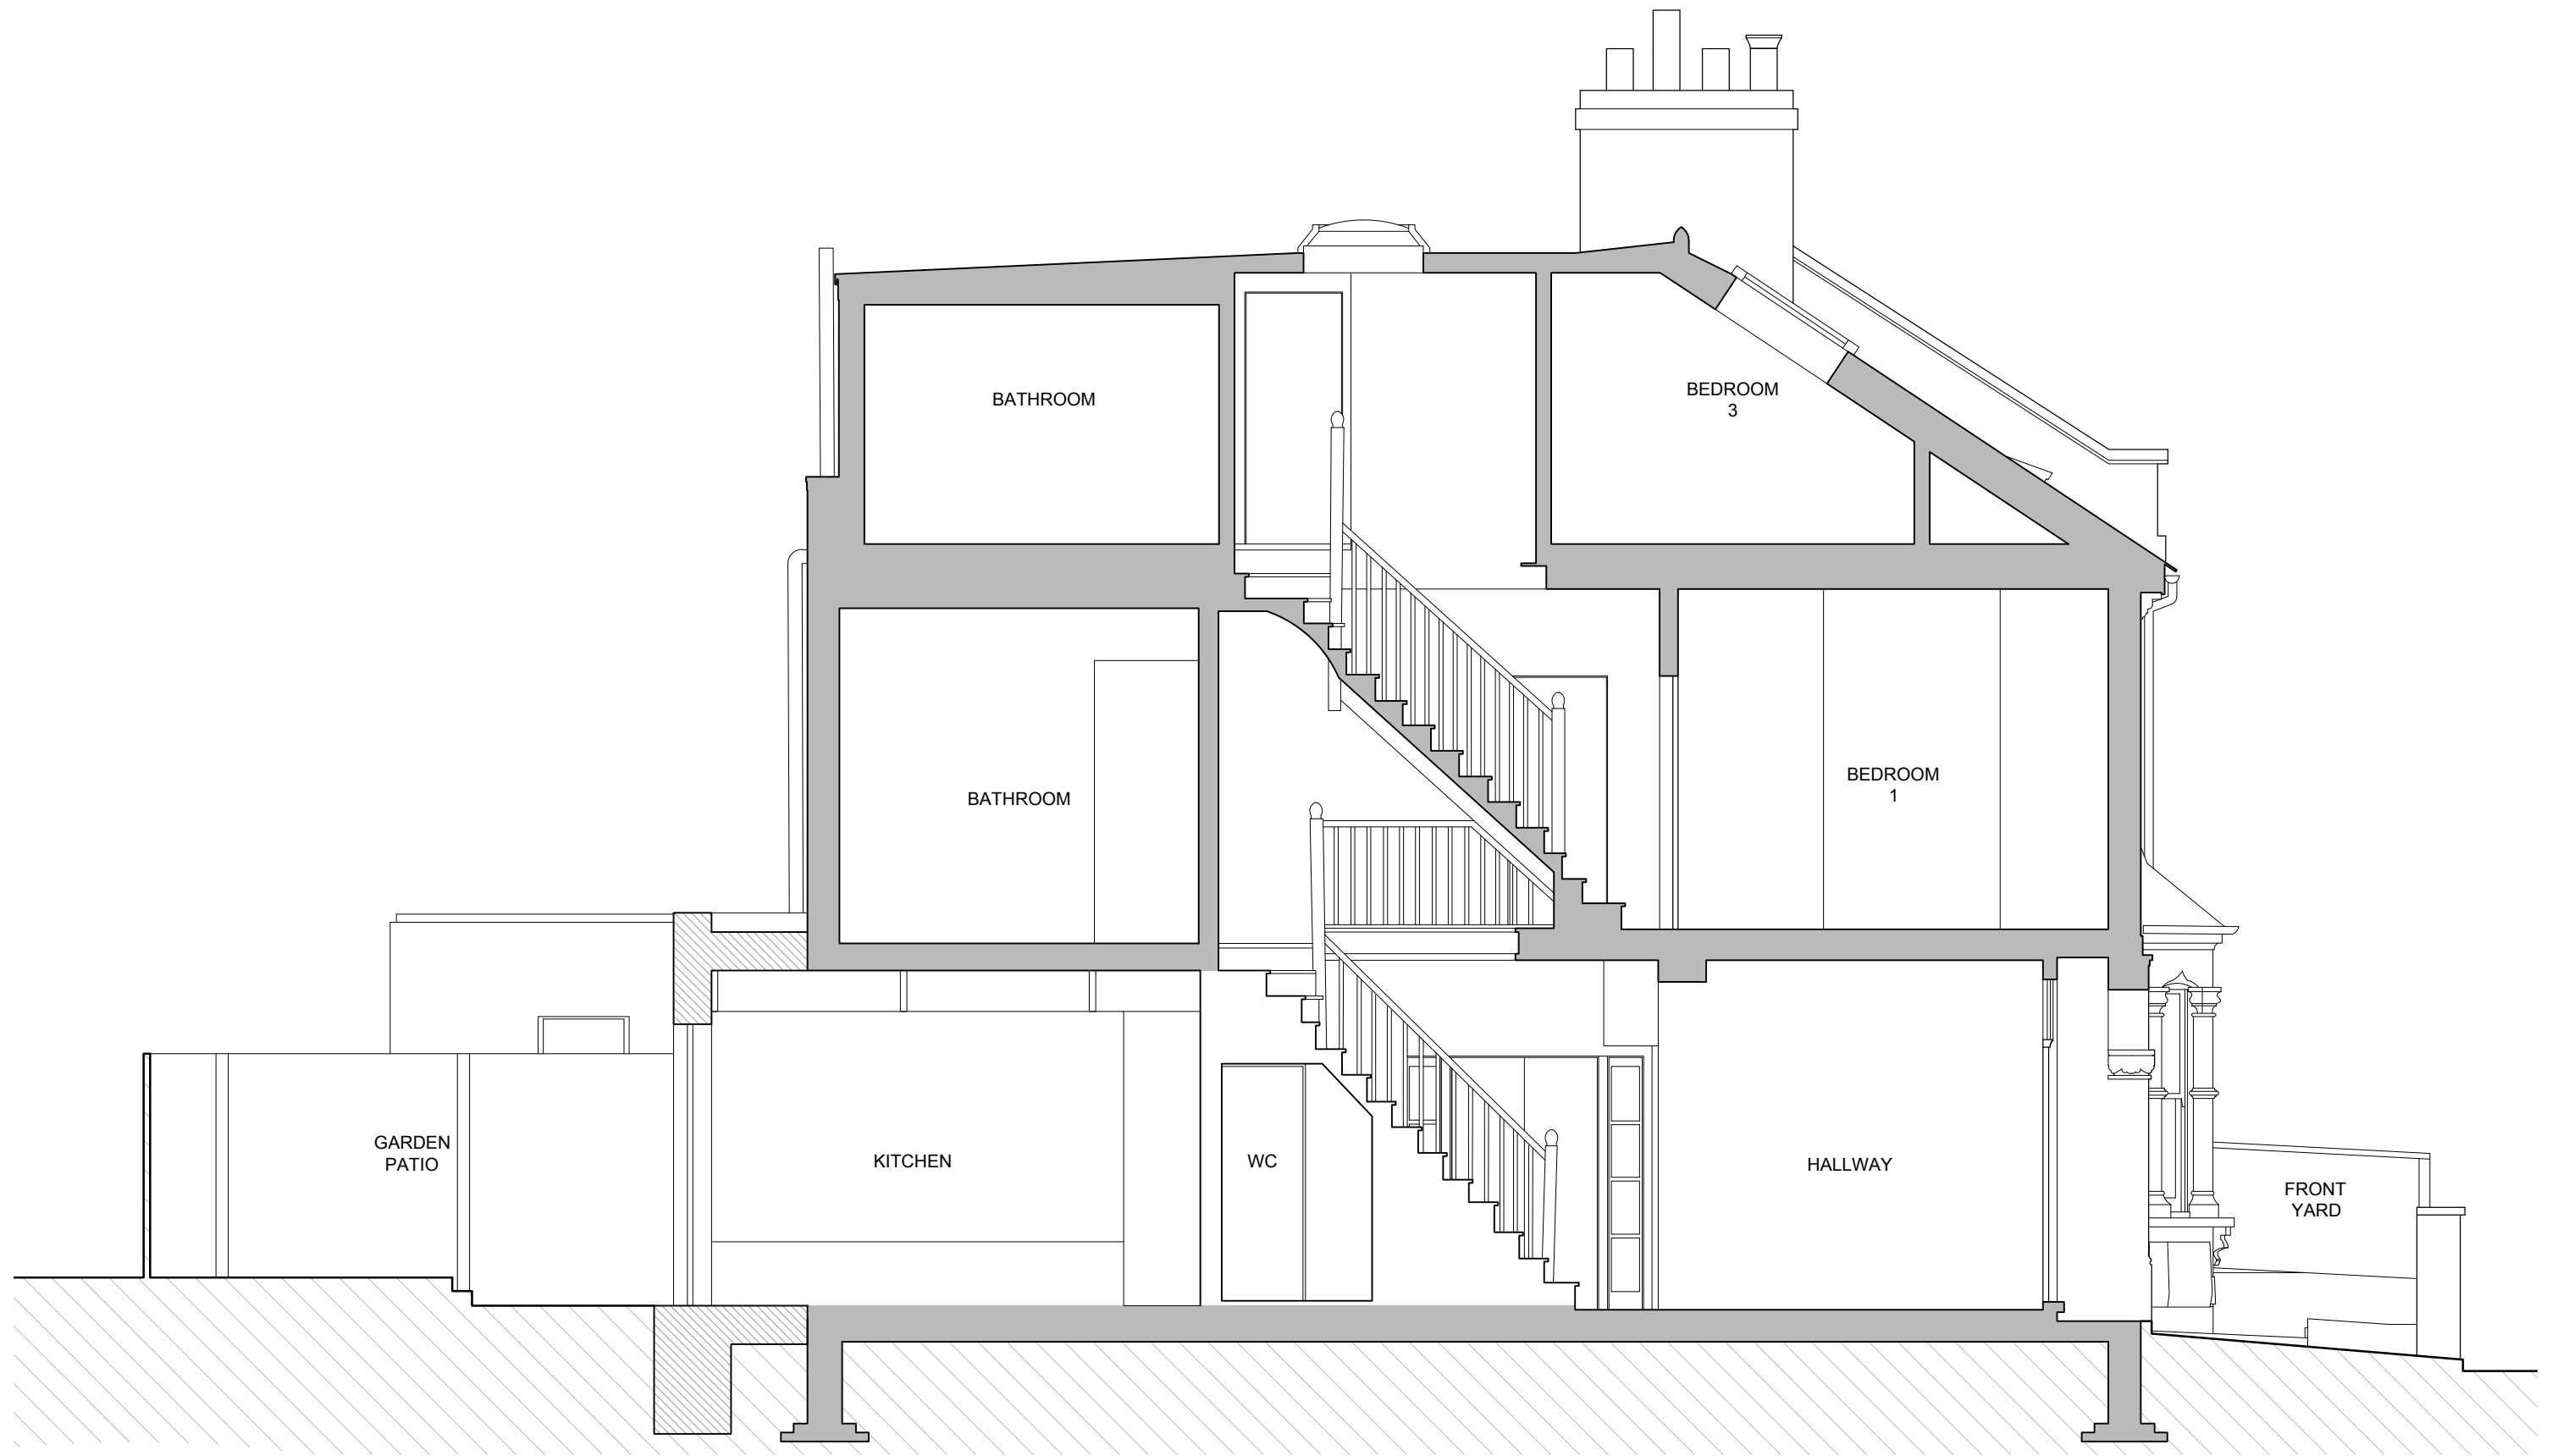

NIKJOO

info@nikjoo.co.uk
Copyright of NIKJOO LTD

PROJECT

51 Station Crescent
London
N15 5BG

CONCEPT

DRAWING NAME

DRAWING NUMBER

Proposed
Section AA

042_P(03)_100

DATE

17.03.2021

SCALE

1:50@A3

-

Rev.

-

Date

-

Description

REVISION

-

0m 0.5 1.0 1.5 3.0m



1:50



NIKJOO

info@nikjoo.co.uk
Copyright of NIKJOO LTD

PROJECT

51 Station Crescent
London
N15 5BG

PLANNING

DRAWING NAME DRAWING NUMBER


Proposed Front Elevation 042_P(04)_100

DATE 17.03.2021

SCALE 1:50@A3

Rev.	Date	Description
------	------	-------------

REVISION -

 



NIKJOO

info@nikjoo.co.uk
Copyright of NIKJOO LTD

PROJECT
51 Station Crescent
London
N15 5BG

PLANNING

DRAWING NAME DRAWING NUMBER

Proposed 042_P(04)_I01
Rear Elevation


DATE 19.02.2021

SCALE 1:50@A3

Rev.	Date	Description
------	------	-------------

REVISION -

0m 0.5 1.0 1.5 3.0m
1:50

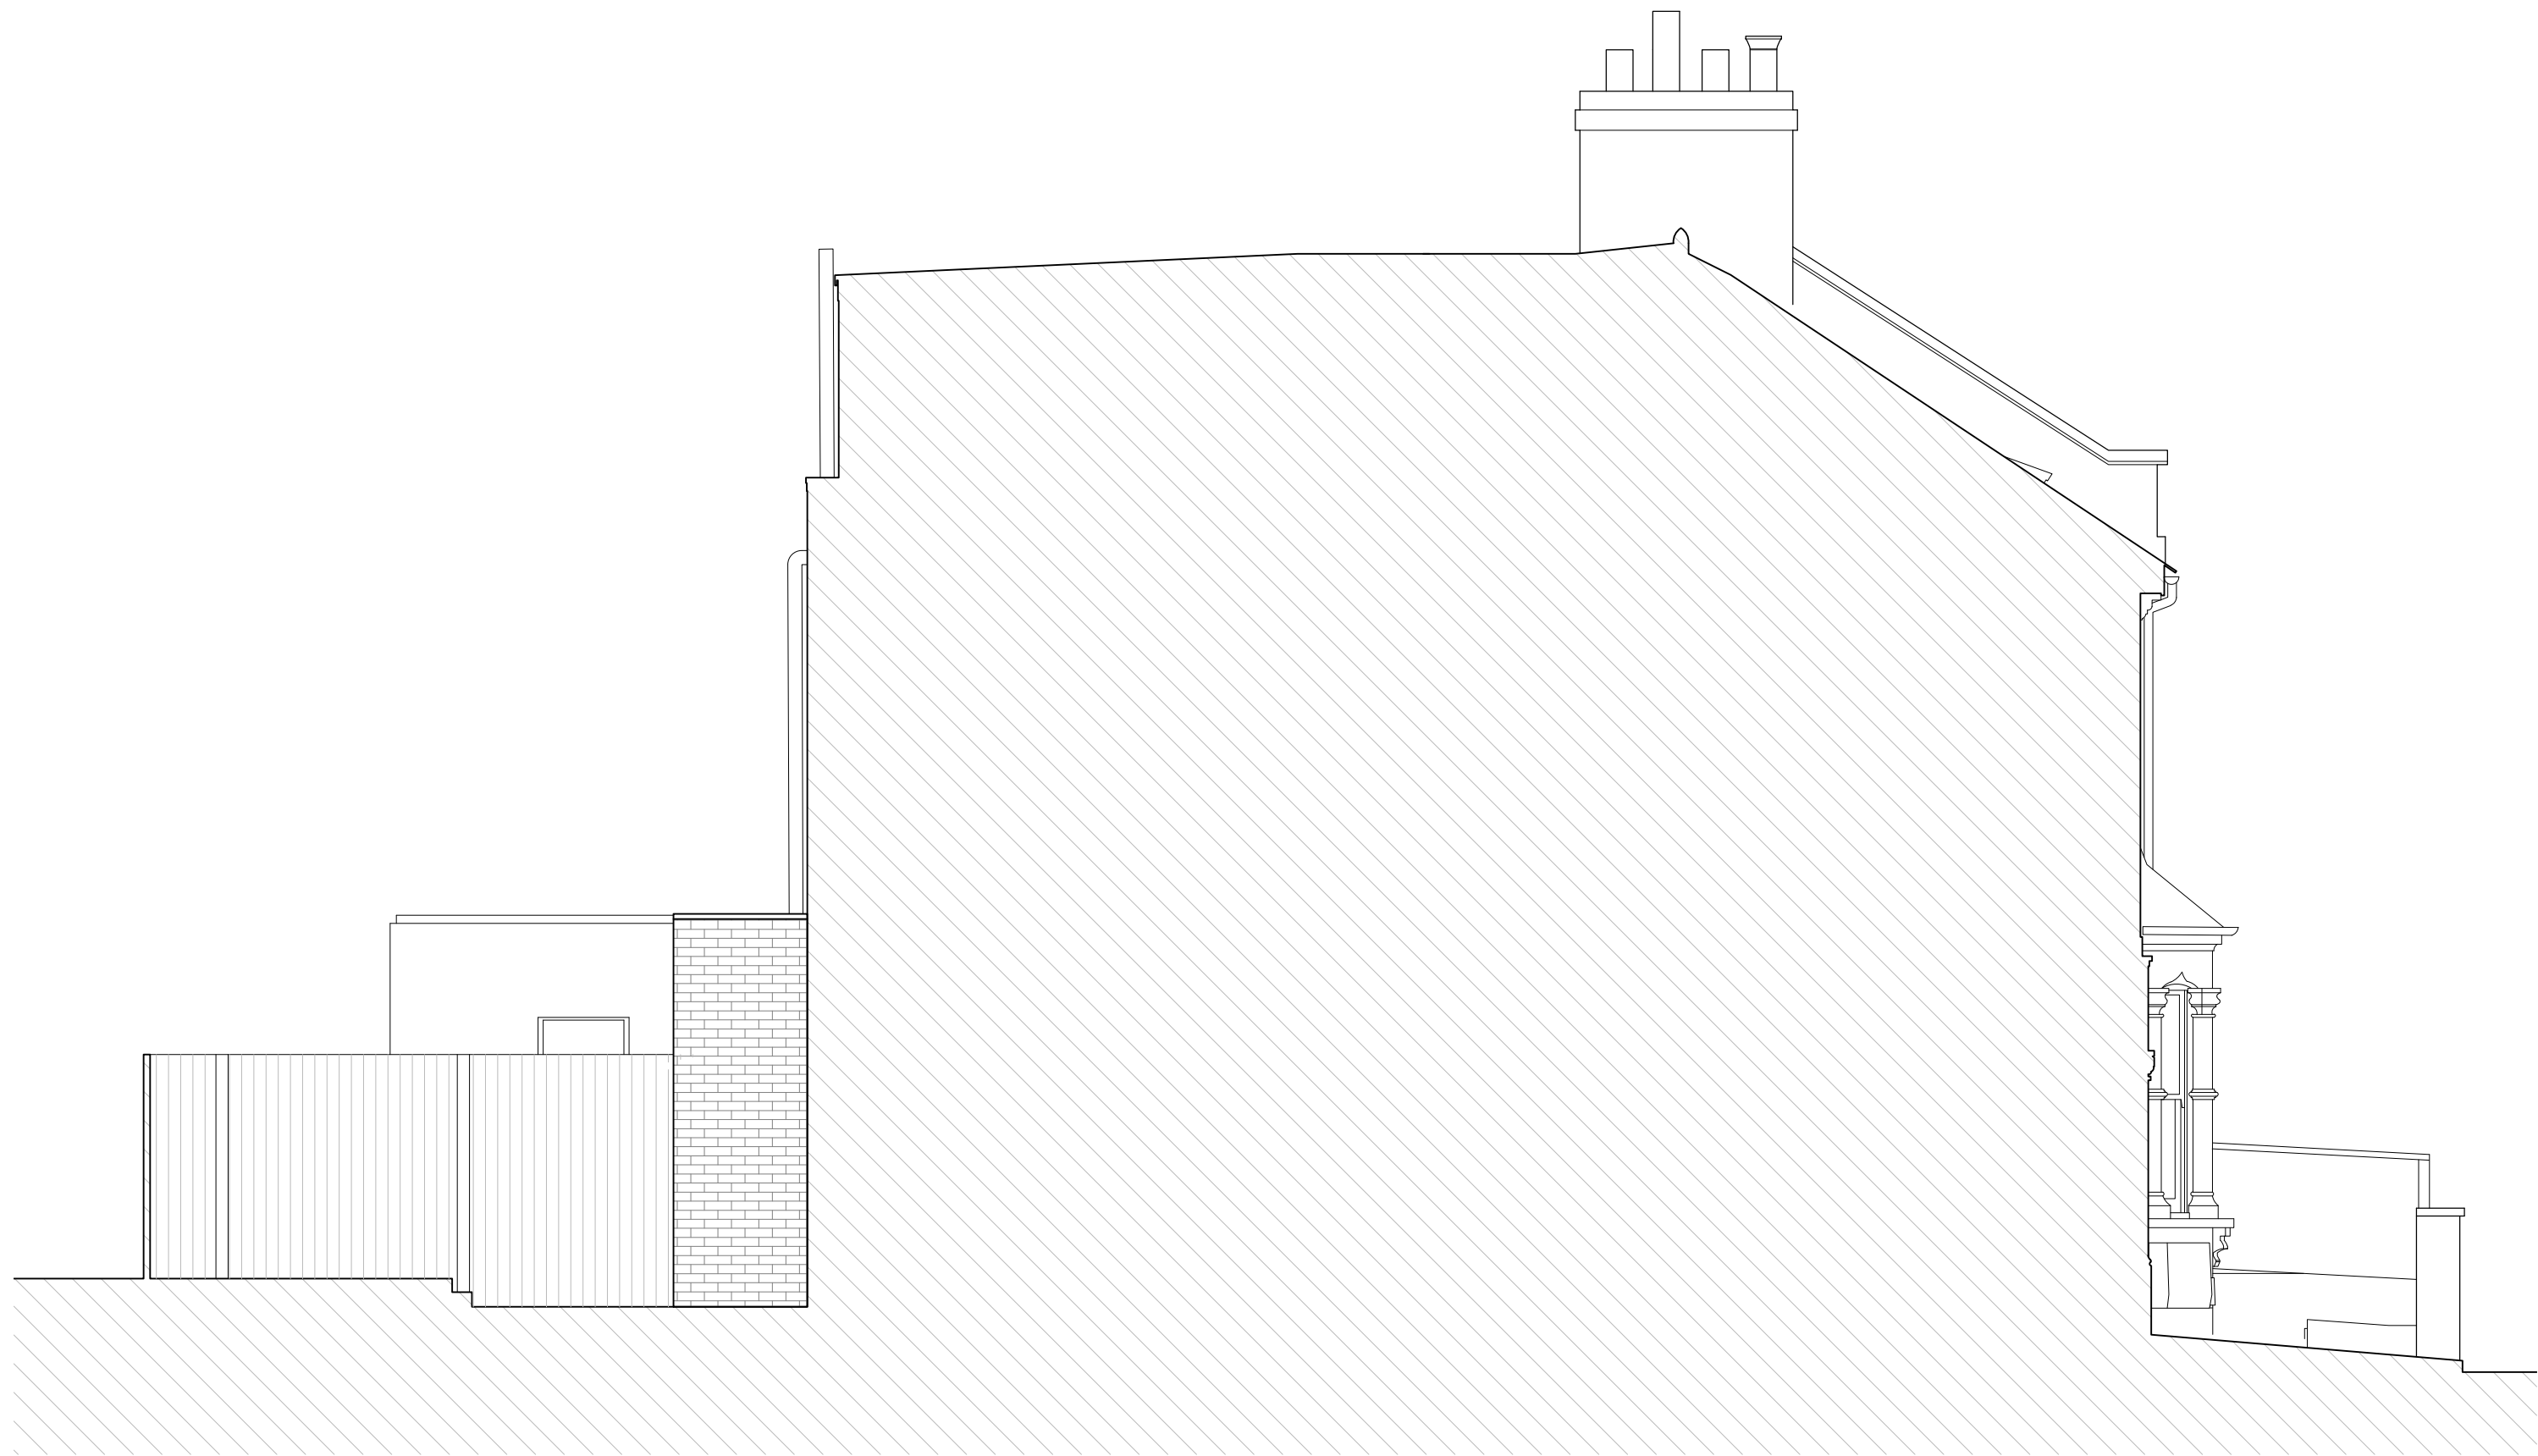

NIKJOO

info@nikjoo.co.uk
Copyright of NIKJOO LTD

PROJECT

51 Station Crescent
London
N15 5BG

PLANNING

DRAWING NAME

DRAWING NUMBER

Proposed
Side Elevation 01

042_P(04)_102

DATE

17.03.2021

SCALE


1:50@A3

Rev.	Date	Description
-	-	-

REVISION

-

0m 0.5 1.0 1.5 3.0m
1:50

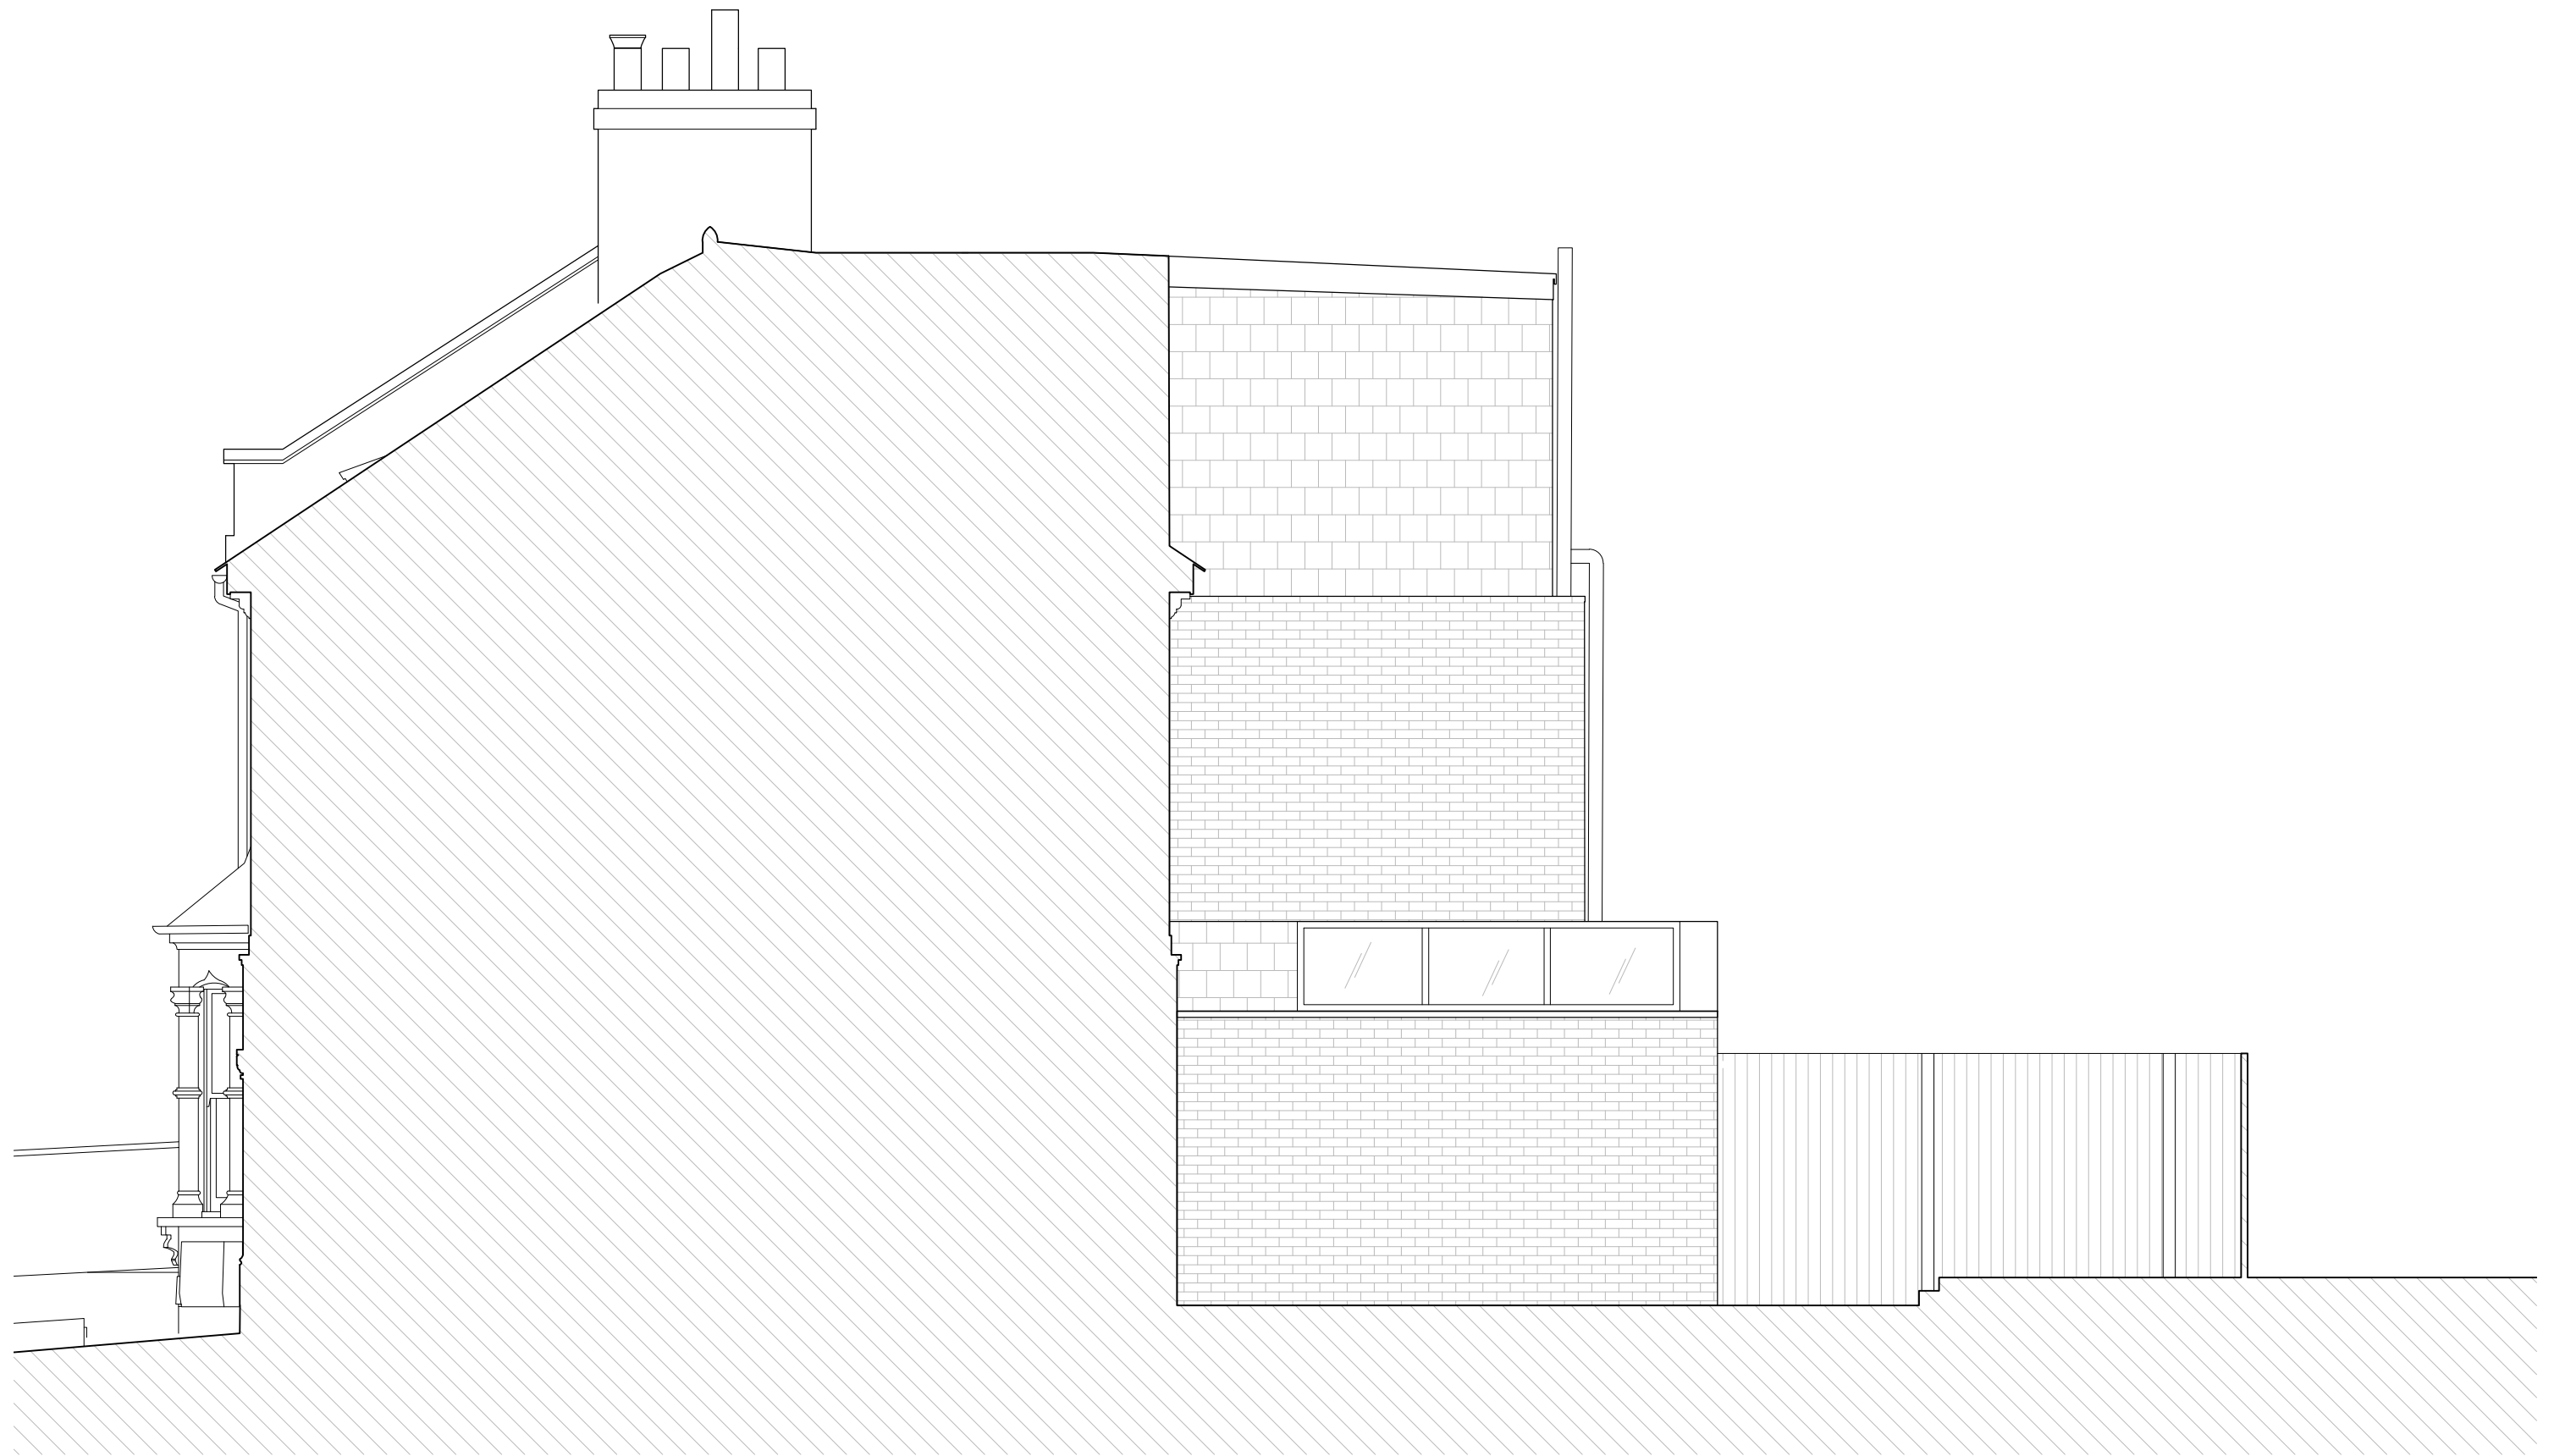

NIKJOO

info@nikjoo.co.uk
Copyright of NIKJOO LTD

PROJECT

51 Station Crescent
London
N15 5BG

PLANNING

DRAWING NAME

DRAWING NUMBER

Proposed
Side Elevation 02

042_P(04)_103

DATE

17.03.2021

SCALE

1:50@A3

-

Rev.

-

Date

-

Description

REVISION

-

0m 0.5 1.0 1.5 3.0m



1:50