




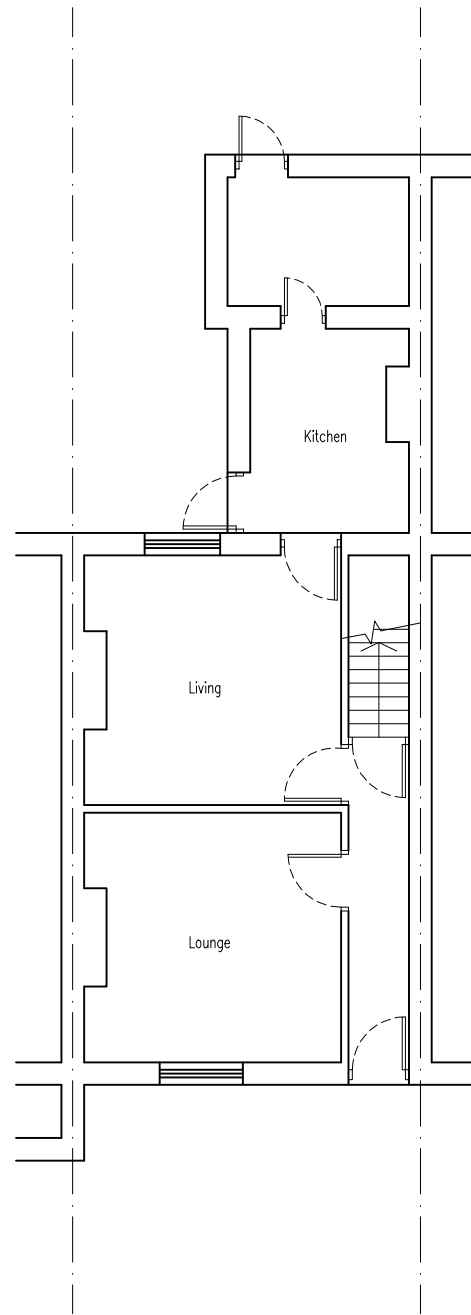


EXISTING
GROUND FLOOR
SCALE 1:100

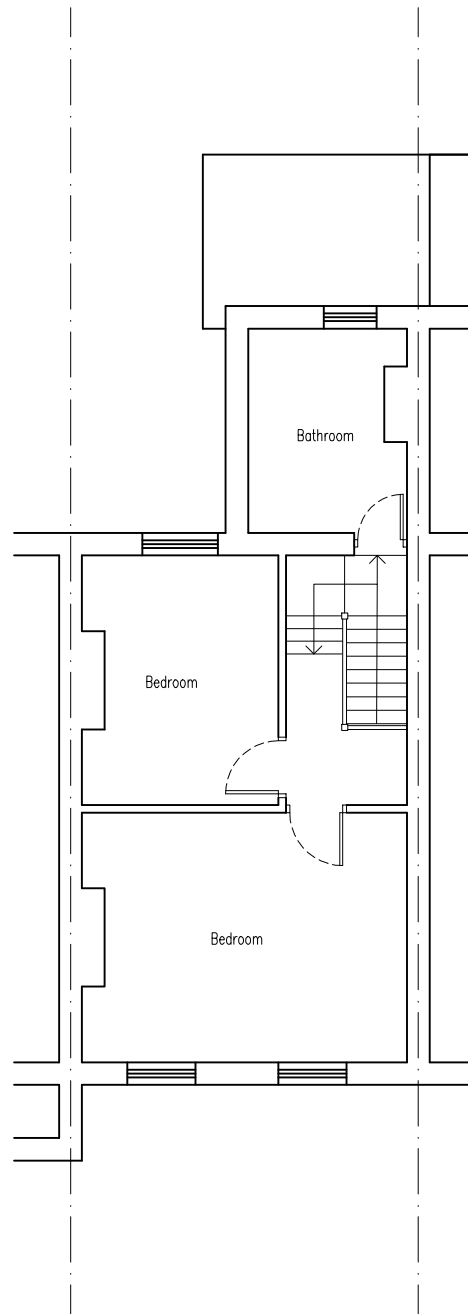

EXISTING
FIRST FLOOR
SCALE 1:100

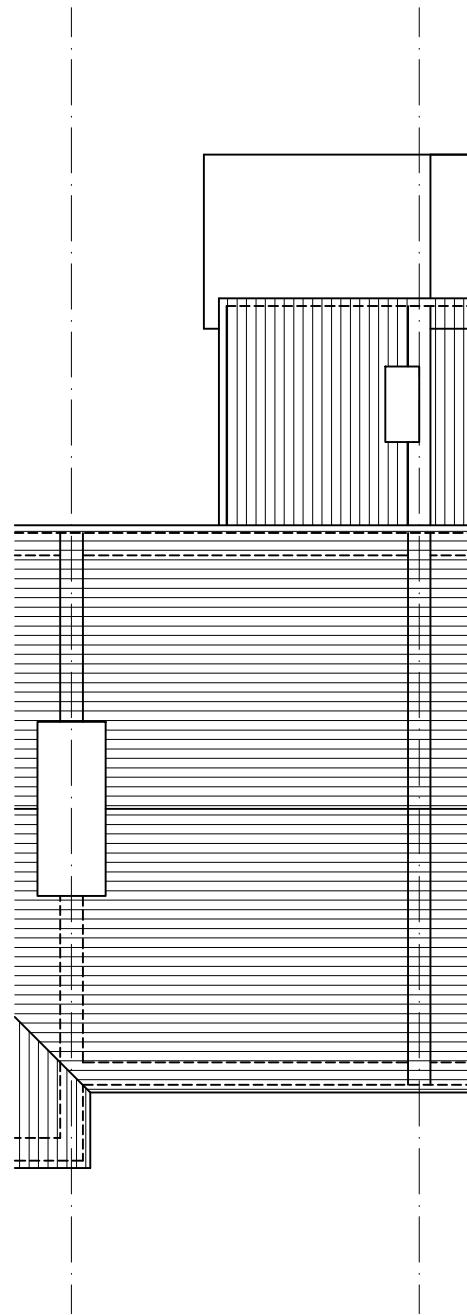

EXISTING
ROOF PLAN
SCALE 1:100

 

PLANNING						TITLE Existing Floor Plans						PROJECT 28 Tilson Road, N17 9UY						SCALE 1:100 @ A3					
												CLIENT Beeta Nikoopour				DRAWN MM	CHECKED NH	DATE 01/2023	JOB No. 2303		DWG No. PL101		Rev. -
												Notes				Date	Rev						