




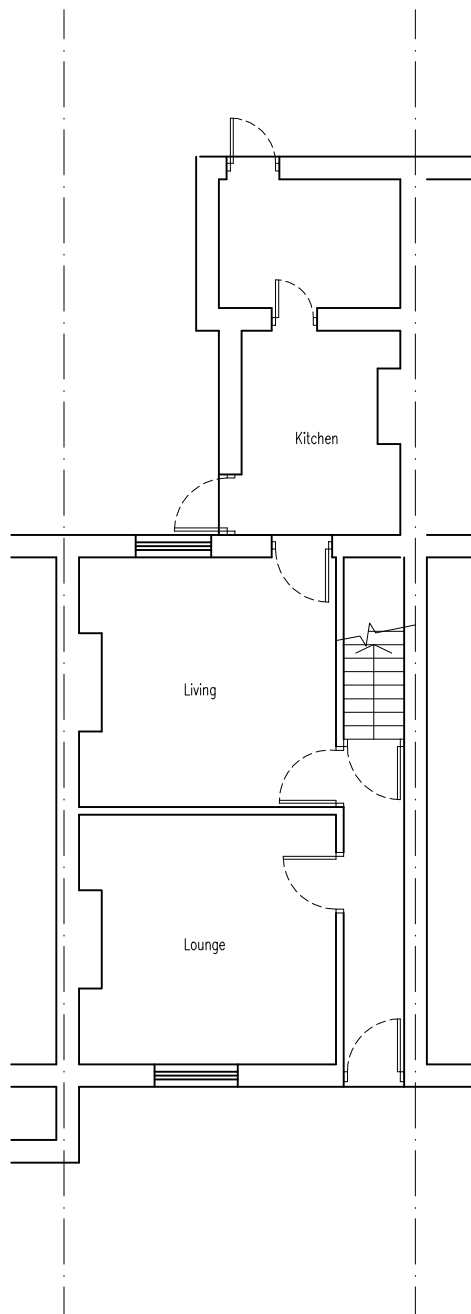


PROPOSED
GROUND FLOOR
SCALE 1:100

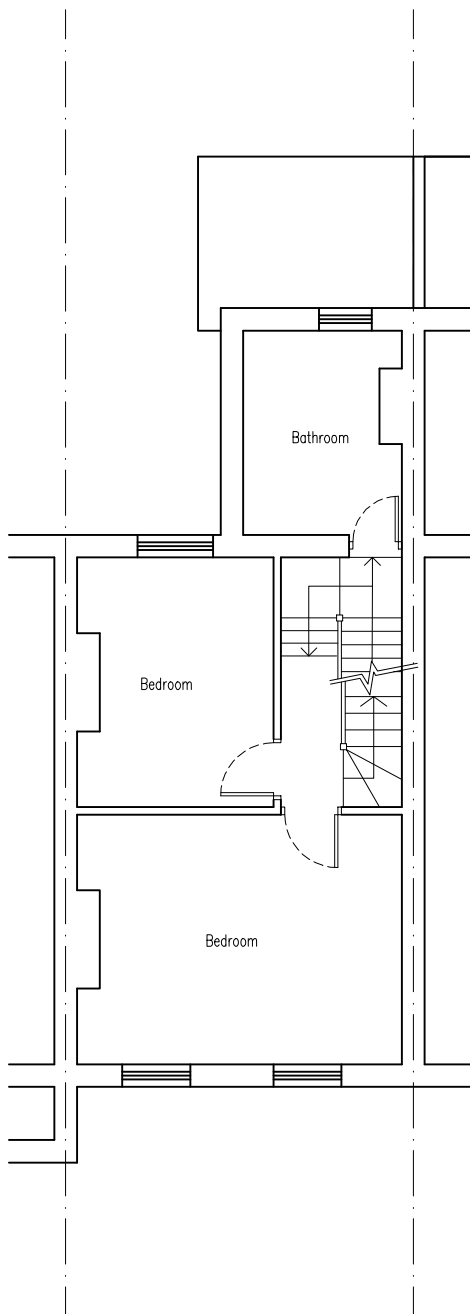


PROPOSED
FIRST FLOOR
SCALE 1:100

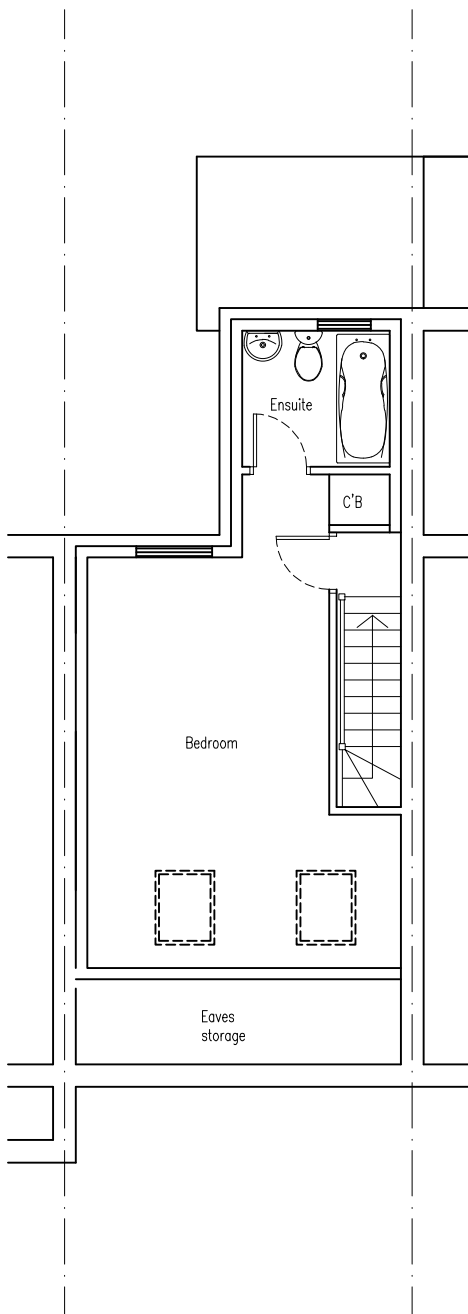

PROPOSED
LOFT FLOOR
SCALE 1:100

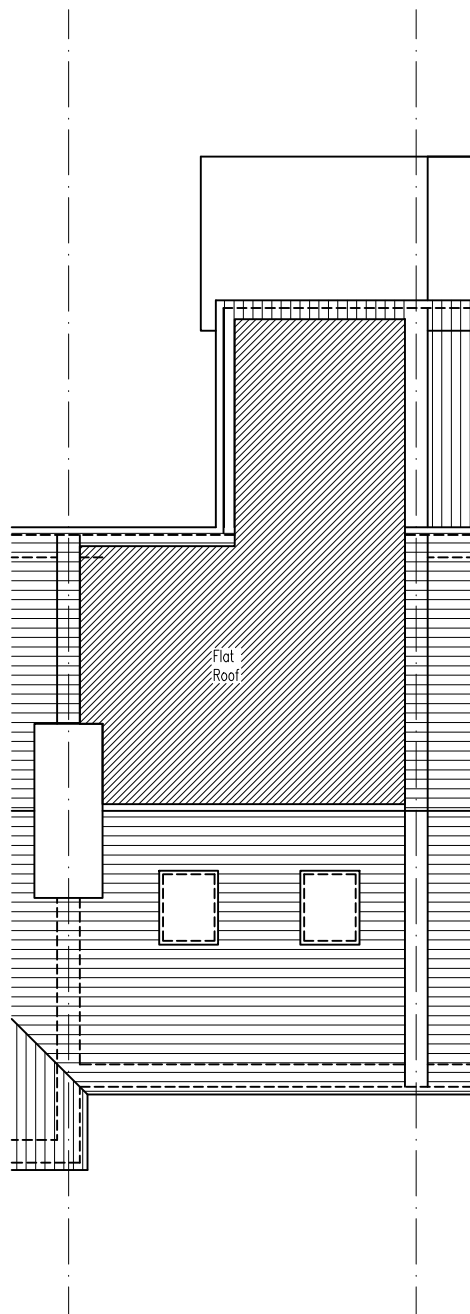

PROPOSED
ROOF PLAN
SCALE 1:100

 

NEIL HAWES & ASSOCIATES LTD
Chartered Building Surveyors . Planning & Design . Structural Engineers
1st Floor North Wing, Salsbury House, 81 High Street,
Potters Bar, HERTS., EN6 5AS
Tel: 01707 644434 Fax: 01707 661284
Email: neilhawes@nhaltld.co.uk

PLANNING				TITLE Proposed Floor Plans		PROJECT 28 Tilson Road, N17 9UY			SCALE 1:100 @ A3		
-				CLIENT Beeta Nikooupour		DRAWN MM	CHECKED NH	DATE 01/2023	JOB No. 2303	DWG No. PL103	Rev. -
Notes				Date		Rev					

© NEIL HAWES & ASSOCIATES LTD

FIGURED DIMENSIONS MAY BE TAKEN FROM THIS DRAWING. ALL DIMENSIONS TO BE CHECKED AND CONFIRMED ON SITE