
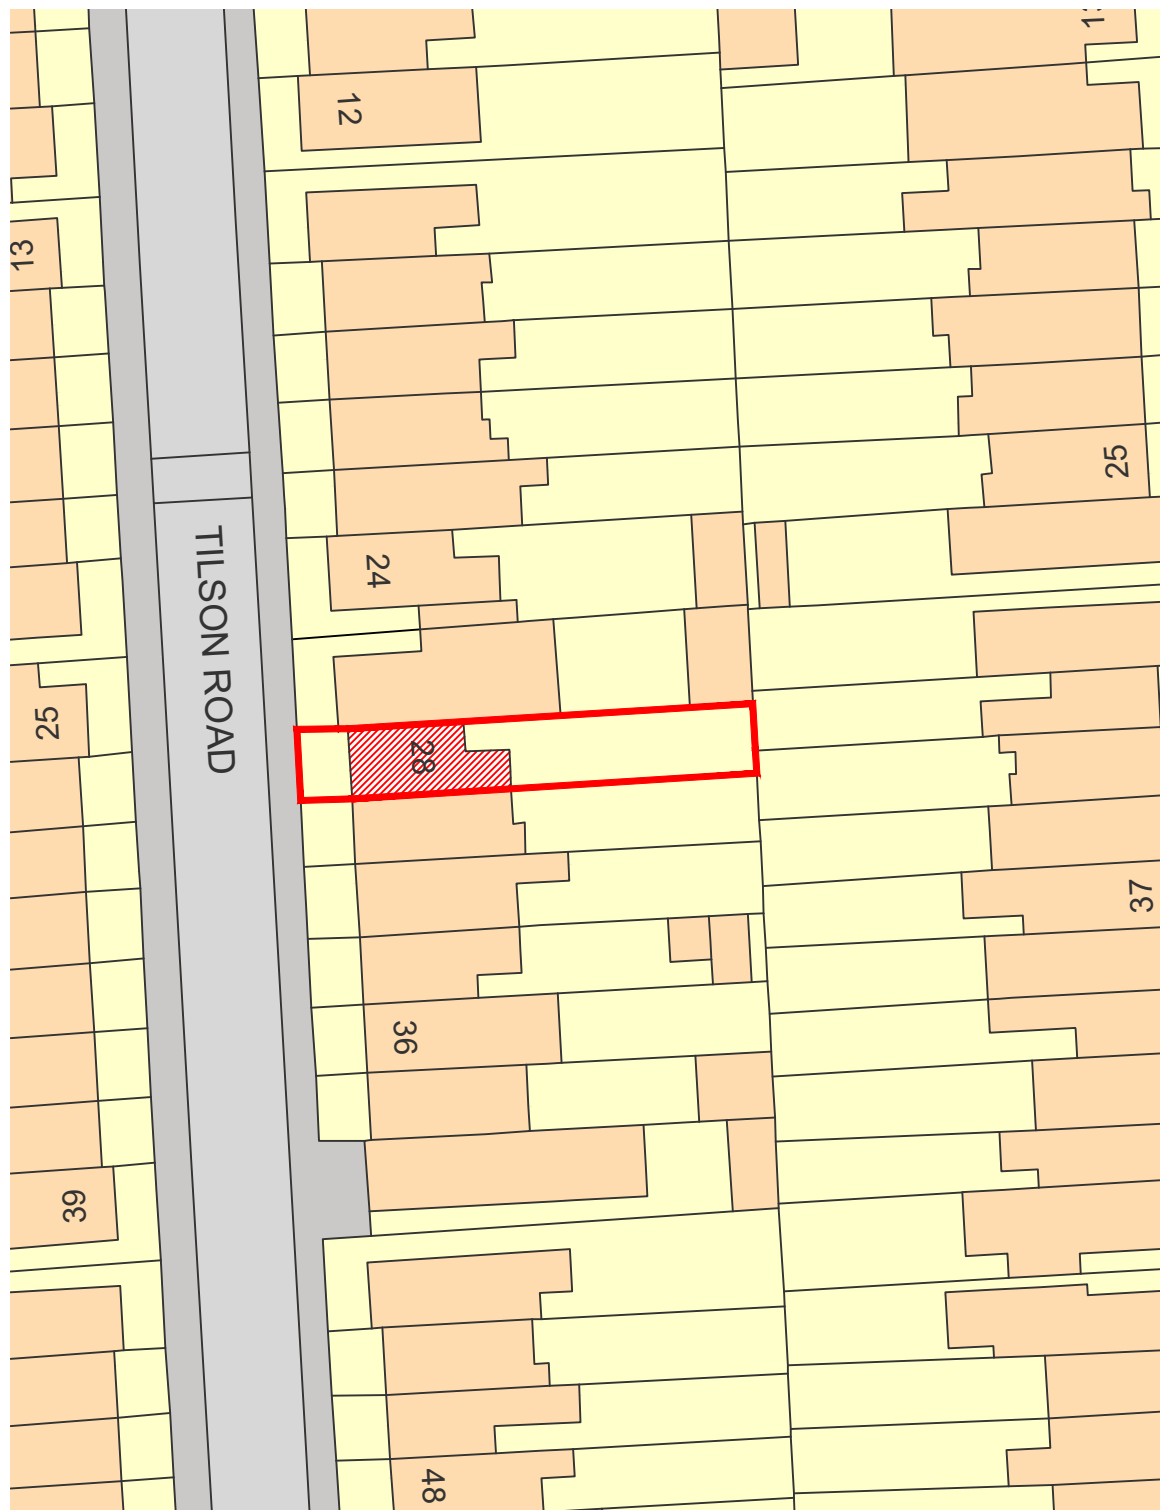


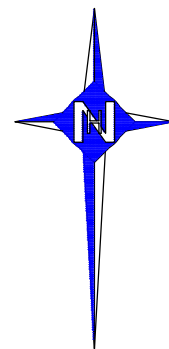

© Crown Copyright 2023

Reproduced from the Ordnance Survey mapping with the permission of Her Majesty's Stationery Office

Unauthorised reproduction infringes Crown Copyright and may lead to prosecution or civil proceedings

NH
NEIL HAWES & ASSOCIATED LTD
Chartered Building Surveyors . Planning & Design . Structural Engineers



1st Floor North Wing, Salsbury House, 81 High Street,
Potters Bar, HERTS., EN6 5AS
Tel: 01707 644434 Fax: 01707 661 284
Email: neilhawes@nhaltld.co.uk

© NEIL HAWES & ASSOCIATES LTD

PLANNING				Notes			Date	Rev
TITLE				PROJECT				
Site Plan - Existing & Proposed				28 Tilson Road, N17 9UY				
				SCALE				
				1:500 @ A4				
CLIENT	DATE	DRAWN	CHECKED	JOB No.	DWG No.	Rev.		
Beeta Nikooupour	01/2023	MM	NH	2303	PL01	-		

FIGURED DIMENSIONS MAY BE TAKEN FROM THIS DRAWING. ALL DIMENSIONS TO BE CHECKED AND CONFIRMED ON SITE