



WOLFF ARCHITECTS

London 16 Lambton Place Notting Hill  
London W11 2SH  
T +44 (0)20 7229 3125

Oxford Chandos Yard 83 Bicester Road  
Long Crendon HP18 9EE  
T +44 (0)1844 203310

W www.wolffarchitects.co.uk  
E info@wolffarchitects.co.uk

This drawing is protected under Copyright and at no time should any portion be reproduced or copied without the permission of the Architect (Design Copyright Act 1968). It must not be used for purposes other than that for which it is provided. It is supplied without liability for any errors or omissions. All dimensions to be checked on site.


KEY



existing



proposed

 

0 1 2 3 4 5m

0 First issue. 20.01.23  
Rev. Description Date


Project Title  
Courtenay Avenue, 14  
London N6 4LR

Drawing Title  
Proposed Site Plan

Status  
PLANNING

Drawn by NB Checked by AG Scale 1:200 @ A3

Project No. 2229 Work Stage PL Dwg. No. 203 Rev. 0

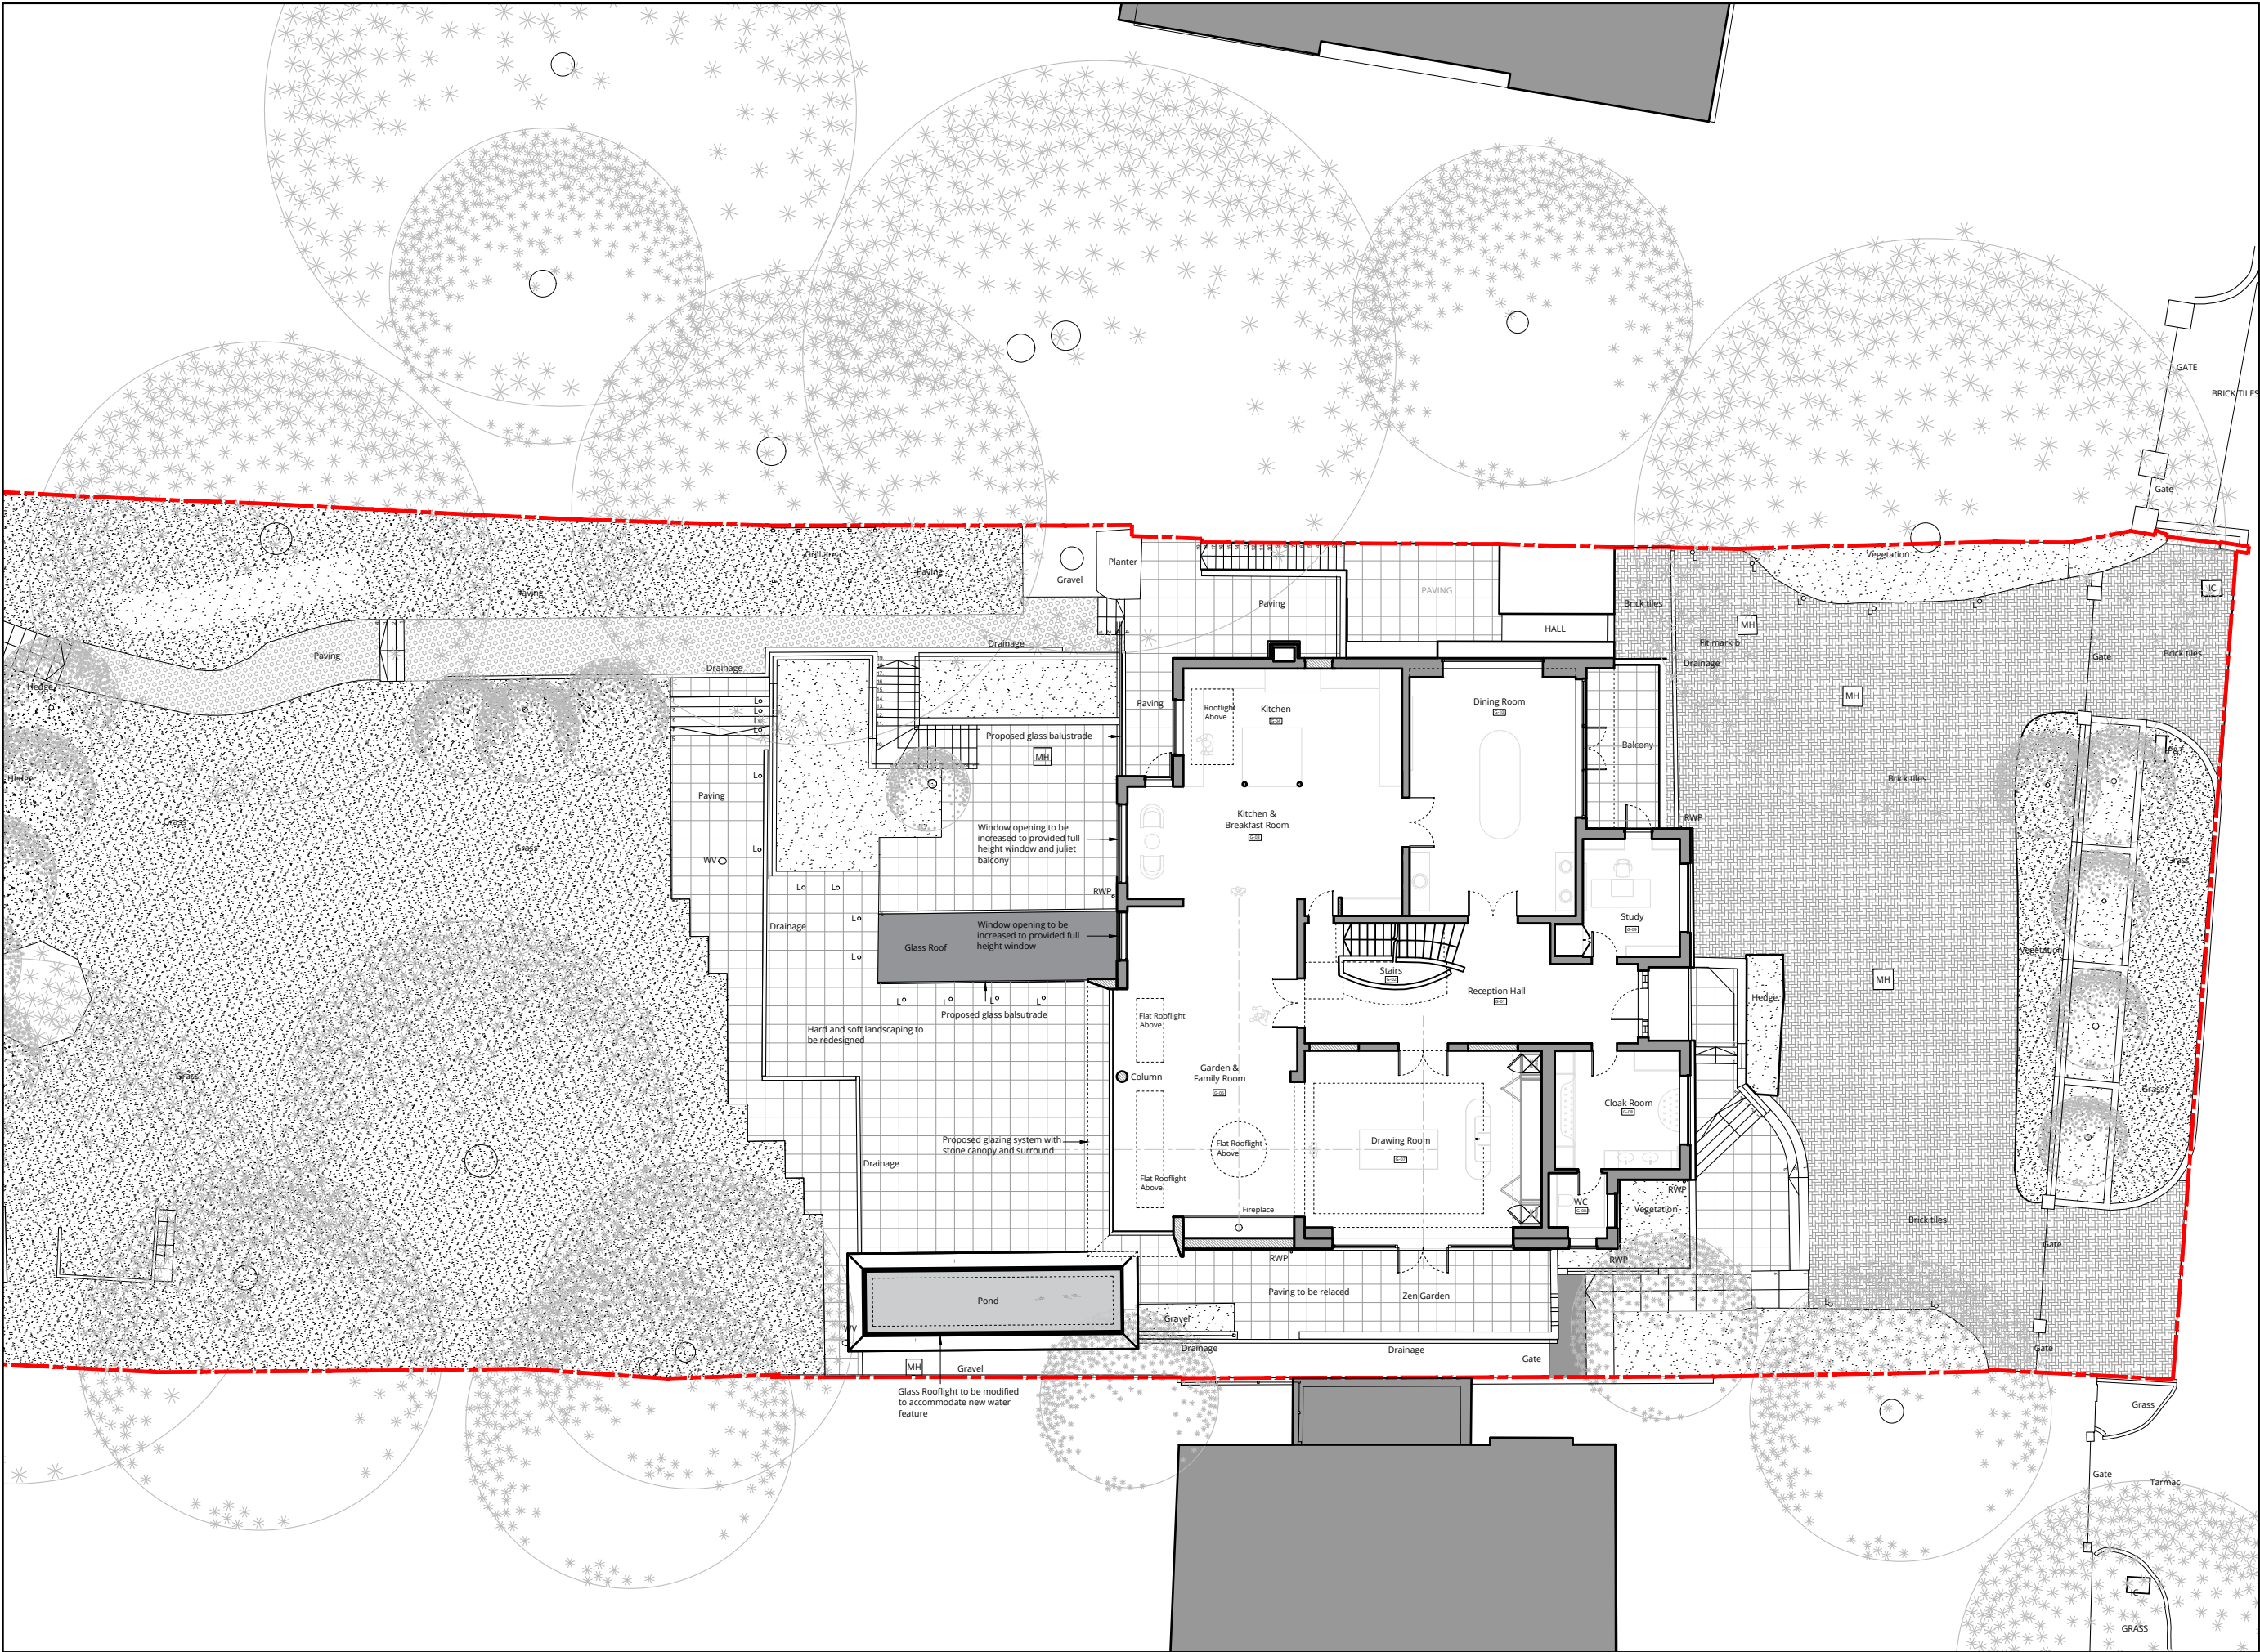

PROPOSED SITE PLAN @ 1:200