




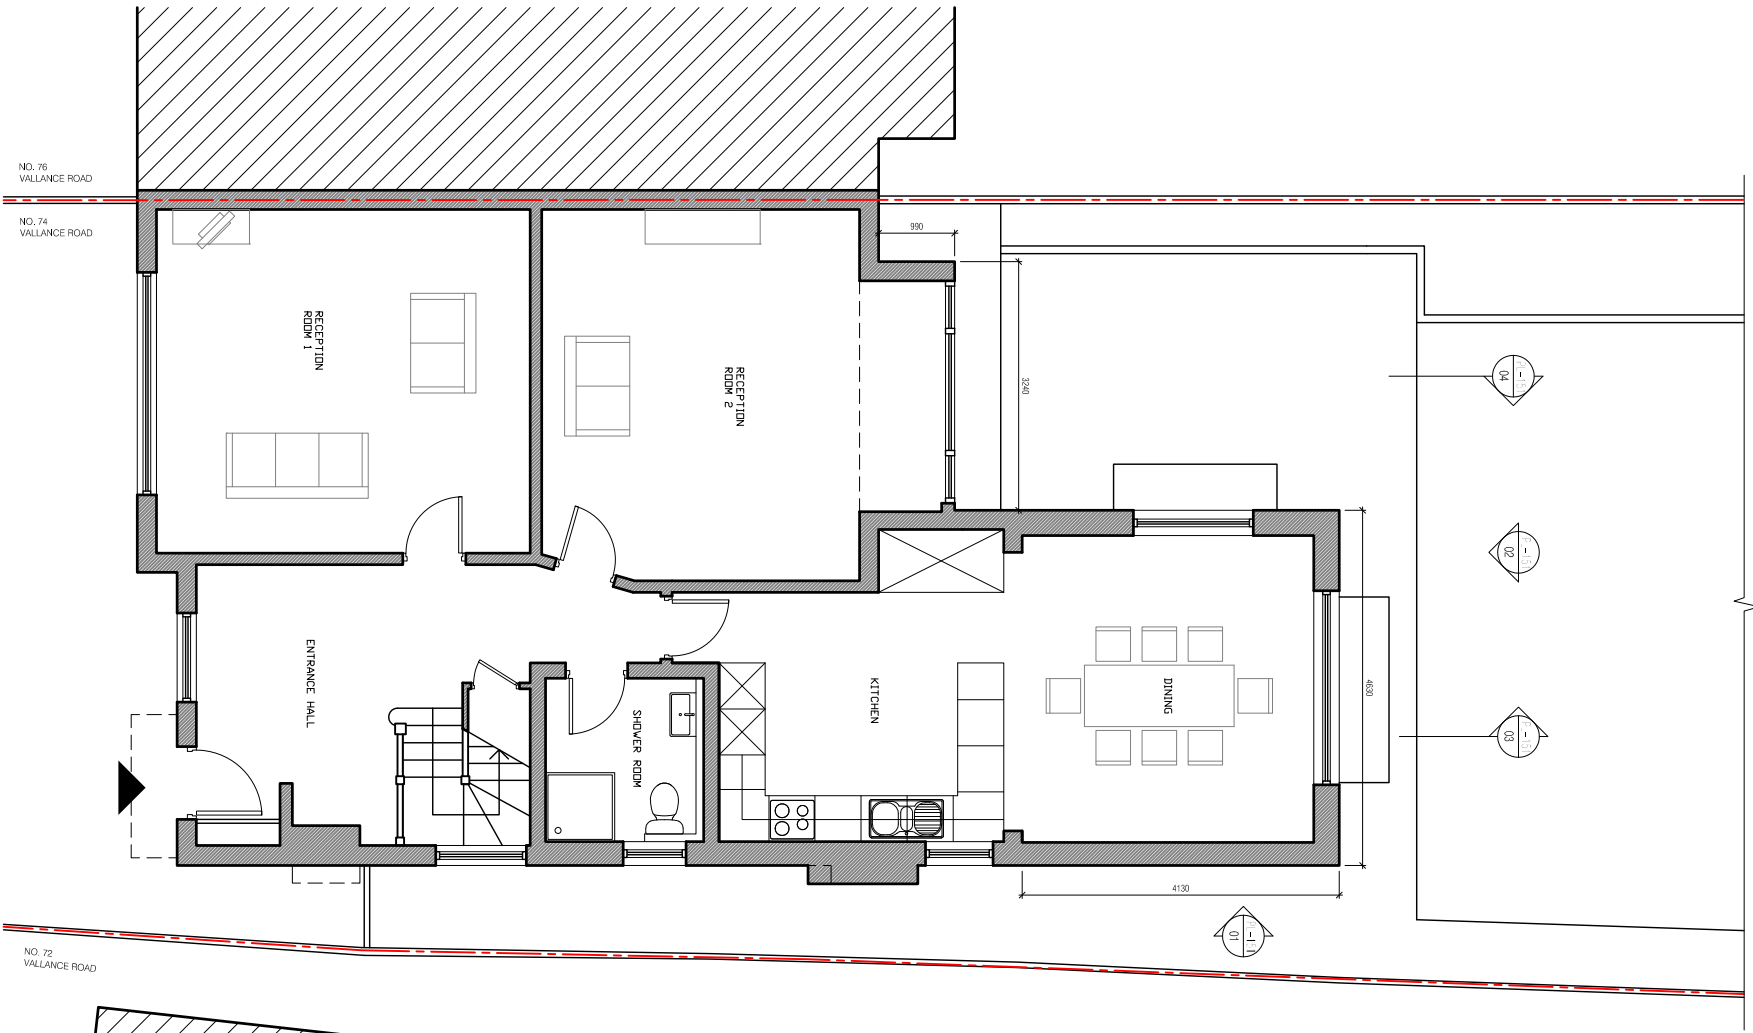

1 EXISTING GND FLOOR PLAN
Pl-101 1:100

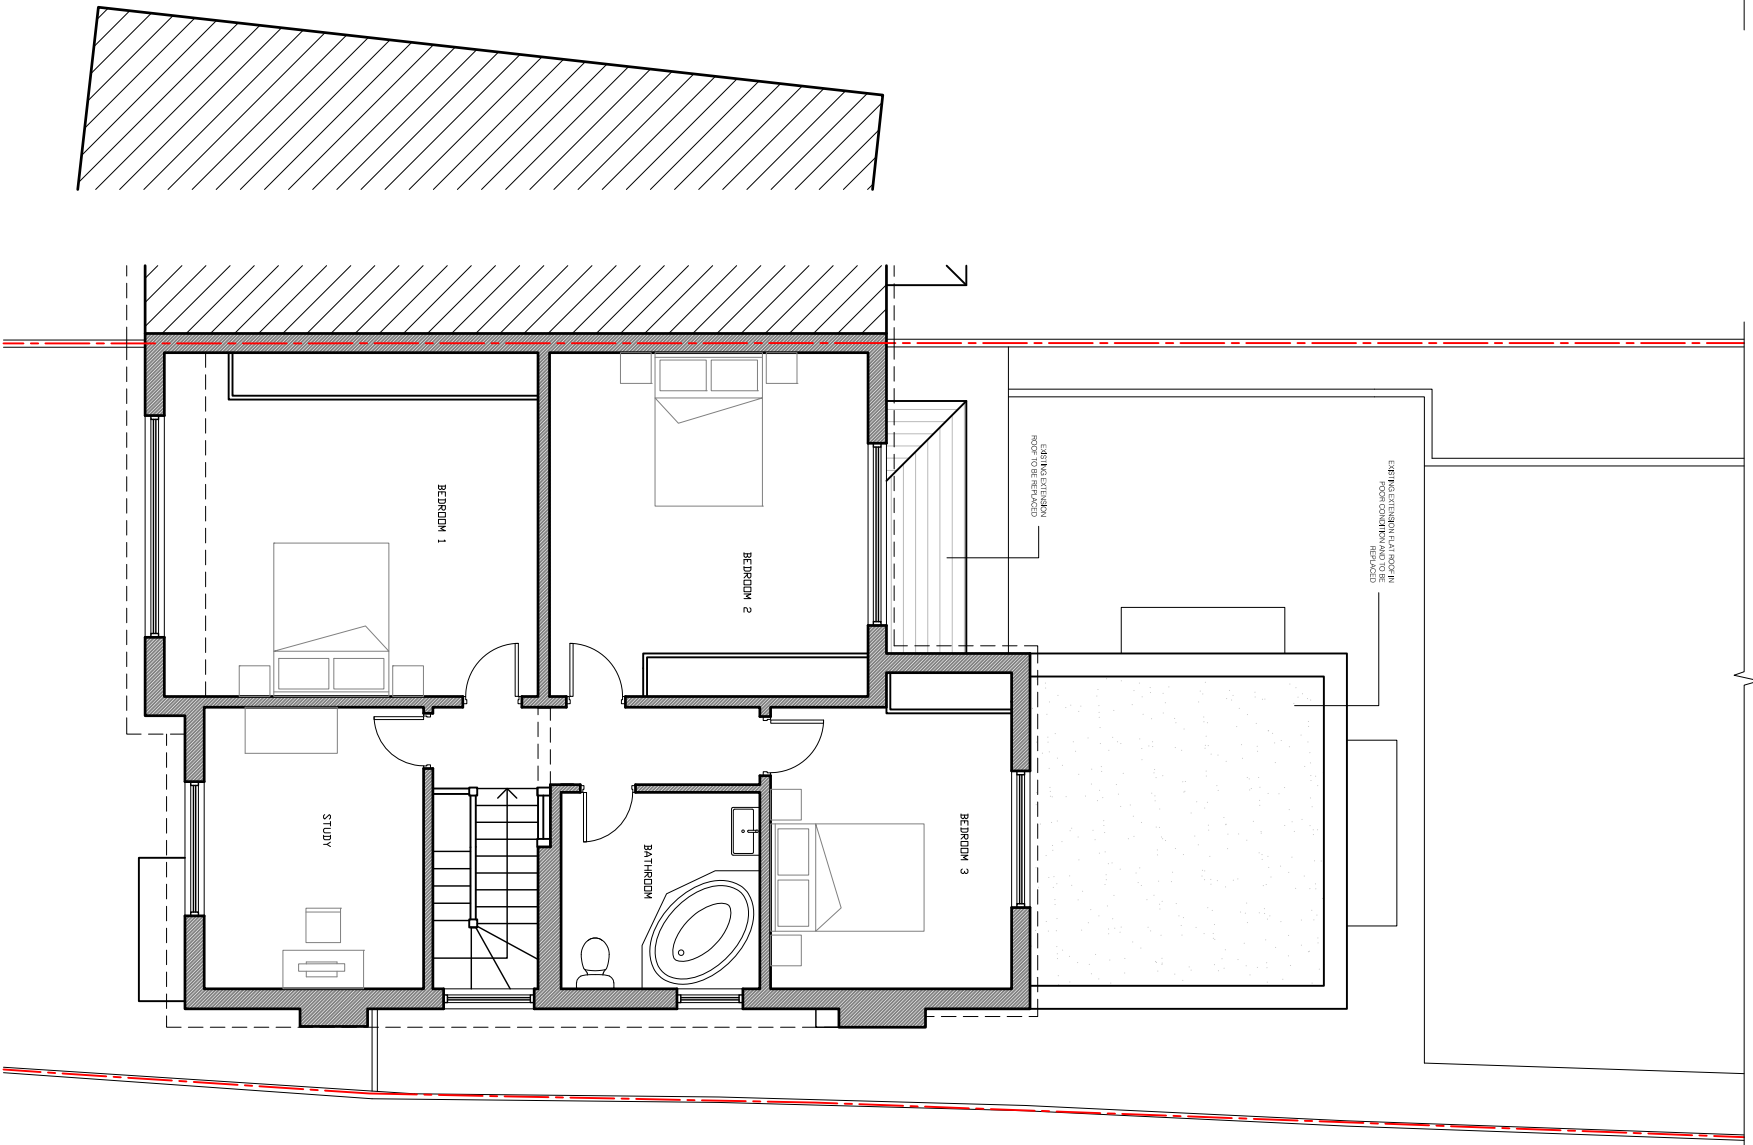

2 EXISTING 1ST FLOOR PLAN
Pl-101 1:100

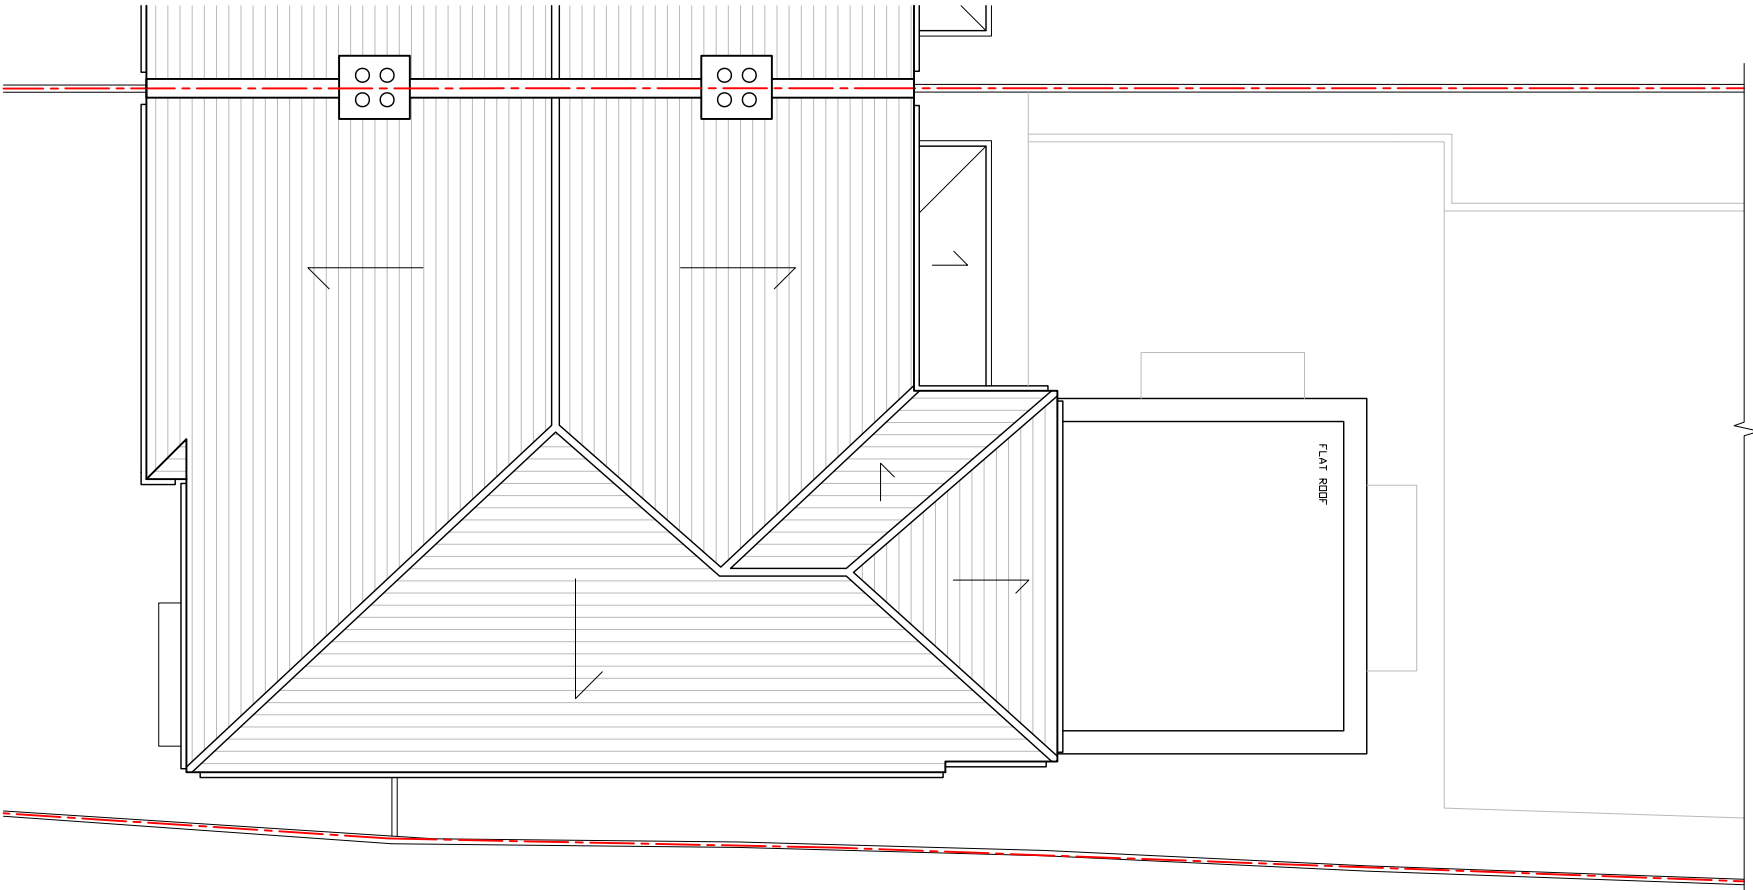

3 EXISTING ROOF PLAN
Pl-101 1:100

THIS DRAWING IS PROVIDED AS A GUIDE ONLY AND IS NOT A CONTRACT DOCUMENT. IT IS THE RESPONSIBILITY OF THE CLIENT TO ENSURE THAT ALL INFORMATION IS ACCURATE AND UP-TO-DATE. THE ARCHITECTS ACCEPT NO LIABILITY FOR ANY CONSTRUCTION ERRORS AND SHOULD NOT BE USED FOR SUCH.

REVISION

NOTES

NOTE: FRONT ELEVATION IS TO REMAIN UNCHANGED

REV DATE DESCRIPTION
01 12/23 REVISION INFORMATION


DRAWN TITLE
EXISTING GROUND AND FIRST FLOOR PLAN
EXISTING ROOF PLAN

SCALE 1:100

ASSET

OTHER

gba
GEORGE
BEEDE
ARCHITECTS

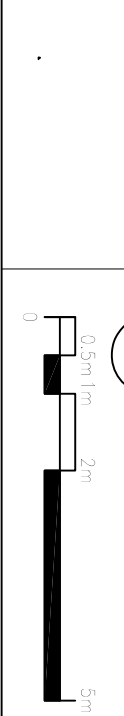

STATUS
PRELIMINARY
DRAWN BY
1103-PL-101
PROJECT
CHRIS WATLING & HANNAH KILMAN
74 VALLANCE ROAD, MUSWELL HILL,
LONDON, W22 7UG