




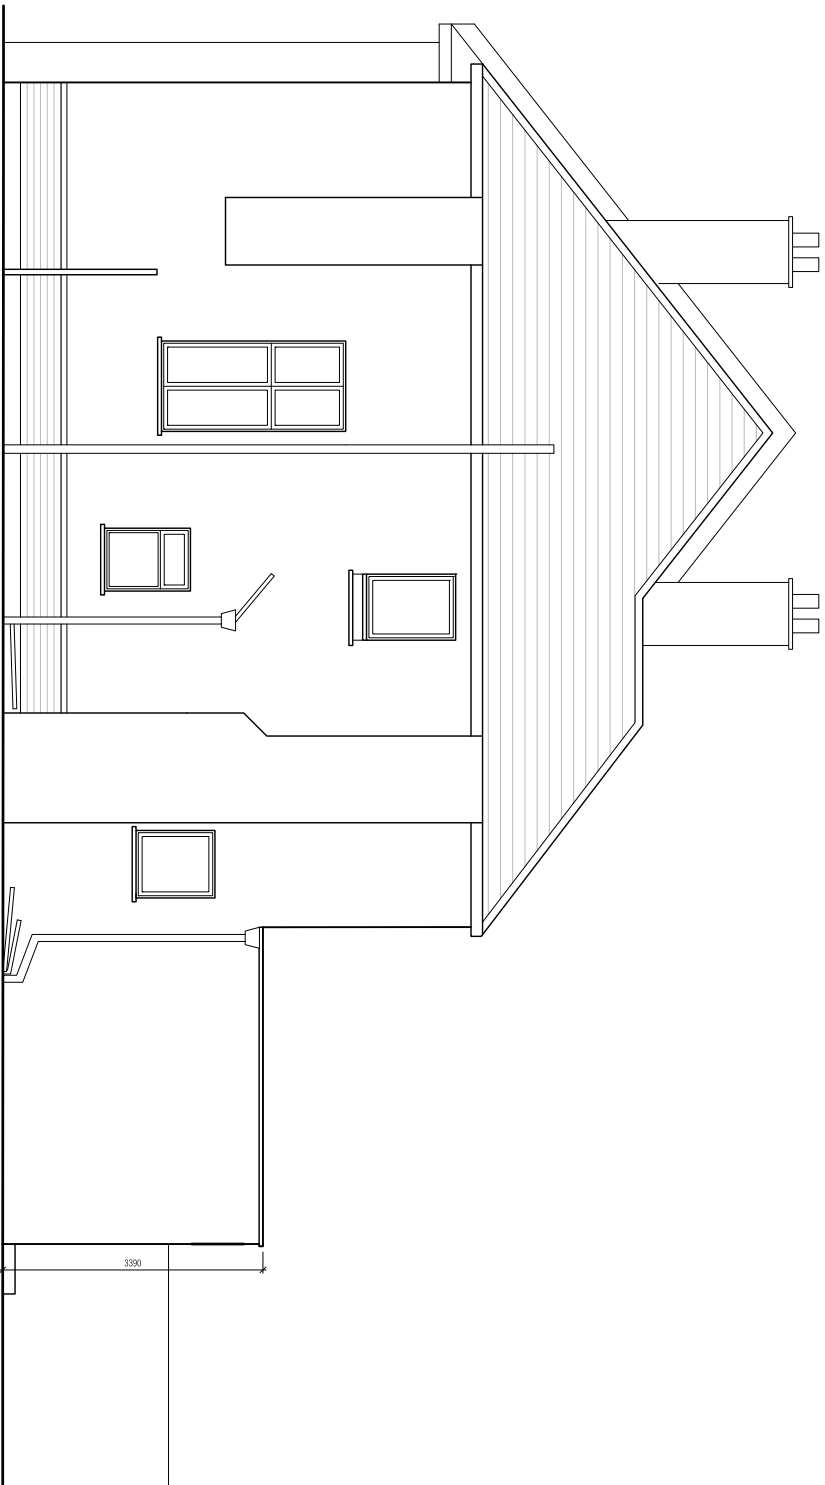


1 EXISTING SIDE ELEVATION
PL-151 1:100

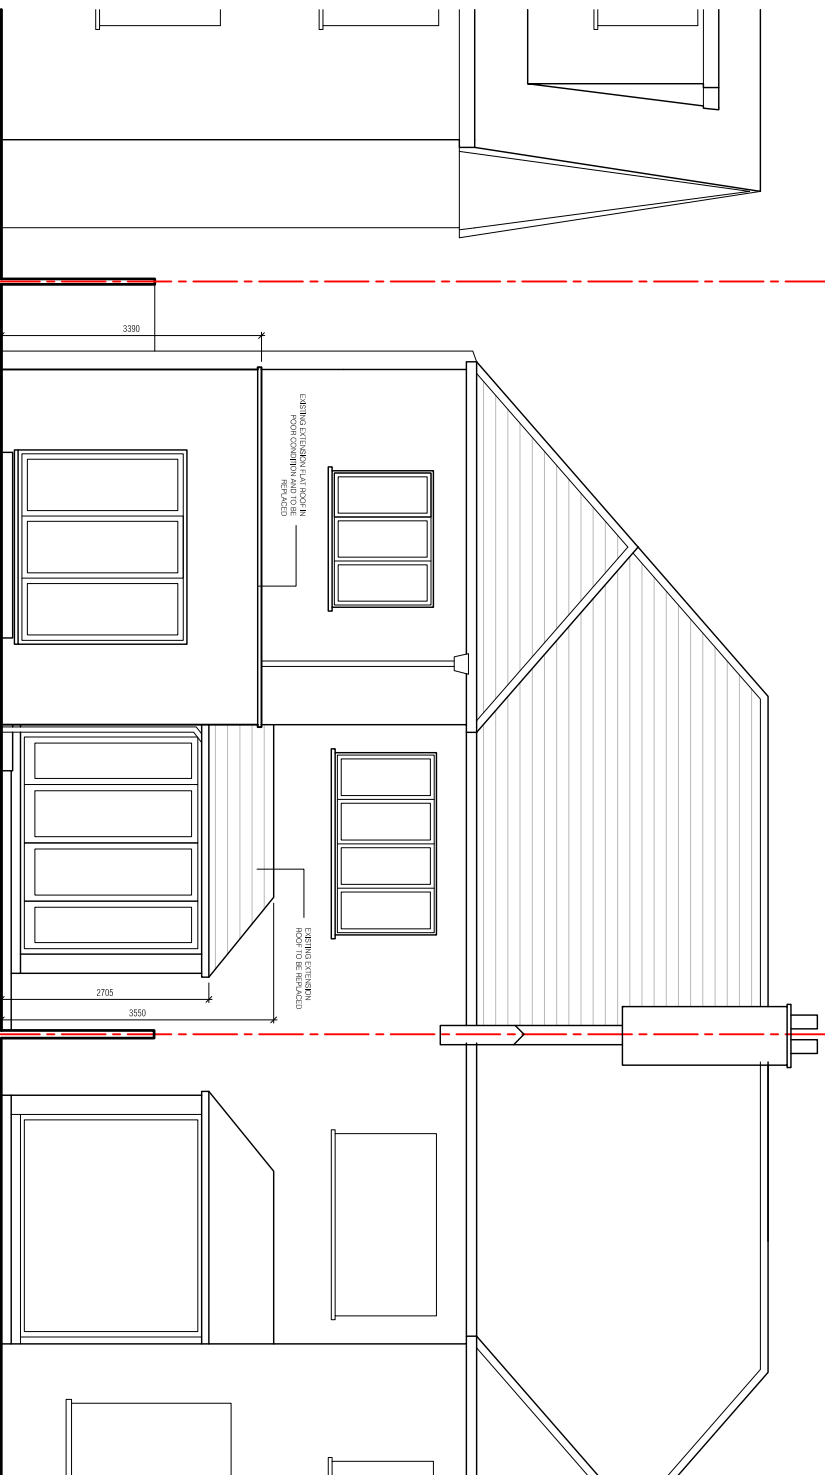

2 EXISTING REAR ELEVATION
PL-151 1:100

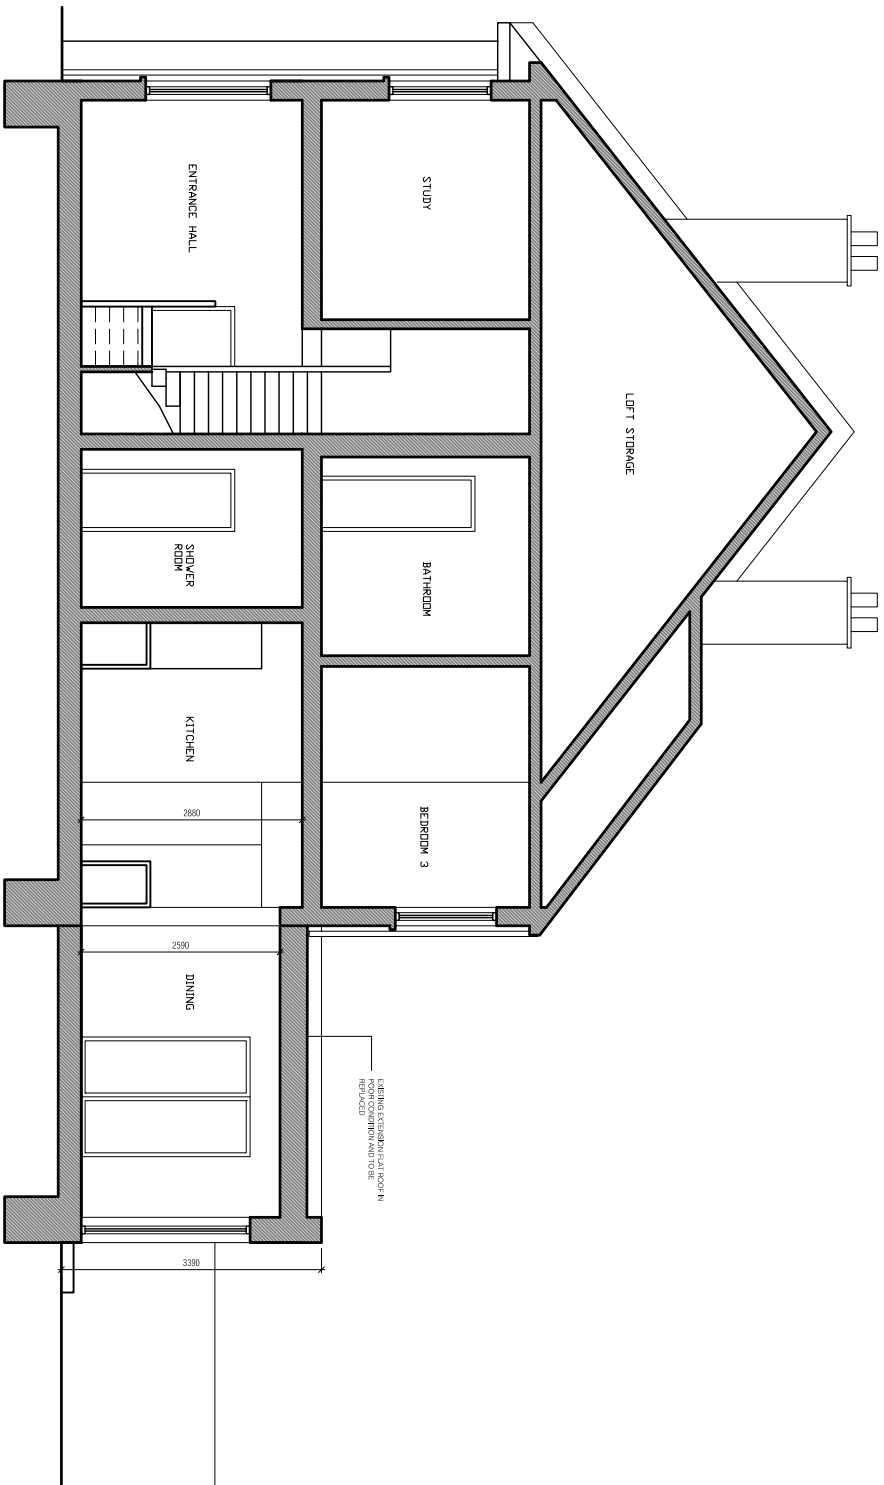

3 EXISTING LONG SECTION AA
PL-151 1:100

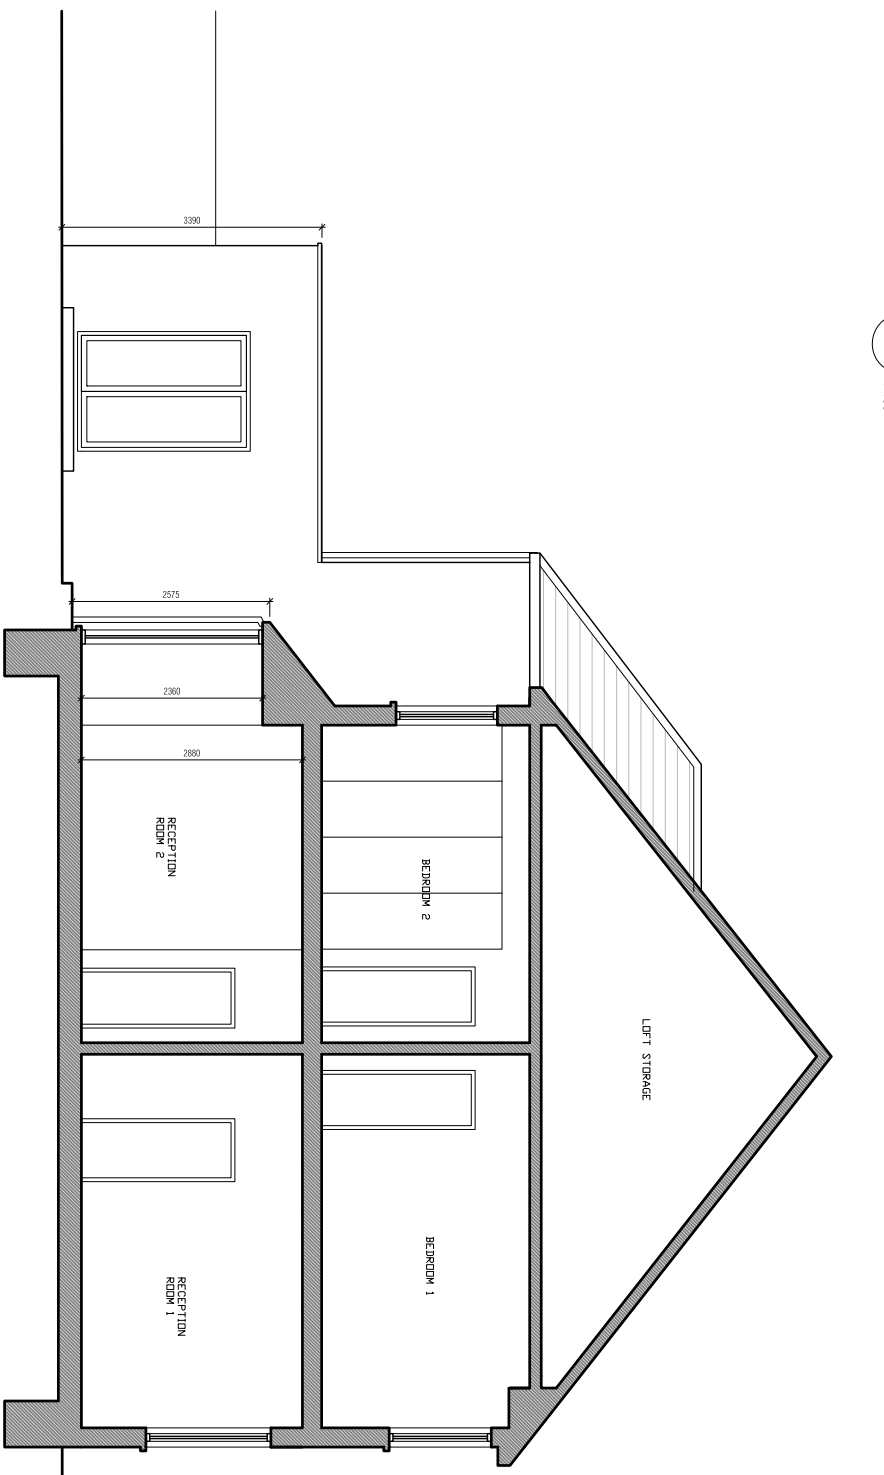

4 EXISTING LONG SECTION BB
PL-151 1:100

THIS DRAWING IS PROVIDED AS A GUIDE ONLY AND IS NOT TO BE USED FOR CONSTRUCTION PURPOSES AND SHOULD NOT BE USED FOR SOLID

REVISION

NOTES



REV DATE DESCRIPTION
01 12/23 REVISION INFORMATION

OWN CODE

DRAWING TITLE

EXISTING SIDE AND REAR ELEVATIONS
EXISTING LONG SECTIONS

SCALE 1:100

AS SHEET

DATE

STATUS PRELIMINARY
PROJECT CHRIS WATLING & HANNAH KILIAN
1103-PL-151

REV P01
PROJECT 74 WALLACE ROAD, MUSWELL HILL,
LONDON, N22 7UG

gba
GEORGE
BEDE
ARCHITECTS