
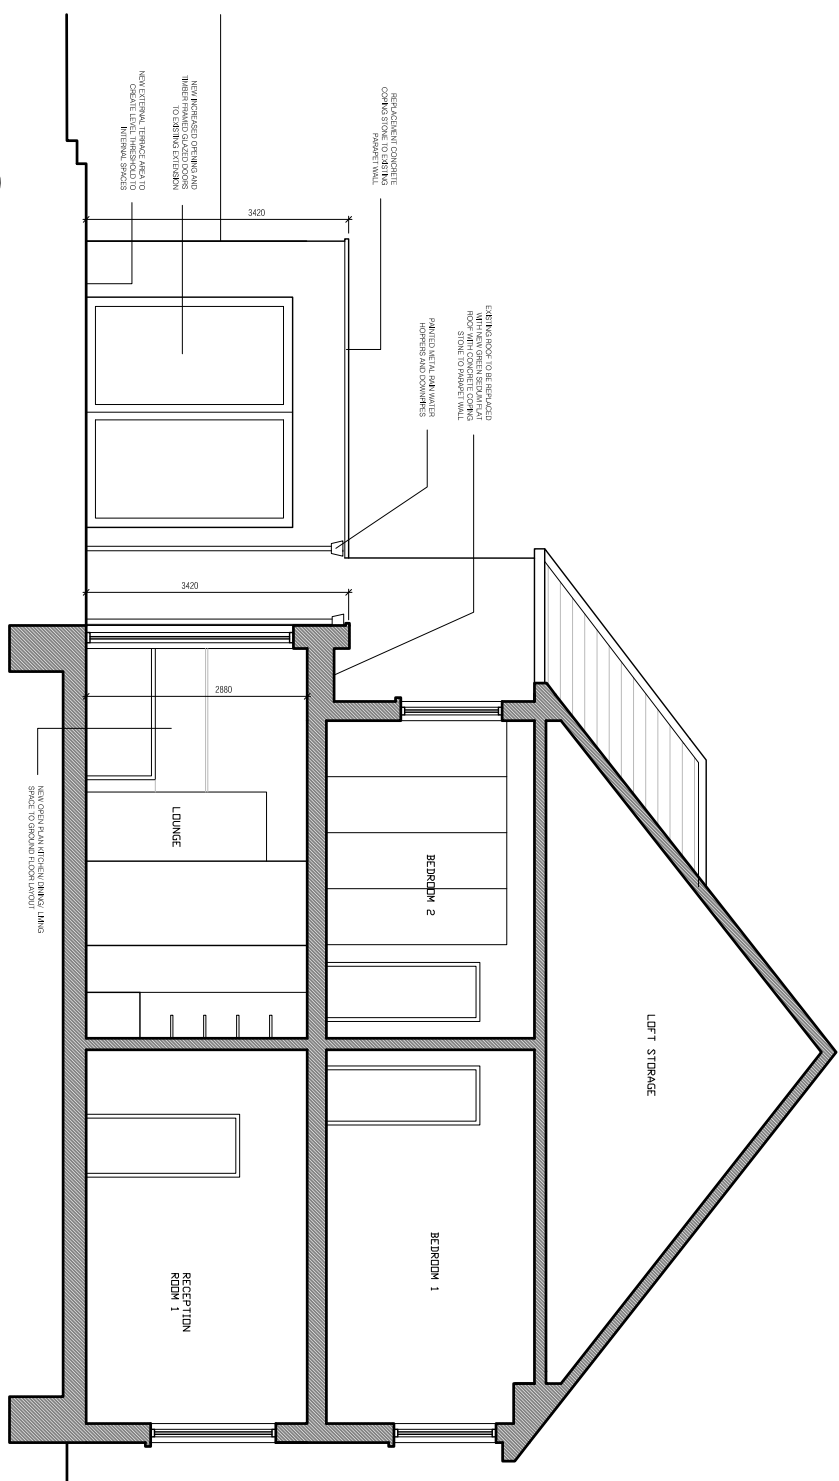
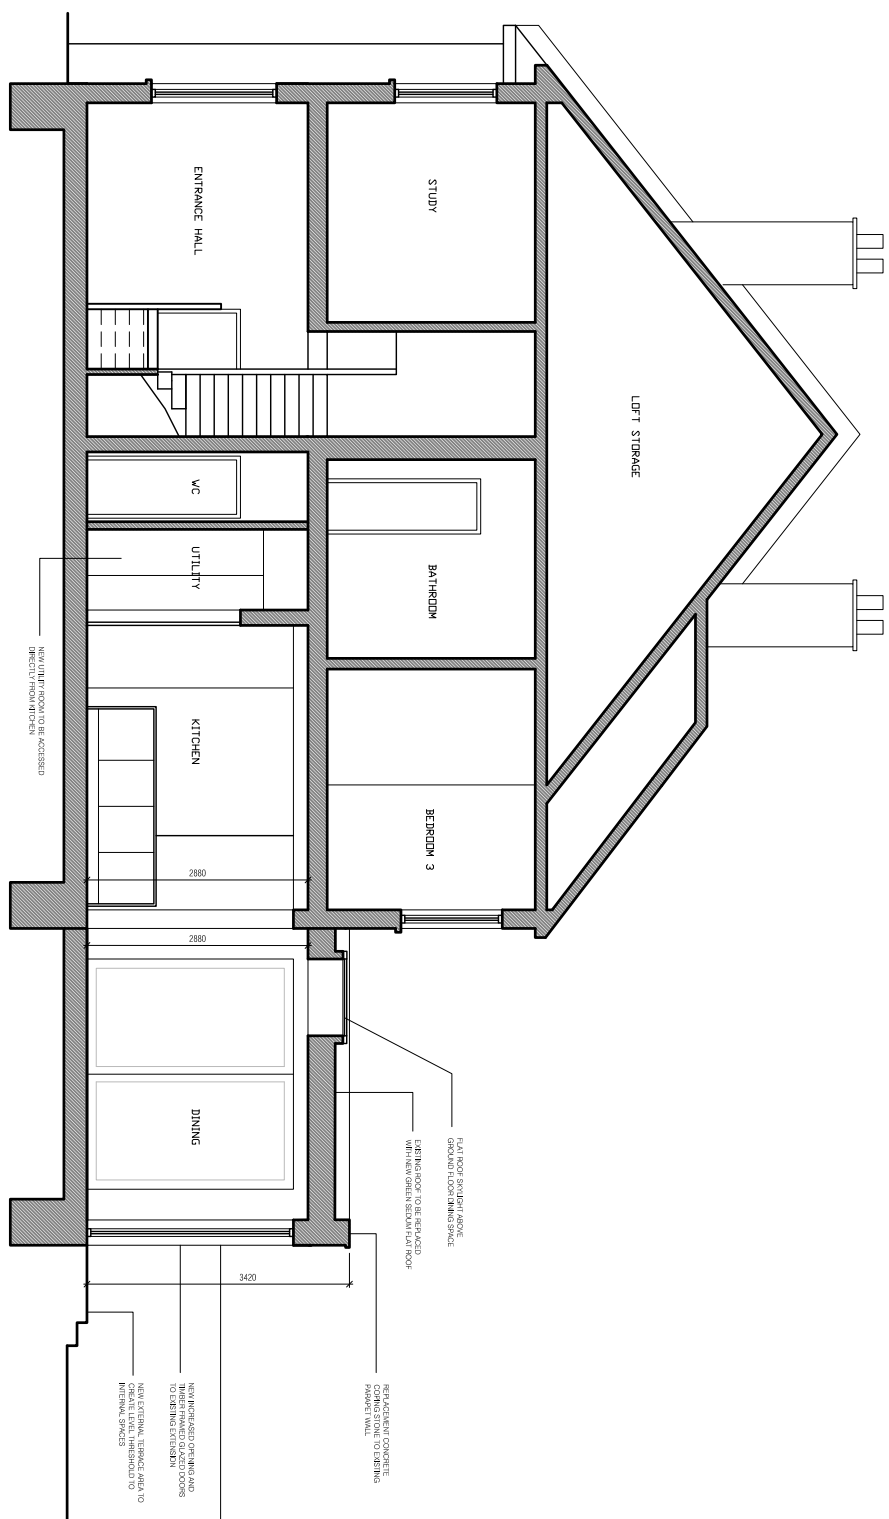
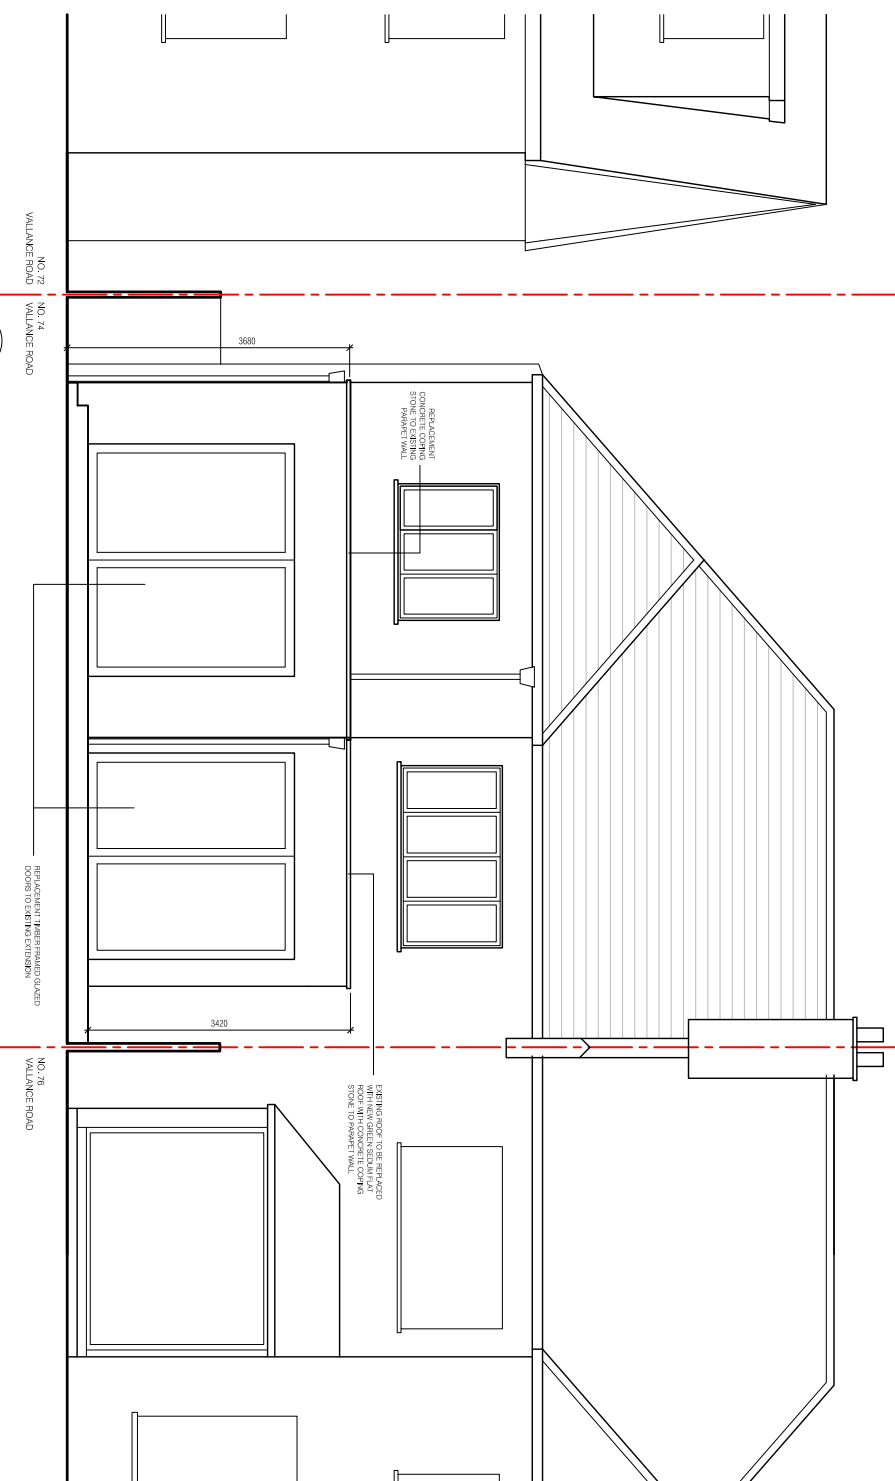


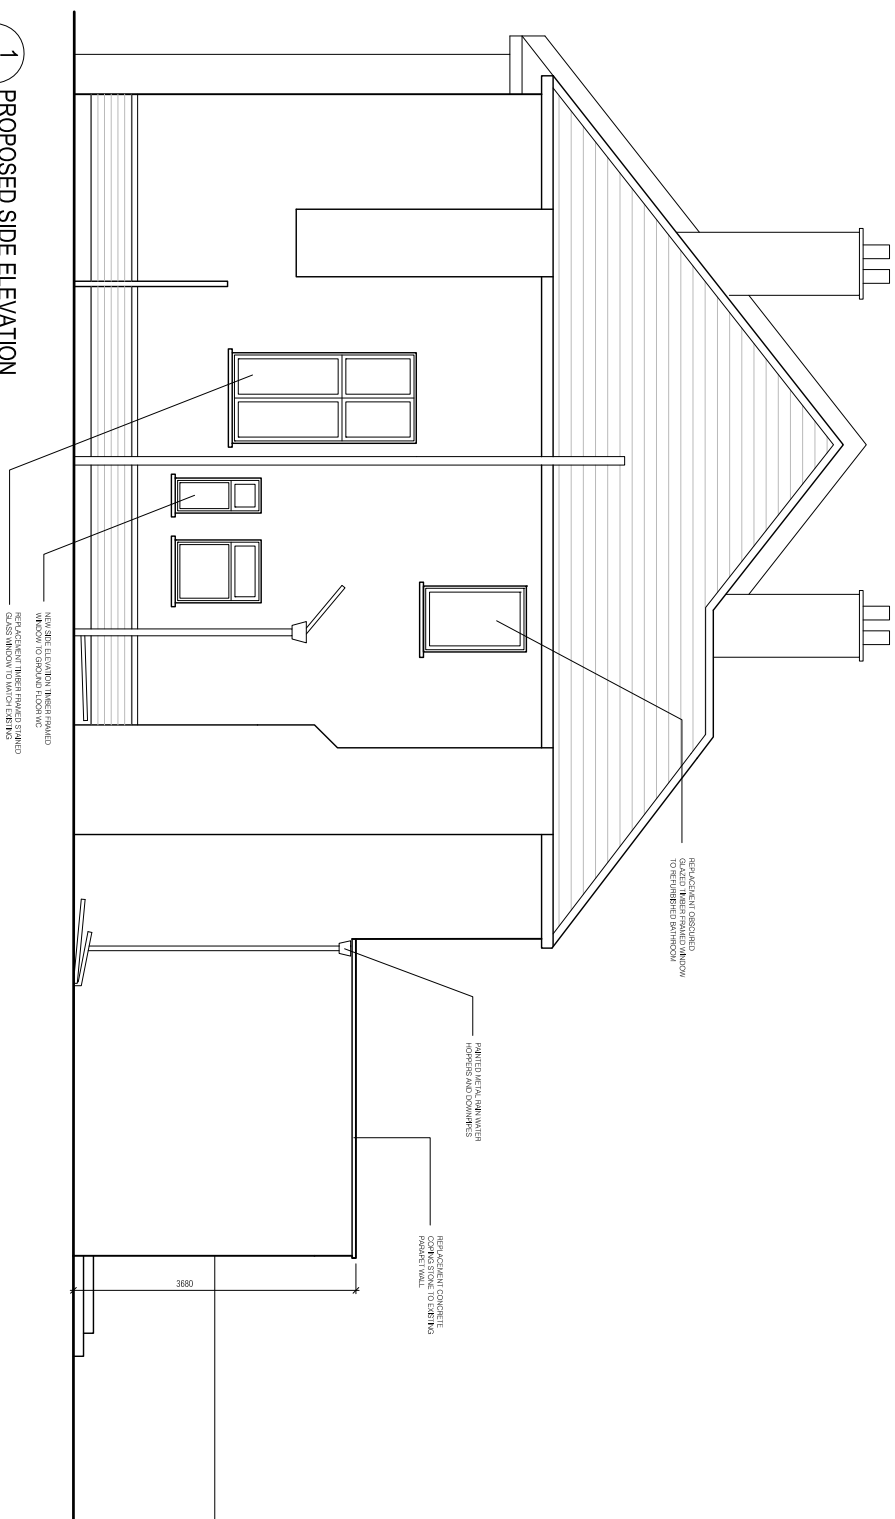

THIS DRAWING IS PREPARED SOLELY FOR DESIGN AND PLANNING SUBMISSION PURPOSES. IT IS NOT INTENDED OR SUITABLE FOR EITHER BUILDING REGULATIONS OR CONSTRUCTION PURPOSES AND SHOULD NOT BE USED FOR SUCH.

KEY PLAY

NOTES

3
PL-251
1:100

4 PROPOSED LONG SECTION BB
PL-251 1:100

REV	DATE	DESCRIPTION	DRN CHG
P01	18.01.23	ISSUED FOR INFORMATION	

DRI CH-

PROPOSED SIDE AND REAR ELEVATIONS
PROPOSED LONG SECTIONS

SCALE 1:100

A3 SHEET CLIENT

CLIENT

PRELIMINARY

FIGURE 1

FIGURE 1

FIGURE 1

1103-PL-251

P01 Lon

107

gba
GEORGE
BEEBLE
ARCHITECTS

CHRIS WATLING & HANNAH KLUMANN
PROJECT
74 VALLANCE ROAD, MUSWELL HILL,
LONDON, N22 7UG